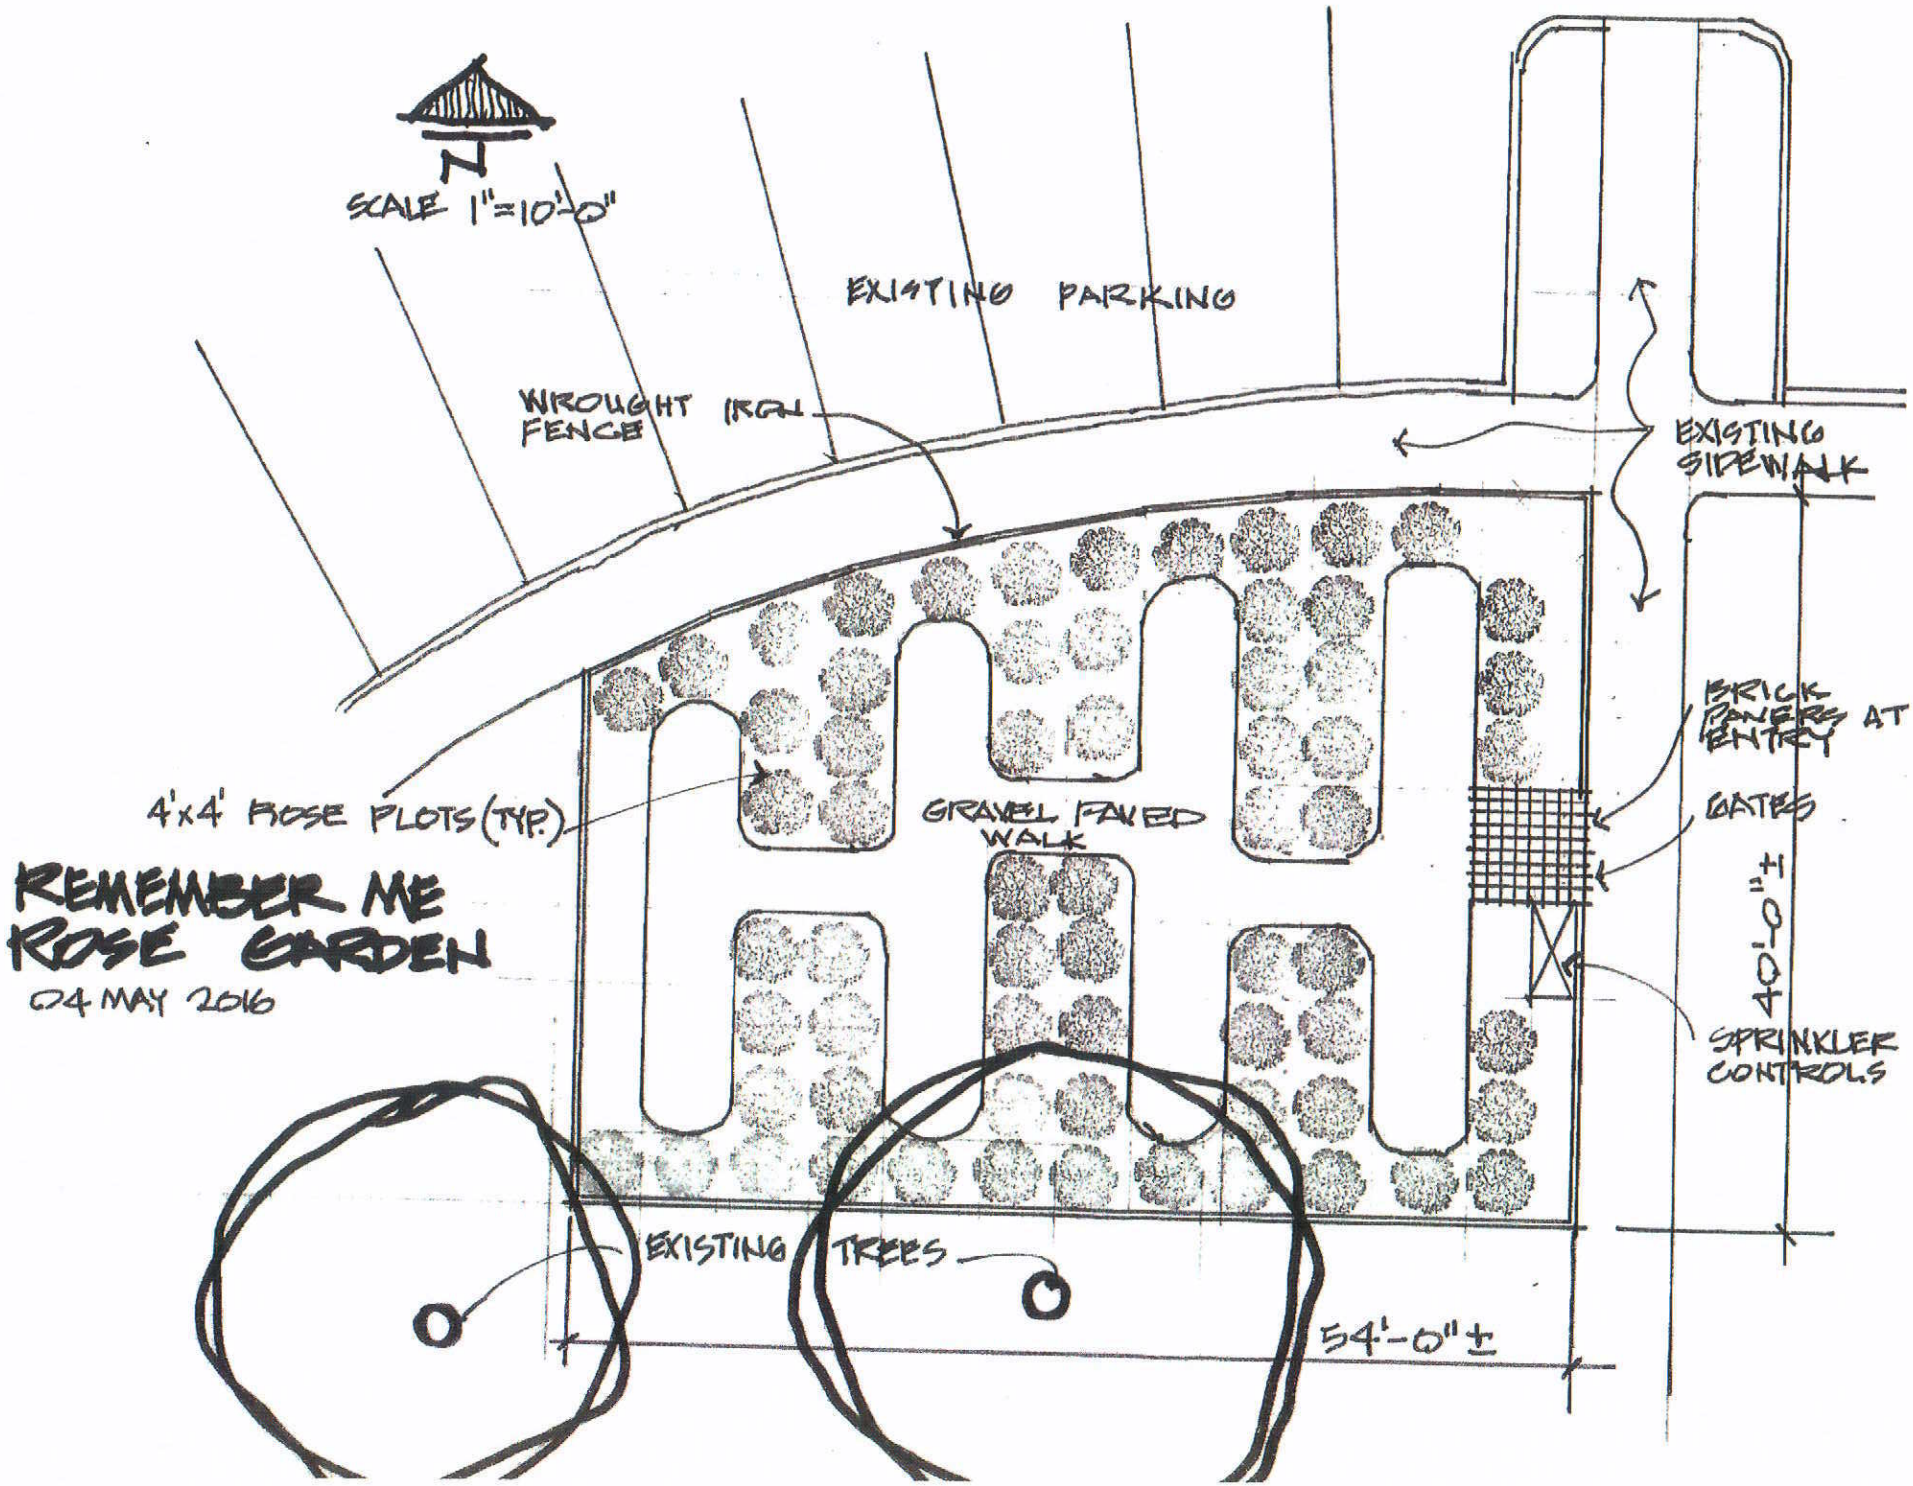
N
SCALE 1"=10'-0"
EXISTING PARKING
WROUGHT IRON FENCE
EXISTING SIDEWALK
BRICK PAVERS AT ENTRY
GATES
4'x4' ROSE PLOTS (TYP.)
GRAVEL PAVED WALK
40'-0" ±
SPRINKLER CONTROLS
EXISTING TREES
54'-0" ±
REMEMBER ME ROSE GARDEN
04 MAY 2016