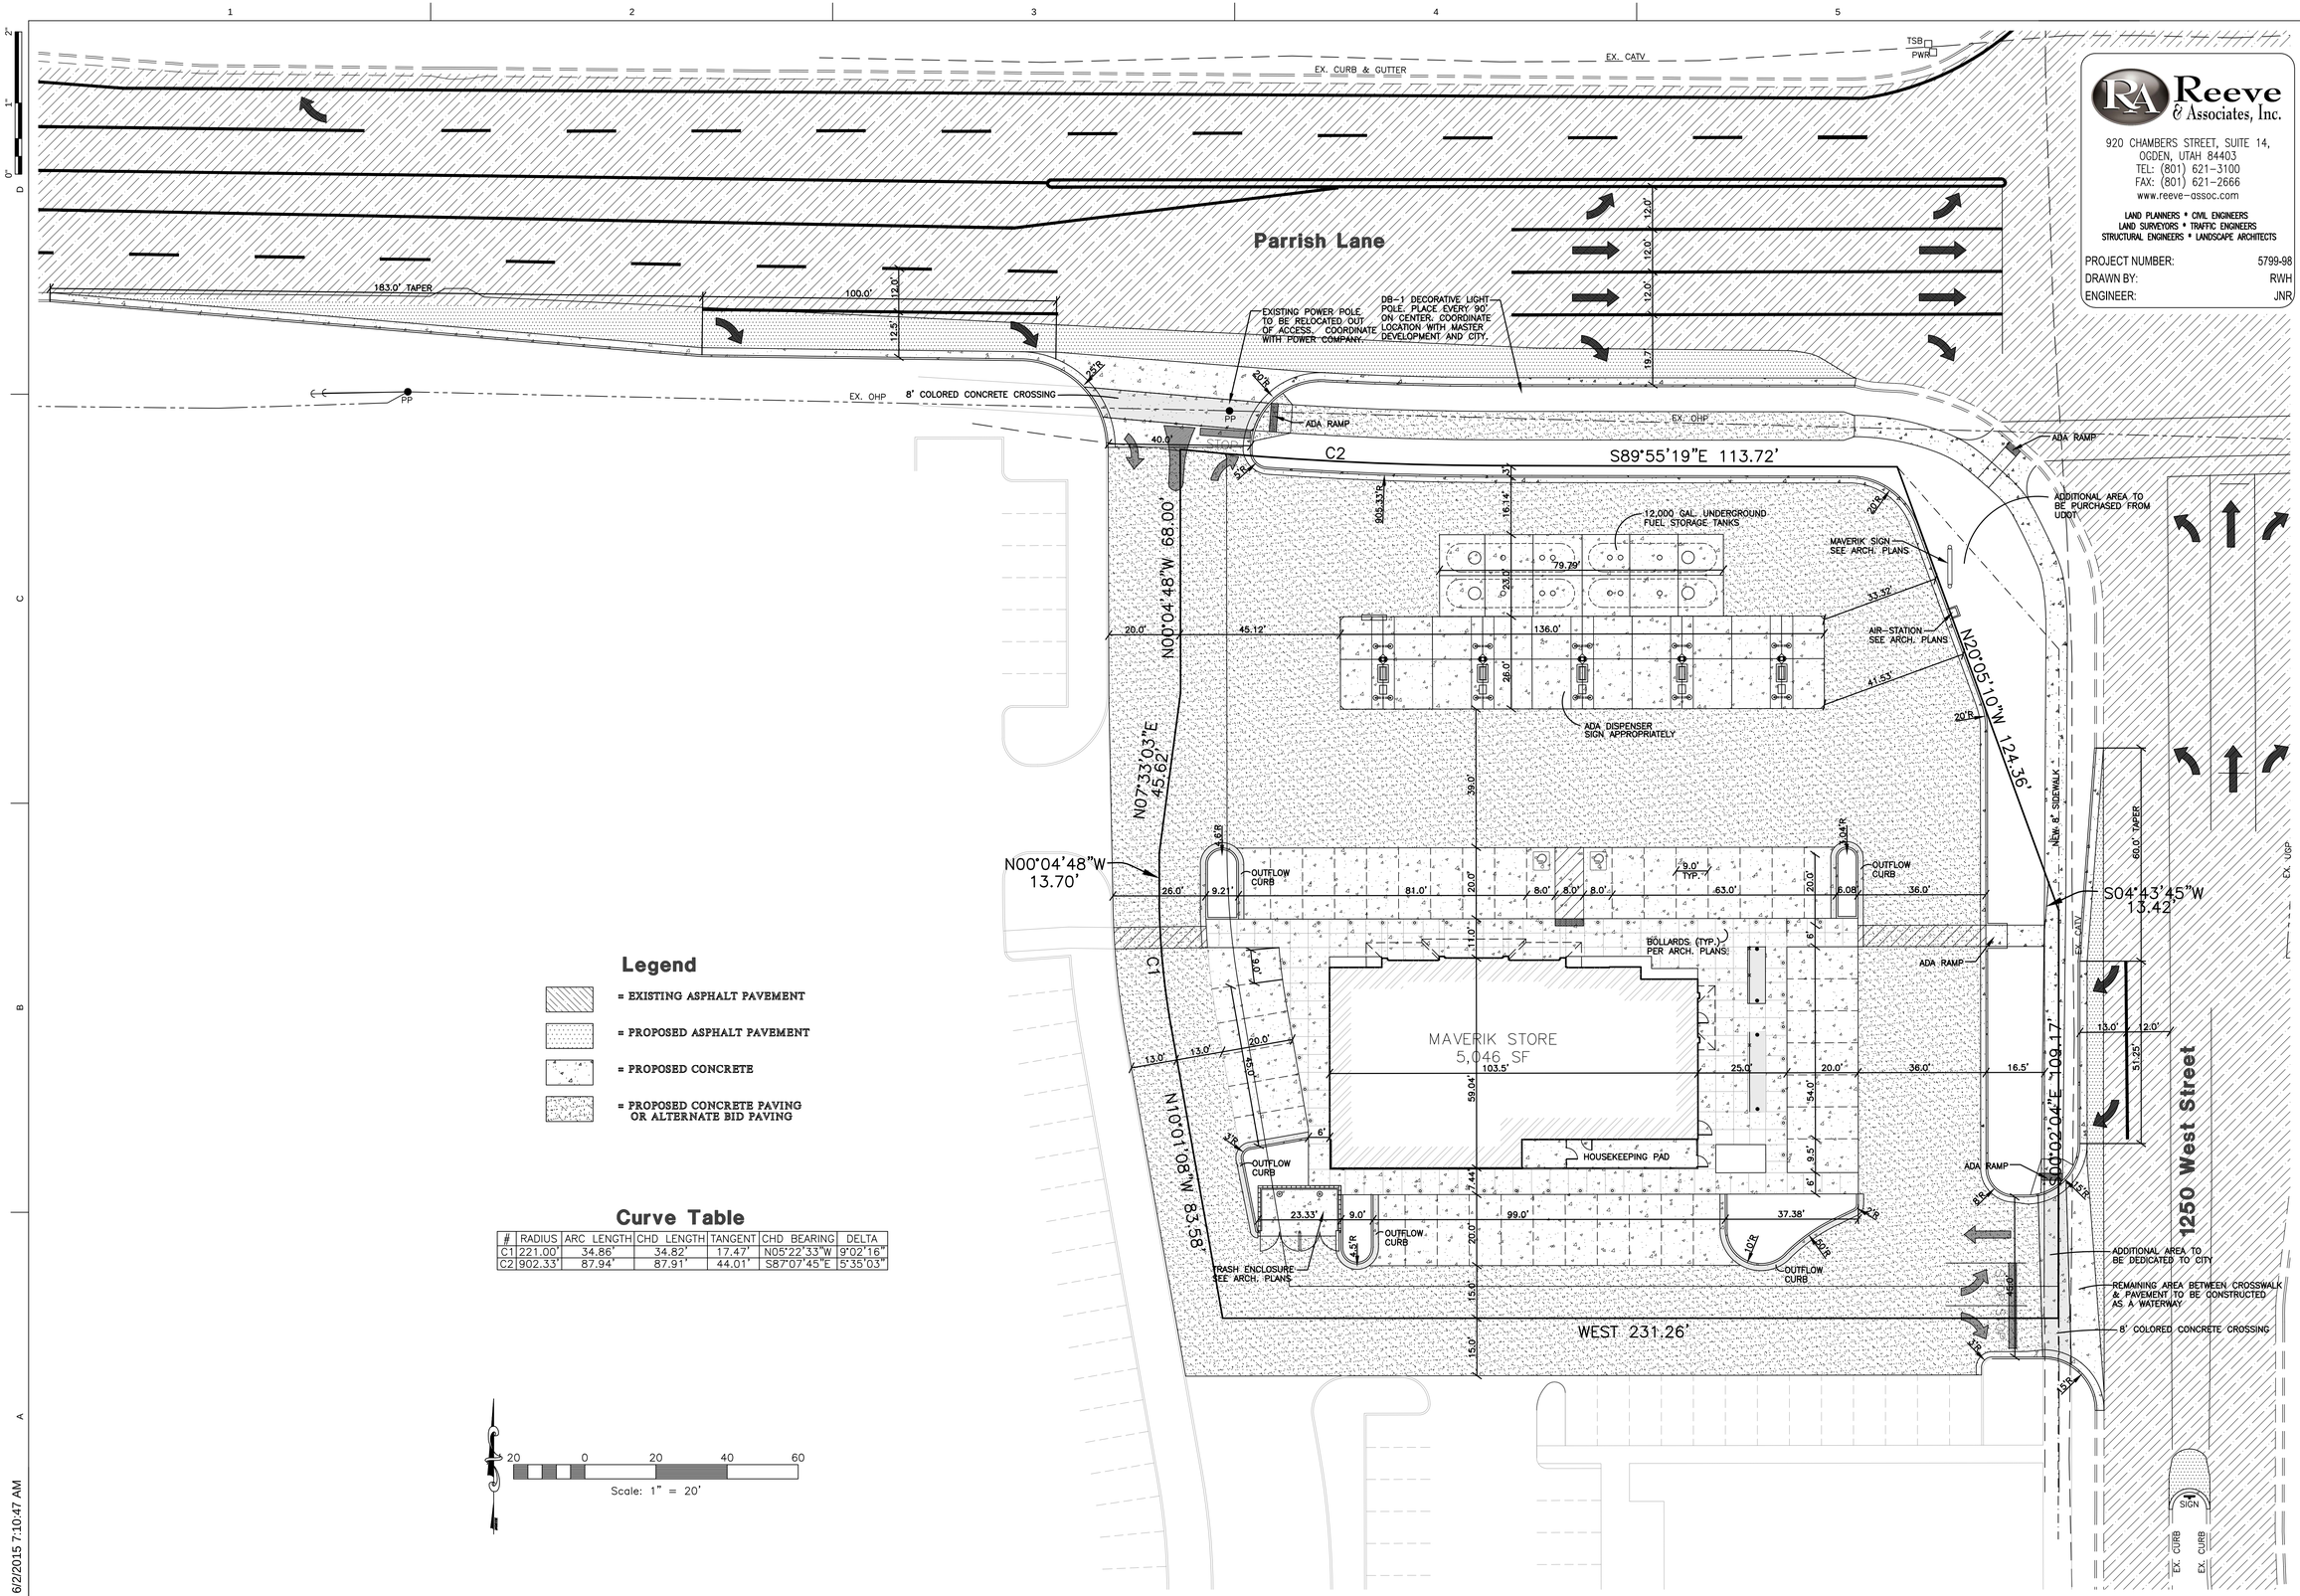

Legend

- = EXISTING ASPHALT PAVEMENT
- = PROPOSED ASPHALT PAVEMENT
- = PROPOSED CONCRETE
- = PROPOSED CONCRETE PAVING OR ALTERNATE BID PAVING

Curve Table

#	RADIUS	ARC LENGTH	CHD LENGTH	TANGENT	CHD BEARING	DELTA
C1	221.00'	34.86'	34.82'	17.47'	N05°22'33"W	9°02'16"
C2	902.33'	87.94'	87.91'	44.01'	S87°07'45"E	5°35'03"

20 0 20 40 60

Scale: 1" = 20'

6/2/2015 7:10:47 AM

Reeve & Associates, Inc.
920 CHAMBERS STREET, SUITE 14,
OGDEN, UTAH 84403
TEL: (801) 621-3100
FAX: (801) 621-2666
www.reeve-assoc.com
LAND PLANNERS • CIVIL ENGINEERS
LAND SURVEYORS • TRAFFIC ENGINEERS
STRUCTURAL ENGINEERS • LANDSCAPE ARCHITECTS

PROJECT NUMBER:	5799-98
DRAWN BY:	RWH
ENGINEER:	JNR

FFKR ARCHITECTS
bogue building
730 pacific avenue
salt lake city
Utah 84104
801-521-6186
801-539-1916
ffkr.com

ADVENTURE'S FIRST STOP MAVERIK

CENTERVILLE MAVERIK
SWC OF PARRISH LANE & 1250 WEST
CEBTERVILLE, UT. 84014
PERMIT SET

SEAL: REGISTERED PROFESSIONAL ENGINEER 375328 J. NATE REEVE STATE OF UTAH

DATE	STATUS

DATE	REVISION

PROJECT NUMBER	?????
FILE	
DRAWN BY	R. Hansen
CHECKED BY	J.Nate Reeve, P.E.
SCALE	As indicated

PROPOSED SITE PLAN

C5