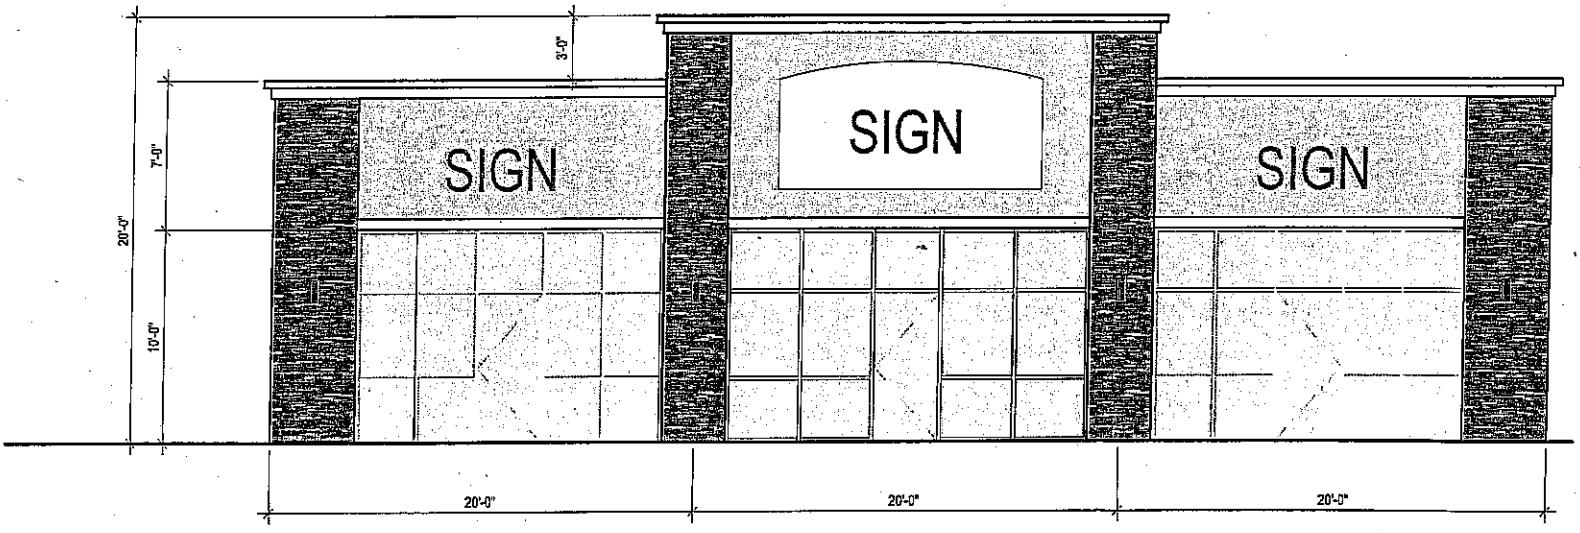

EAST ELEVATION 1/4" = 1'