COLOR SCHEDULE

C-1	CERAMIC PANELS MANUF: NEOLITH COLOR: IRON CORTEN CONTACT: PETER HOLLAND HOLLAND MARBLE 972.247.1621	C-6	DOOR & FRAME PAINT (AS NOTED) SW-7645 - THUNDER GRAY
C-2	EIFS (COARSE SAND TEXTURE) PAINTED SW-7645 - THUNDER GRAY	C-7	ALUMINUM (TOWER PARAPET EXTENSIONS) PAC-CLAD - SILVER
C-3	EIFS (FINE SAND TEXTURE) PAINTED SW-7031 - MEGA GREIGE	C-8	ALUMINUM (WINDOWS, STOREFRONT, & PTAC GRILLS) CLEAR ANODIZED
C-4	EIFS (FINE SAND TEXTURE) SW-7010 - DUCK WHITE	C-9	ALUMINUM FLUSH PANELS (PORTE-COCHERE) PAC-CLAD - STONE WHITE FINISH
C-5	EIFS (FINE SAND TEXTURE) SW-6374 - TORCHLIGHT		

TOWER, COPING, PORTE-COCHERE METAL FABRICATOR
MFG: METAL-ERA
CONTACT: DANA SPURGEON
(P) 262.650.6449

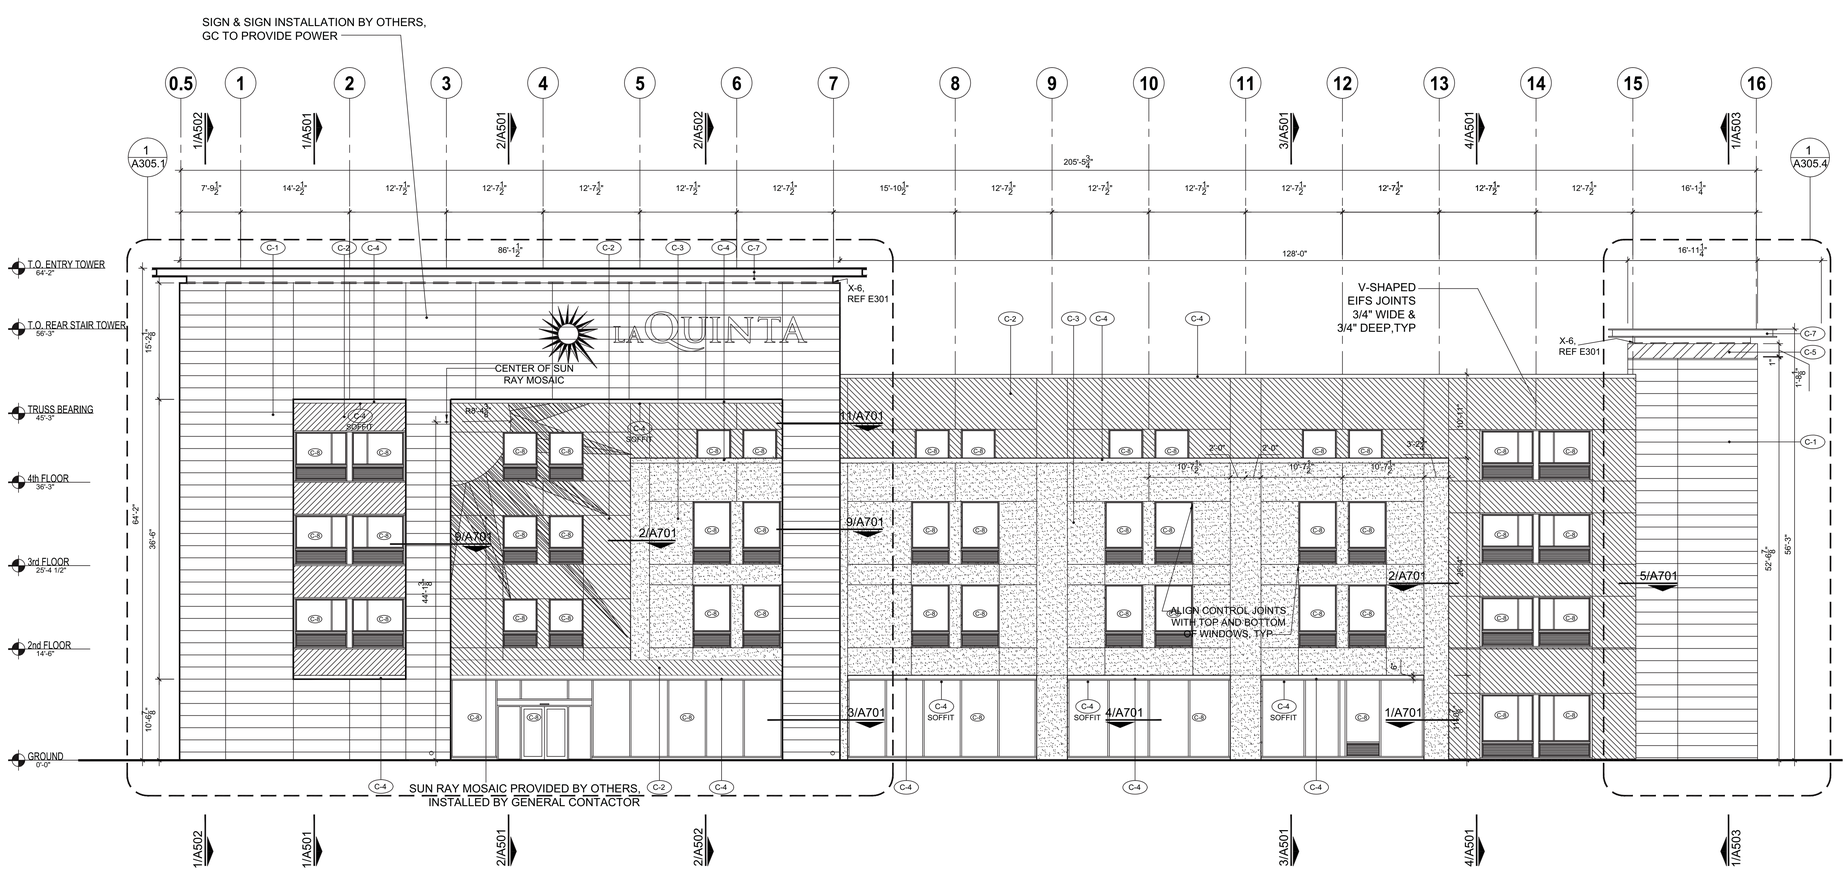

1 EAST ELEVATION

SCALE: 1/8" = 1'-0"

COPYRIGHT ©
CAMPBELL & ASSOCIATES
ARCHITECTS
ST. GEORGE, UTAH

DATE: 12-15-2015
JOB: 15012
BY: GT
REVISIONS:

STATE OF UTAH
KURT
CAMPBELL
12-15-15
011202016
REGISTERED ARCHITECT

LA VERKIN
LA QUINTA HOTEL

CAMPBELL & ASSOCIATES
ARCHITECTS
46 NORTH 200 EAST, ST. GEORGE, UTAH 84770
PHONE (435)628-5969 FAX (435)628-5975

00000

A301

COLOR SCHEDULE

C-1	CERAMIC PANELS MANUF: NEOLITH COLOR: IRON CORTEN CONTACT: PETER HOLLAND HOLLAND MARBLE 972.247.1621	C-6	DOOR & FRAME PAINT (AS NOTED) SW-7645 - THUNDER GRAY
C-2	EIFS (COARSE SAND TEXTURE) PAINTED SW-7645 - THUNDER GRAY	C-7	ALUMINUM (TOWER PARAPET EXTENSIONS) PAC-CLAD - SILVER
C-3	EIFS (FINE SAND TEXTURE) PAINTED SW-7031 - MEGA GREIGE	C-8	ALUMINUM (WINDOWS, STOREFRONT, & PTAC GRILLS) CLEAR ANODIZED
C-4	EIFS (FINE SAND TEXTURE) SW-7010 - DUCK WHITE	C-9	ALUMINUM FLUSH PANELS (PORTE-COCHERE) PAC-CLAD - STONE WHITE FINISH
C-5	EIFS (FINE SAND TEXTURE) SW-6374 - TORCHLIGHT		

TOWER, COPING, PORTE-COCHERE METAL FABRICATOR
MFG: METAL-ERA
CONTACT: DANA SPURGEON
(P) 262.650.6449

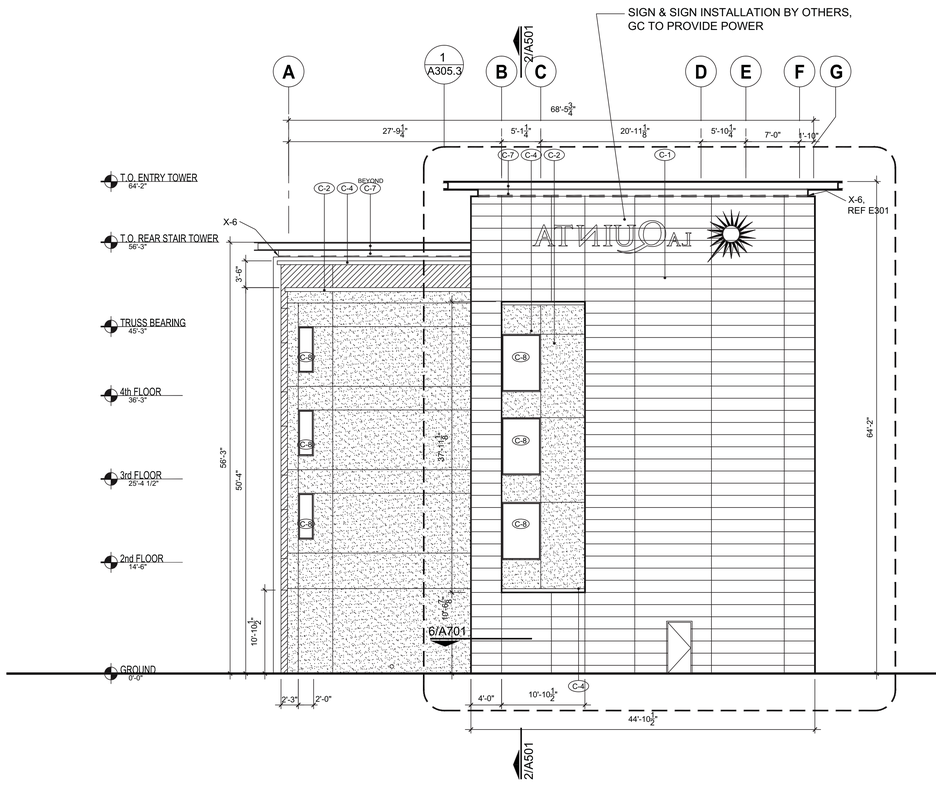

2 SOUTH ELEVATION
SCALE: 1/8" = 1'-0"

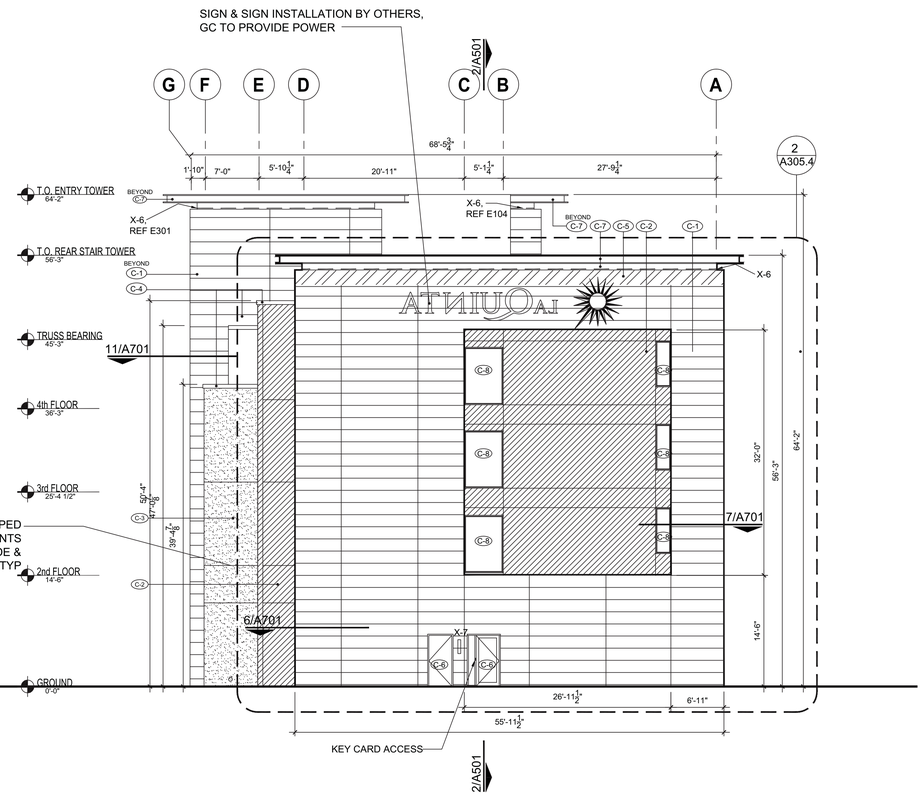

1 NORTH ELEVATION
SCALE: 1/8" = 1'-0"

COPYRIGHT
CAMPBELL & ASSOCIATES
ARCHITECTS
ST. GEORGE, UTAH

DATE: 12-15-2015
JOB: 15012
BY: GT
REVISIONS:

STATE OF UTAH
KIM Z. CAMPBELL
12-15-15
0112002016
REGISTERED ARCHITECT

LA VERKIN
LA QUINTA HOTEL

CAMPBELL & ASSOCIATES
ARCHITECTS
46 NORTH 200 EAST, ST. GEORGE, UTAH 84770
PHONE (435)628-5969 FAX (435)628-5975

00000

A302

COLOR SCHEDULE

C-1	CERAMIC PANELS MANUF: NEOLITH COLOR: IRON CORTEN CONTACT: PETER HOLLAND HOLLAND MARBLE 972.247.1621	C-6	DOOR & FRAME PAINT (AS NOTED) SW-7645 - THUNDER GRAY
C-2	EIFS (COARSE SAND TEXTURE) PAINTED SW-7645 - THUNDER GRAY	C-7	ALUMINUM (TOWER PARAPET EXTENSIONS) PAC-CLAD - SILVER
C-3	EIFS (FINE SAND TEXTURE) PAINTED SW-7031 - MEGA GREIGE	C-8	ALUMINUM (WINDOWS, STOREFRONT, & PTAC GRILLS) CLEAR ANODIZED
C-4	EIFS (FINE SAND TEXTURE) SW-7010 - DUCK WHITE	C-9	ALUMINUM FLUSH PANELS (PORTE-COCHERE) PAC-CLAD - STONE WHITE FINISH
C-5	EIFS (FINE SAND TEXTURE) SW-6374 - TORCHLIGHT		

TOWER, COPING, PORTE-COCHERE METAL FABRICATOR
MFG: METAL-ERA
CONTACT: DANA SPURGEON
(P) 262.650.6449

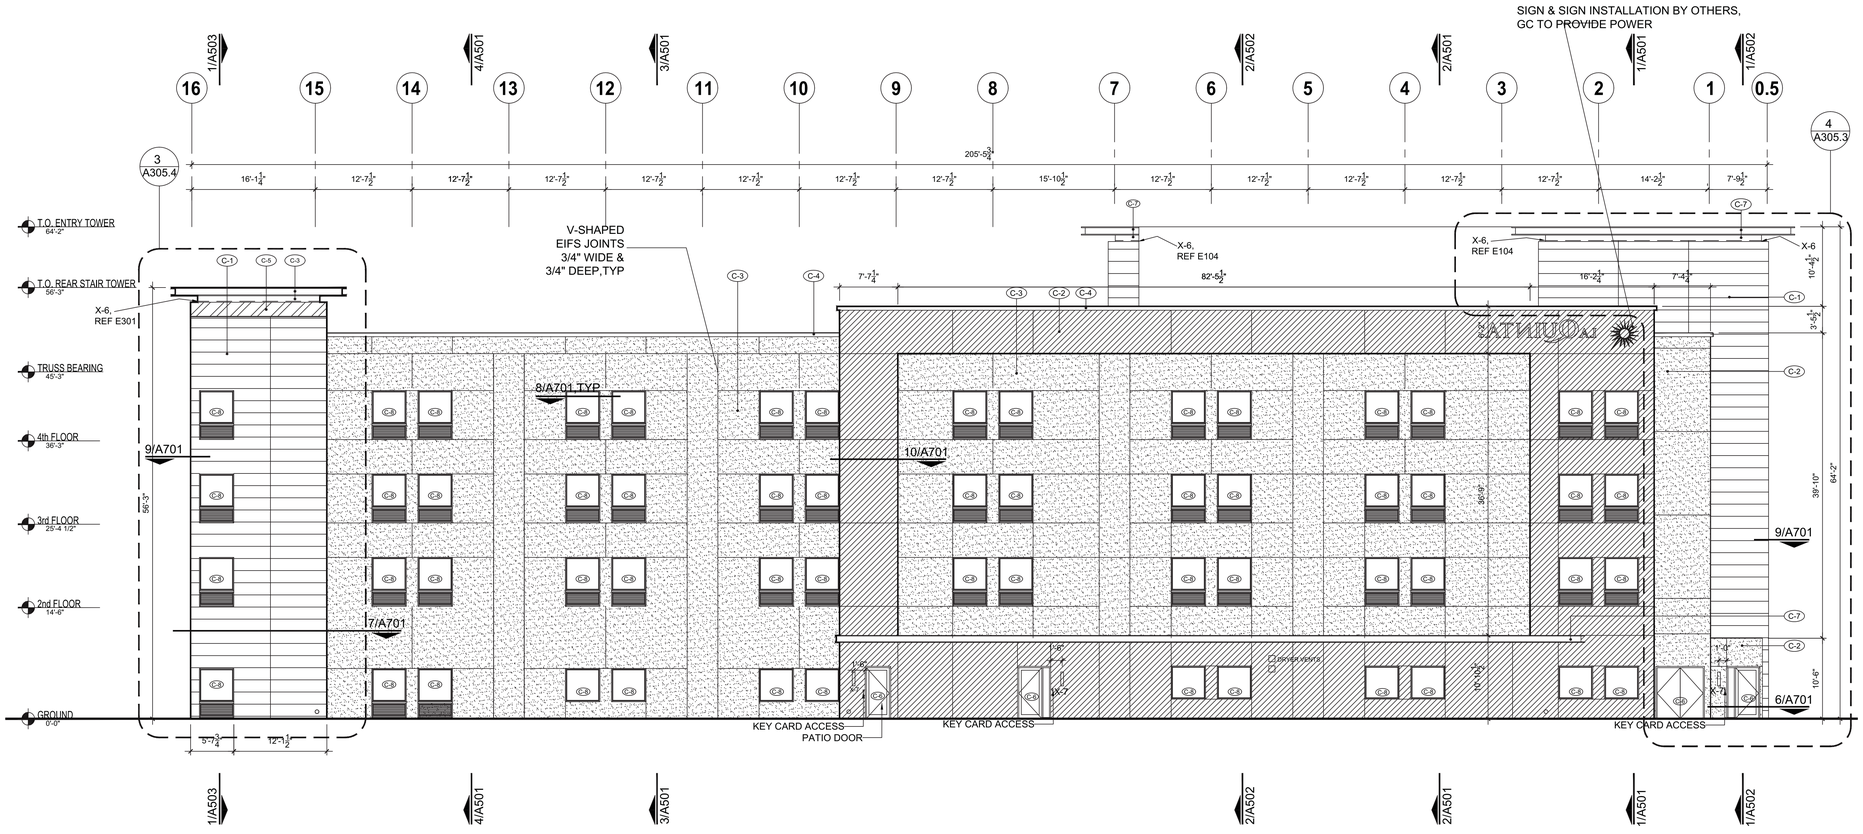

1 WEST ELEVATION

SCALE: 1/8" = 1'-0"

COPYRIGHT ©
CAMPBELL & ASSOCIATES
ARCHITECTS
ST. GEORGE, UTAH

DATE: 2/12/2016
JOB: 15012
BY: GT
REVISIONS:

STATE OF UTAH
KENT G. CAMPBELL
2-25-16
0112002016
REGISTERED ARCHITECT

LA QUINTA HOTEL
LA VERKIN, UTAH

CAMPBELL & ASSOCIATES
ARCHITECTS
46 NORTH 200 EAST, ST. GEORGE, UTAH 84770
PHONE (435)628-5969 FAX (435)628-5975

15012

A303