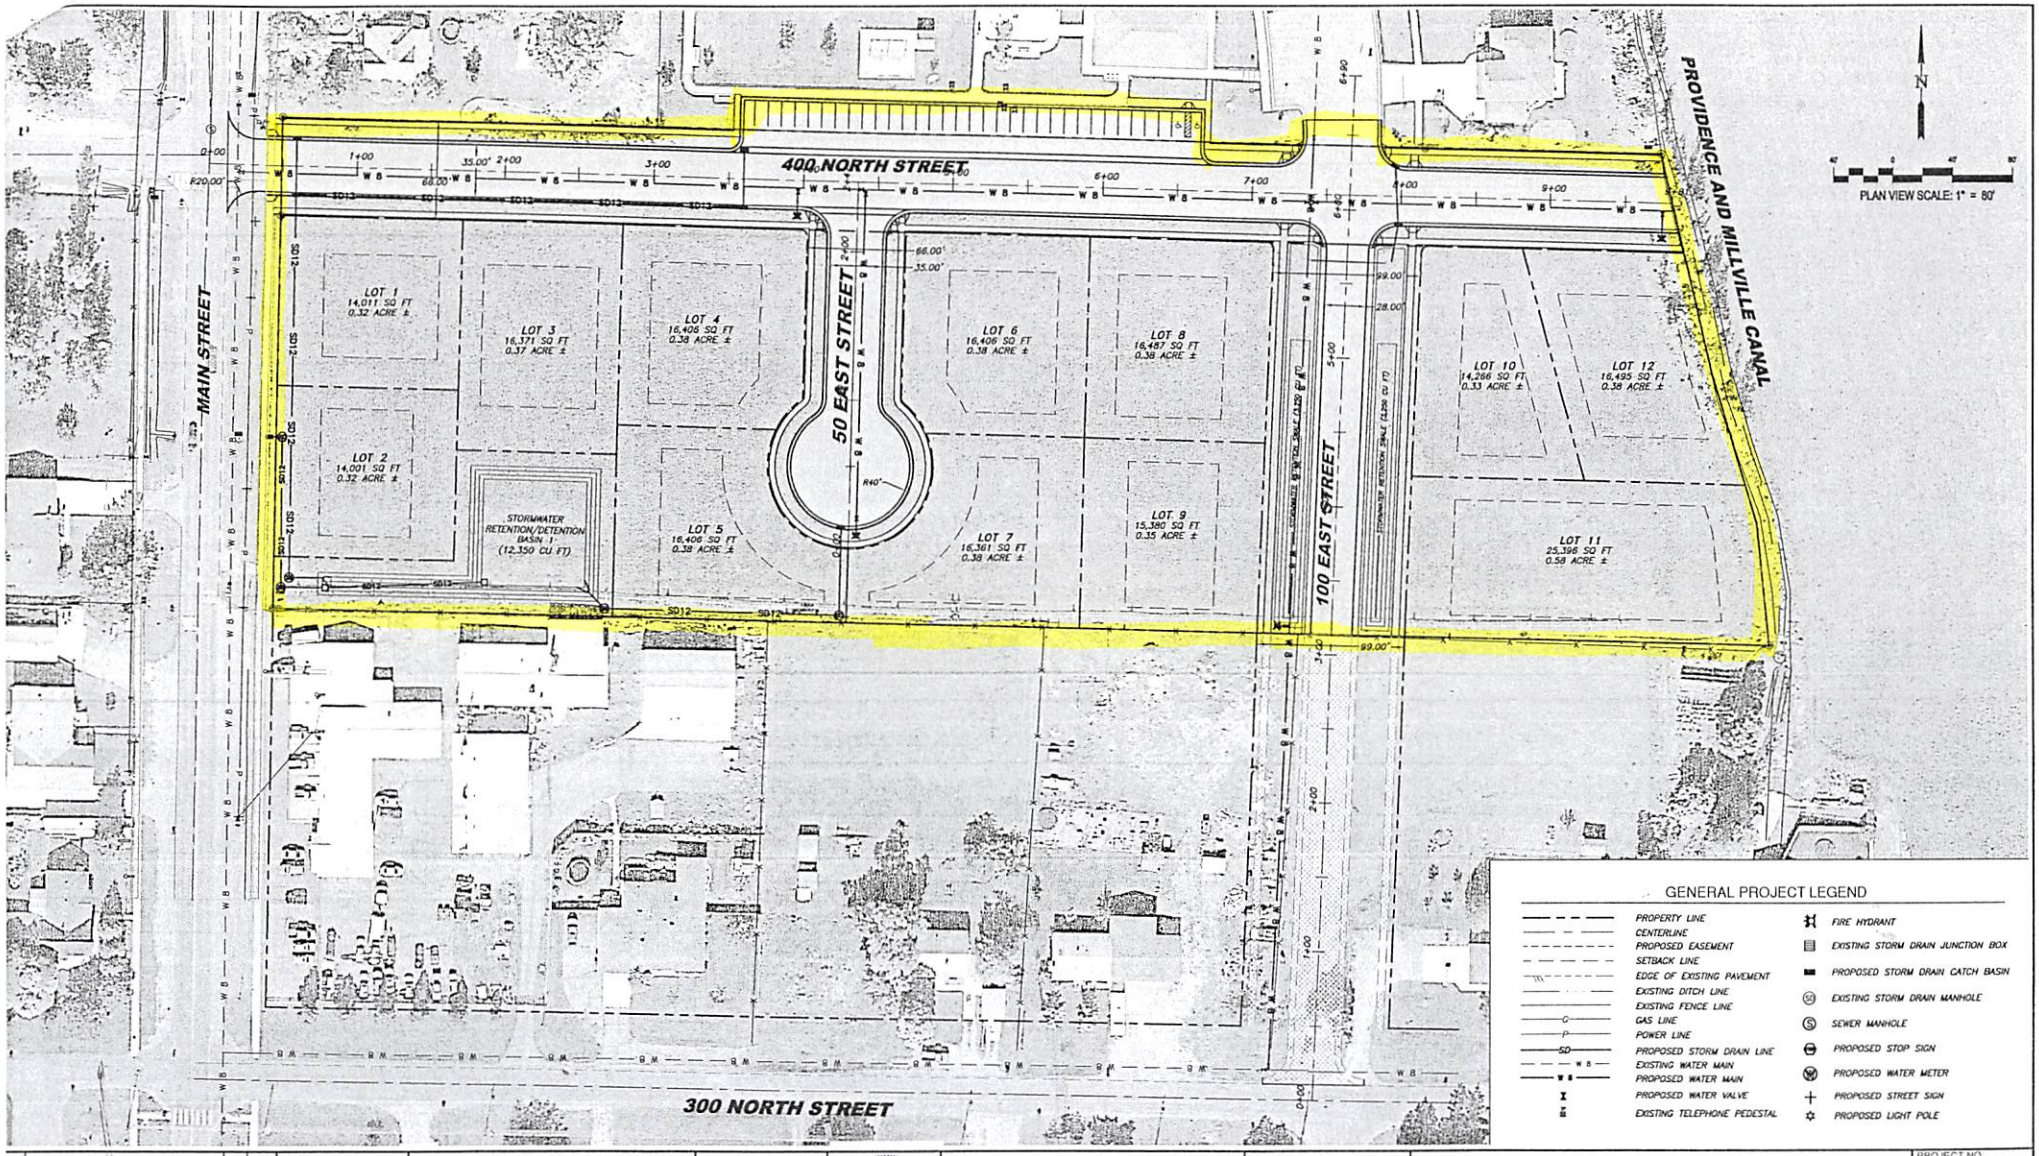

NO.	REVISIONS	BY	DATE

This document or any part thereof in detail or design concept is the property of Forsgren Associates Inc. and shall not be copied without the written authorization of Forsgren Associates Inc.

DRAWN SMA
DESIGNED EED
APPROVED
QA

FORSGREN Associates Inc.
95 WEST 100 SOUTH, SUITE 115 LOGAN, UT 84321
PH. 435.227.0333 FAX 435.227.0334

ATTENTION
LINE IS 1 INCH AT 11x17 SIZE
(IF NOT 1", SCALE ACCORDINGLY)

KMM PROPERTIES, LLC
P.O. BOX 98
MILLVILLE, UTAH 84326

ESTABLISHED 1849 MILLVILLE

ANDERSON / HOWELL SUBDIVISON

GENERAL SITE PLAN

PROJECT NO. 14-16-0125
SHEET ID. GSP
DATE: 08-16
PAGE NO. 3 OF 8