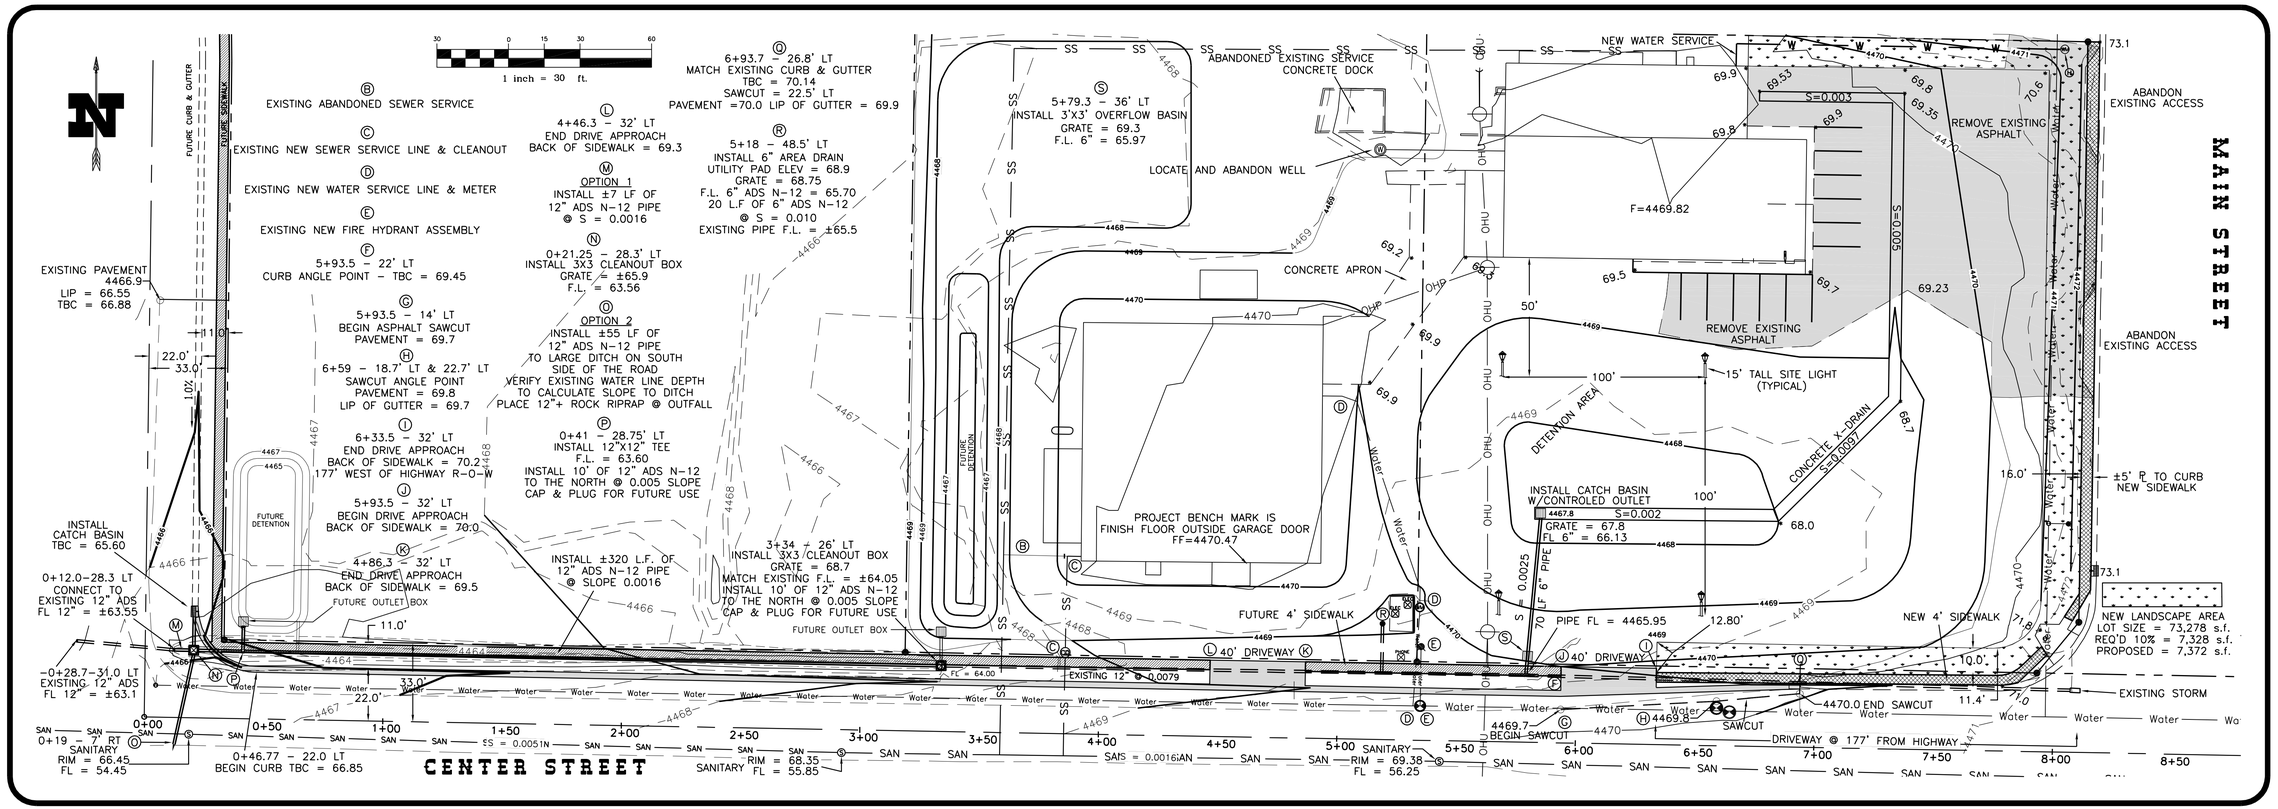

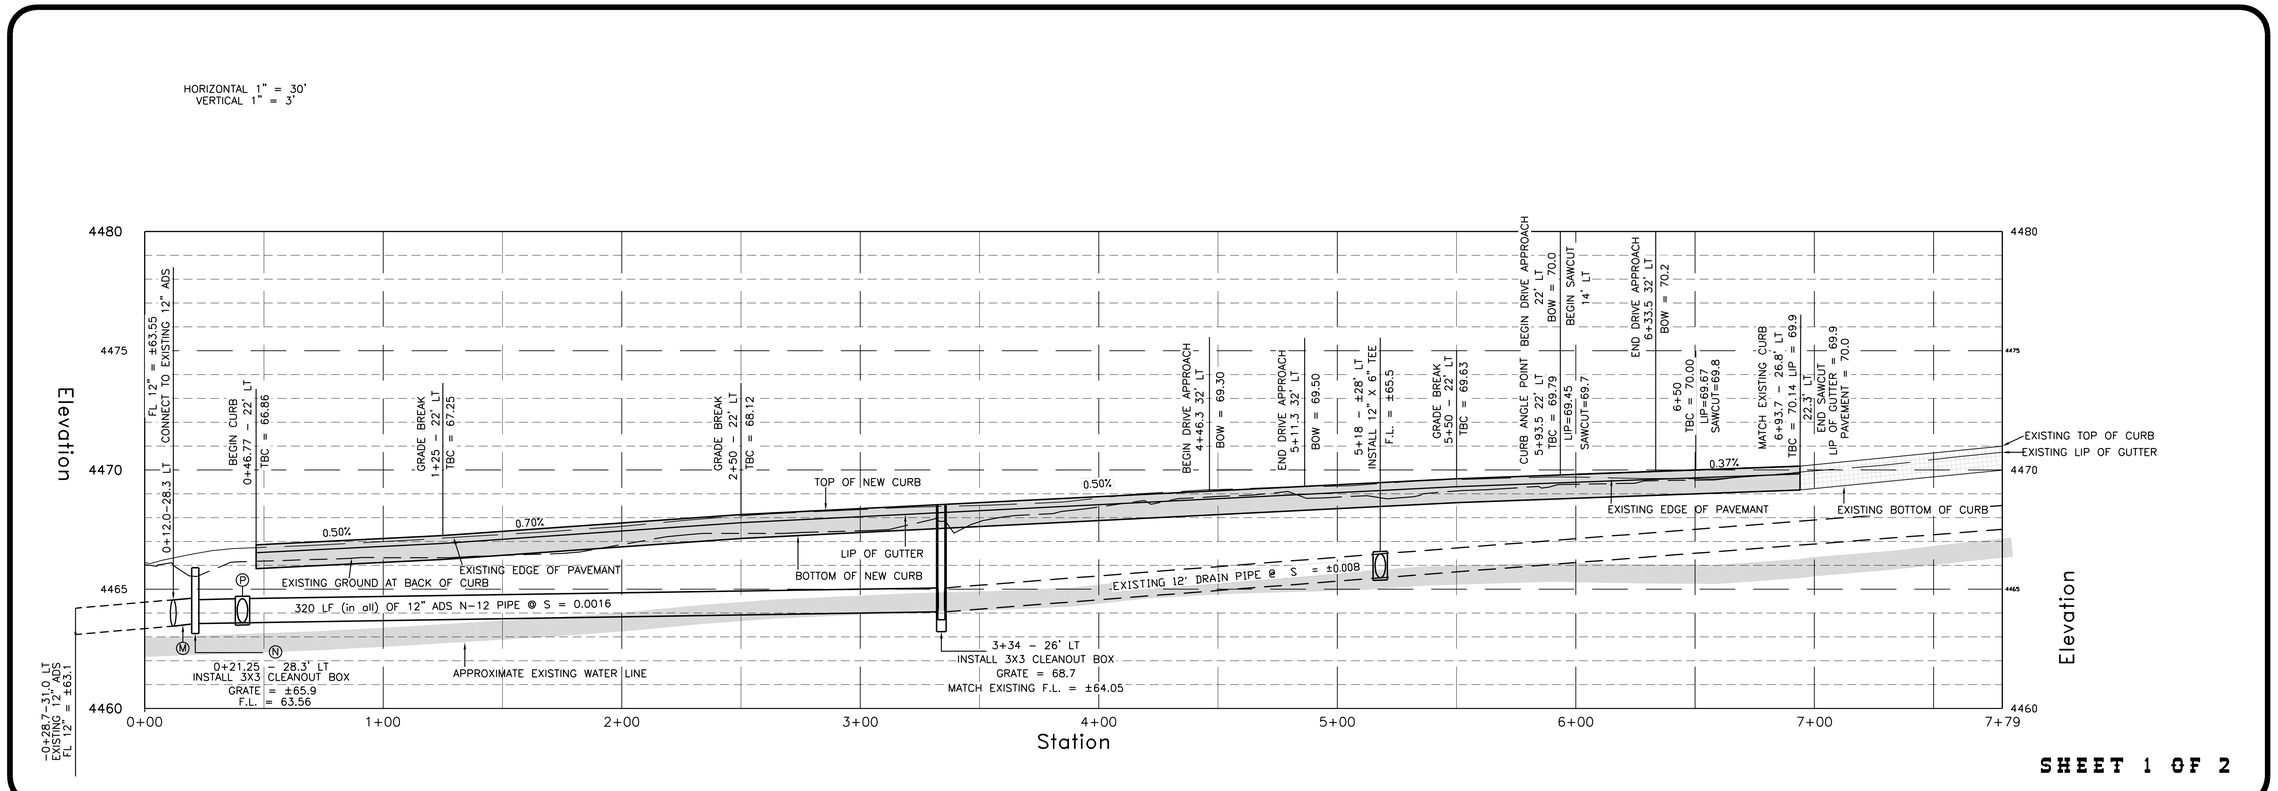

SHEET 1 OF 2

REVISIONS		
DRAWN BY:	SSH	
DESIGNED BY:	SSH / SKM	
CHECKED BY:	SKM	
SCALES:	AS SHOWN	
JOB #	16-080	
INITIAL 2	9-14-16	
REVISION	DATE	

ENGINEERING SPECIALTIES PC
CIVIL
STRUCTURAL
GEOTECH
1576 South 3200 West
Logan, Utah 84321
(435) 713-0100

JSH
SURVEYING & DRAFTING INC.
P.O. BOX 300 WELLSVILLE, UTAH
(435) 245-9090 • TOLL FREE 1-888-420-0288

PLAN AND PROFILES FOR

PLANET AUTO SITE PLAN

HYDE PARK, CITY UTAH

SHEET 1 / 2 SHEETS