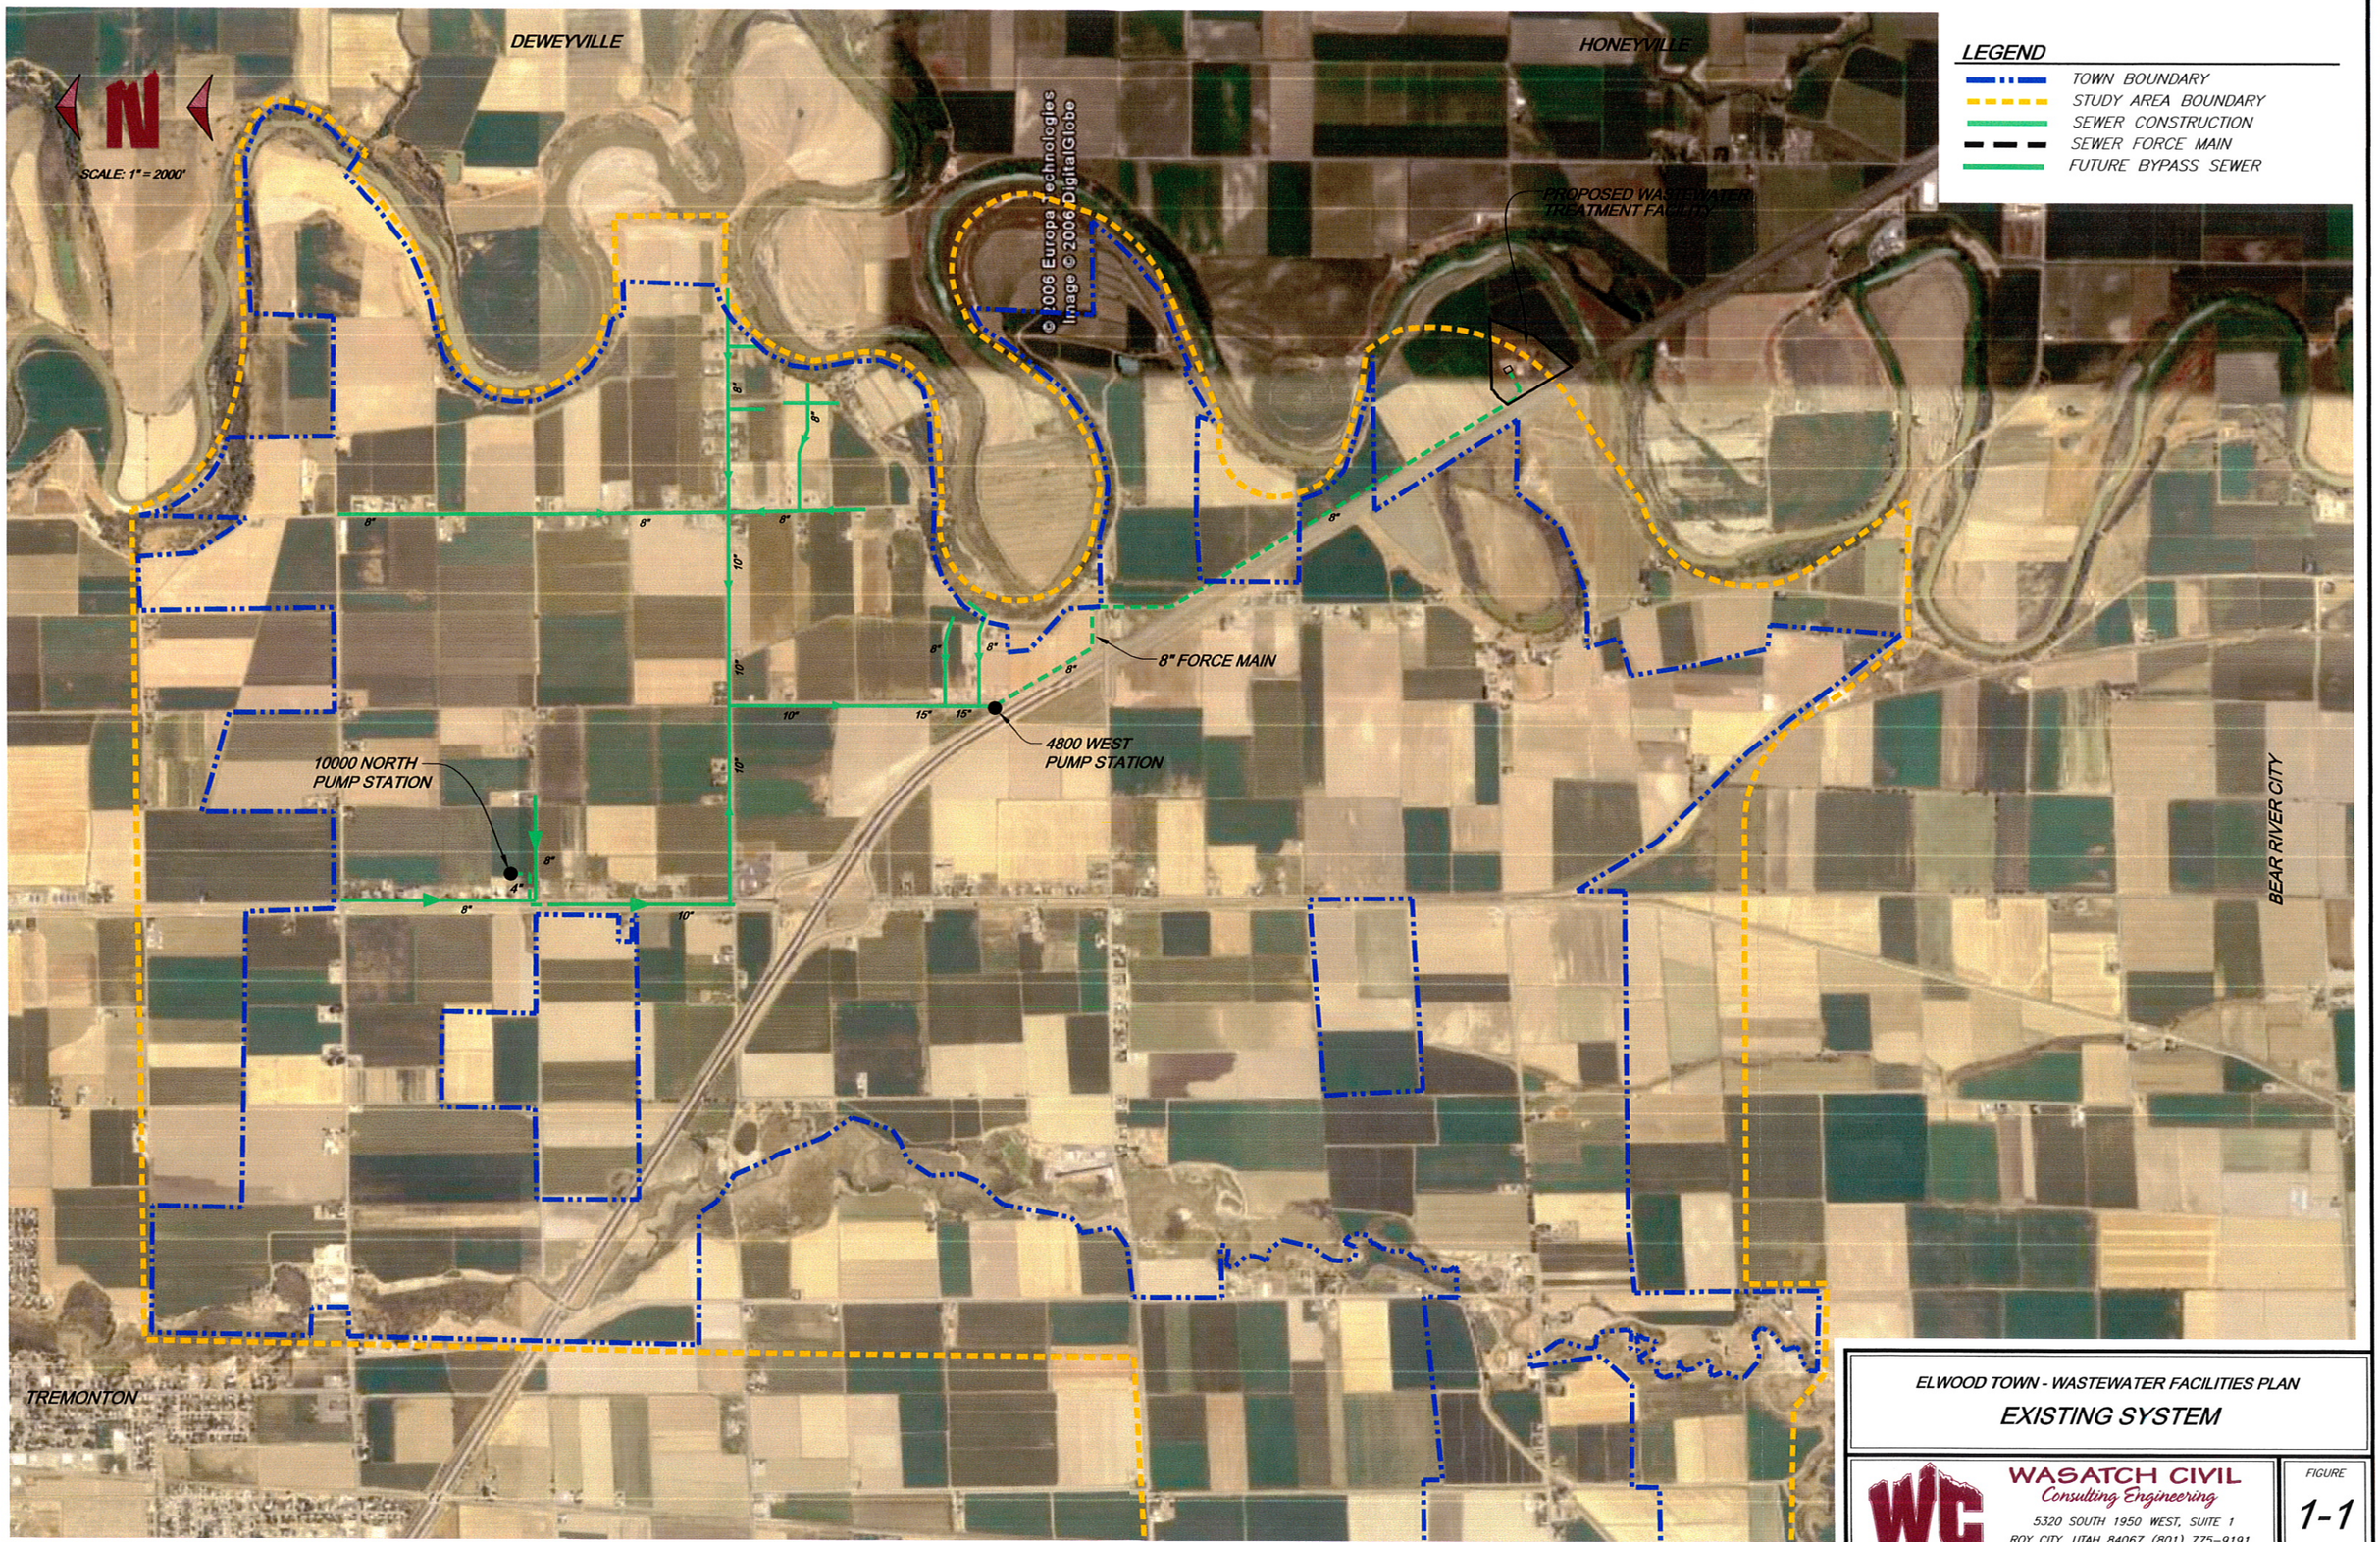

ELWOOD TOWN - WASTEWATER FACILITIES PLAN

EXISTING SYSTEM

WASATCH CIVIL
Consulting Engineering
5320 SOUTH 1950 WEST, SUITE 1
ROY CITY, UTAH 84067 (801) 775-9191

FIGURE
1-1

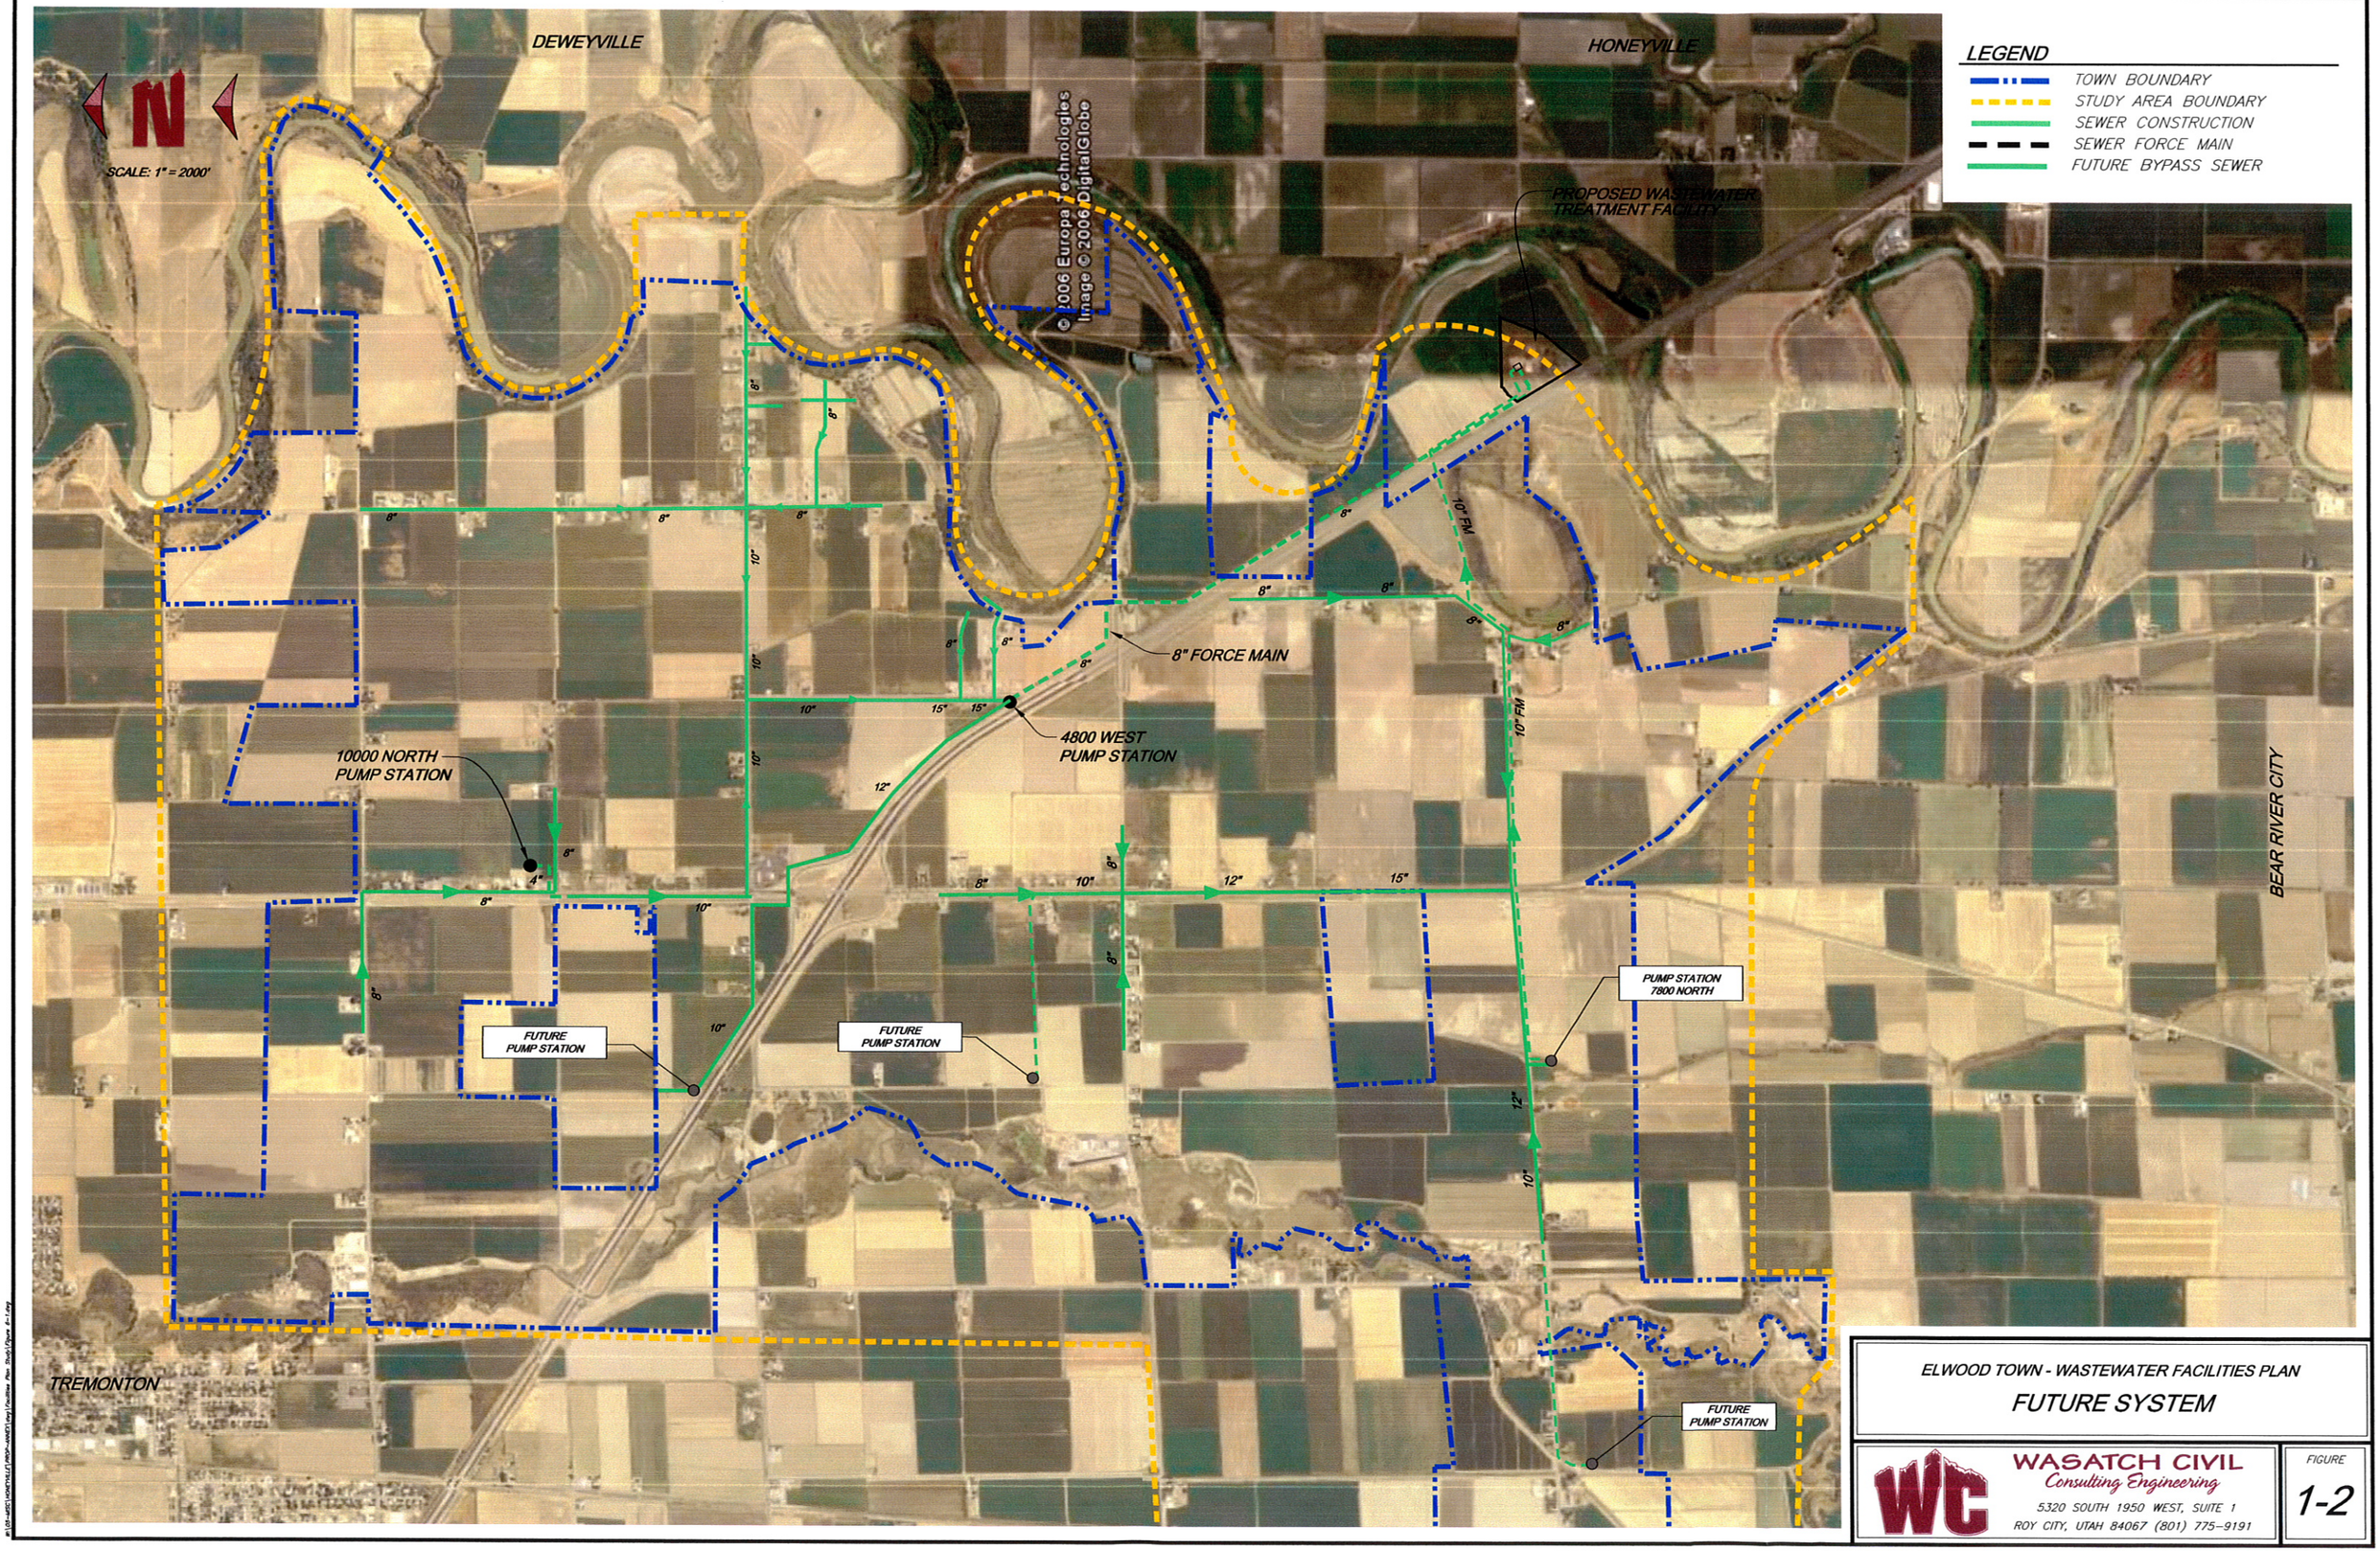

ELWOOD TOWN - WASTEWATER FACILITIES PLAN

FUTURE SYSTEM

WASATCH CIVIL
Consulting Engineering
5320 SOUTH 1950 WEST, SUITE 1
ROY CITY, UTAH 84067 (801) 775-9191

FIGURE
1-2