"MISTLETOE FARMS"

LOCATED IN THE NORTHWEST QUARTER OF SECTION 23, TOWNSHIP 2 NORTH, RANGE 1 WEST, SALT LAKE BASE AND MERIDIAN.

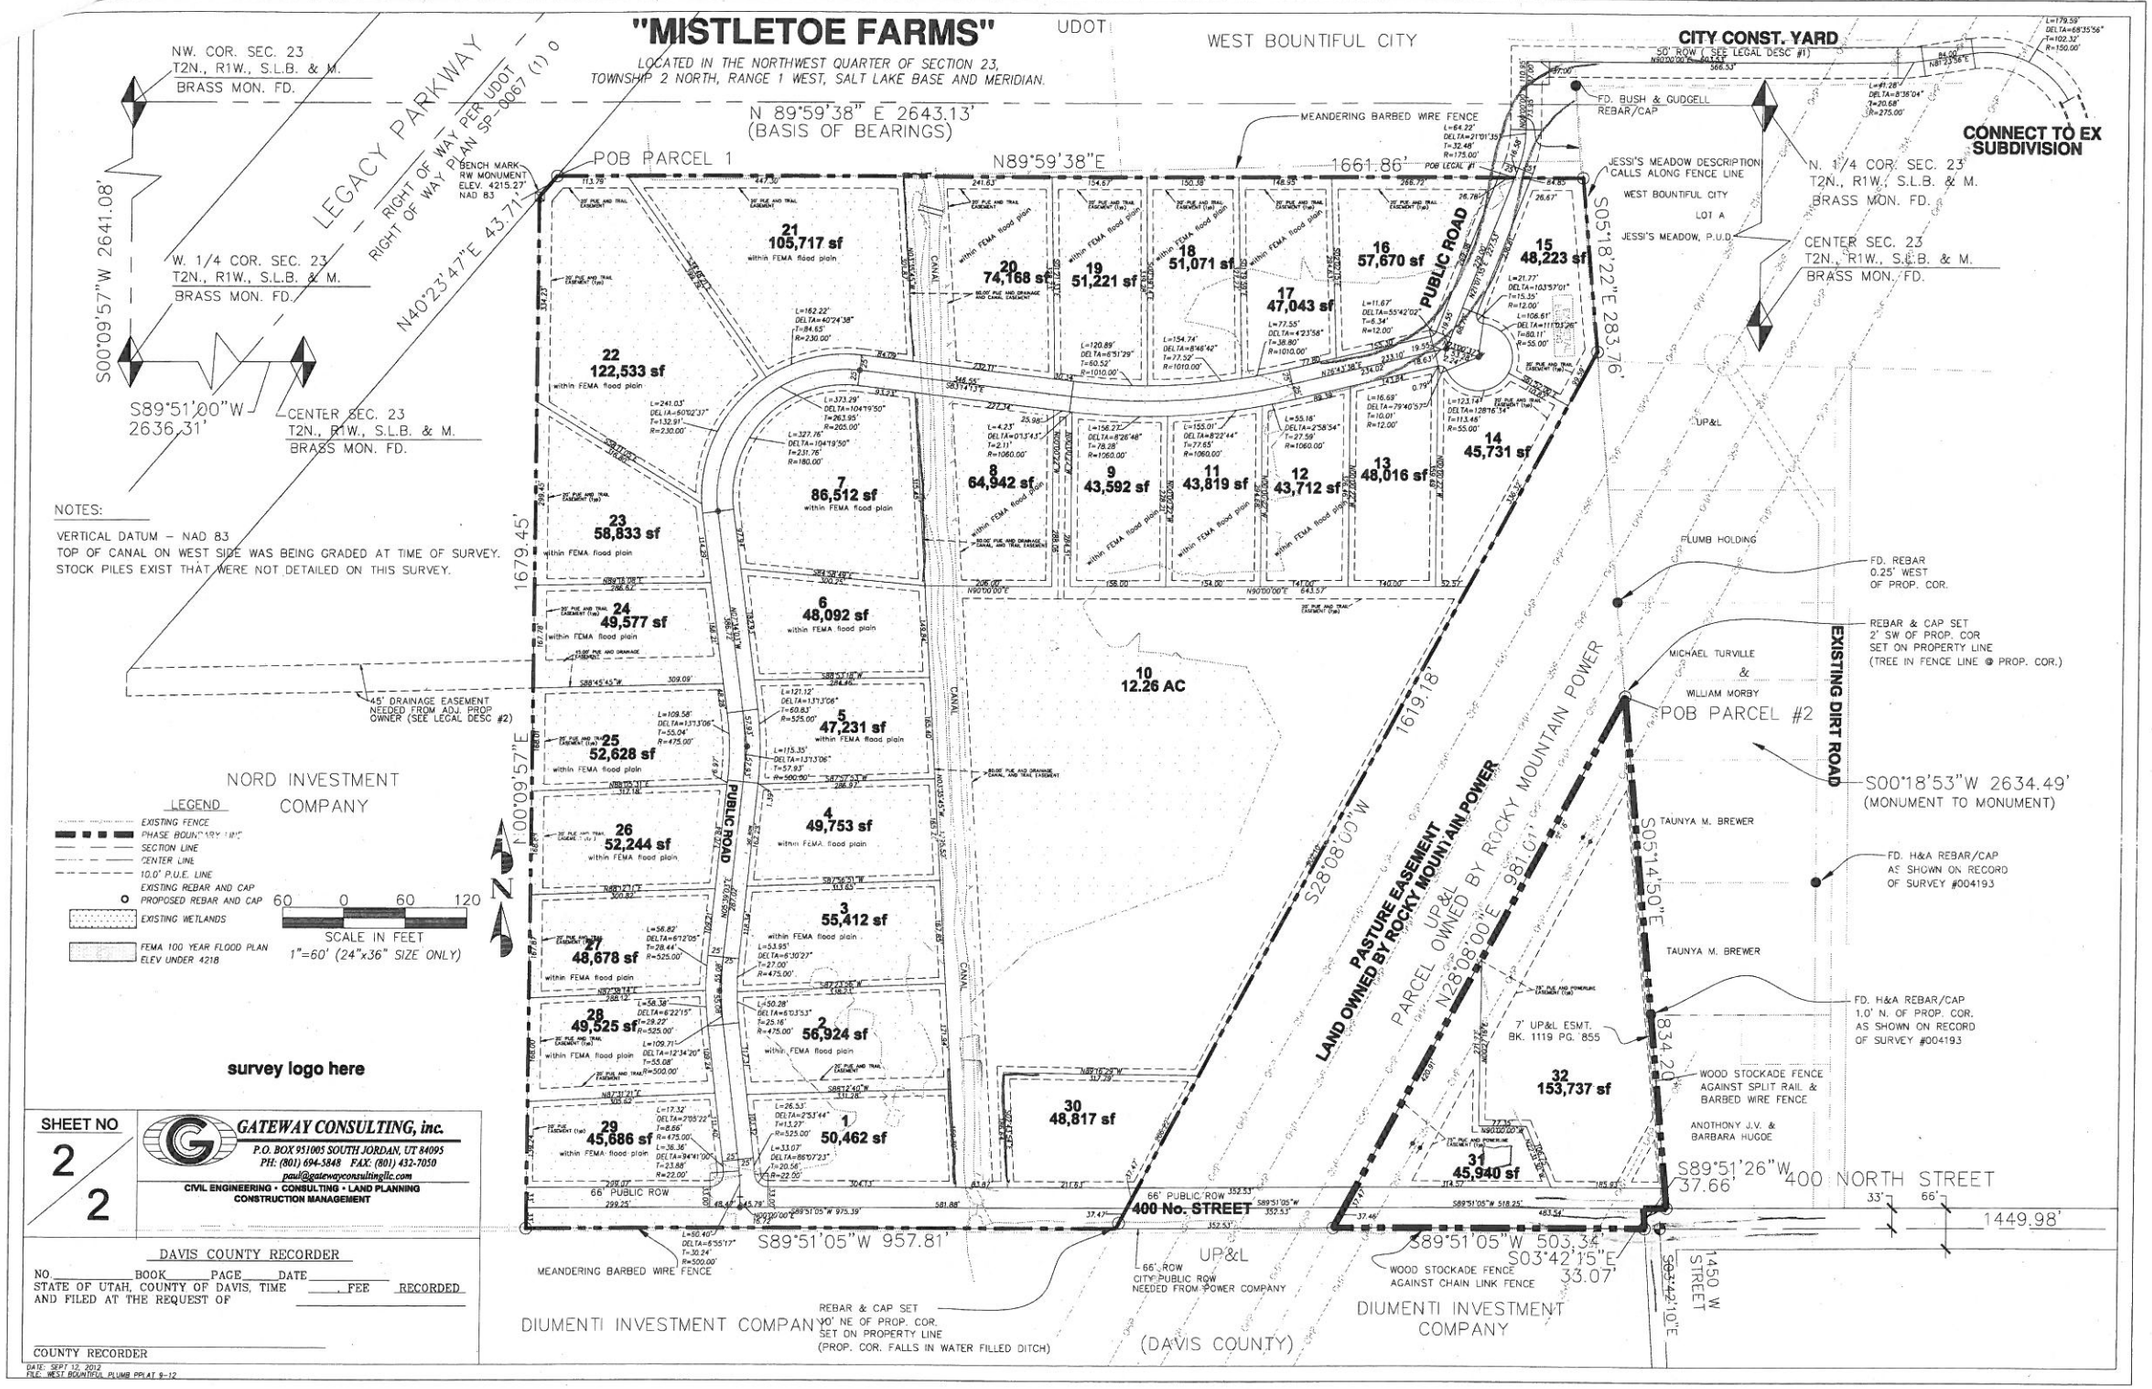

NOTES:

VERTICAL DATUM – NAD 83
TOP OF CANAL ON WEST SIDE WAS BEING GRADED AT TIME OF SURVEY.
STOCK PILES EXIST THAT WERE NOT DETAILED ON THIS SURVEY.

survey logo here

SHEET NO 2 / 2

GATEWAY CONSULTING, inc.
P.O. BOX 951005 SOUTH JORDAN, UT 84095
PH: (801) 694-5848 FAX: (801) 432-7050
paul@gatewayconsultingllc.com
CIVIL ENGINEERING • CONSULTING • LAND PLANNING
CONSTRUCTION MANAGEMENT

DAVIS COUNTY RECORDER

NO. _____ BOOK _____ PAGE _____ DATE _____
STATE OF UTAH, COUNTY OF DAVIS, TIME _____, FEE _____ RECORDED
AND FILED AT THE REQUEST OF

COUNTY RECORDER

DATE: SEPT 12, 2012
FILE: WEST BOUNTIFUL PLUMB PPLAT 9-12