




CONSTRUCTION NOTES
1. CROSSWALK AND STOP BARS ON FAIRFIELD
TO BE INSTALLED WITH THE TRAFFIC SIGNAL.

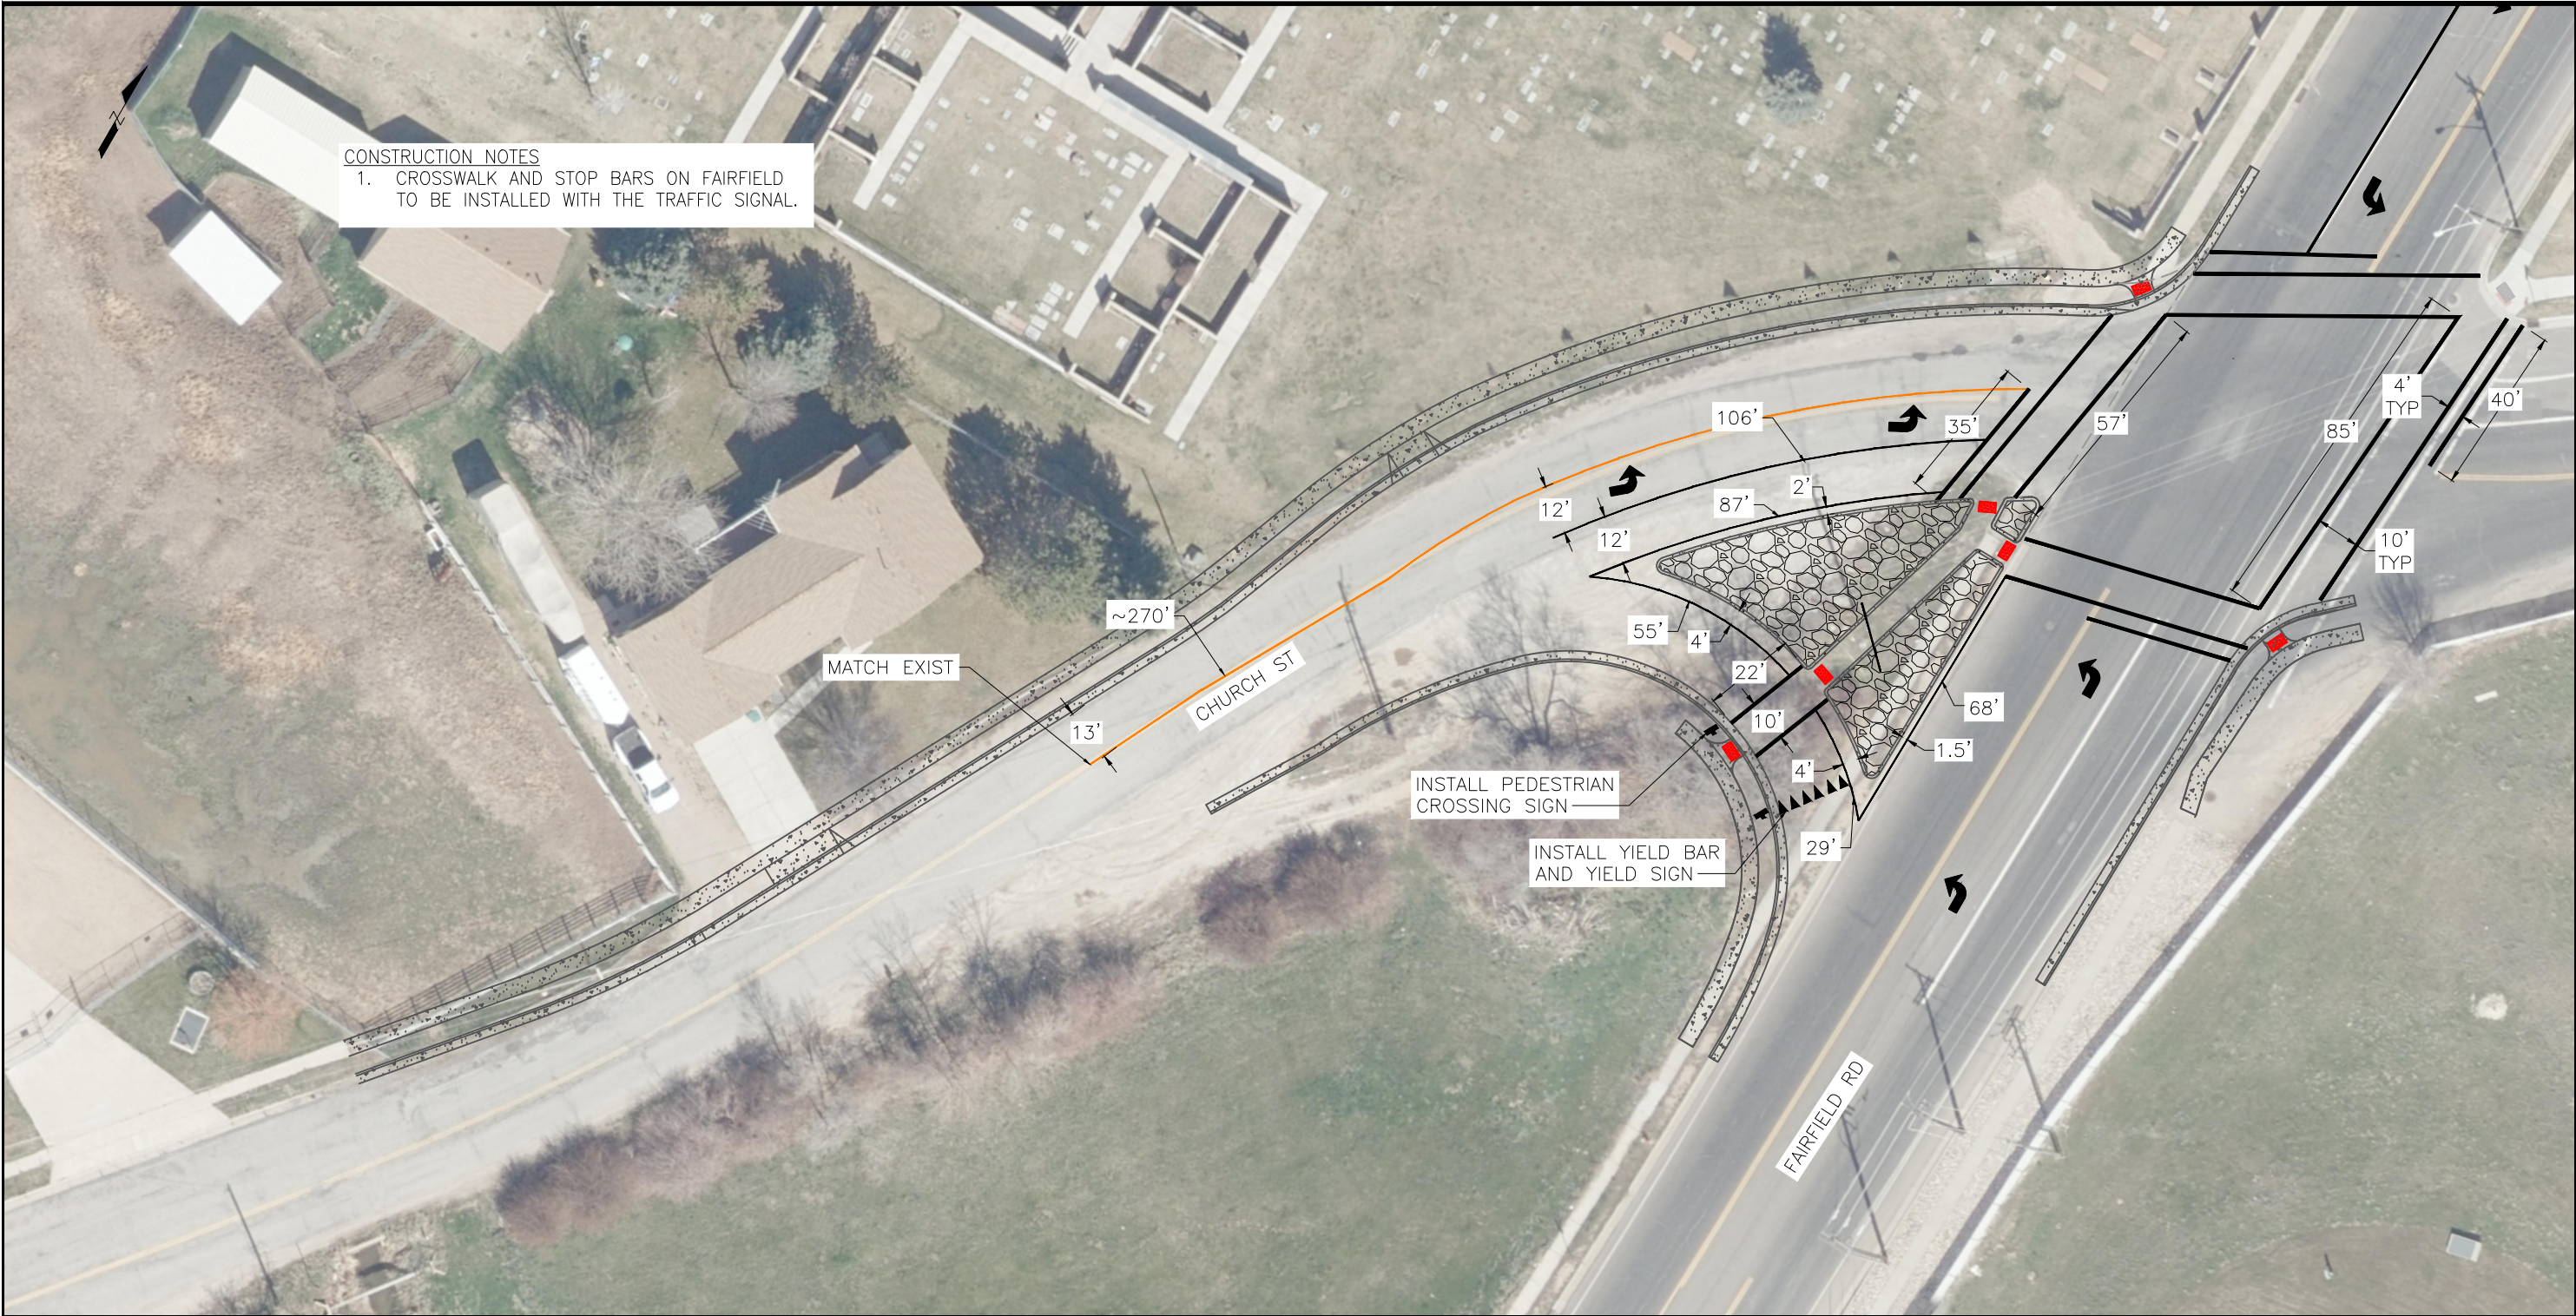


APPROVED FOR
CONSTRUCTION

REVISION	BY	DATE	DESIGNED BY	DATE	HORIZONTAL SCALE
			A BEAN	4/29/2019	1"=40'
			DRAWN BY	DATE	VERTICAL SCALE
			A BEAN	4/29/2019	NONE
			APPROVED BY	DATE	VIEW NAME
			S JACKSON	4/29/2019	PLOT

18-57 FAIRFIELD AND CHURCH SIGNAL
STREET CONSTRUCTION
CHURCH STREET STRIPING

DRAWING #
8
OF
12

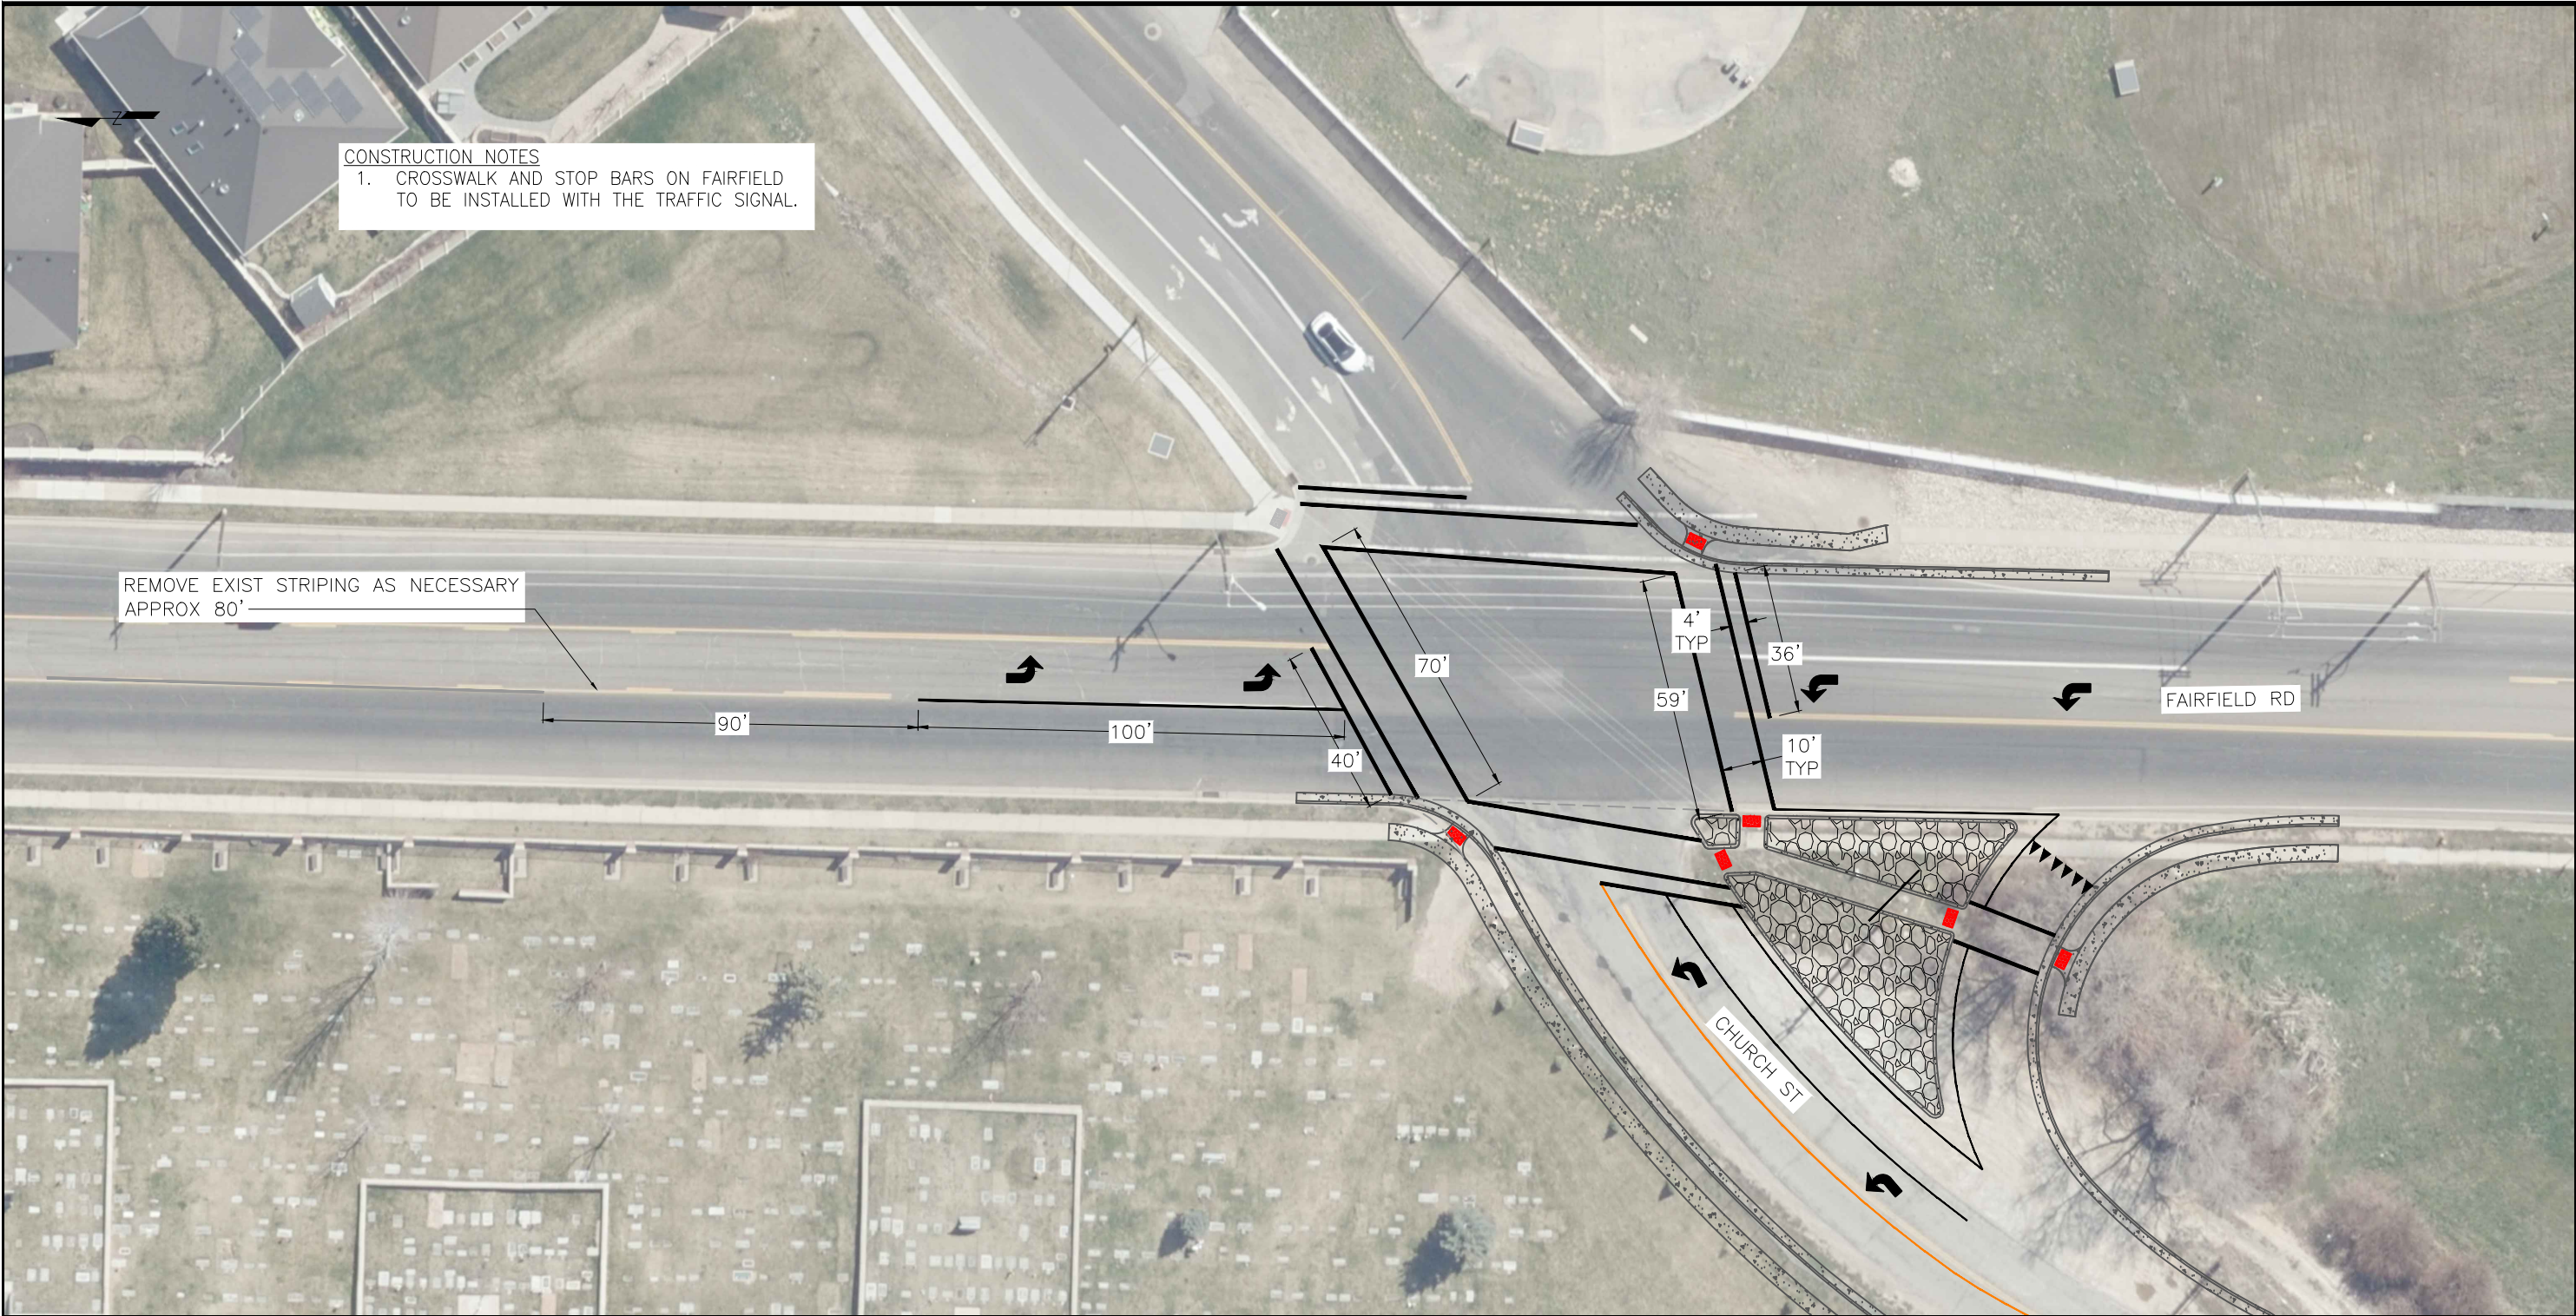

APPROVED FOR
CONSTRUCTION

REVISION	BY	DATE	DESIGNED BY	DATE	HORIZONTAL SCALE
			A BEAN	4/29/2019	1"=40'
			DRAWN BY	DATE	VERTICAL SCALE
			A BEAN	4/29/2019	NONE
			APPROVED BY	DATE	VIEW NAME
			S JACKSON	4/29/2019	PLOT

18-57 FAIRFIELD AND CHURCH SIGNAL
STREET CONSTRUCTION
FAIRFIELD ROAD STRIPING

DRAWING #
9
OF
12