


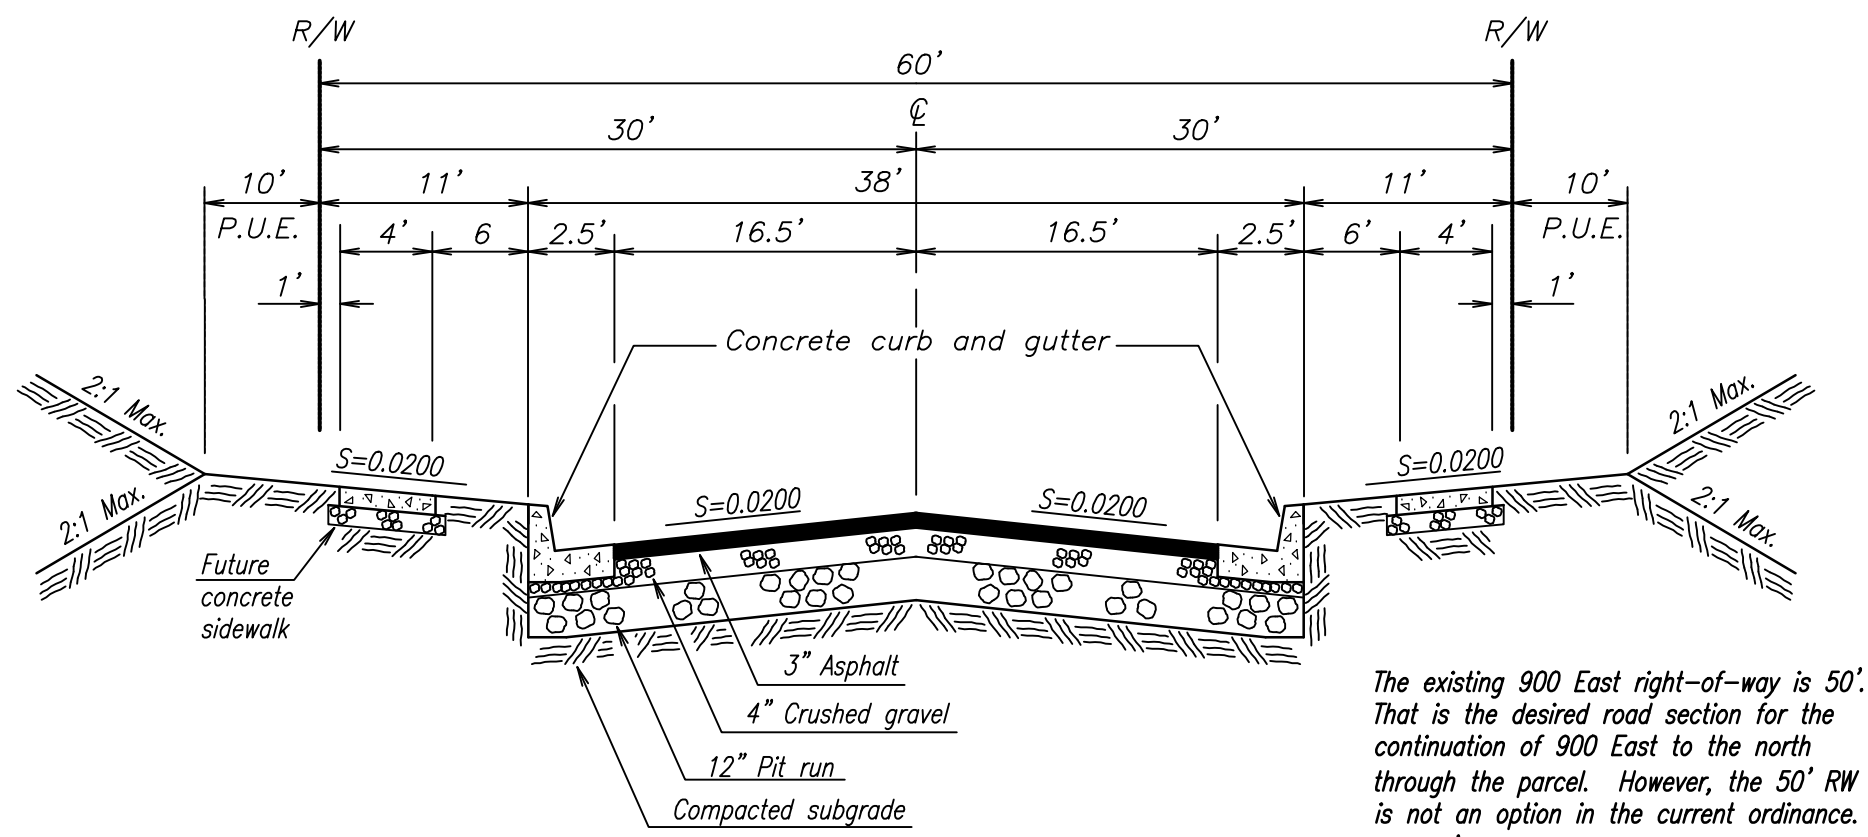


TYPICAL 60' STREET SECTION

NO SCALE

The existing 900 East right-of-way is 50'. That is the desired road section for the continuation of 900 East to the north through the parcel. However, the 50' RW is not an option in the current ordinance. The 60' road cross section has been shown.

SIERRA HOMES
04-005-0002

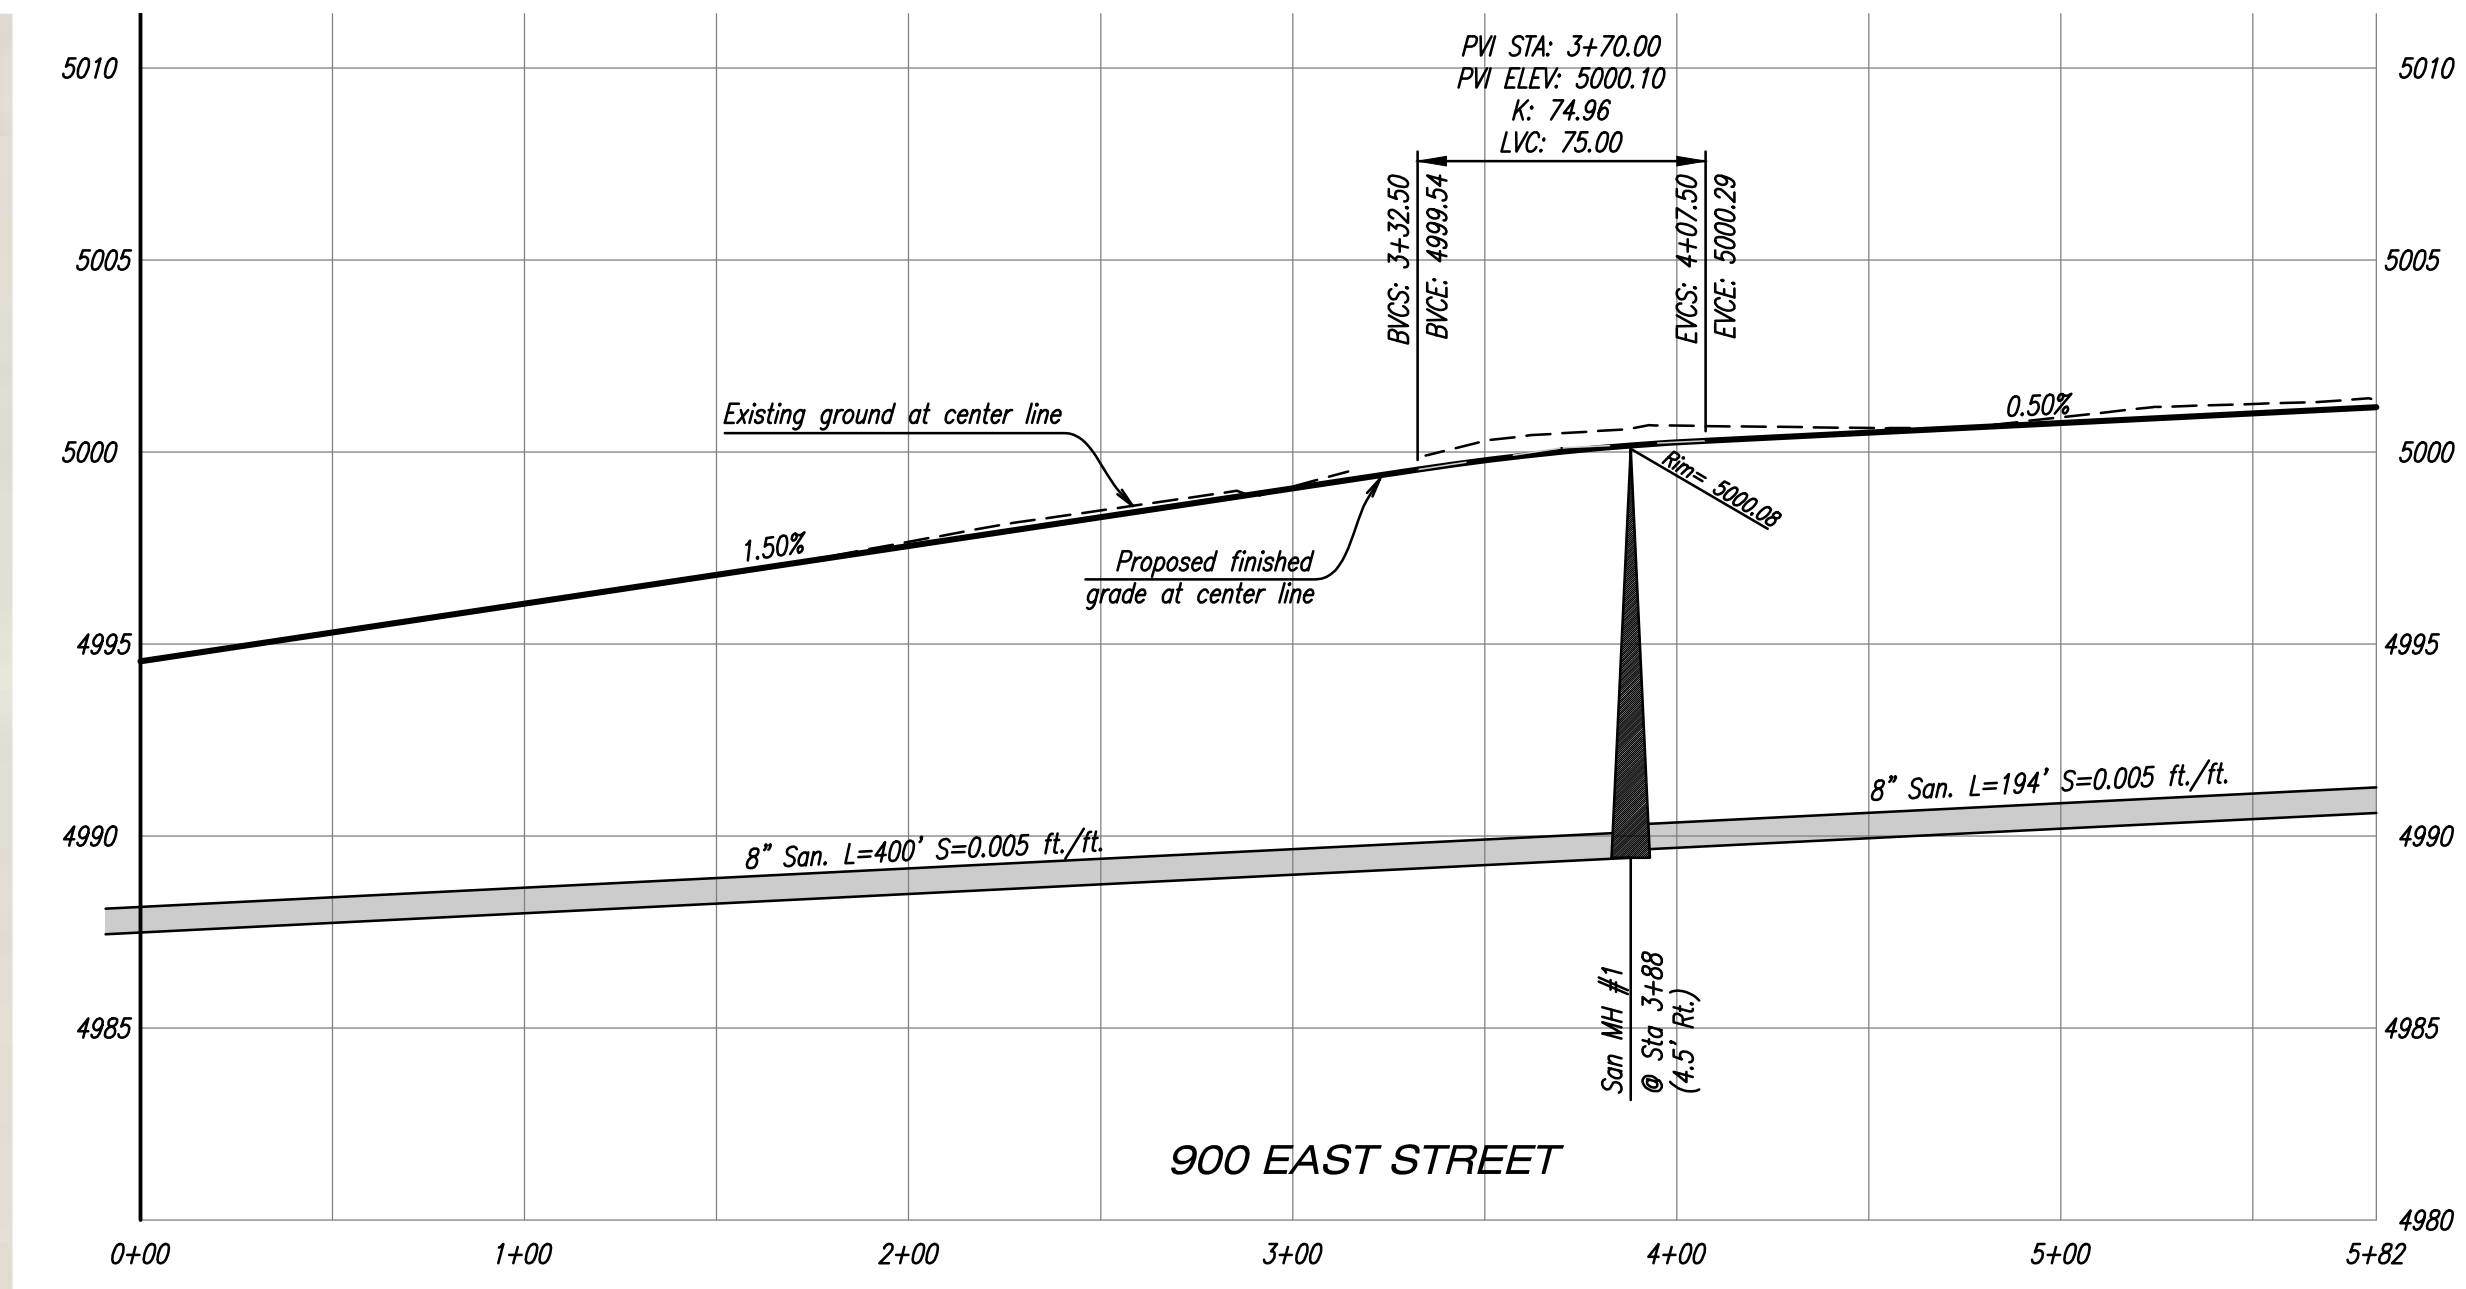

900 EAST STREET




OWNER / DEVELOPER

KIM L. THURSTON
50 S. 500 E.
HYDE PARK

RYAN MAWSON
769 E. 450 N.
HYDE PARK
435-994-4988

Job Number		Sheet	
16-005-2		2 of 14	
Date	Scale	Designed by	Drawn by
June 24, 2019	1" = 50'	D.T.	D.T.

Revisions		CONCEPT PLAN	
		FOX CANYON	
		HYDE PARK, UTAH	

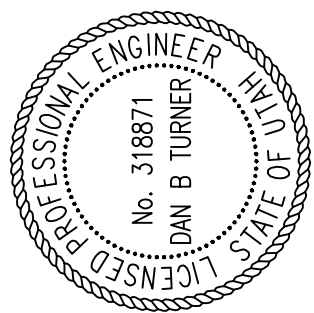

Turner Design Engineering, Inc.
CIVIL ENGINEERING & LAND PLANNING
1015 SOUTH 600 EAST PROVIDENCE, UTAH 84332
(435) 695-8245