


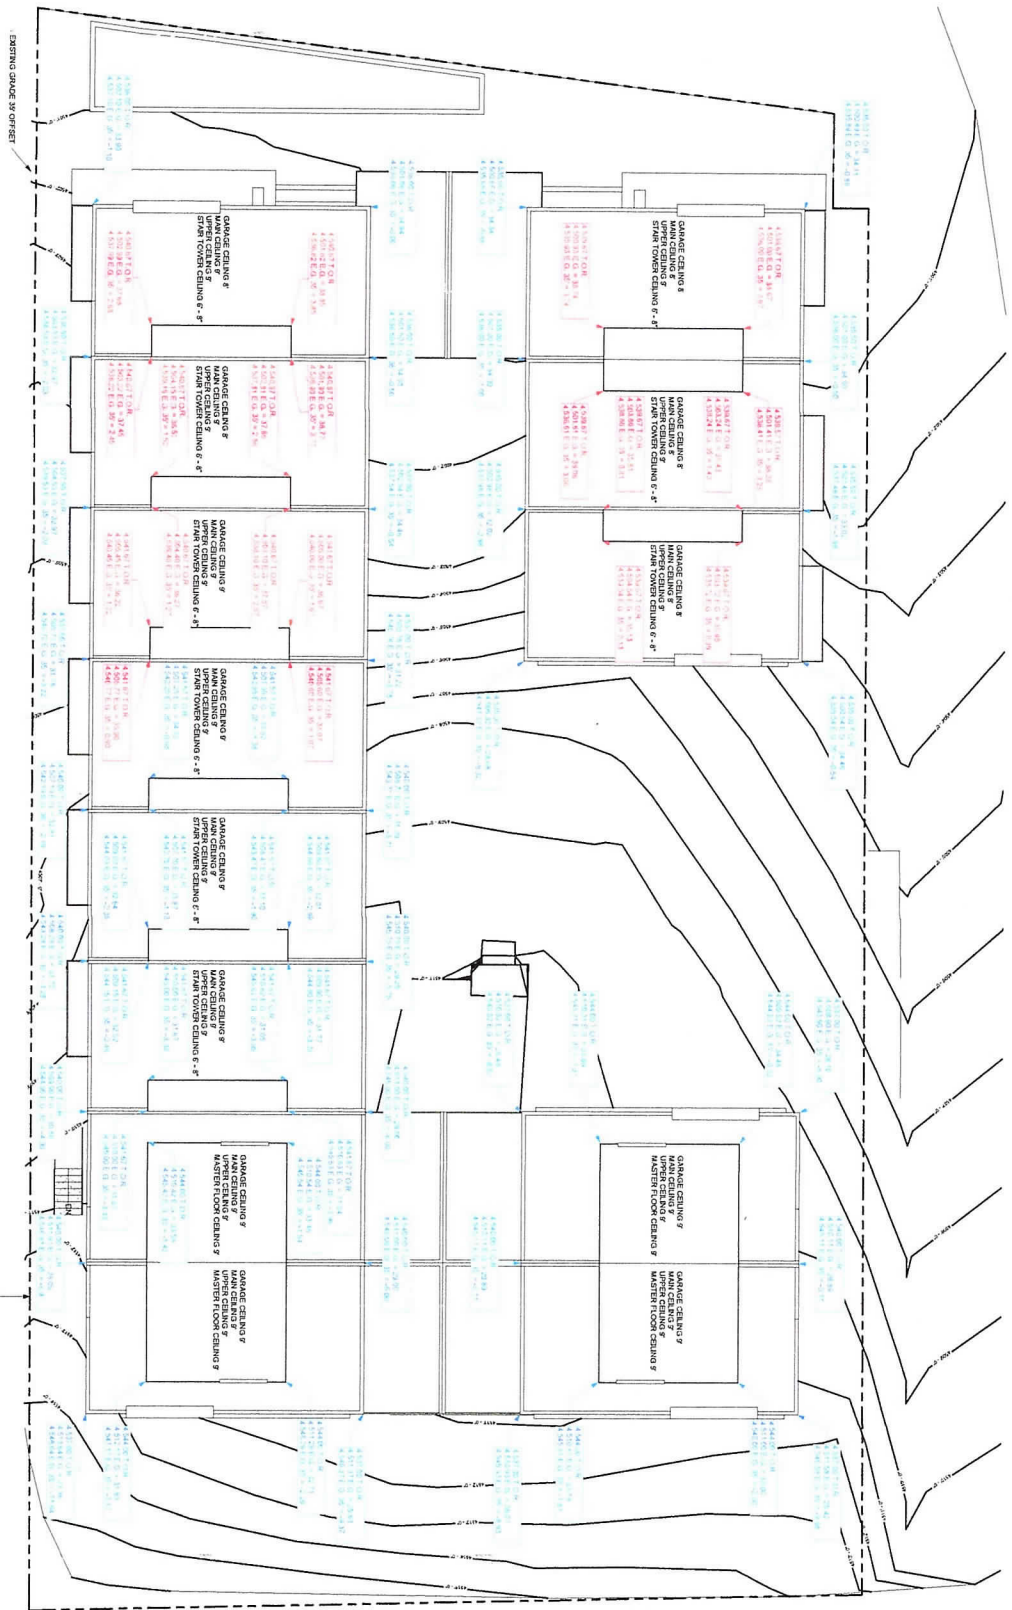

EXISTING GRADE 35' OFFSET HEIGHT
1" STUDY
1/8" = 1'-0"

OWNER PROJECT #
JDA PROJECT #
JDA DESIGN BY
CREATED BY
COMPILED BY
DATE
PROJECT NAME
A802

EXISTING GRADE
35' OFFSET
HEIGHT STUDY

UNION LOFTS

1760 FORT UNION BLVD
COTTONWOOD HEIGHTS, UT 84121



RUSSELL PLATT
ARCHITECTURE
Russell Platt Architecture
4301 Town 4570 South
West Valley City, Utah 84120
801-580-0118

