

CANYON CROSSING
IVINS, UTAH



G.H.TURNER DESIGN
GREG TURNER
435.229.9706
ghturndesign@gmail.com

CANYON CROSSING

Project Number: 19078

Drawings and Specifications as instruments of service are and shall remain the property of the Architect. They are not to be used on extensions of the project, or other projects, except by agreement in writing and appropriate compensation to the Architect.

The General Contractor is responsible for confirming and correlating dimensions at the job site. The Architect will not be responsible for construction means, methods, techniques, sequences, or procedures, or for safety precautions and programs in connection with the project.

© GH TURNER DESIGN


ISSUED:

Cover Sheet


A001

Printed: 9/13/19



BUILDING 2

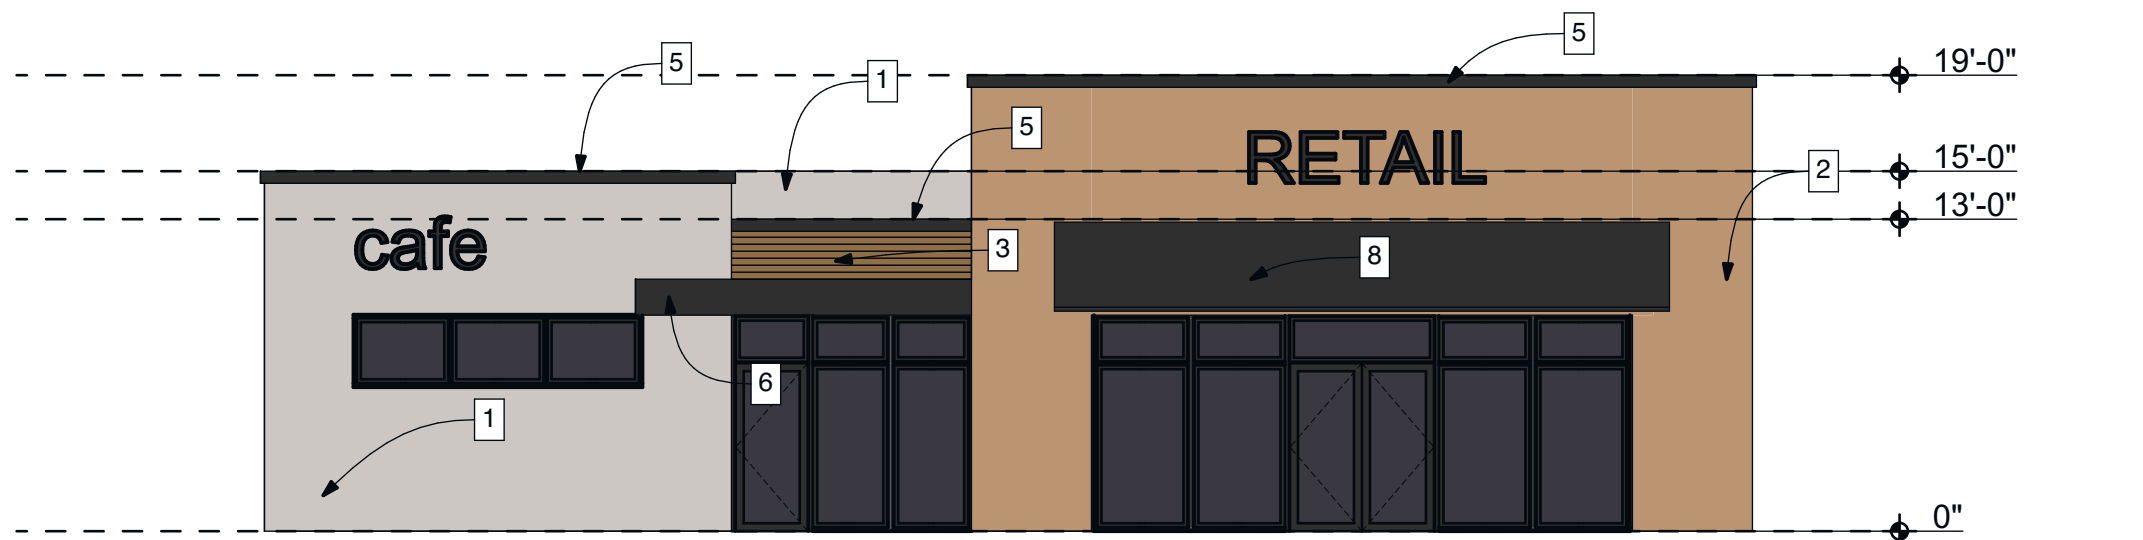



1
A201
ELEVATION
SCALE: 1/8" = 1'-0"

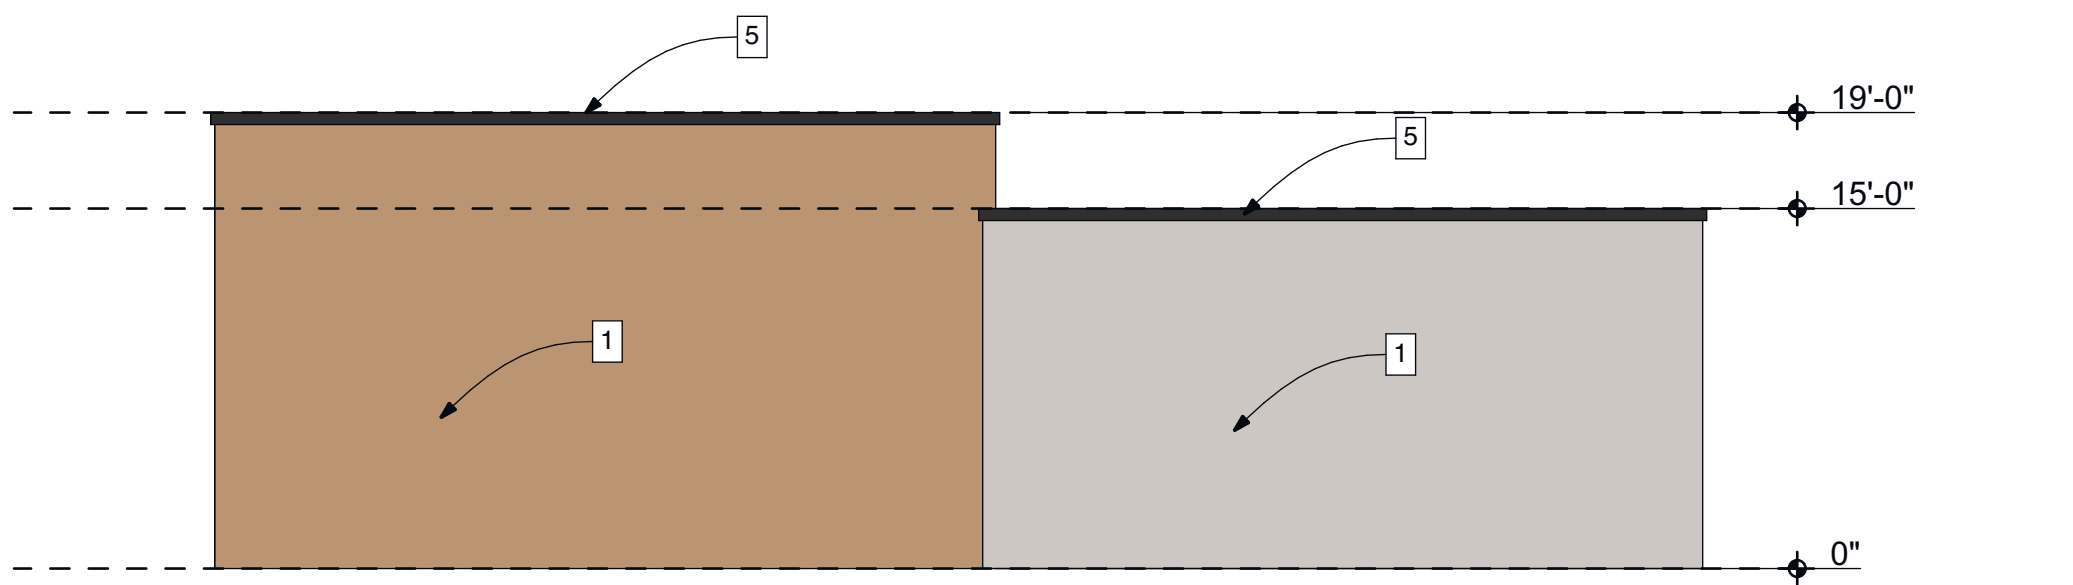



2
A201
ELEVATION
SCALE: 1/8" = 1'-0"

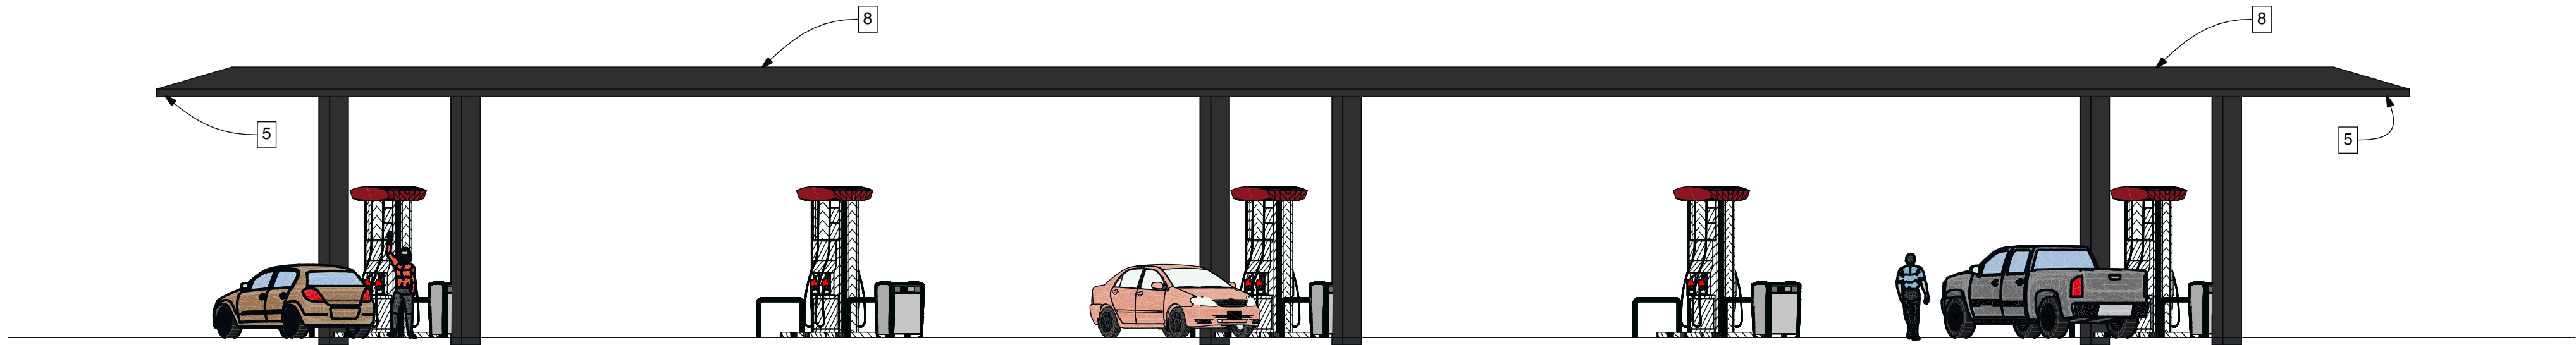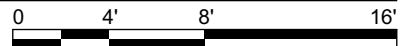


5
A201
GAS CANOPY ELEVATION
SCALE: 1/8" = 1'-0"

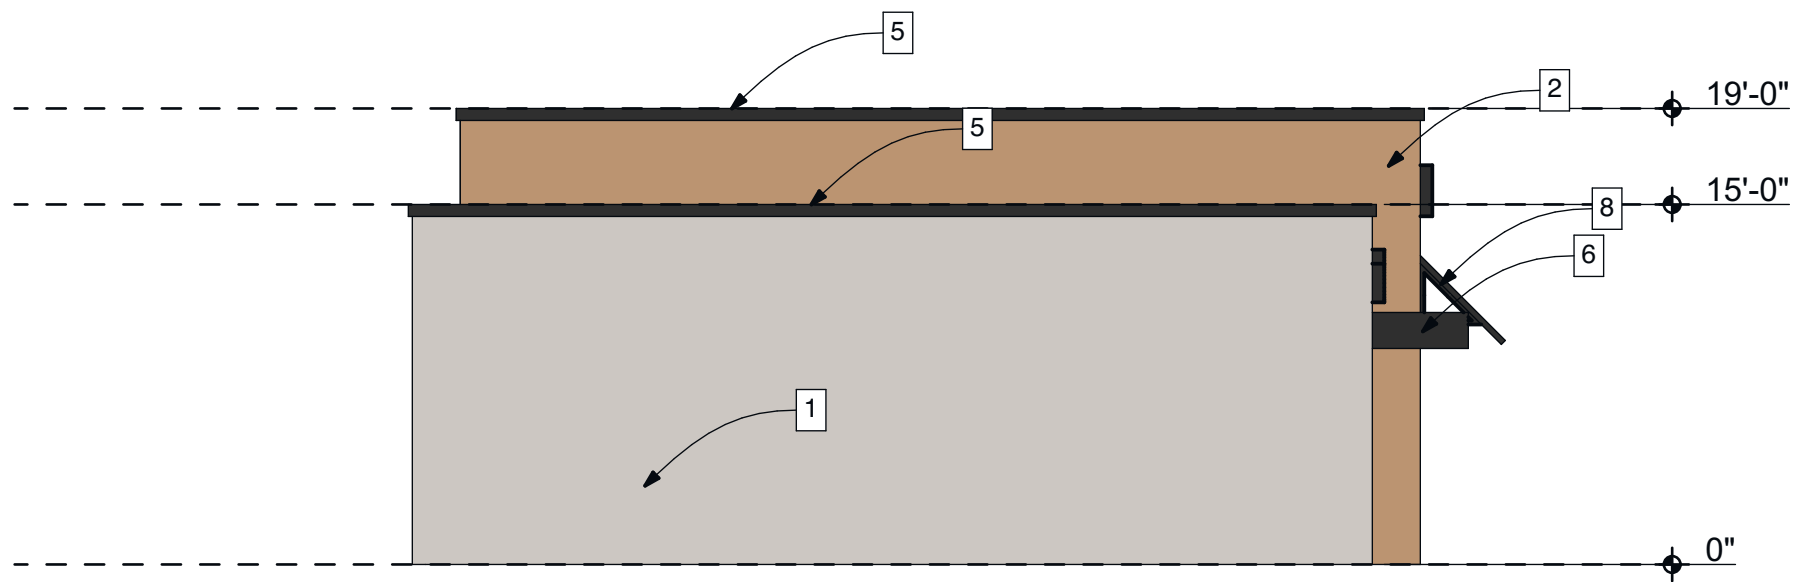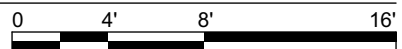


3
A201
ELEVATION
SCALE: 1/8" = 1'-0"

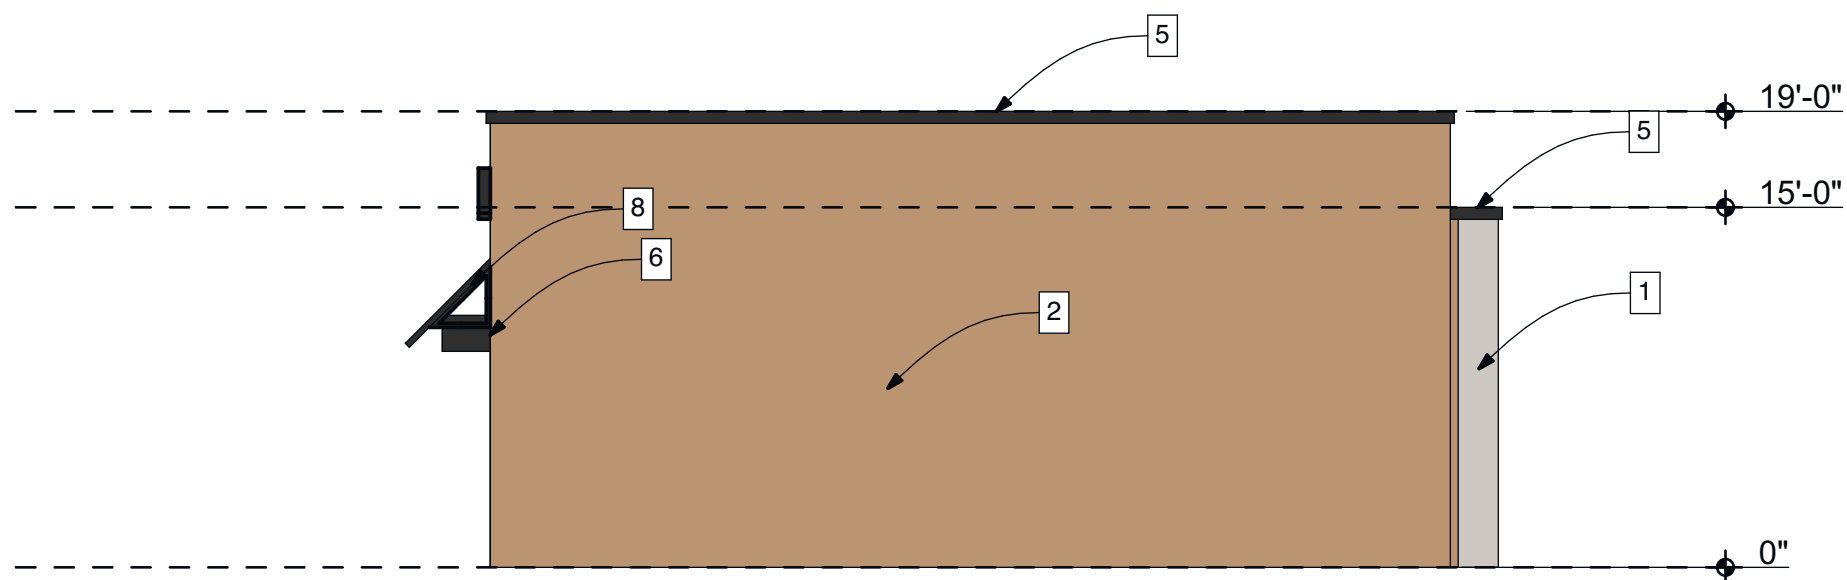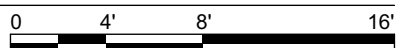

4
A201
ELEVATION
SCALE: 1/8" = 1'-0"

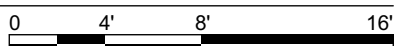

G.H.TURNER DESIGN
GREG TURNER
435.229.9706
ghturndesign@gmail.com

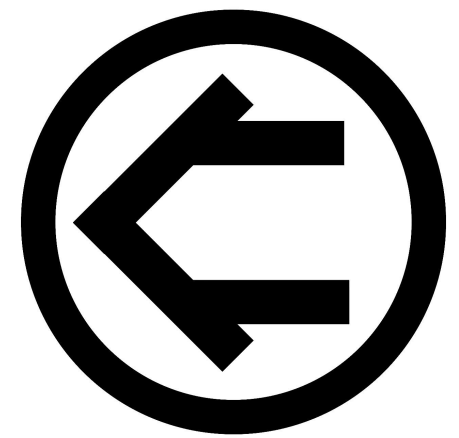

CANYON CROSSING

Project Number: 19078

Drawings and Specifications as instruments of service are and shall remain the property of the Architect. They are not to be used on extensions of the project, or other projects, except by agreement in writing and appropriate compensation to the Architect.


The General Contractor is responsible for confirming and correlating dimensions at the job site. The Architect will not be responsible for construction means, methods, techniques, sequences, or procedures, or for safety precautions and programs in connection with the project.

© GH TURNER DESIGN


ISSUED:
Elevations

A201


BUILDING 3

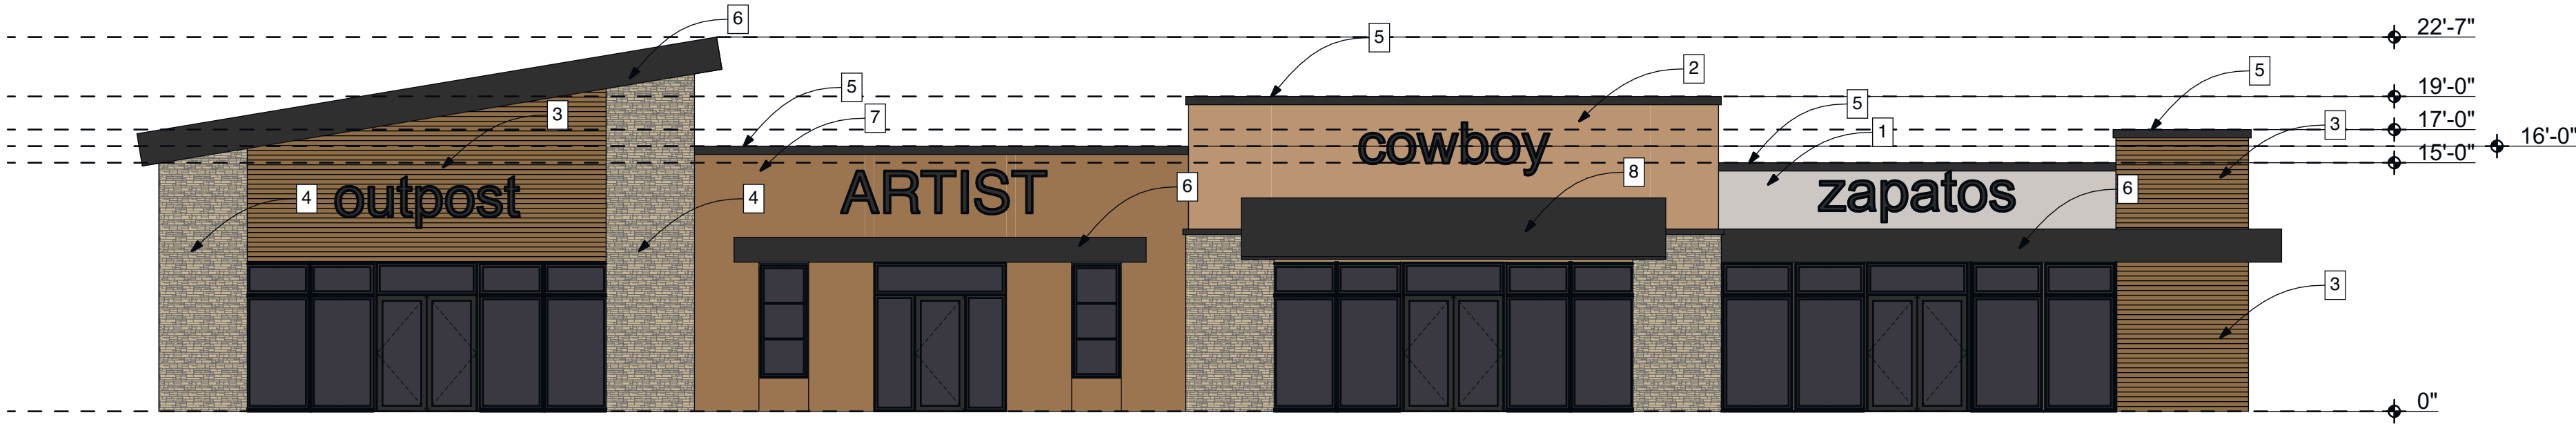


1
A202
ELEVATION
SCALE: 1/8" = 1'-0"

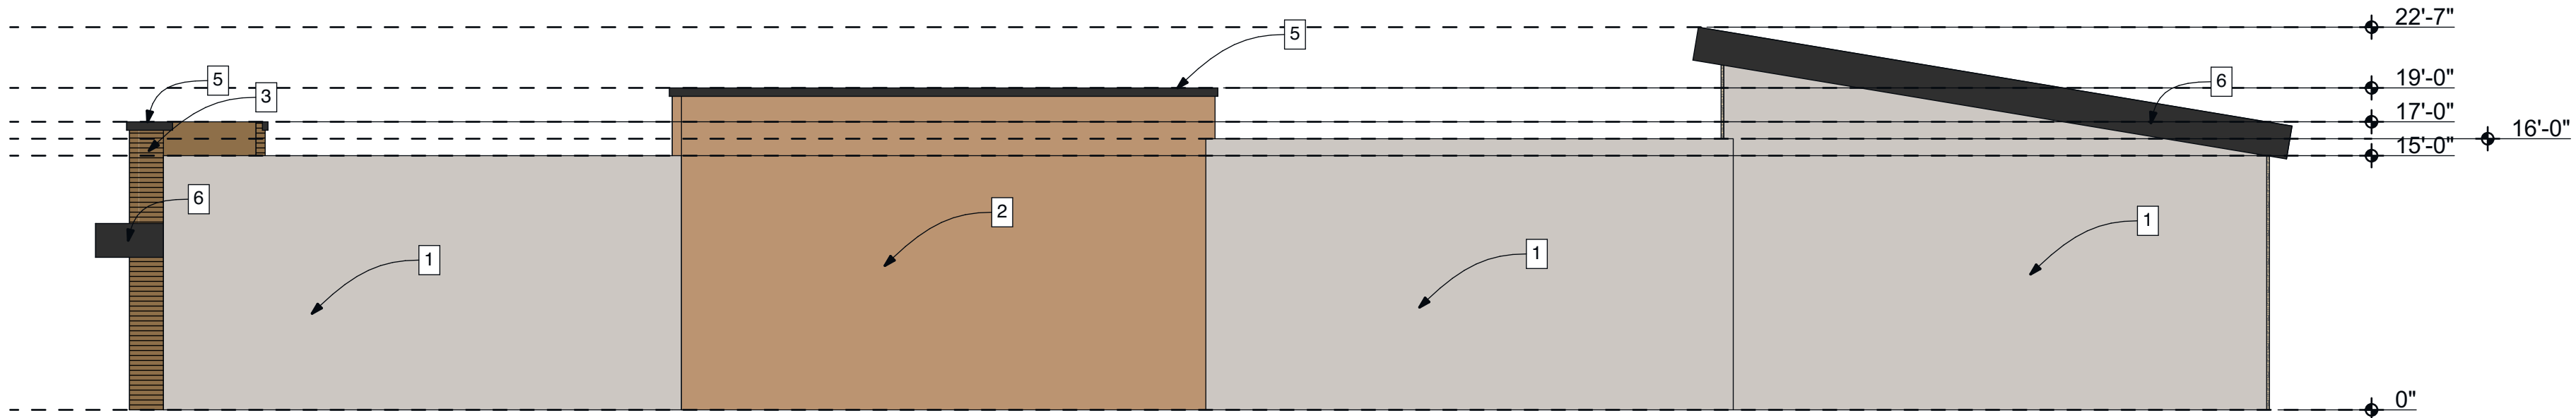

2
A202
ELEVATION
SCALE: 1/8" = 1'-0"

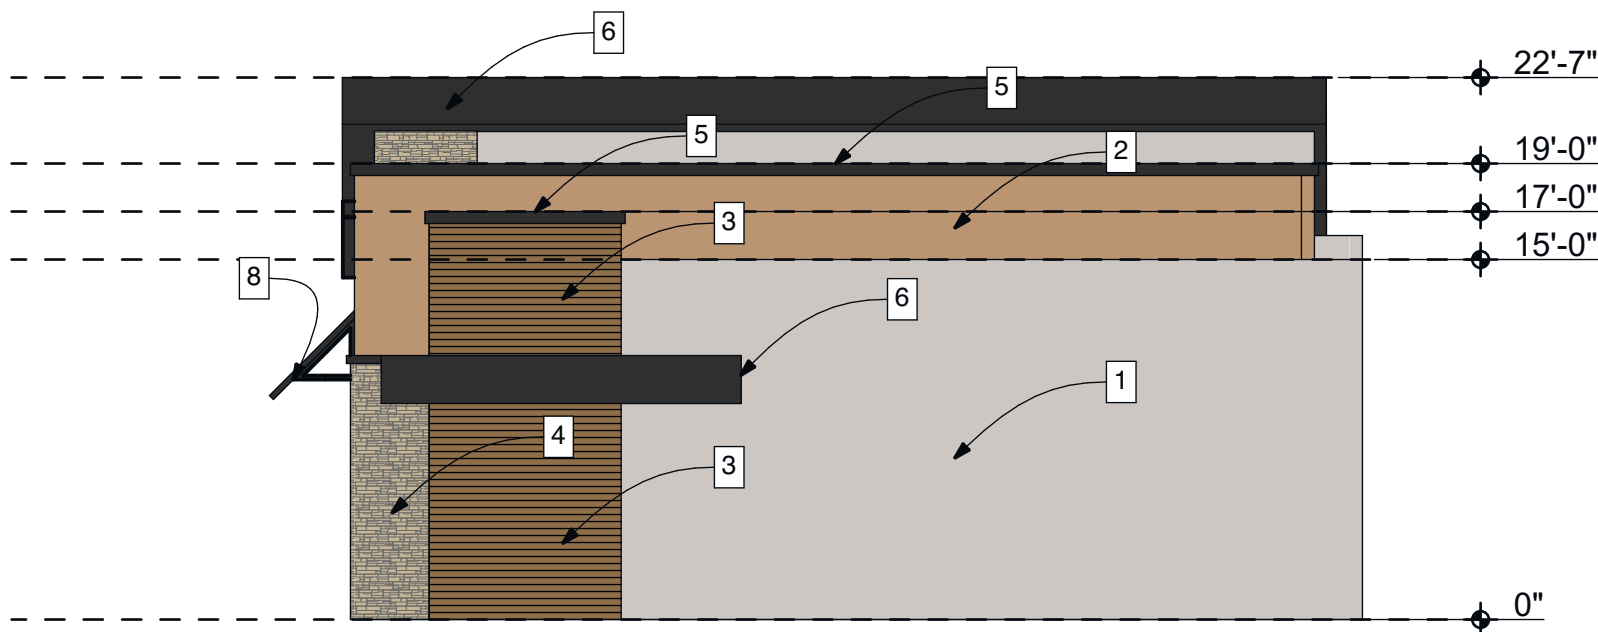


4
A202
ELEVATION
SCALE: 1/8" = 1'-0"

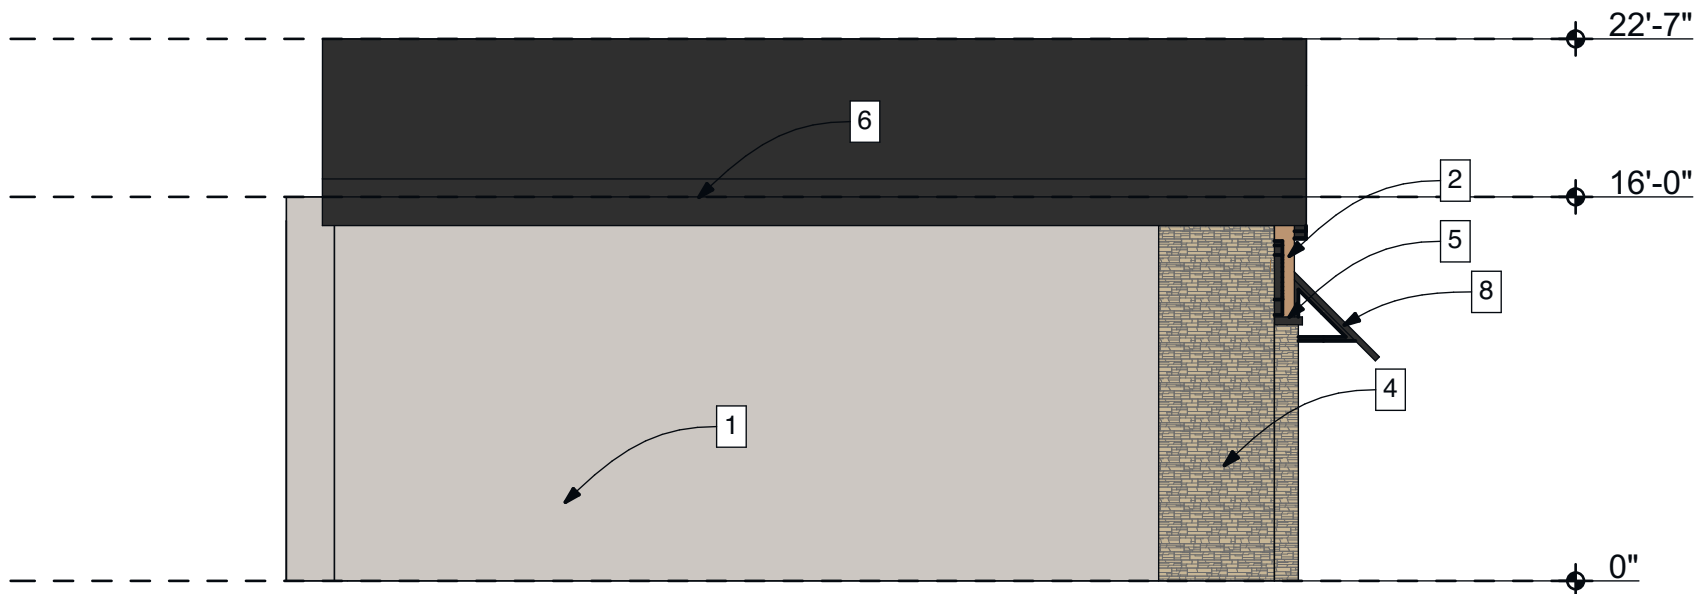

3
A202
ELEVATION
SCALE: 1/8" = 1'-0"

G.H.TURNER DESIGN
GREG TURNER
435.229.9706
ghturndesign@gmail.com

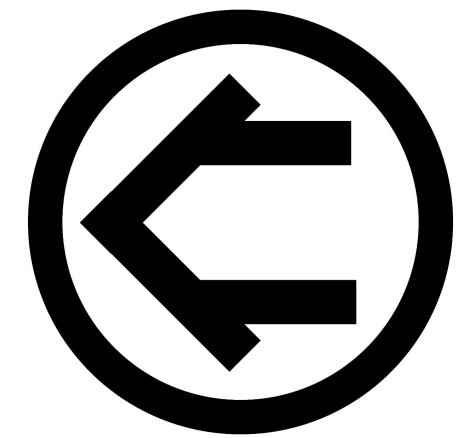

CANYON CROSSING

Project Number: 19078

Drawings and Specifications as instruments of service are and shall remain the property of the Architect. They are not to be used on extensions of the project, or other projects, except by agreement in writing and appropriate compensation to the Architect.

The General Contractor is responsible for confirming and correlating dimensions at the job site. The Architect will not be responsible for construction means, methods, techniques, sequences, or procedures, or for safety precautions and programs in connection with the project.


© GH TURNER DESIGN

ISSUED:



Elevations

A202



BUILDING 4

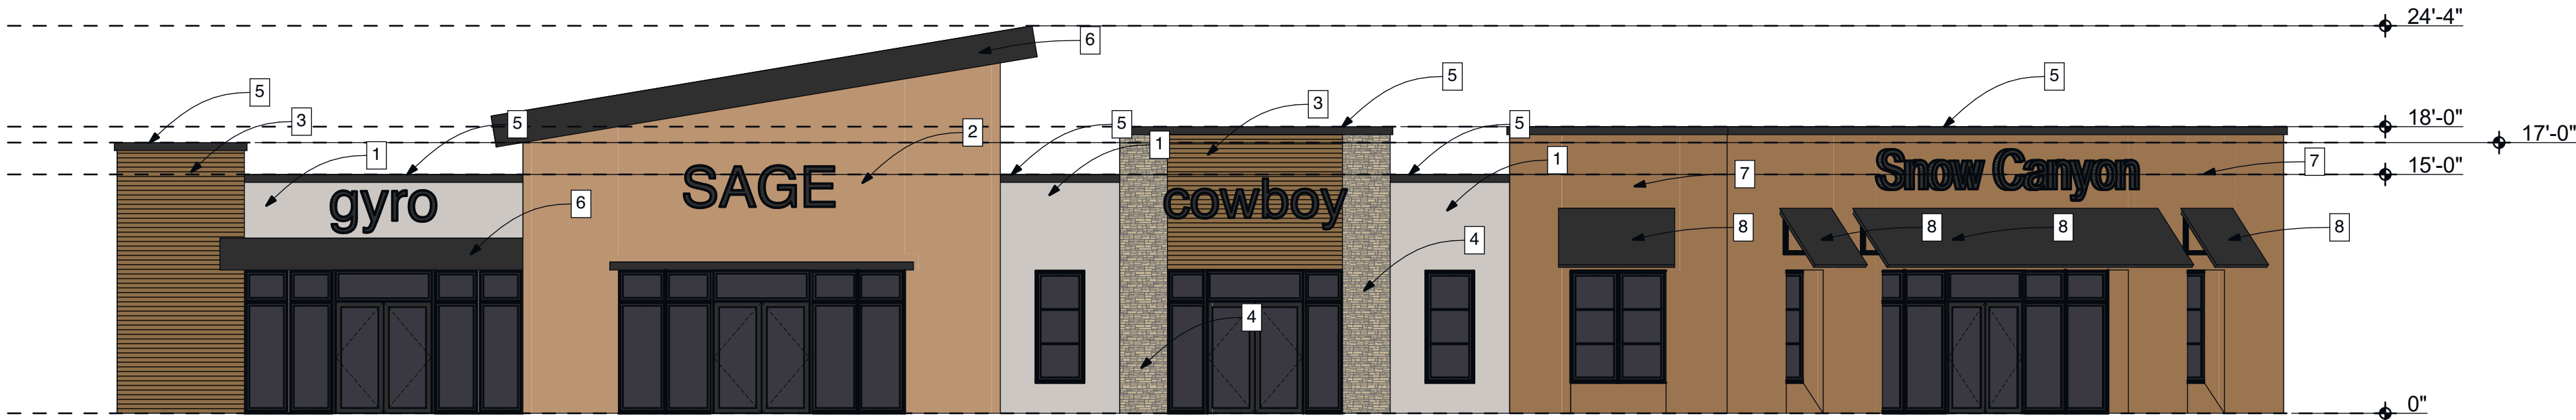



1 ELEVATION
A203 SCALE: 1/8" = 1'-0"

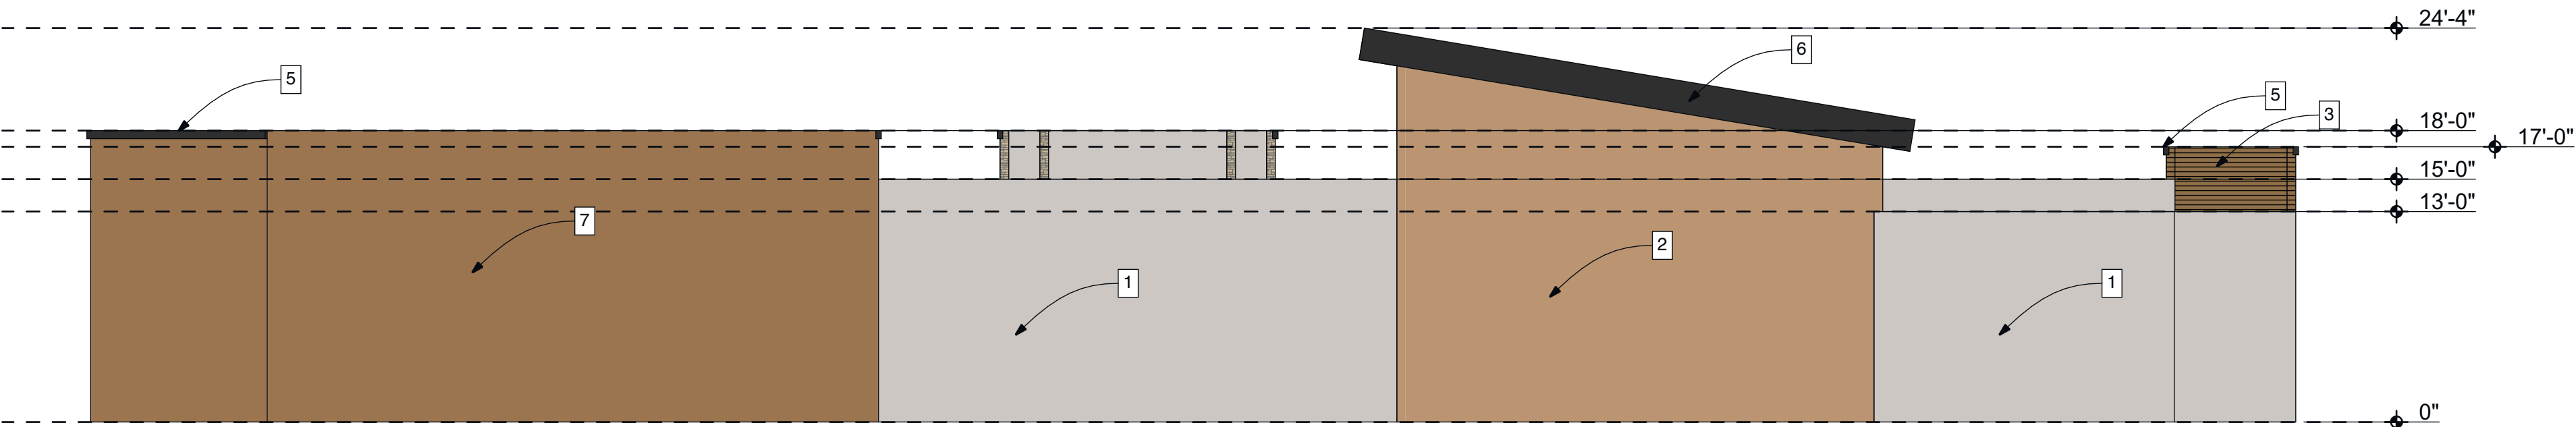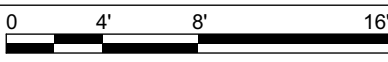



2 ELEVATION
A203 SCALE: 1/8" = 1'-0"

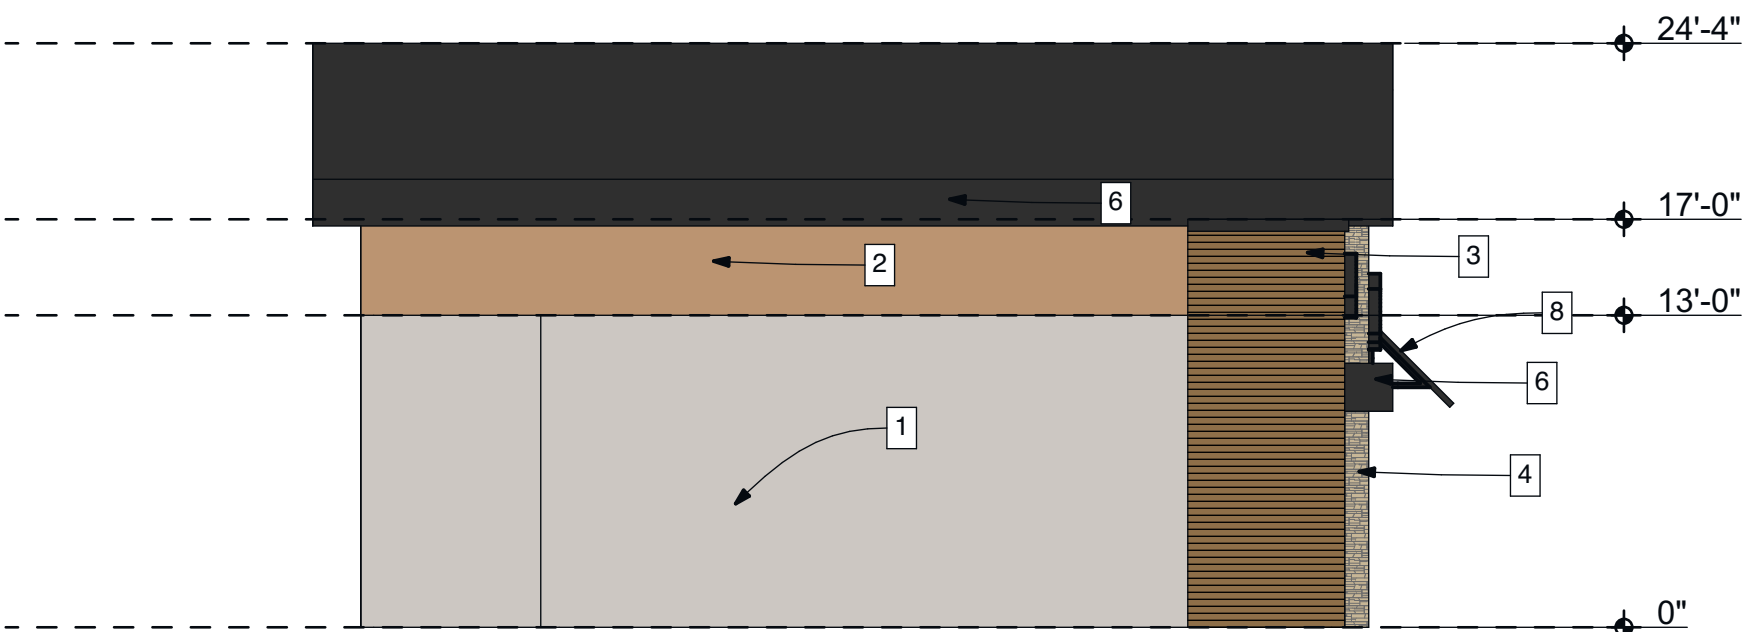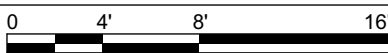


3 ELEVATION
A203 SCALE: 1/8" = 1'-0"

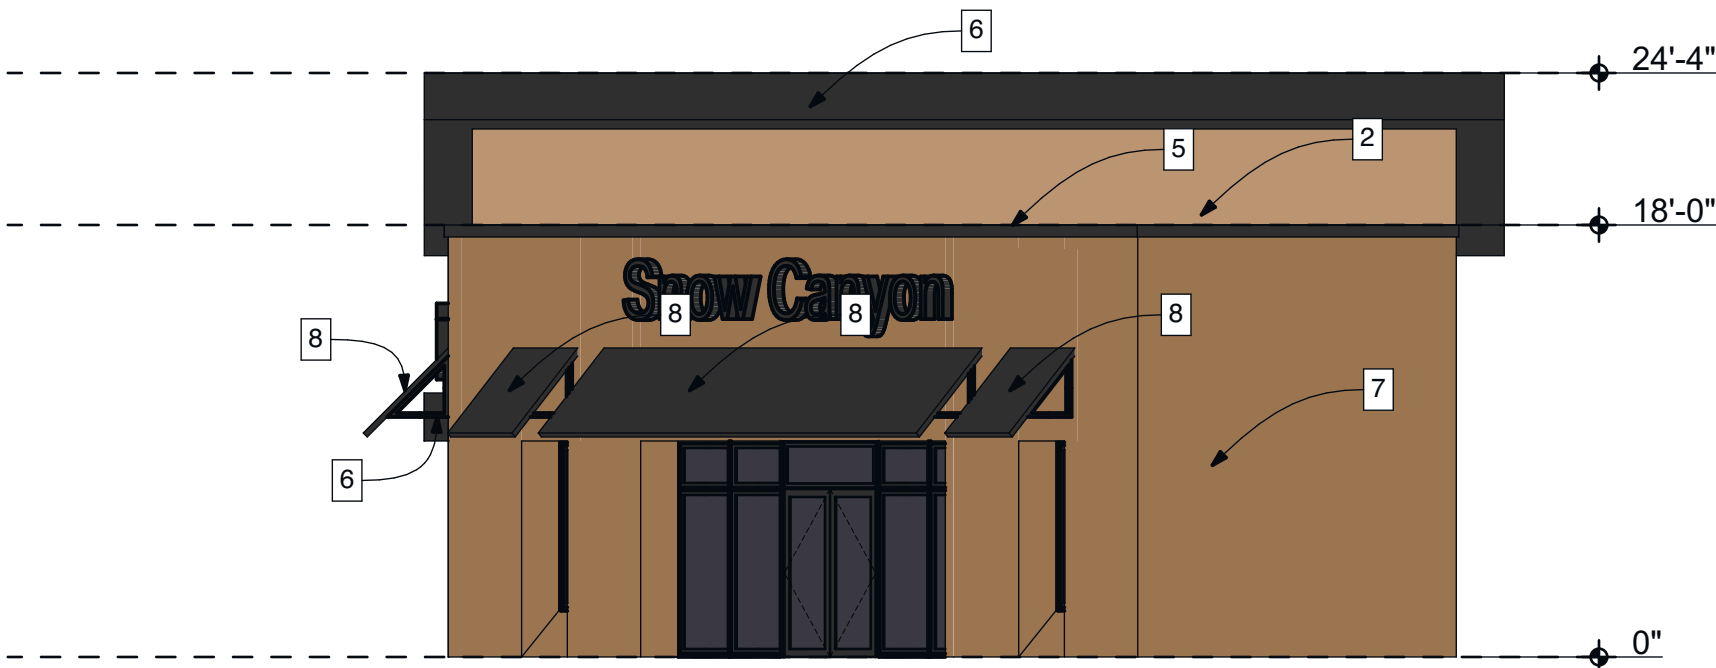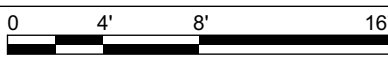

4 ELEVATION
A203 SCALE: 1/8" = 1'-0"

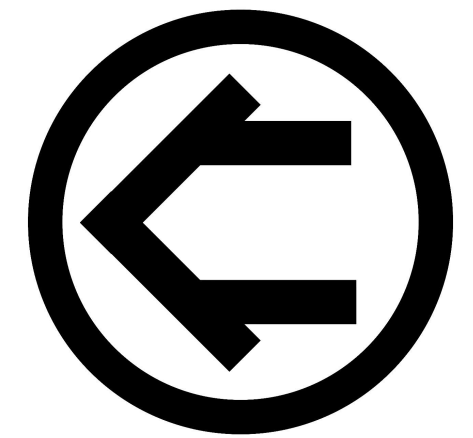
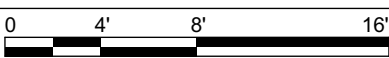


BUILDING 1

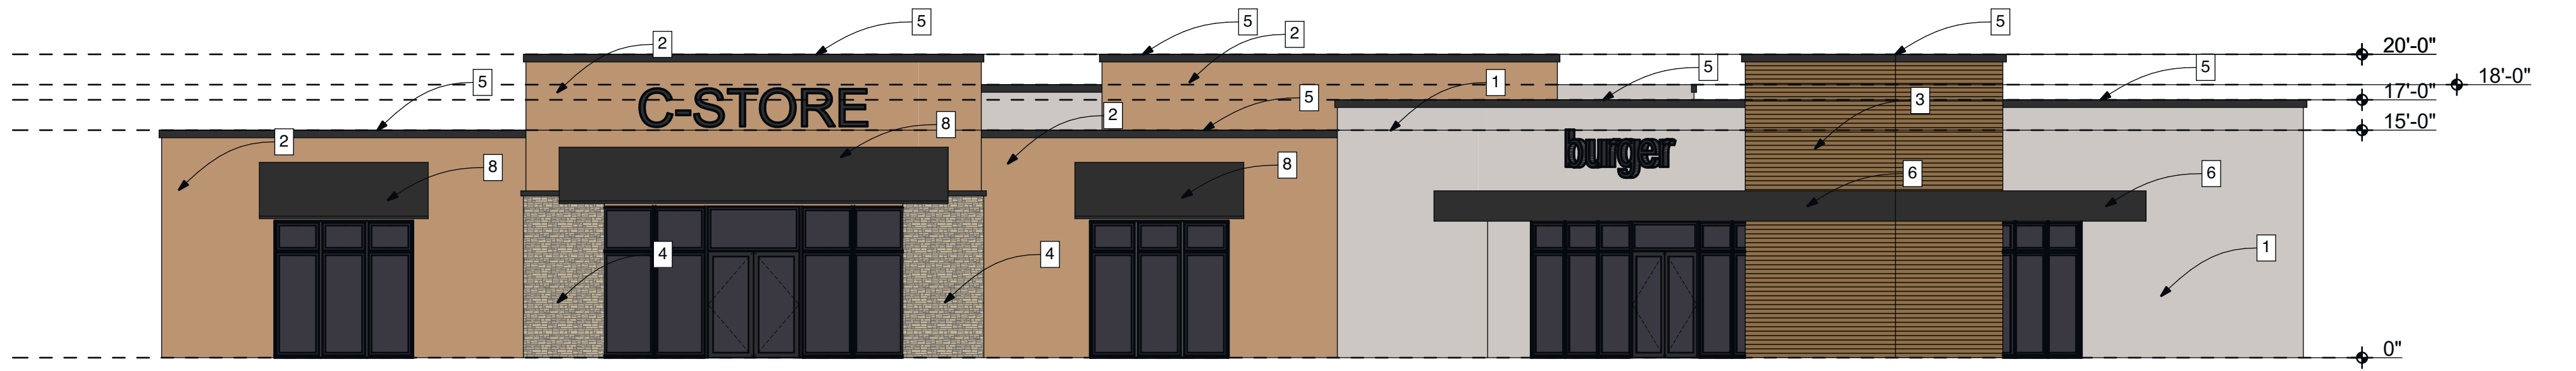



1
A204

ELEVATION
SCALE: 1/8" = 1'-0"

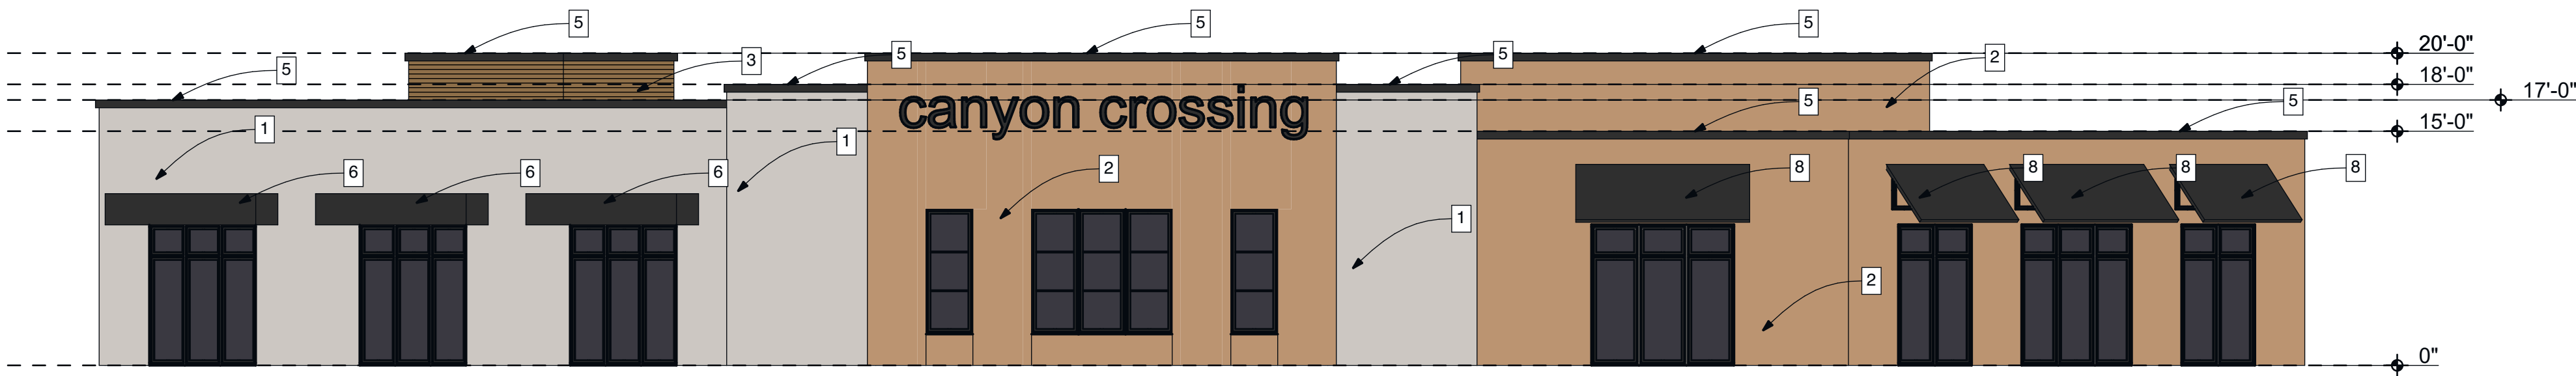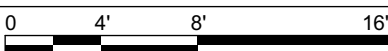



2
A204

ELEVATION
SCALE: 1/8" = 1'-0"

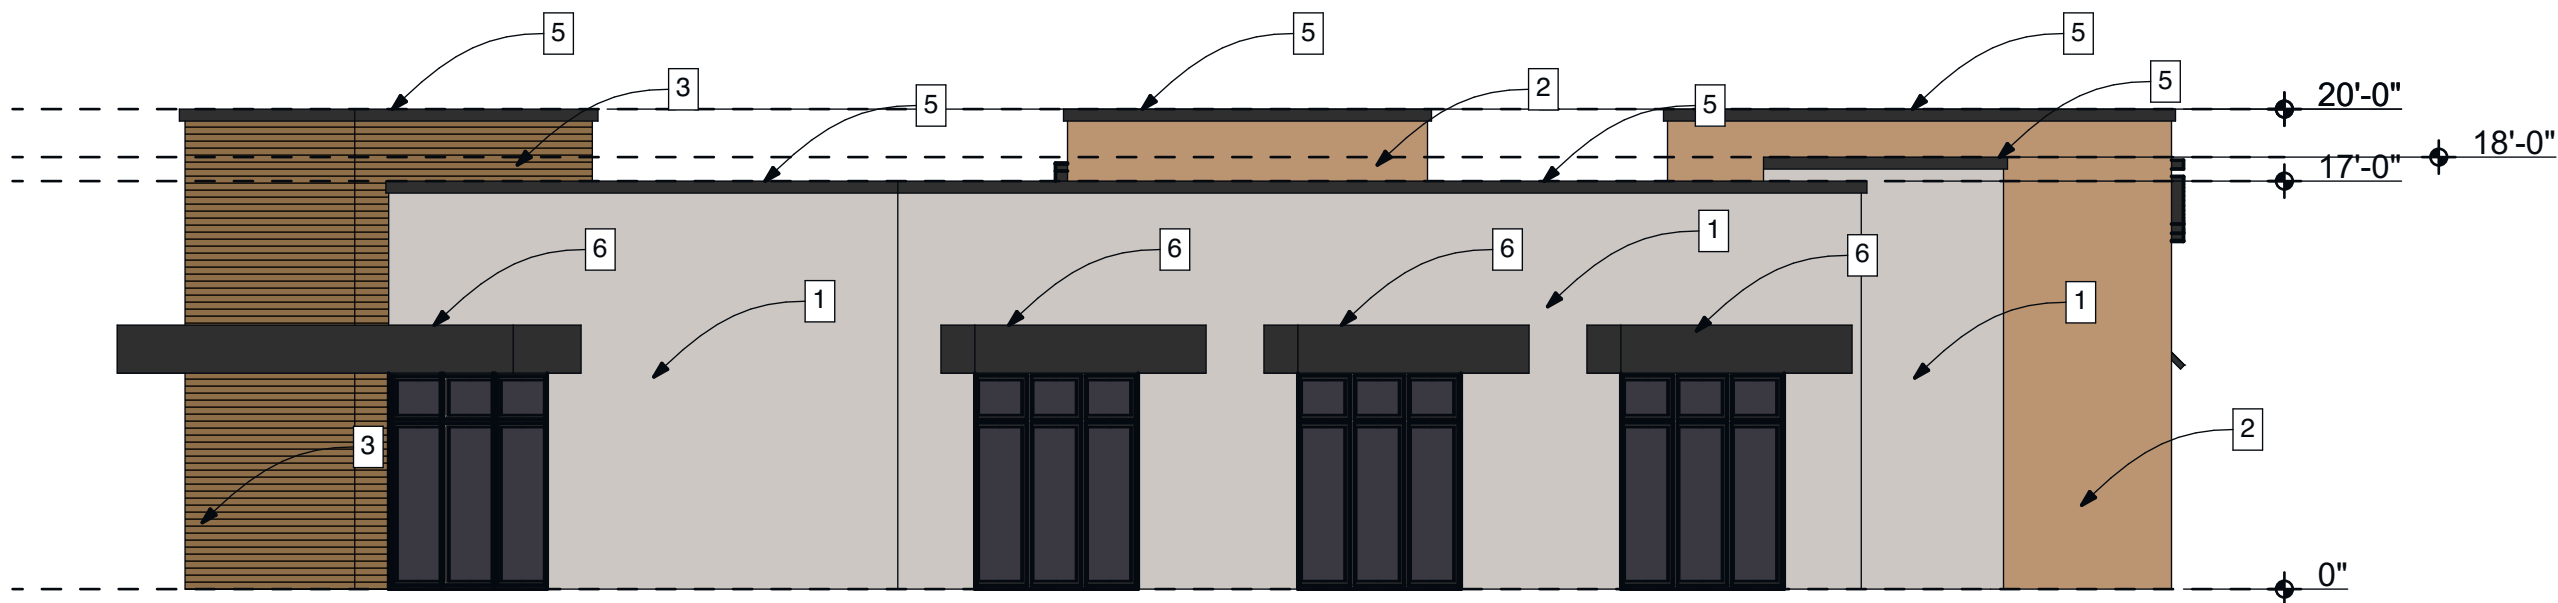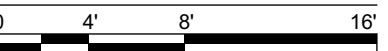

3
A204

ELEVATION
SCALE: 1/8" = 1'-0"

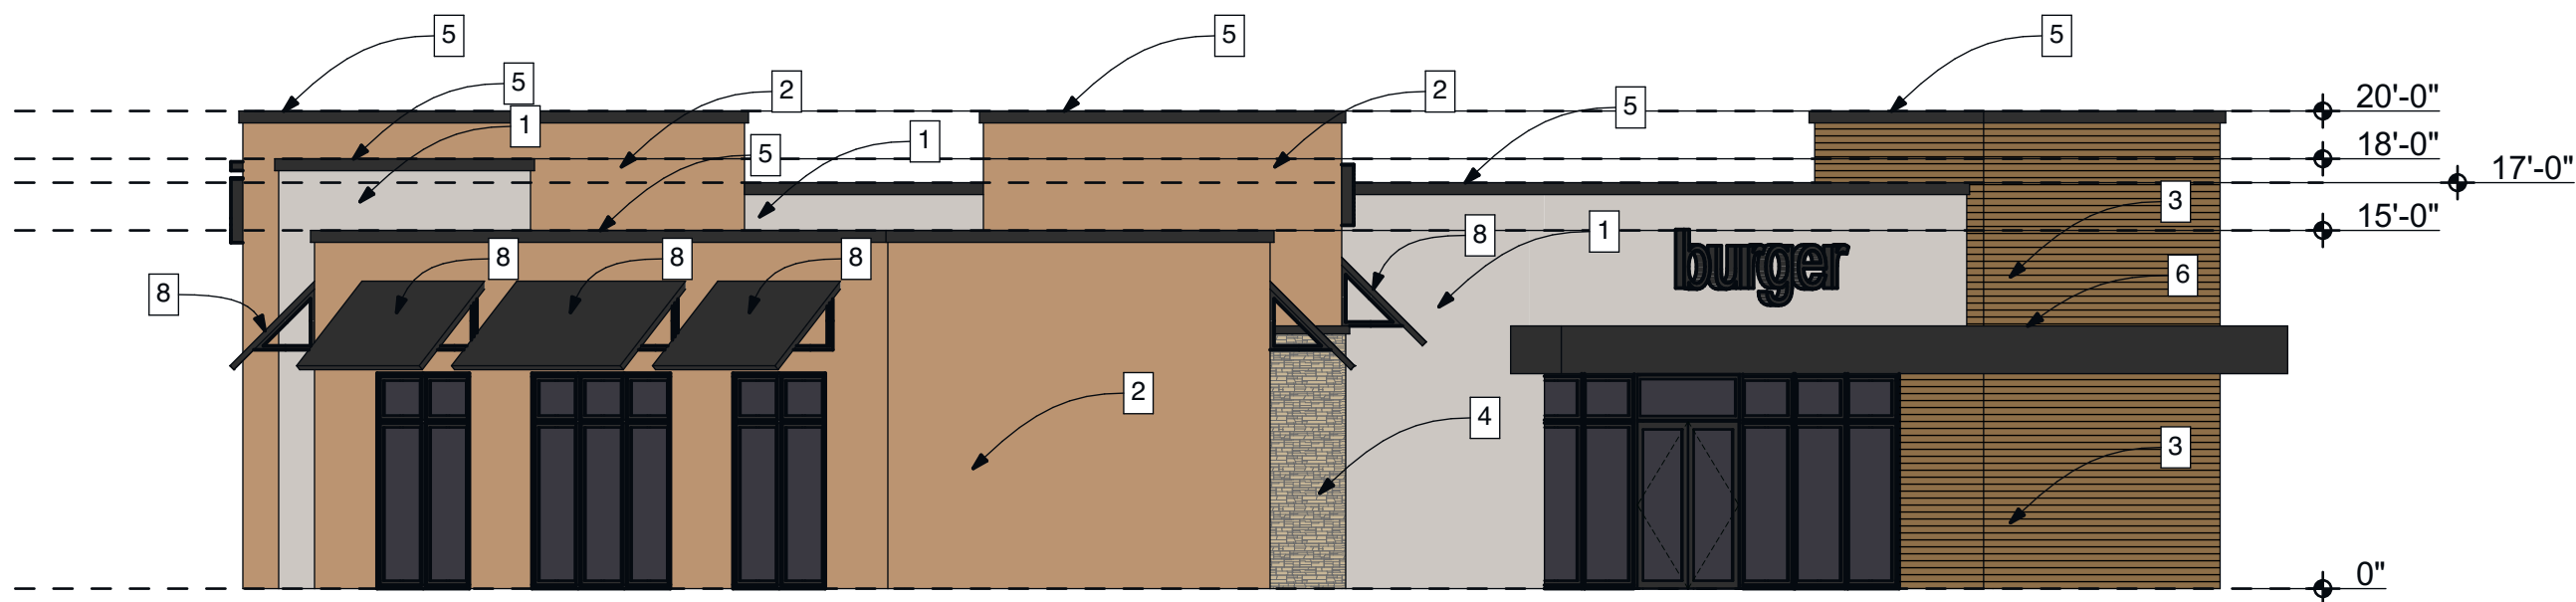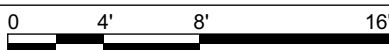


4
A204

ELEVATION
SCALE: 1/8" = 1'-0"



G.H.TURNER DESIGN
GREG TURNER
435.229.9706
ghturndesign@gmail.com

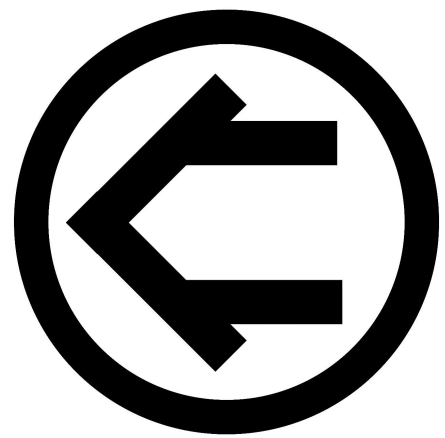

CANYON CROSSING

Project Number: 19078

Drawings and Specifications as instruments of service are and shall remain the property of the Architect. They are not to be used on extensions of the project, or other projects, except by agreement in writing and appropriate compensation to the Architect.

The General Contractor is responsible for confirming and correlating dimensions at the job site. The Architect will not be responsible for construction means, methods, techniques, sequences, or procedures, or for safety precautions and programs in connection with the project.

© GH TURNER DESIGN

ISSUED:

Elevations

A204

Printed: 9/13/19