


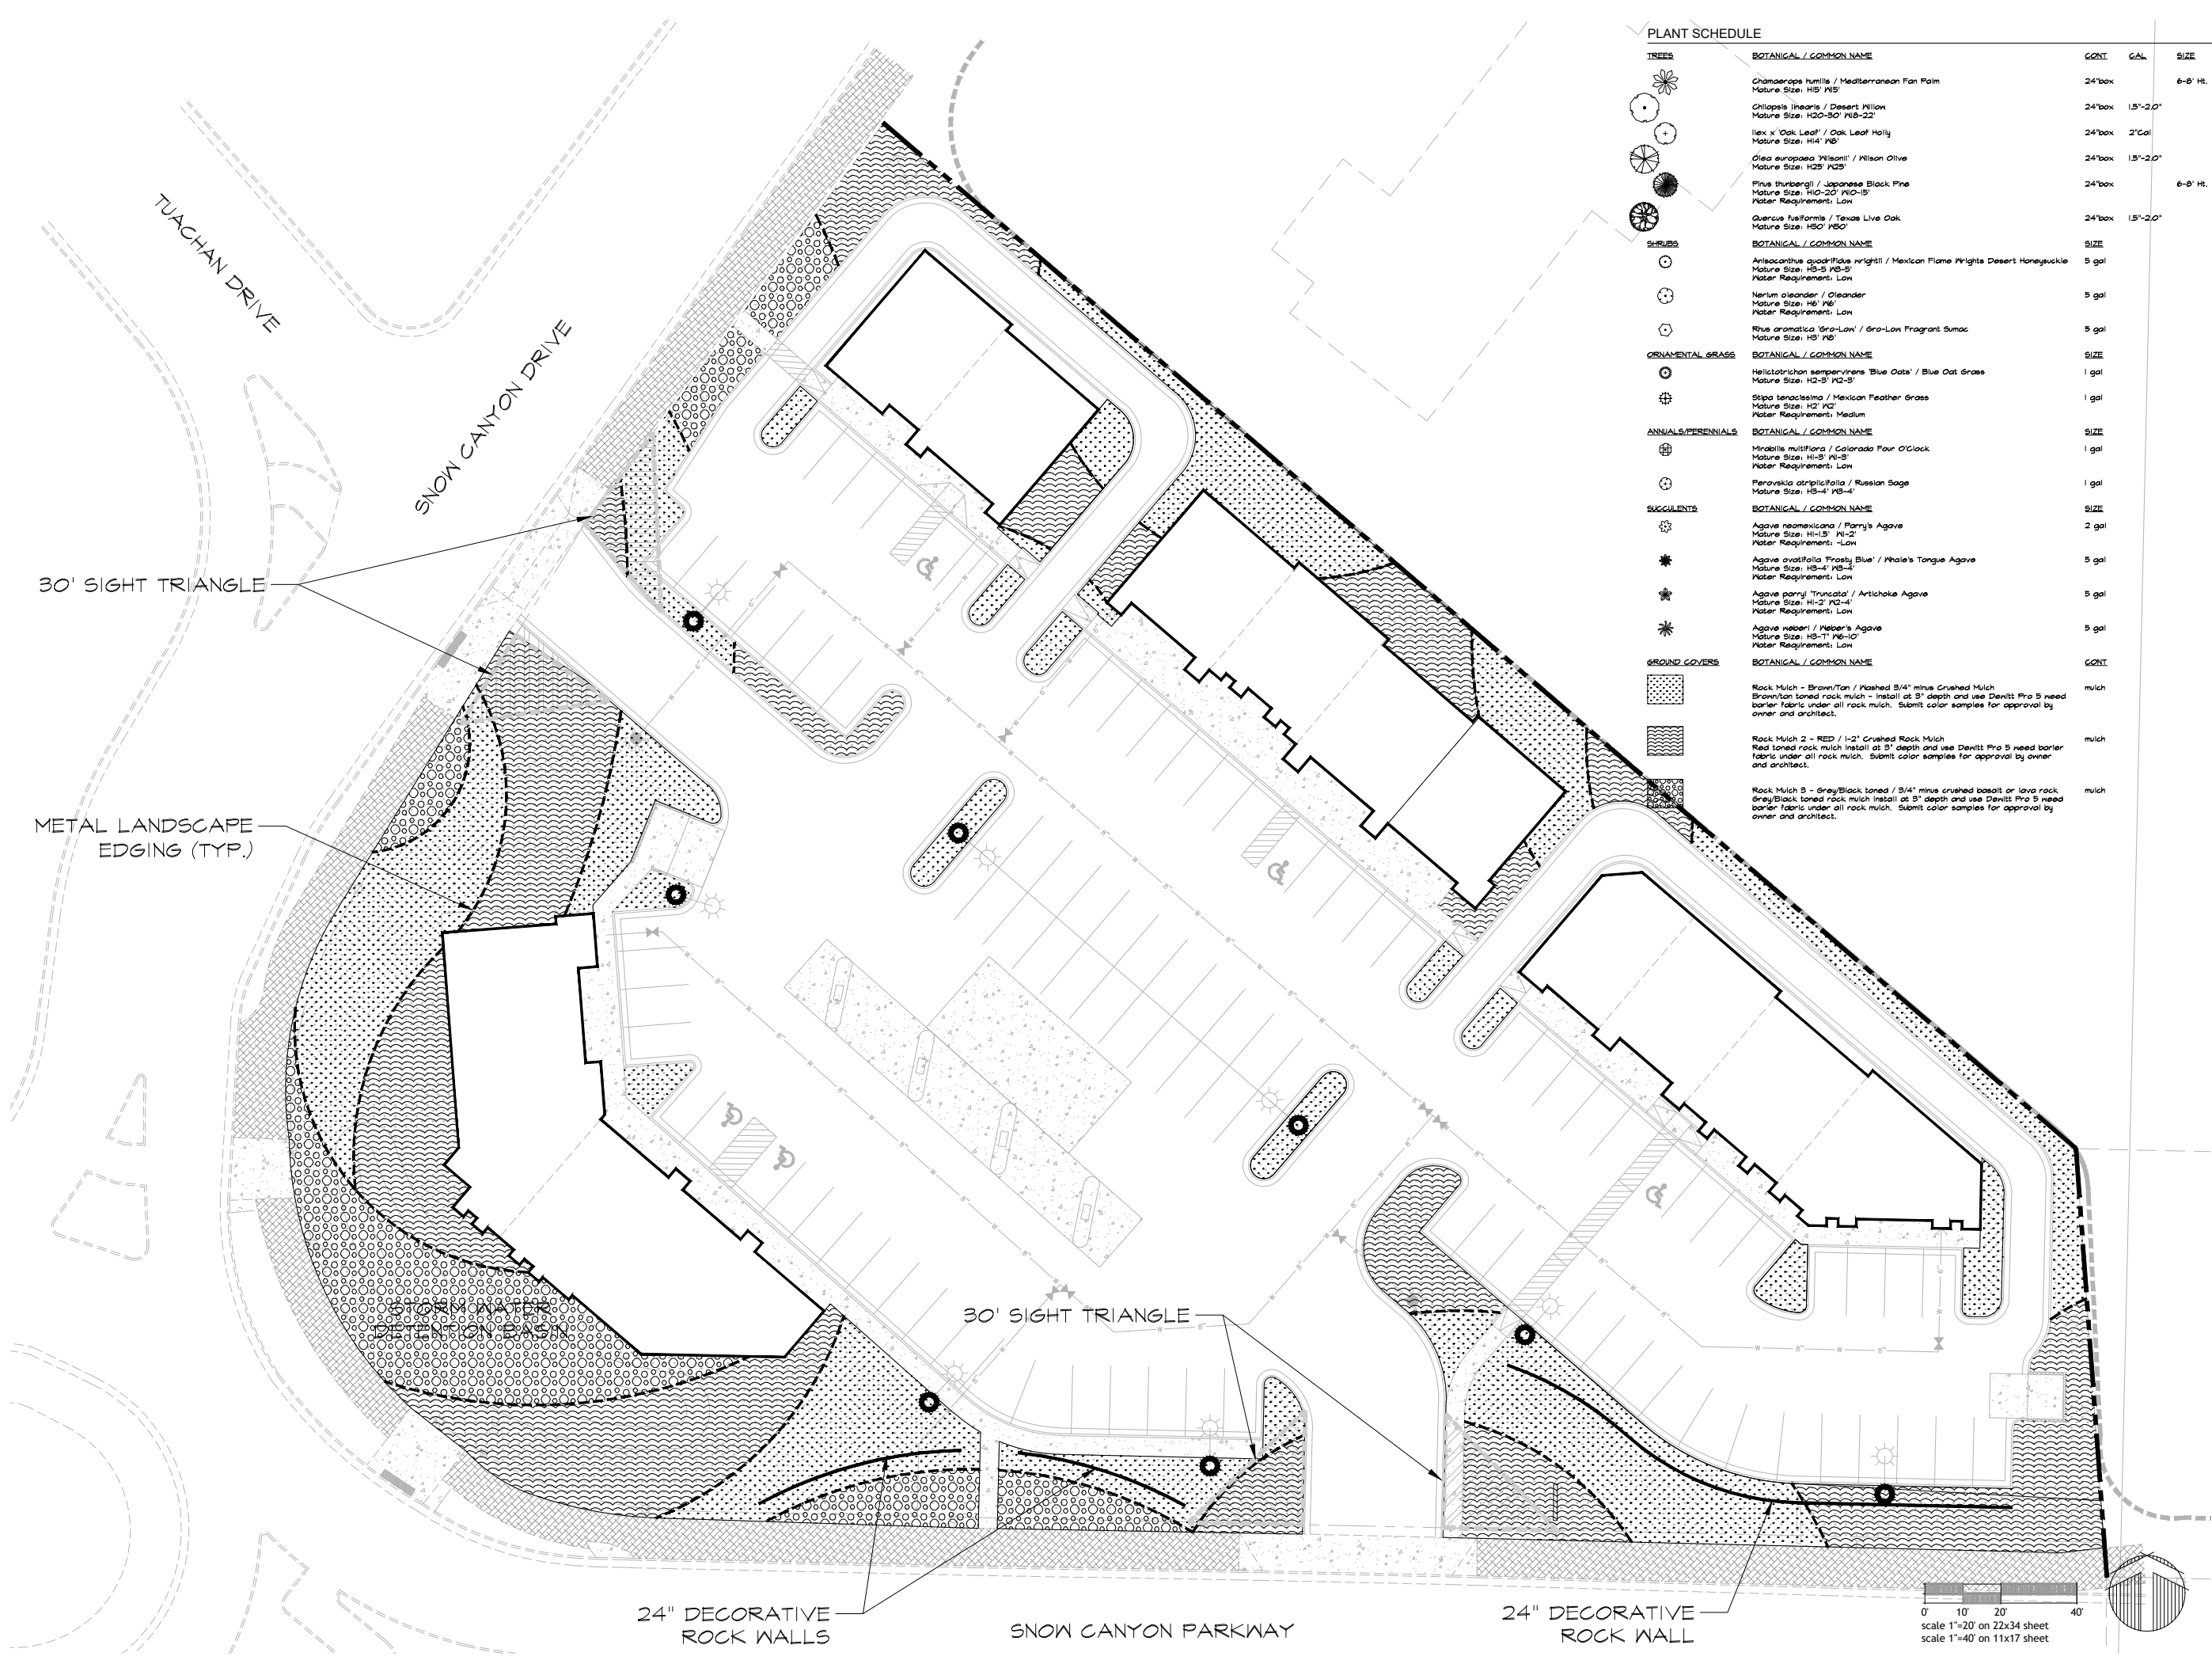


PLANT SCHEDULE					
TREES	BOTANICAL / COMMON NAME	CONT.	GAL.	SIZE	QTY.
	Chamaecyparis humilis / Mediterranean Fan Palm Mature Size: H15' W15'	24"box		6-8' Ht.	18
	Chilopsis linearis / Desert Willow Mature Size: H20-30' W18-22'	24"box	1.5"-2.0"		16
	Ilex x 'Oak Leaf' / Oak Leaf Holly Mature Size: H14' W8'	24"box	2"cal		2
	Olea europaea 'Nisami' / Nisami Olive Mature Size: H25' W25'	24"box	1.5"-2.0"		5
	Pinus thunbergii / Japanese Black Pine Mature Size: H10-20' W10-15' Water Requirement: Low	24"box		6-8' Ht.	18
	Quercus fusiformis / Texas Live Oak Mature Size: H50' W50'	24"box	1.5"-2.0"		7
SHRUBS	BOTANICAL / COMMON NAME	SIZE			QTY.
	Anisacanthus quadrifidus 'Nightfall' / Mexican Flame 'Nightfall' Desert Honeysuckle Mature Size: H8-15' W8-15' Water Requirement: Low	5 gal			14
	Nerium oleander / Oleander Mature Size: H6' W6' Water Requirement: Low	5 gal			20
	Rhus aromatica 'Gra-Lan' / Gra-Lan Fragrant Sumac Mature Size: H8' W8'	5 gal			41
ORNAMENTAL GRASS	BOTANICAL / COMMON NAME	SIZE			QTY.
	Helliptochloa sempervirens 'Blue Oats' / Blue Oat Grass Mature Size: H2-3' W2-3'	1 gal			18
	Stipa tenacissima / Mexican Feather Grass Mature Size: H2' W2' Water Requirement: Medium	1 gal			116
ANNUALS/PERENNIALS	BOTANICAL / COMMON NAME	SIZE			QTY.
	Mirabilis multiflora / Colorado Four O'Clock Mature Size: H1-3' W1-3' Water Requirement: Low	1 gal			5
	Perovskia atriplicifolia / Russian Sage Mature Size: H8-14' W8-14'	1 gal			16
SUCCULENTS	BOTANICAL / COMMON NAME	SIZE			QTY.
	Agave neomexicana / Parry's Agave Mature Size: H1-1.5' W1-2' Water Requirement: Low	2 gal			24
	Agave ovatifolia 'Frosty Blue' / Whale's Tongue Agave Mature Size: H8-14' W8-14' Water Requirement: Low	5 gal			11
	Agave parryi 'Truncata' / Artichoke Agave Mature Size: H1-2' W2-4' Water Requirement: Low	5 gal			38
	Agave neobornii / Neoborn's Agave Mature Size: H8-11' W8-10' Water Requirement: Low	5 gal			22
GROUND COVERS	BOTANICAL / COMMON NAME	CONT.			QTY.
	Rack Mulch - Brown/Tan / Washed 3/4" minus Crushed Mulch Brown/Tan toned rack mulch - Install at 3" depth and use Devilitt Pro 5 weed barrier fabric under all rack mulch. Submit color samples for approval by owner and architect.	mulch			18,871 sf
	Rack Mulch 2 - RED / 1-2" Crushed Rack Mulch Red toned rack mulch install at 3" depth and use Devilitt Pro 5 weed barrier fabric under all rack mulch. Submit color samples for approval by owner and architect.	mulch			18,181 sf
	Rack Mulch 3 - Grey/Black toned / 3/4" minus crushed basalt or lava rock Grey/Black toned rack mulch install at 3" depth and use Devilitt Pro 5 weed barrier fabric under all rack mulch. Submit color samples for approval by owner and architect.	mulch			5,946 sf

landeight.

PROFESSIONAL
LANDSCAPE
ARCHITECT &
P L A N N E R

bronson.tatton@gmail.com
c . 4 3 5 . 2 1 8 . 5 6 5 6

2 3 4 North 1 6 0 East
Vineyard | Utah | 84059

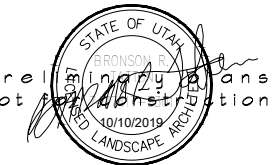

call 811 or visit www.bluestakes.org
before you dig to have all utilities
located and marked

CANYON CROSSING


LANDSCAPE PLANS
Snow Canyon Parkway, Ivins, Utah

OCTOBER 2019

LANDSCAPE
planting plan
groundcover layout

L1

0' 10' 20' 40'
scale 1"=20' on 22x34 sheet
scale 1"=40' on 11x17 sheet

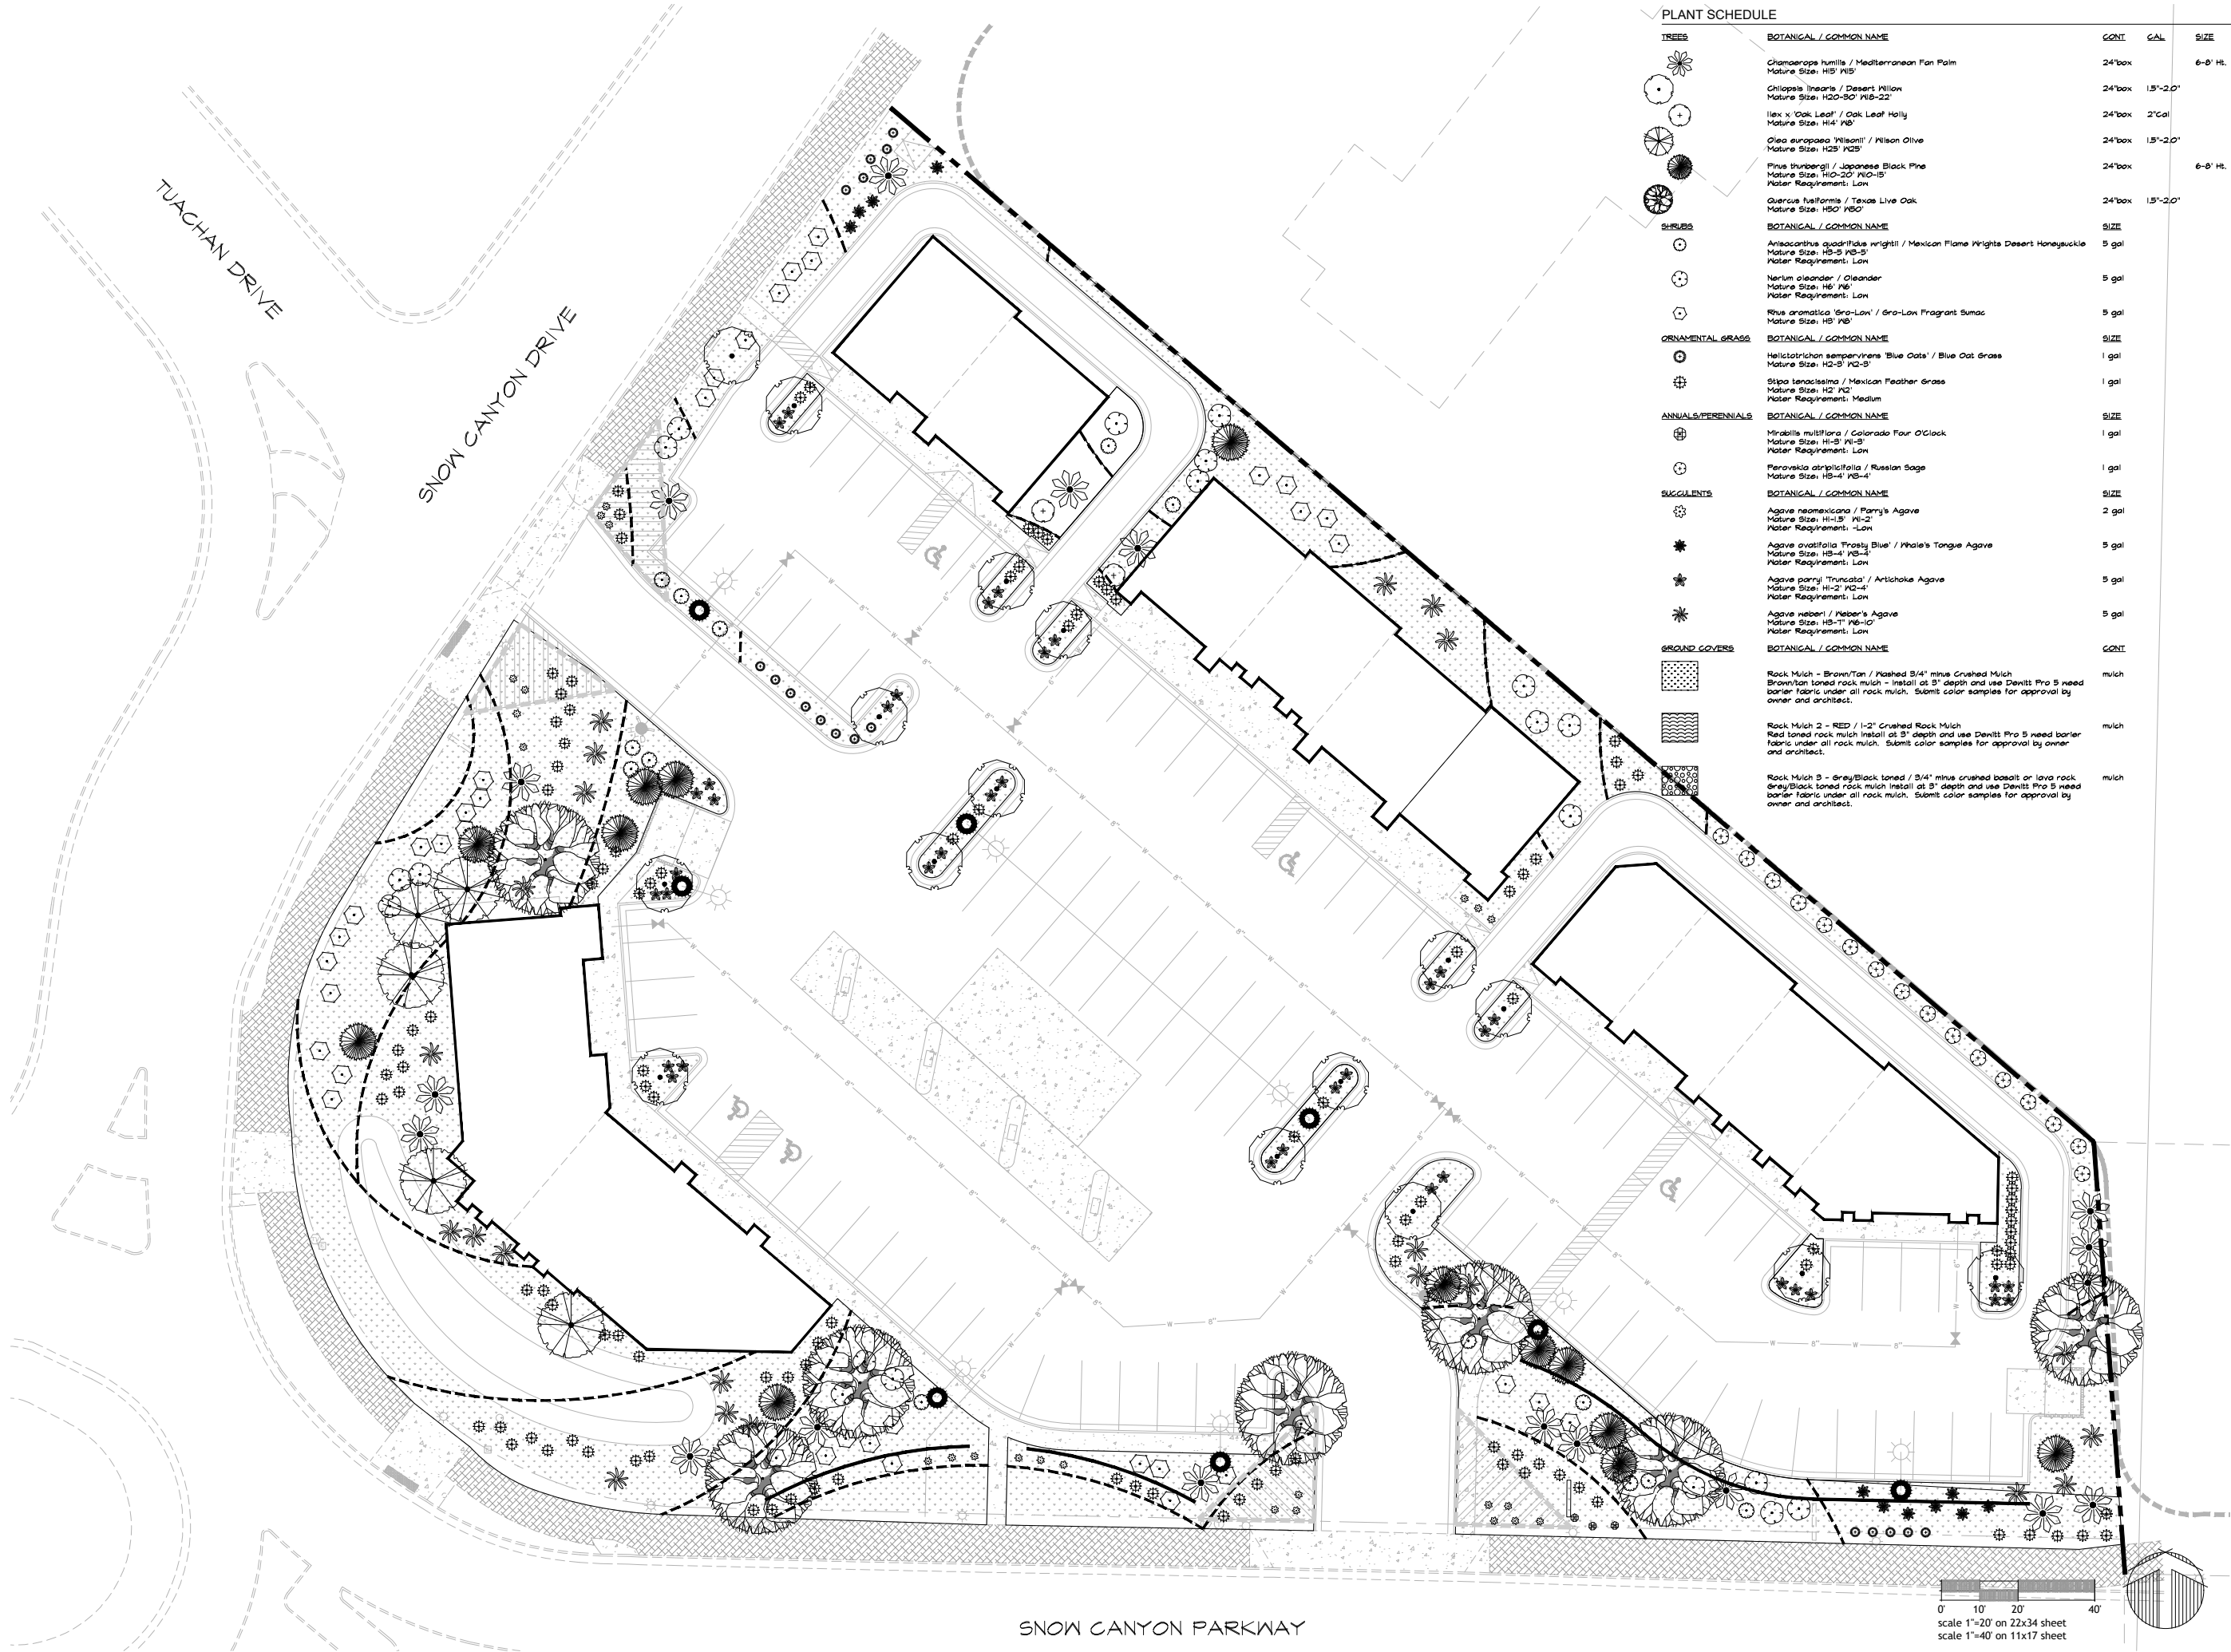


PLANT SCHEDULE				
TREES	BOTANICAL / COMMON NAME	CONT	GAL	SIZE QTY
	Chamaerops humilis / Mediterranean Fan Palm Mature Size: H15' W15'	24'box		6'-8' Ht. 10
	Chilopsis linearis / Desert Willow Mature Size: H20-30' W18-22'	24'box	1.5"-2.0"	16
	Ilex x 'Oak Leaf' / Oak Leaf Holly Mature Size: H14' W8'	24'box	2'Gal	2
	Olea europaea 'Wilsoni' / Wilson Olive Mature Size: H25' W25'	24'box	1.5"-2.0"	5
	Pinus thunbergii / Japanese Black Pine Mature Size: H10-20' W10-15' Water Requirement: Low	24'box		6'-8' Ht. 10
	Quercus fusiformis / Texas Live Oak Mature Size: H50' W50'	24'box	1.5"-2.0"	7
	ANACANTHUS QUADRIFIDUS WRIGHTII / Mexican Flame Wrights Desert Honeyuckle Mature Size: H5-5' W8-8' Water Requirement: Low	5 gal		14
	Nerium oleander / Oleander Mature Size: H6' W6' Water Requirement: Low	5 gal		20
	Rhus aromatica 'Gro-Low' / Gro-Low Fragrant Sumac Mature Size: H5' W5'	5 gal		41
	HELICTOTRICHON SEMPERVIRENS 'Blue Oats' / Blue Oat Grass Mature Size: H2-3' W2-3'	1 gal		10
	STIPA TENACISSIMA / Mexican Feather Grass Mature Size: H2' W2' Water Requirement: Medium	1 gal		116
	MIRABILIS MULTIFLORA / Colorado Four O'Clock Mature Size: H1-3' W1-3' Water Requirement: Low	1 gal		9
	PEROVSKIA ATRIPLICIFOLIA / Russian Sage Mature Size: H5-6' W5-6'	1 gal		16
	Succulents	SIZE		QTY
	Agave neomexicana / Parry's Agave Mature Size: H11-15' W1-2' Water Requirement: Low	2 gal		24
	Agave ovatifolia 'Frosty Blue' / Whale's Tongue Agave Mature Size: H5-6' W3-4' Water Requirement: Low	5 gal		11
	Agave parryi 'Truncata' / Artichoke Agave Mature Size: H1-2' W2-4' Water Requirement: Low	5 gal		30
	Agave neberi / Neber's Agave Mature Size: H3-7' W6-10' Water Requirement: Low	5 gal		22
	GROUND COVERS	BOTANICAL / COMMON NAME	CONT	QTY
	Rock Mulch - Brown/Tan / Washed 3/4" minus Crushed Mulch Brown/Tan toned rock mulch - install at 3" depth and use Densiti Pro 5 weed barrier fabric under all rock mulch. Submit color samples for approval by owner and architect.	mulch		13,871 sf
	Rock Mulch 2 - RED / 1-2" Crushed Rock Mulch Red toned rock mulch install at 3" depth and use Densiti Pro 5 weed barrier fabric under all rock mulch. Submit color samples for approval by owner and architect.	mulch		13,181 sf
	Rock Mulch 3 - Grey/Black toned / 3/4" minus crushed basalt or lava rock Grey/Black toned rock mulch install at 3" depth and use Densiti Pro 5 weed barrier fabric under all rock mulch. Submit color samples for approval by owner and architect.	mulch		5,346 sf

landeight.

PROFESSIONAL
LANDSCAPE
ARCHITECT &
P L A N N E R

bronson.tatton@gmail.com
c . 4 3 5 . 2 1 8 . 5 6 5 6

2 3 4 North 160 East
Vineyard | Utah | 84059

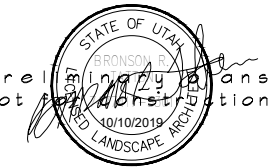

call 811 or visit www.bluestakes.org
before you dig to have all utilities
located and marked

CANYON CROSSING

LANDSCAPE PLANS
Snow Canyon Parkway, Ivins, Utah

OCTOBER 2019

LANDSCAPE
planting plan
tree & shrub layout

L2