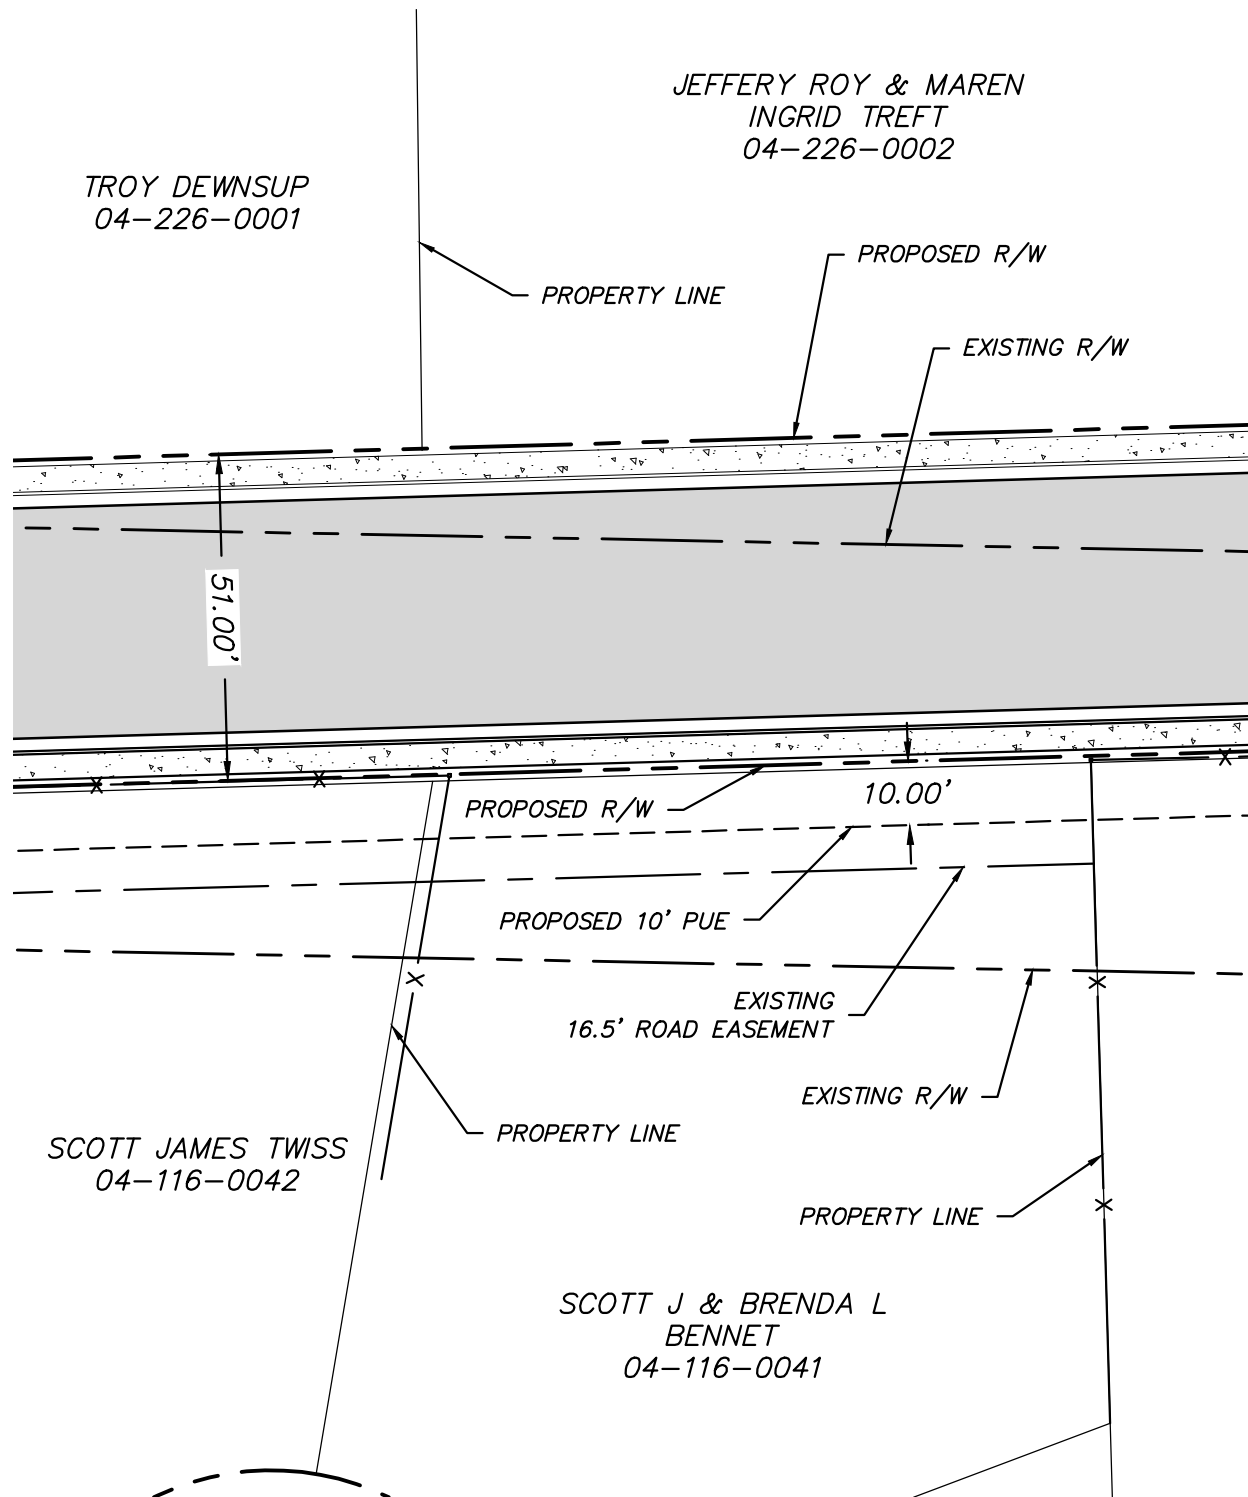


PROJECT: 600 EAST R/W EXHIBIT NORTH LOGAN, UTAH	CL Cache • Landmark 95 Golf Course Rd. Suite 101 Logan, UT 84321 435.713.0099		DATE: 12 DECEMBER 2019 DRAFTING BY: J. DAY CHECKED BY: L. ANDERSON APPROVED BY: L. ANDERSON PROJECT NUMBER 680-1601 SHEET NO. : 1/1
SHEET DESCRIPTION: BENNET PROPERTY EXHIBIT			
APPROVED: <i>Lance Anderson</i> PROFESSIONAL ENGINEER 12/12/19 DATE			

PLOTTED December 12, 2019 BY Joey Day FILE Z:\2016 PROJECTS\680-1601 600 E RIGHT-OF-WAY SURVEY (2200 N TO 2700 N)\ACAD\CONCEPTS\680-1601 600 E RIGHT-OF-WAY TWISS BENNET EXHIBITS.DWG