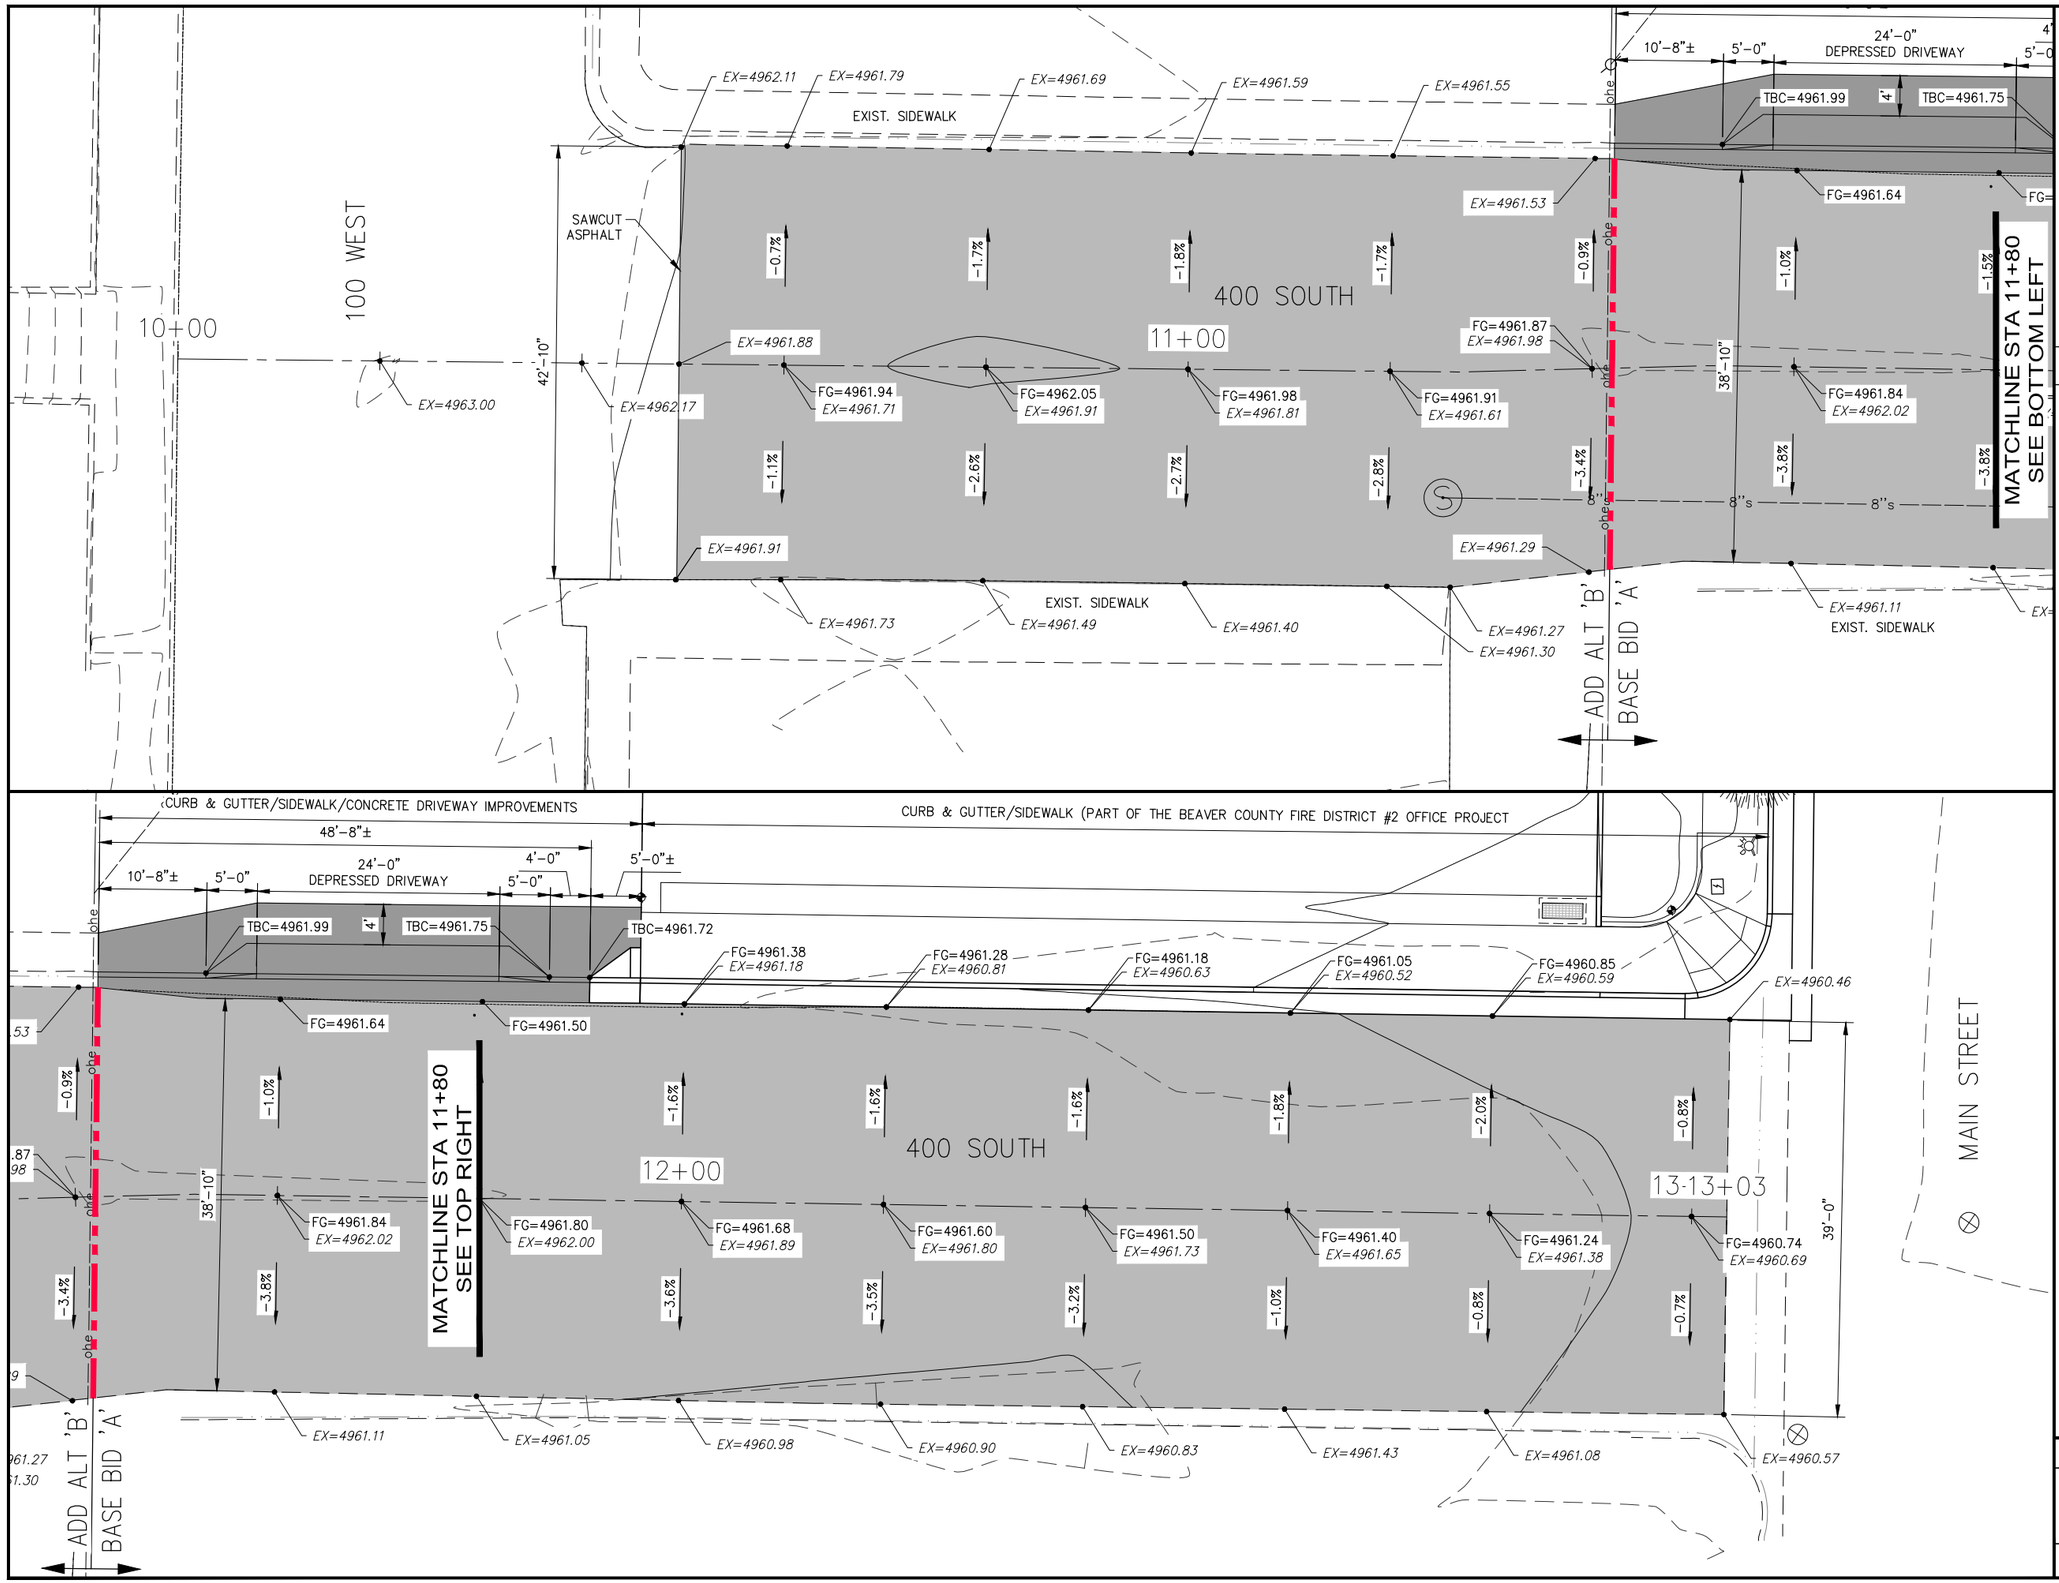

NORTH

SCALE

0 10' 20'

HORIZ: 1" = 10'

GRADING NOTES

— 4575 —	EXISTING CONTOUR
EX	EXISTING ELEVATION
—4575—	PROPOSED CONTOUR
TBC	TOP BACK OF CURB ELEVATION
FG	TOP OF FINISH GRADE SURFACE
-1.0% ←	PROPOSED SLOPE

NOTES:

1. CONTRACTOR SHALL ADJUST MANHOLE RINGS, VALVE BOXES, MONITORING WELL COVERS, ETC. TO MATCH THE FINISH GRADE ELEVATION. CONCRETE COLLARS SHALL BE INSTALLED AROUND THESE FEATURES.
2. ALL CONCRETE SIDEWALK SHALL BE INSTALLED TO MEET ADA STANDARDS.
3. ALL CONSTRUCTION SHALL BE IN COMPLIANCE WITH MILFORD CITY CONSTRUCTION STANDARDS.

MILFORD CITY

400 SOUTH
ROADWAY IMPROVEMENTS

DESIGNED	DRAWN	CHECKED	SHEET NO.
			1

C:\SUNRISE\PROJ\Beaver County\Fire District Office Milford\Design\dwg\ROADWAY GRADING.dwg May 06, 2020 2:04pm tbrown