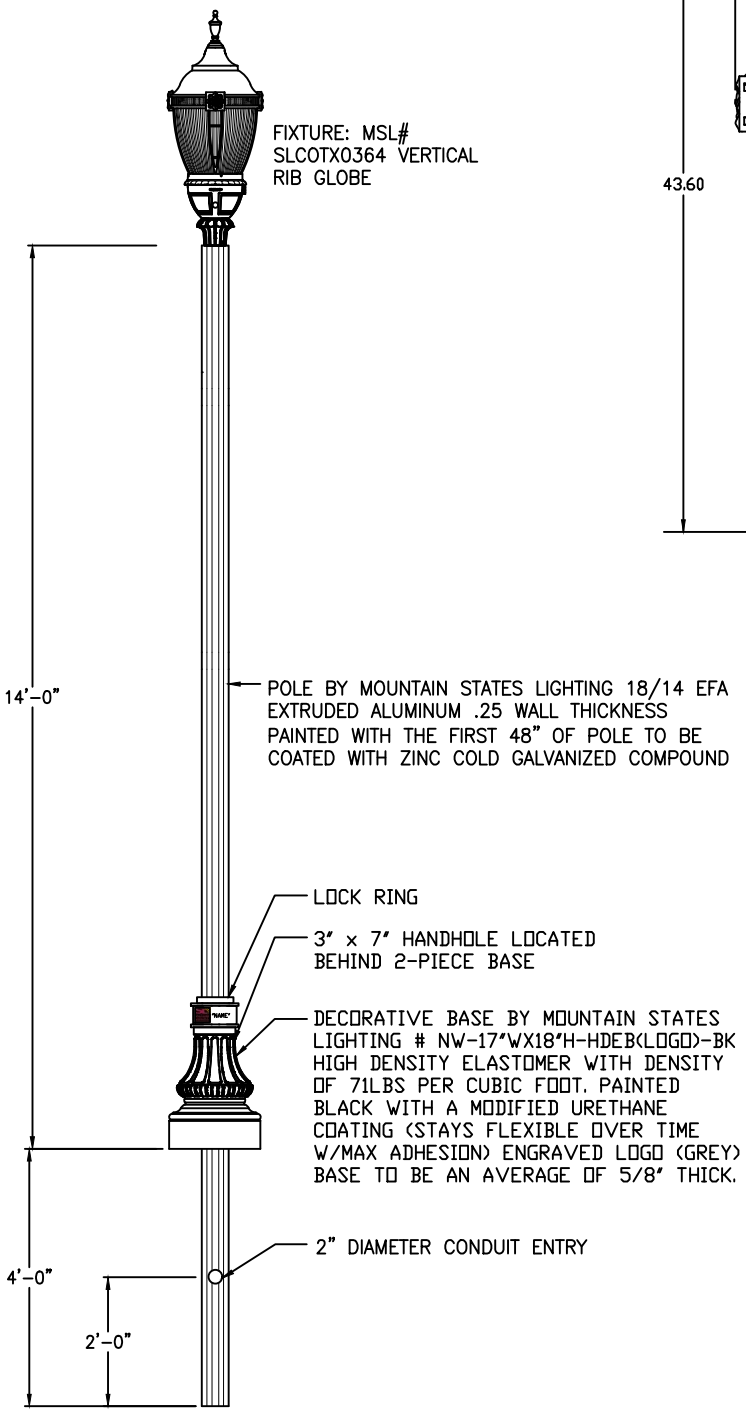

ASSEMBLY COLOR: BLACK

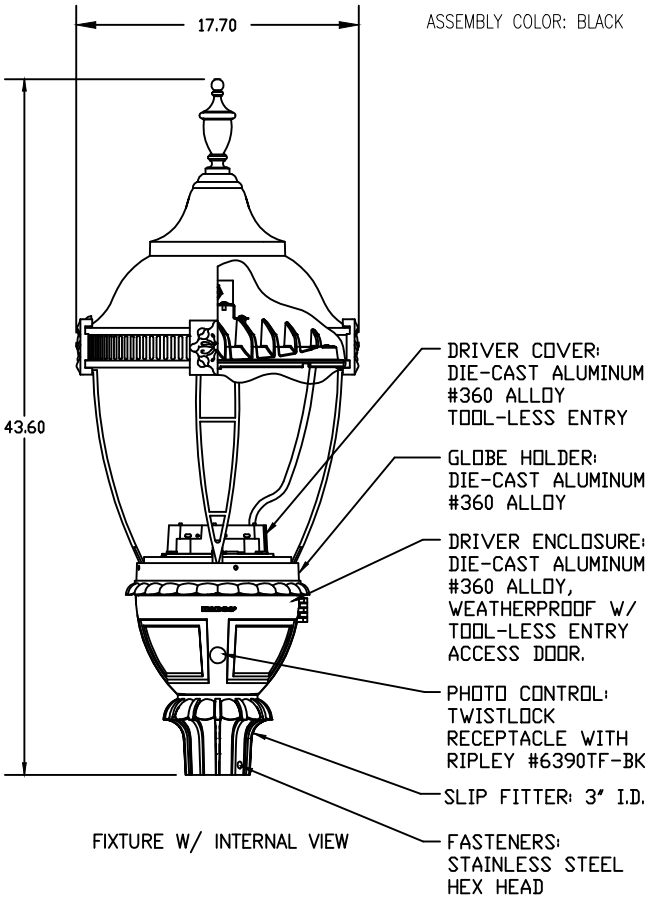

FIXTURE W/ INTERNAL VIEW

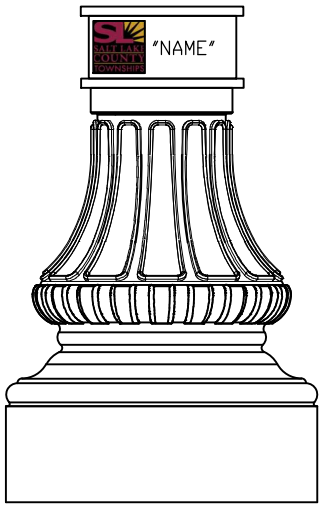

DECORATIVE BASE DETAIL

SALT LAKE COUNTY TOWNSHIPS	COLLECTOR STREET LIGHT STANDARD	STANDARD PLAN 161 SHEET 2 OF 2