

BID SHEET

Request for Proposal (RFP)

Huntington City Sidewalk Installation & Construction Project

Company Name (contractor): Buchanan Development LLC

Contractor License Number: 6804055-5501

Date of Preparation: _____

Sidewalk Installation & Construction Project Includes:

Site Prep & Excavation, Concrete (Finish and Joints), Material Haulage, Mobilization and Demobilization

4400' lineal ft with 4" fill and 4" concrete 5 ft wide

\$ 66,375

1475 QA
over B215

Other changes discussed during walkthrough

\$ 1,200

120' 6" flatwork

TOTAL BID

\$ 67,575

Signed: Bob

Date: July 7-7-2020


Sidewalk Construction
S-0031(32)47 PIN 18122
COOPERATIVE AGREEMENT WITH Huntington City
Charge ID No. 73493-12S

facility relocations required within the State highway right-of-way, and the utility company is required to pay the remainder of the cost of relocation. The **CITY** will determine, as part of the design of the project, those utility companies with facilities that will require relocation and the cost thereof, and will execute a Utility Relocation – 50% Reimbursement Agreement with those companies prior to advertising the project for bids. Contact Gernice White, Region 4 Utilities and Railroads Engineering Coordinator, telephone number 435-893-4764 for assistance in preparing the Reimbursement Agreement.

3. All construction work performed by the **CITY** or its contractor shall conform to **UDOT's** standards. **CITY's** construction may conform to local standards if they are equal to or greater than **UDOT** standards.
4. All construction performed under this agreement shall be barrier free to wheelchairs at crosswalks and intersections according to State and Local standards.
5. The **CITY** shall submit plans for the work covered by this agreement to **UDOT's** Region 4 Sidewalk Coordinator for review and approval. Upon approval of the plans, and before commencing any construction within the highway right-of-way, the **CITY** or its contractor shall obtain a **Highway Right-of-Way Encroachment Permit** from the Region 4 Encroachment and Permits Officer.
6. The **CITY** will participate a minimum of 25% of said project. **CITY's** participation can be through financial contribution, preliminary or construction engineering costs, donated labor or equipment, etc. Supporting documentation will be required to verify all costs.
7. The total estimated cost of the pedestrian safety project including **CITY's** participation is as follows:

UDOT Funds (Allocated Amount)	\$11,625.00
CITY's Match (25% minimum of Total)	\$ 3,875.00
TOTAL PROJECT	\$15,500.00

8. Upon approval of the pedestrian safety project plans and satisfactory evidence that the project is ready to proceed, and upon request of the **CITY**, **UDOT** will

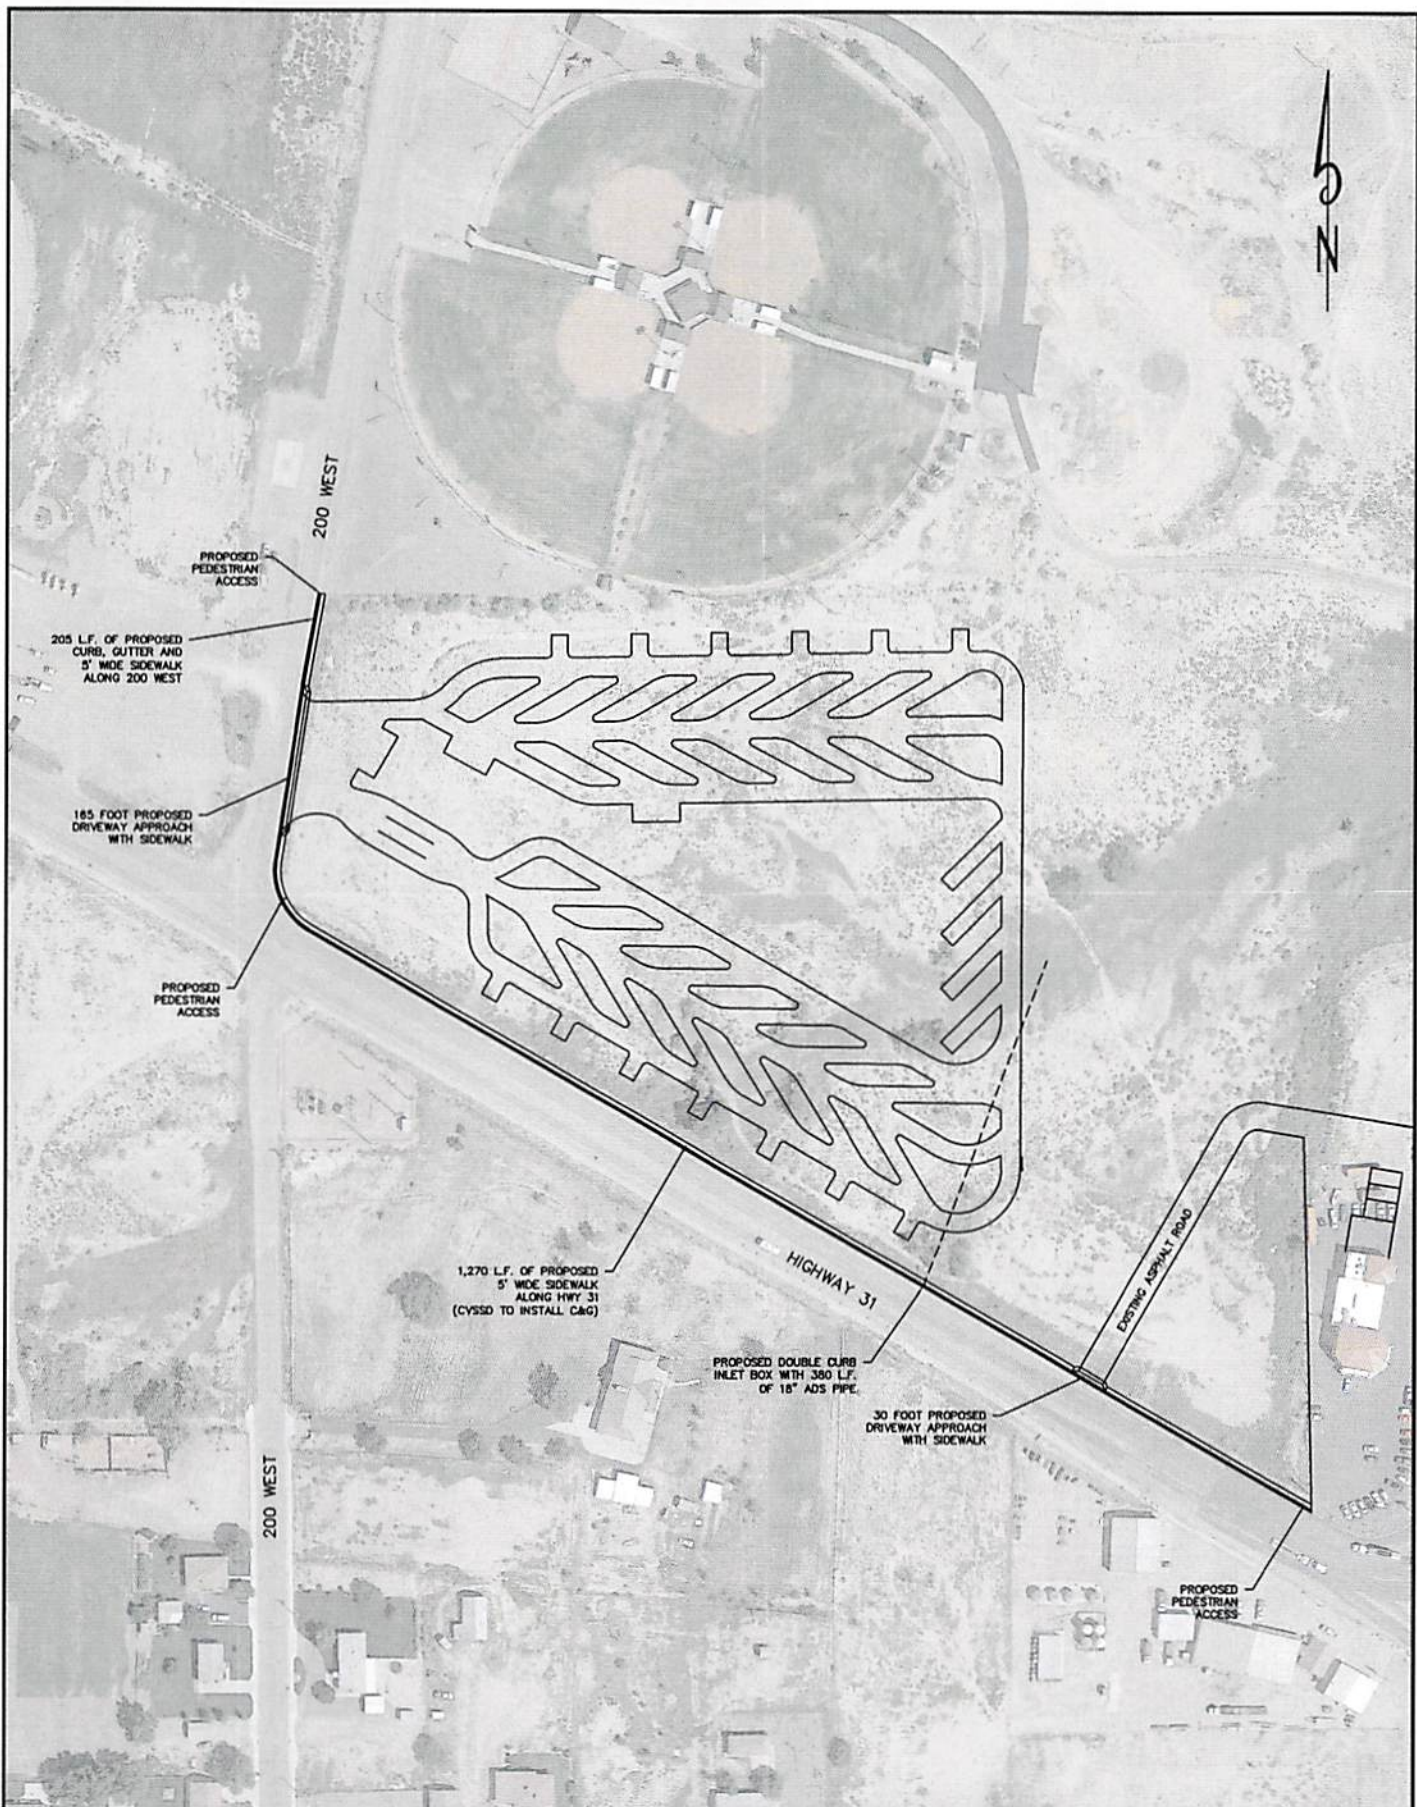

EXHIBIT

phansen & cuttle ENGINEERING INC.
P.O. BOX 487, CASTLE DALE, UTAH 84513 (435) 381-2523
FAX (435) 381-2522 email jk @ etv.net



UDOT C&G & SIDEWALK
HUNTINGTON CITY 2020

Date: MARCH 2020
Scale: 1" = 200'