

Providence City
Administrative Land Use Authority (ALUA)
Agenda – November 4, 2020 – 2:30 PM
Providence City Office Building
164 North Gateway Drive, Providence UT 84332

Call to Order: Skarlet Bankhead, Chair

Item No. 1 - Conditional Use – New Home: The Providence City Administrative Land Use Authority will consider for approval a request by Visionary Homes for a home located at 217 E 520 N., Providence, UT.

Agenda posted on November 3, 2020


Diane Campbell

If you have a disability and/or need assistance while attending the Providence City Administrative Land Use Authority meeting, please call 435-752-9441 before 1:00 pm on the day of the meeting.

PROVIDENCE CITY
Land Use Authority – Staff Report
Meeting Date: November 4, 2020

Request: Applicant is requesting approval of a conditional use and zoning approval for a residential site plan for a home at 217 E. 520 N., Providence UT.

Item Type: Conditional Use

Applicant: Visionary Homes

Property Address: 217 E. 520 N.,
Providence UT (Lot 11)

Parcel ID #: 02-301-0011

General Plan: LCR

Zone: LCR

Background Information:

Complete Application was received October 28, 2020; application contained:

1. Providence City Conditional Use application and Residential Site Plan application
2. Payment of \$100 application fee

Rob Stapley, Providence City Public Works Director, inspected the current infrastructure on October 29, 2020.

FINDINGS OF FACT:

1. UCA 10-9a-507. Conditional Uses allows a municipality to adopt a land use ordinance that includes conditional uses and provisions for conditional uses that require compliance with standards set for in an applicable ordinance.
2. Providence City Code (PCC) 10-5 Sensitive Areas, Section 1 Conditional Use Permit Required states, all requests for permits involving a lot, parcel or site located wholly or partially within an area subject to the Hazard Flood (HF), Hazard Slope (HS), Hazard Water Table (HW), Hazard Earthquake Primary Fault (HE), or Hazard Wildfire (WF), shall be dealt with as a request for a conditional use permit under the provisions of Section 10-3-5 of this Title. All applications shall comply with the following regulations before any permit shall be issued.
3. PCC 10-3-5 Conditional Use Permits allows the City to impose reasonable conditions: to mitigate the reasonably anticipated detrimental effects of the proposed use on the health, safety, or general welfare of persons residing, working, or conducting business in the vicinity; to mitigate injury to property in the vicinity; to mitigate any risk to safety of persons or property because of vehicular traffic or parking, large gatherings of people, or other causes.

CONCLUSIONS OF LAW:

1. Providence City has adopted land use ordinances that include conditional uses and provisions for conditional uses.
2. This parcel is in a Hazard Water Table area.
3. Providence City has the authority to impose reasonable conditions to mitigate the reasonably anticipated detrimental effects of the proposed use.
4. The request meets the requirements of the Codes listed in the Findings of Fact with the following conditions:

CONDITIONS:

1. The applicant will continue to meet all relevant federal, state, county, and Providence City rules, laws, codes, and ordinances.
2. The applicant will mitigate Hazard Water Table by:
 - a. See submitted mitigation letter and Window Well Drain Detail

3. This conditional use is for the residence only as shown on the site plan date stamped October 15, 2020.
4. Payment of fees listed on the Providence City Zoning Permit.
5. Approval by the City of any application submitted or paperwork does not alleviate the owners and/or their agents from their responsibility to understand and conform to local, state, and federal laws. Providence City's approval is not intended to and cannot be construed to allow any laws to be violated.

DRAFT



Residential Site Plan Application

FOR OFFICE USE ONLY

Date _____
Payment Form _____
Amount _____
Receipt # _____
Clerk _____

Date: 10/26/20

Required Submittals

Please Note: City Staff will NOT accept the application and fee payment if they are incomplete. Incomplete applications will NOT be processed or scheduled for review by the City. Application fees do not include professional firm fees, which will be billed separately. Engineered site plans may, at the City's discretion, be required. The City will contact the applicant if an engineered site plan is deemed necessary. Accessory buildings include sheds (over 200 sq ft) and all detached buildings (shop, garage, etc.)

Name Jessica Williamson/VHD LLC Initial JW

Construction Type	Application	Filing Fee \$50- New Home \$25- all other	11x17 Site Plan Must Include:			Cache County Plat Map	Stormwater NOI Permit	Stormwater Pollution Prevention Plan (SWPPP)
			Existing & proposed buildings, dimensions, & setbacks	Existing/ proposed utilities	Dimensions of driveway cut – (35' max)			
New Home								
Acc. Building							*	*
Addition							*	*
Deck							*	*
Other								

*May not apply in all cases

Applicant Information

Name: VHD LLC

Mailing address: 50 E 2500 N Ste 101 North Logan, UT 84341

Telephone: 435-752-1480

Email: jessica@visionaryhomes.com

Property Owner Information (If applicant is not the property owner, the application **must** include the property owner's information and written consent for the applicant to pursue the permit)

Name: _____

Mailing address: _____

Telephone: _____ Email: _____

Utilities (circle, if applicable):

Septic tank

City sewer

Water

Well

Construction Type (circle):

New home

Accessory building

Deck

Addition

Other

Do the plans include an Accessory Apartment Unit (circle):

Yes

No

Is this an Accessory Dwelling Unit (circle):

Yes

No

Project InformationAddress: 217 E 520 NSubdivision: Vineyard Parcel Tax ID: 02-301-0011

Square footage for fire flow (includes all floors and all areas under the roof, including garages and covered porches):

1,820 Initial JWZone _____ Height 31' Initial JWSetbacks (front yard) 20' (side yard) 16'6" & 11'6" (rear yard) 22' Initial JW**Contractor Information**Name: VHD LLCMailing address: 50 E 2500 N Ste 101 North Logan, UT 84341Telephone: 435-752-1480Email: jessica@visionaryhomes.com**Stormwater Notice of Intent (NOI) Information**NOI No. UTR UTR397985 Permit issued to: VHD LLC

To obtain your NOI permit, please visit: cdx.epa.gov. You will create a log in and then access the Storm Water Permit Issuance System. There is a \$150 NOI fee, paid directly to the state when you file your permit. For SWPPP templates, visit construction.stormwater.utah.gov.

Property owner and contractor shall have responsibility to determine grades, and final placement and elevations of footings/foundations.

Property owner and contractor shall be responsible for compliance with all state, national and local building codes and ordinances.

Initial JW Name Jessica Williamson/VHD LLC

Approval by the city of any application submittal or paperwork does not alleviate the owners from their responsibility to understand and conform to local, state and federal laws. Providence City's approval is not intended to and cannot be construed to allow any laws to be violated.

Initial JW

By signing this document, you agree that Providence City will bill you for any and all professional firm fees as they arise throughout the approval process. This is in addition to application fees. All subdivisions require engineering review throughout the approval process, such as but not limited to reviews of development agreements, construction drawings, preliminary and final plats, and inspections. These services are billed by our city engineer at an hourly rate. Some subdivision applications may also require legal review. Other applications, such as but not limited to conditional uses, may also require engineering and/or legal review at the City's discretion. You agree to reimburse the City for all such costs, whether or not you were forewarned about such costs, and that the City cannot predict all situations in which professional services may be required in order to process your application. Initial JW

All Applicants Must Read the Following Before Signing This Application

The granting of a zoning permit does not override any federal, state, or local building code or authorize any individual to violate any local law or ordinance. Approval of this permit does not constitute a representation by the City that it will be liable for any issues arising from the construction of homes and other structures in a Sensitive or Hazard Area. It is the responsibility of the property owner to comply with all relevant local, state, and federal laws and regulations, including but not limited to Providence City Code 10-5 outlined below:

Sensitive and Hazard Areas:

1. JURISDICTIONAL WETLANDS: As Defined by the US Army Corps of Engineers
2. STEEP SLOPES: Where the rise or fall of the land is equal to or exceeds 30% over a horizontal distance of 50 feet or greater measured perpendicular to the contour lines.
3. NATURAL WATERWAYS OR OPEN WATER: Including but not limited to: rivers, creeks, or streams. Identified as those areas where surface waters flow sufficiently to produce a defined channel or bed.
4. FLOODPLAINS: See definitions in Chapter 16 Section 3 of this Title.
5. CRUCIAL WILDLIFE HABITAT AREAS: As identified by the State Division of Wildlife Resources (DWR)

6. GEOLOGICAL HAZARD AREAS: Earthquake fault lines or areas prone to debris flows, landslides, high or extreme liquefaction potential, and rock falls as identified by the US Geological Survey (USGS)
7. WILDFIRE HAZARD AREAS: Areas of the City designated as having moderate to extreme potential for wildfire hazards as identified by the City.
8. HAZARD WATER TABLE AREA: An area where potential ground water levels may occur within 12 feet of the natural grade.

By submitting this application, I affirm that I have read and understand the Title 10 Chapter 5 requirements for construction on property in the Sensitive or Hazard Area. I understand that the City is not liable for any issues which may arise because of the construction of structures in the Sensitive or Hazard Areas of the City. The property owner and their agents assume all liability for placing structures in this area of the City. I hereby certify that I am the property owner or authorized agent and I have read and examined this application and understand that the City has no liability. I accept responsibility for all soils and hazardous conditions on the site.

I declare under penalty of perjury that I am making this application of my own free will and choice and that the statements, answers, and documents submitted in connection with this application are true and correct to the best of my knowledge.

<u>Jessica Williamson</u>	<u>Jessica Williamson/VHD LLC</u>	<u>10/26/20</u>
Signature of Applicant	Printed Name	Date



PROVIDENCE CITY BUILDING DIVISION CONSTRUCTION POLICIES

(Required for all zoning permit applications)

1. Zoning requirements

- Site plan required to be on site at footing inspection
- Property corners to be marked and staked for inspection

2. Lot ID

- Posting of a lot ID sign is required during construction for inspections and emergency services. This sign is provided by the City and shall be posted by the first scheduled inspection and visible from the street.

3. Toilets

- The IPC and OSHA require a toilet on site during construction and in place prior to the first inspection. This has to be accessible to all workers in the area and requires the cooperation of all.

4. Water Meter

- Unauthorized use of City water will result in a fine and a stop work order on the property.
- Meter and sewer clean outs are not allowed to be encased or surrounded in concrete. (Contact the Public Works for the required specs.) The moving cost will be the responsibility of the owner.

5. Streets/Sidewalks

- No material will be allowed on public streets or sidewalks. "Material" is defined as construction products, or any size or dimension of aggregate. (See Providence City's specs.)
- Dirt piled over curb and sidewalk requires a minimum 4" pipe installed to allow drainage to the gutter. This temporary (180 days) blockage to the sidewalk requires safety tape or cones to divert traffic.
- All sidewalks, curbs, gutters, and streets associated with the property are to be kept clean during construction with a final cleaning required prior to final occupancy.
- Construction sites should be kept clean and all debris contained to that site.

6. Elevations

- I accept responsibility for all the soils and hazard conditions of the site. Approval of this permit does not constitute a representation by the City that the building at any specified elevation will solve any ground water, slope or hazard condition. The solution to this problem is the sole responsibility of the permit applicant, agent, or property owner.

7. Final Occupancy

- Occupying the building prior to final occupancy will result in revocation of the \$500 power bond. After the initial inspection, the Building Official will determine whether any furniture can be moved into the house or garage.

8. Temporary Occupancy

- Will only be issued with special permission. Temporary permits will expire after 30 days of issue and the construction bond will be forfeited if work is not completed

9. Permits

- Plan review and permit fees are good for 180 days. Only the permit portion will be refunded, after a written letter of request is received. No fees will be refunded after this period has expired.

By signing below, I state that I have read and agree to the above terms and understand that I am the responsible party for the information contained on this sheet.

Jessica Williamson
Signature

Jessica Williamson/VHD LLC
Printed Name

On Behalf Of

10/26/20
Date



APPLICATION FOR CONNECTION TO THE PROVIDENCE CITY WATER SYSTEM

(Required only for applications for new home/commercial construction)

I hereby apply to Providence City for permission to connect my residence at 217 E 520 N to the Providence City water system and receive water services thereby provided. I agree to the following:

1. Providence City will install a water meter for the premises when the service line and meter set is in and has been accepted by the City.
 - a. This acceptance is also contingent upon any changes or alteration to grade of landscape made by the homeowner/builder around the meter set. These changes must also meet Providence City specifications.
2. If a homeowner/builder is required to make a connection to the Providence City water system, all costs of this connection, service line, meter set and permits shall be paid by the homeowner/builder.
 - a. Applicant shall purchase an excavation permit.
 - b. Applicant shall post an \$800 bond with the City, \$750 refundable upon satisfactory acceptance by the City.
 - c. Installation shall follow all guidelines of Providence City standard specifications (a copy is available for purchase at the City Office).
 - d. All work shall be inspected by the City. If not approved, the applicant will have the problems rectified at his expense to meet Providence City requirements.
 - e. Any connection and service line made from the City's main line up to and including the meter shall remain the property of the City, and Providence City shall have access thereto at all times.
 1. Cost for installation and maintenance of service lines, including homeowner connection to the meter setter is the sole responsibility of the homeowner/builder.
3. The applicant understands that the billing for water service begins once the meter is set. The time frame for setting of the water meter needs to be scheduled with Providence City Water Dept.
 - a. Providence City shall have 30 days in which to install the requested water meter after payment of all fees and satisfactory inspections have been completed. Providence City Water Dept. reserves the right to evaluate the feasibility of a water service or water meter being installed between November 1 and April 1.
4. No water meter set shall be installed in a sidewalk, driveway or encased in concrete. Providence City shall have a minimum of an 18 inch unobstructed radius from the center of the lid and free access to the lines and meters installed under this agreement at reasonable times, through applicant's property if necessary.
5. Sprinkler systems or other possible contamination sources on the homeowner's property that connect to the City water system shall have approved backflow assemblies installed and registered with the City.
6. Applicant hereby agrees to abide by all rules, regulations, resolutions or ordinances enacted or adopted by the governing body applicable to the Providence City Water System.

Jessica Williamson
Signature

Jessica Williamson/VHD LLC
Printed Name

On Behalf Of

10/26/20
Date



APPLICATION FOR CONNECTION TO THE PROVIDENCE CITY SEWER SYSTEM

(Required only for applications for new home/commercial construction)

I hereby apply to Providence City for permission to connect my premises at 217 E 520 N to the Providence City sewer system. I agree to the following:

1. Providence City will allow the applicant to connect to the sewer trunk line or the service line extension, if one exists.
2. Applicant will obtain an excavation permit and comply with it if connection to the trunk line is required.
 - a. Applicant shall purchase an excavation permit.
 - b. Applicant shall post an \$800 bond with the City, \$750 refundable upon satisfactory acceptance by the City.
 - c. Installation shall follow all guidelines of Providence City standard specifications (a copy is available for purchase at the City Office).
 - d. All work shall be inspected by the City. If not approved, the applicant will have the problems rectified at his expense to meet Providence City requirements.
 - e. Applicant will bear all the costs associated with the permits, excavation, pipe, installation, backfill, compaction, and repair of curbs, sidewalks and streets.
 - f. Applicant shall use the mechanical connection apparatus approved by the Public Works Director.
 - g. All materials used that are placed on City property shall become the property of Providence City.
 - h. Applicant shall call for a City inspector 48 hours prior to any work beginning on a City right-of-way. All work shall be inspected prior to backfill.
3. Before making connection with the sewer system, applicant shall cause the plumbing upon the premises to be inspected by the municipality, and if it is not approved, it shall be rectified at the applicant's expense.
4. The Providence City Water Department reserves the right to evaluate the feasibility of installing a sewer connection between November 1 and April 1.
5. Providence City shall maintain all sewer trunk lines in the City, but it shall be the responsibility of the home owner to maintain the line on the premises and to the junction with the sewer trunk line, commonly known as the "Y".
6. Applicant agrees to abide by all rules, regulations, resolutions or ordinances enacted or adopted by the governing body applicable to the Providence City Sewer System.

Jessica Williamson
Signature

Jessica Williamson/VHD LLC
Printed Name

On Behalf Of

10/26/20
Date



PROVIDENCE CITY APPLICATION FOR A CONDITIONAL USE

FOR OFFICE USE ONLY

Date _____
Payment Form _____
Amount _____
Receipt # _____
Clerk _____

Please Note: City Staff will NOT accept the application and fee payment if they are incomplete. Incomplete applications will NOT be processed or scheduled for review by the City.

Initial JW Name Jessica Williamson

Date 10/26/20

SUBMITTAL REQUIREMENTS

- \$100 application fee
- An 11"x17" of the property showing the location, function and characteristics of the use, including parking and percentage of space being used
- Cache County plat map of the property
- Copy of Cache County GIS Parcel Summary
<http://66.232.67.238/Websites/Parcel%20and%20Zoning%20Viewer/>
- Mitigation Strategies for applicable sensitive areas
- Mailing addresses for the owners of adjacent properties
- Property owner consent for pursuit of conditional use (if owner is different than Applicant)
- Electronic copy of structure elevations & square footage including attached garage(s), covered porches, covered decks etc.
- Electronic copy of **ALL** submittals (email or flash drive is acceptable)

Staff Check

Applicant Information (all information MUST be provided)

Name VHD LLC
Address 50 E 2500 N Ste. 101 North Logan, UT 84341
Phone 435-752-1480 Email jessica@visionaryhomes.com

Party Responsible for Payment (if different than applicant)- the individual/firm to whom any and all professional services invoices (attorney/engineer/etc.) will be sent and who will be responsible for payment of such invoices.

Name _____
Address _____
Phone _____ Email _____

Property Information

Owner of record VHD LLC
Owner address 50 E 2500 N Ste. 101 North Logan, UT 84341
Owner phone 435-752-1480 Owner email jessica@visionaryhomes.com
Parcel address 217 E 520 N Parcel Tax I.D. 02-301-0011
Zone _____ Height 31' Initial JW
Setbacks (front yard) 20' (side yard) 16'6" & 11'6" (rear yard) 22' Initial JW

Written Statement of Request (attach additional sheets if necessary)

- Briefly explain why you are seeking a conditional use and what the intended use of the property will be if the conditional use is granted.

We are seeking a conditional use permit to begin construction on a single family dwelling.

Property owner and contractor shall have responsibility to determine grades, and final placement and elevations of footings/foundations. Property owner and contractor shall be responsible for compliance with all state, national and local building codes and ordinances. Initial JW Name Jessica Williamson

Approval by the city of any application submittal or paperwork does not alleviate the owners from their responsibility to understand and conform to local, state and federal laws. Providence City's approval is not intended to and cannot be construed to allow any laws to be violated. Initial JW

By signing this document, you agree that Providence City will bill you for any and all professional firm fees as they arise throughout the approval process. This is in addition to application fees. All subdivisions require engineering review throughout the approval process, such as but not limited to reviews of development agreements, construction drawings, preliminary and final plats, and inspections. These services are billed by our city engineer at an hourly rate. Some subdivision applications may also require legal review. Other applications, such as but not limited to conditional uses, may also require engineering and/or legal review at the City's discretion. You agree to reimburse the City for all such costs, whether or not you were forewarned about such costs, and that the City cannot predict all situations in which professional services may be required in order to process your application. Initial JW

I declare under penalty of perjury that I am making this application of my own free will and choice and that the statements, answers, and documents submitted in connection with this application are true and correct to the best of my knowledge.

Jessica Williamson Jessica Williamson/VHD LLC 10/26/20
Signature of Applicant Printed Name Date

The following is a general summary of which body reviews each land use application in Providence City. Public hearings may be required by the Planning Commission and City Council, as shown below. This matrix does not include zoning clearance/permits for new single-home construction or for business licenses, both of which are reviewed and approved by city staff.

Application	Executive Staff	Land Use Authority	Planning Commission	Public Hearing	City Council	Public Hearing	Appeal Authority	Filing Fee ¹
Code Amendment	✓	----	✓	✓ ²	✓	----	----	\$100
Annexation	✓	----	----	----	✓	✓	----	\$150
Rezone	✓	----	✓	✓	✓	----	----	\$100
Conditional Use	✓	✓	----	----	----	----	----	\$100
Subdivision Concept Plan	✓	----	----	----	----	----	----	\$300
Preliminary Subdivision Plat	✓	----	✓	----	----	----	----	\$400
Final/Amended Subdivision Plat ³	✓	----	✓	----	✓ ⁴	----	----	\$600
Site Plan	✓	✓	----	----	----	----	----	\$50
Lot Consolidation ⁵	✓	----	✓	----	----	----	----	\$50
Exception to Title ⁶	✓	----	✓	----	✓	----	----	\$100
General Plan Amendment	✓	----	✓	✓	✓	----	----	\$100
Right-of-Way Vacation	✓	----	✓	----	✓	✓	----	\$100
Variance/ Appeal	----	----	----	----	----	----	✓	\$100

¹ Filing Fees do **not** include professional firm review fees. Those will be billed to the applicant separately.

² Public Hearing required at Planning Commission only when the proposed code amendment is related to land use.

³ Construction drawings are reviewed/approved by the City Engineer and Public Works Director.

⁴ The City Council does not review the final plat itself, but rather reviews and approves the development agreement associated with the final plat.

⁵ Lot consolidations are only required to have City approval when they are in a platted/recorded subdivision.

⁶ Developers may ask for an exception from the requirements of the Providence City Subdivision Code (Title 11) through this process. All other variance/exception requests shall be handled by the Appeal Authority.

VISIONARY HOMES

50 E 2500 N, Ste 101
North Logan, UT 84341
(435) 752-1480

VINII Theurer
SITE PLAN

Vinyard Subdivision
Phase 1, Lot II, 5,040 SF
217 E 520 N
Providence, Utah 84332


SCALE

36" X 24" Sheet : 1"=10'
17" X 11" Sheet : 1"=20'

GAS APPLIANCES TO BE INSTALLED:


- 1. 50 Gal Water Heater - 40,000 BTU
- 2. 95% Eff Furnace - 90,000 BTU

TOTAL BTU LOAD - 130,000 BTU

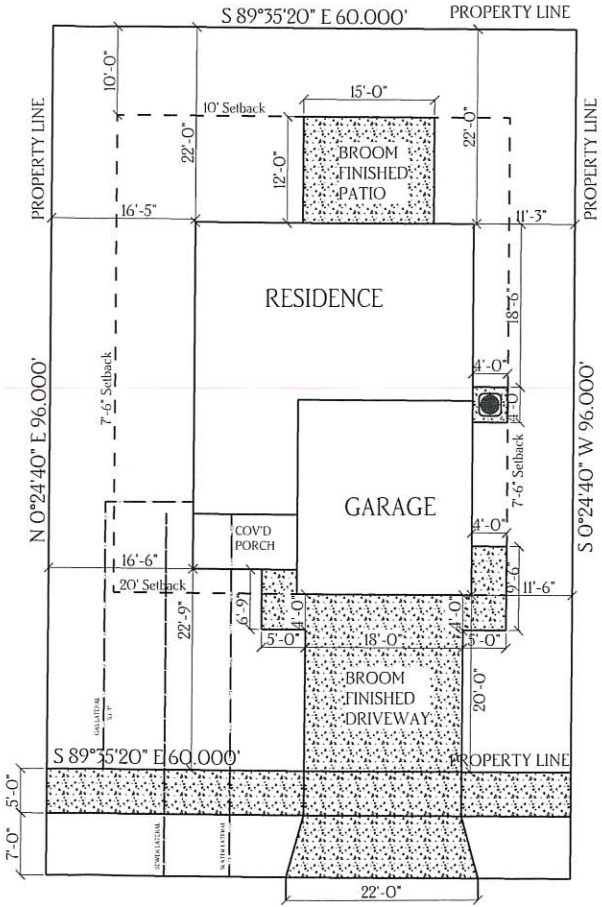

520 North Street



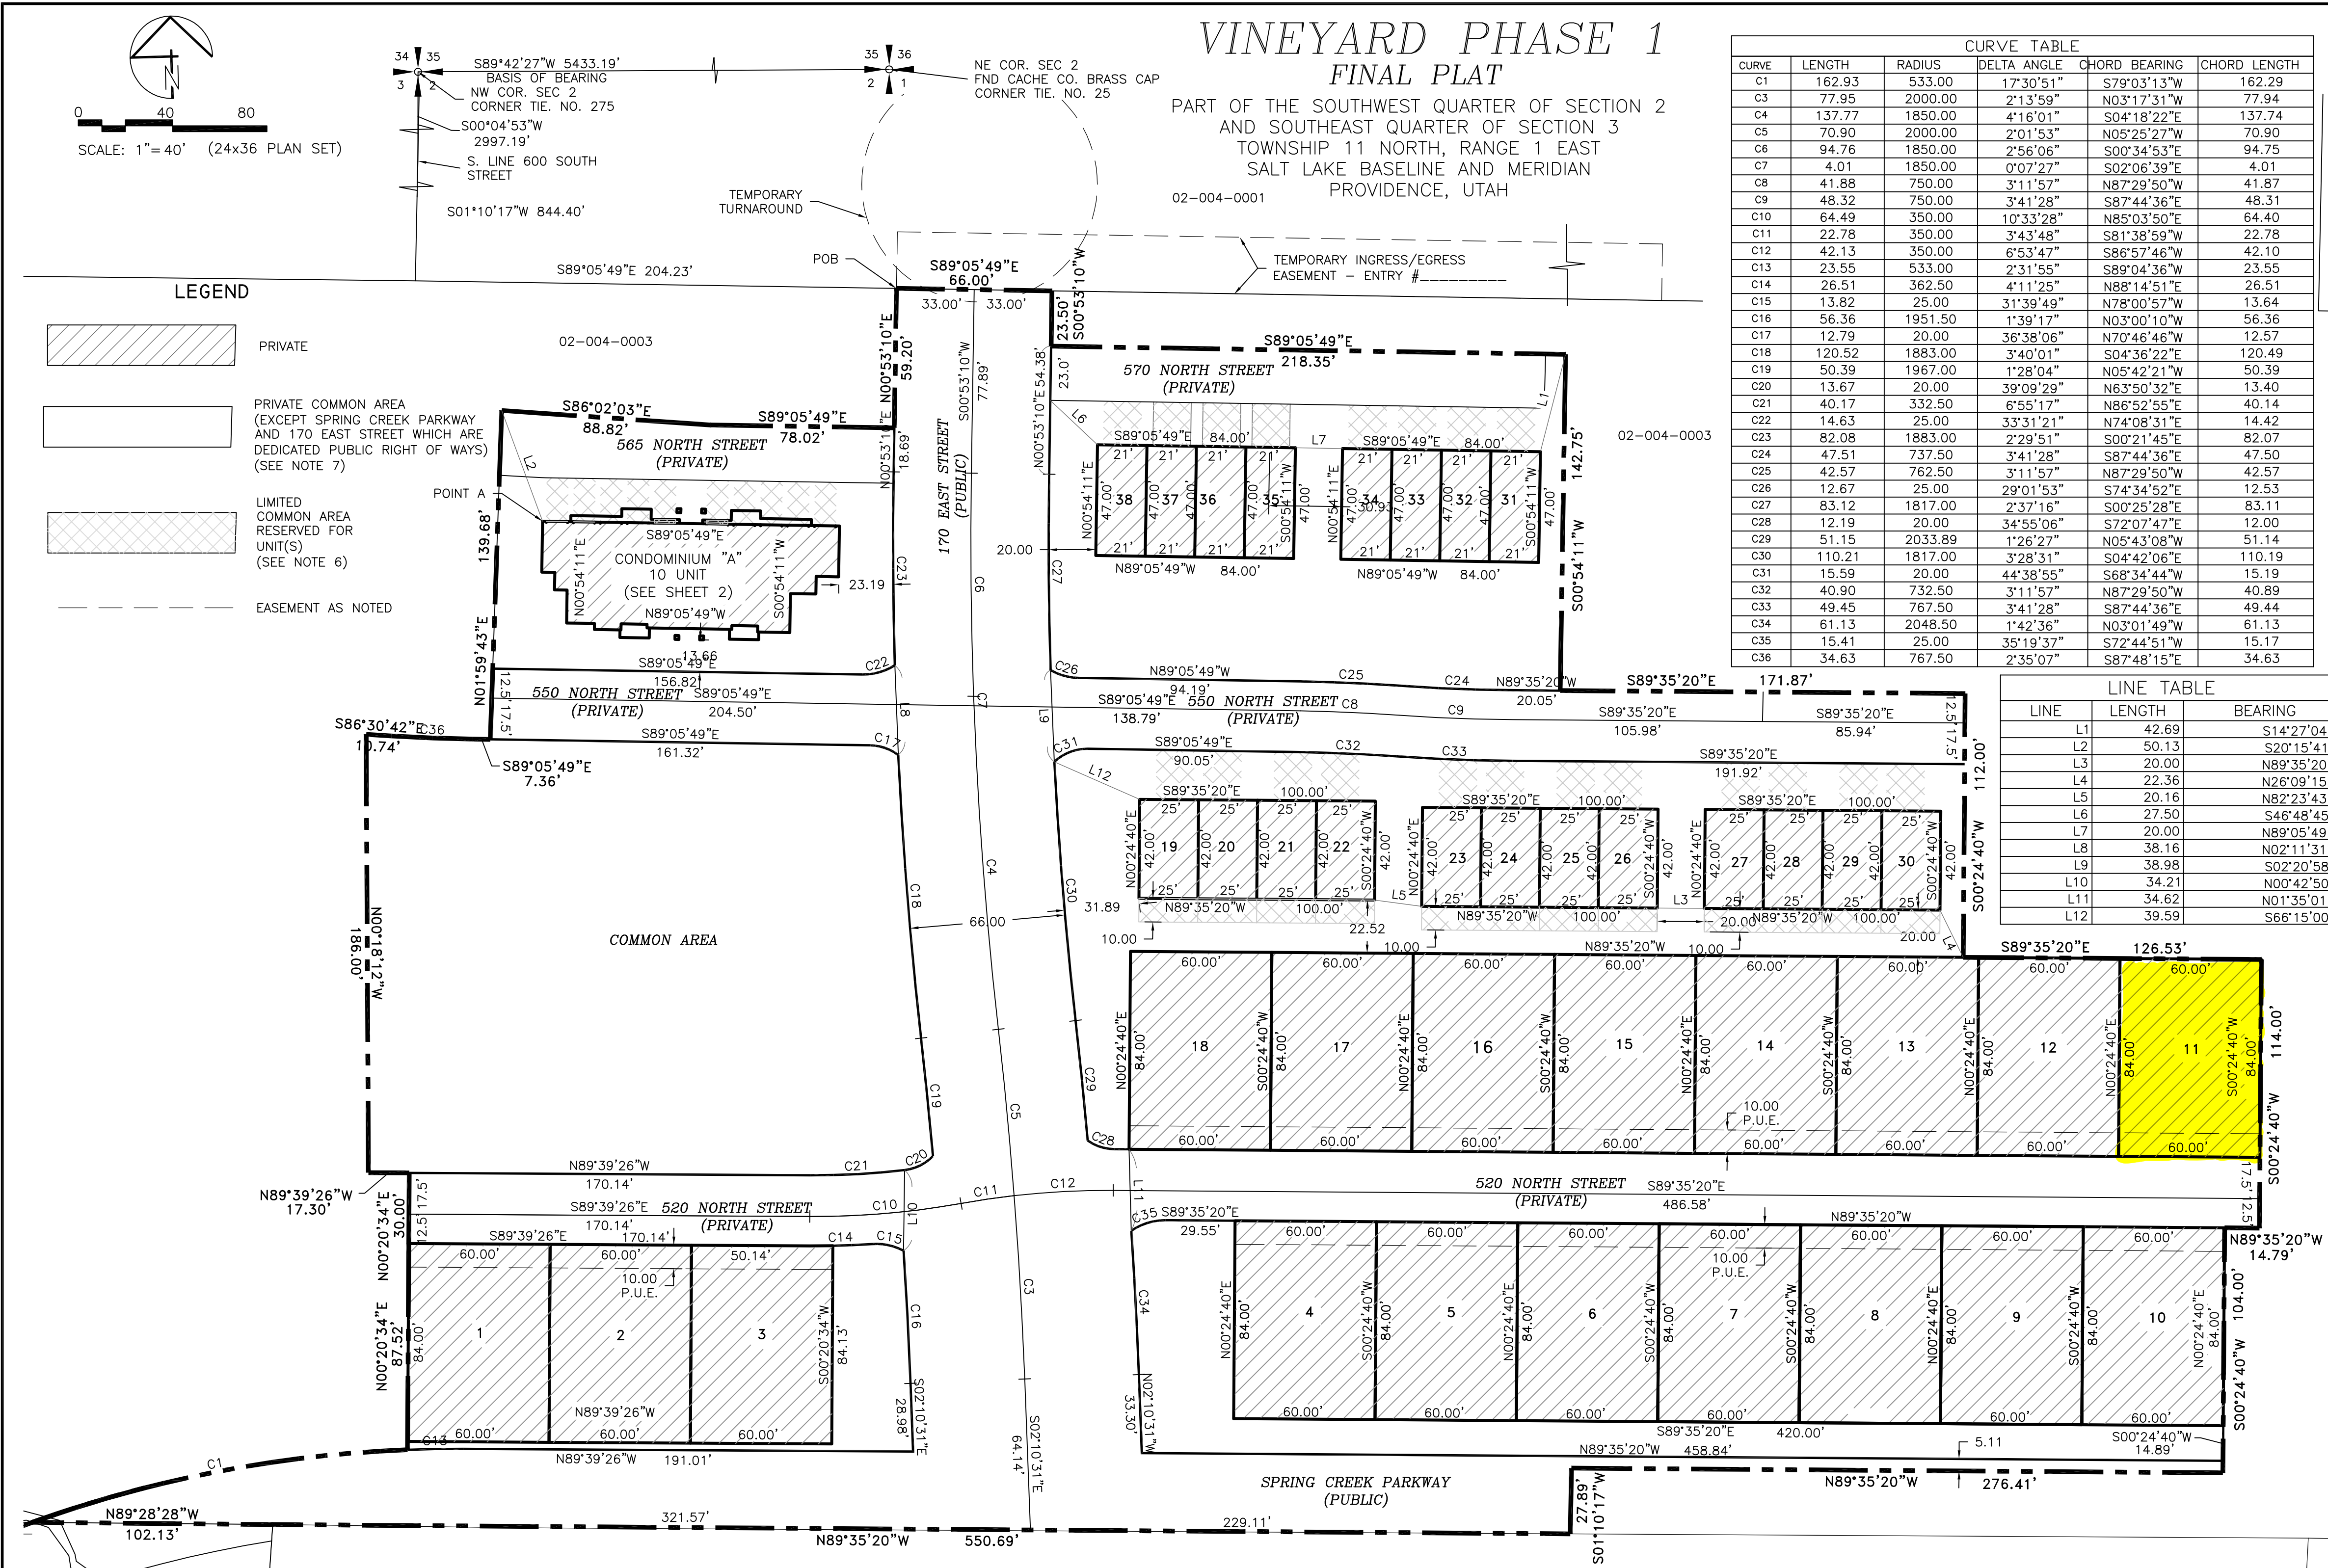

LAND USE AUTHORITY APPROVAL

APPROVED THIS _____ DAY OF _____, 2019
BY THE PROVIDENCE CITY LAND USE AUTHORITY

COUNTY RECORDER'S NO.

State of Utah, County of Cache, recorded and filed at the request of _____
Date _____ Time _____ Fee _____
Entry _____
Index _____
Filed in: File of plats _____ County Recorder

MAYOR APPROVAL

APPROVED THIS _____ DAY OF _____
2019 BY THE PROVIDENCE CITY MAYOR

PROVIDENCE CITY MAYOR

PLANNING COMMISSION APPROVAL

APPROVED BY THE CITY OF PROVIDENCE PLANNING COMMISSION THIS _____ DAY OF _____, 2019, A.D.

CITY ENGINEER APPROVAL

APPROVED THIS _____ DAY OF _____
2019 BY THE PROVIDENCE CITY ENGINEER

PROVIDENCE CITY ENGINEER

CITY ATTORNEY APPROVAL

APPROVED THIS _____ DAY OF _____
2019 BY THE PROVIDENCE CITY ATTORNEY

PROVIDENCE CITY ATTORNEY

UTILITIES APPROVAL

Each of the utility companies below state that they have reviewed the plat, that they approve the plat as it relates to their particular company, that they are in agreement with placing all of their utilities underground within the right-of-way as shown on the plans and are willing to provide the needed service for the development.

CITY'S CULINARY WATER AND SANITARY SEWER REPRESENTATIVE

ROCKY MNTN POWER REPRESENTATIVE

DOMINION ENERGY REPRESENTATIVE

COMCAST CABLE REPRESENTATIVE

CENTURY LINK REPRESENTATIVE

Groundwater Note:

A geotechnical study was performed on this parcel by A Cache Corp. prior to the development of this subdivision. In that report, areas of potential high ground water were encountered. The full geotechnical report is available in the Providence City Public Works office. The report suggested installing a land drain to mitigate the high water in order to make installing basements feasible in this development. A land drain will be installed with the utility improvements prior to any home construction as suggested in the report, and as required by Providence City. Individual footing drains are to be installed with each home, and connected to the land drain.

SETBACKS

Setbacks (Single Family Detached, Duplex)

Front Yard (street garage access): 20 feet min./35 feet max.
Front Yard (alley garage access): 10 feet min.
Rear Yard: 10 feet min.
Side Yard: 7.5 feet min.
Corner Lot: 15 feet min. on side adjacent to street

Setbacks (Single Family Attached, Apartment)

No front or rear building setback is in place for single family attached and apartment housing, provided that the development's open space is integrated throughout the project so that each group of single family attached dwelling units and each building of apartments has a minimum of 10' of landscaping open space on all sides, and said landscaping being calculated from the front/rear plane of the dwelling unit or exterior wall of the apartment building, with the exception of one side of single-family attached which may be needed for alley garage access. Buildings whose front plan faces the front plane of another building shall have a minimum of 20' separation between the building's front planes.

SURVEYOR'S CERTIFICATE

I, Brian G. Lyon, a Registered Land Surveyor, hold Certificate No. 275617, as prescribed by the laws of the State of Utah, and do hereby certify that by authority of the owners, I have made a survey of the tract of land shown on this plat, which is accurately described therewith, and have subdivided said tract of land into lots and streets to be hereafter known as VINEYARD, PHASE 1A, and that the same has been surveyed and staked on the ground as shown on this plat.

Signed on this _____ day of _____, 2019.

BRIAN G. LYON
PROFESSIONAL LAND SURVEYOR
STATE OF UTAH
275617
8-2-19

NOTES

- The developer shall meet Providence City Code Title 8 Chapter 1, Section 21. Outdoor use: 3.9 acres x 64% x 4 = 9.98 ac-ft
- 5/8" rebar with cap will be set at all rear and interior property corners. Curb pins will be set at the intersection of the lot line with the curbing once it is placed.
- All lots have an adequate buildable envelope with regards to hazardous slope, building, water, and zoning setback.
- The City will not issue any building permit for any lot until minimum improvements, as specified in Section 11-5-2 of the City code are complete.
- There are no known Sensitive lands as defined in Providence Code 10-5-2.
- All driveways, patios, decks and balconies as shown on each unit contained within the project are considered limited common areas. They are set aside and reserved for the use of the respective unit to which they are attached and/or appurtenant.
- All other areas contained within the project, but not shown with diagonal stripes or shading or public streets are considered common area, including parking, private streets, storm water detention and drainage easement area.
- All common areas and limited common areas are considered to be an easement for all public utilities, irrigation and drainage purposes. This includes the ingress/egress area.
- All expenses involving the necessary improvements or extensions for a culinary water system, sanitary sewer system, gas service, electrical service, telephone service, cable television service, grading and landscaping, storm drainage systems, curb and gutters, fire hydrants, pavement, sidewalks, signage, street lighting and other improvements shall be paid for by the subdivider.
- No lots are allowed driveway access onto Spring Creek Parkway.
- With Exception of those areas under private ownership, the property is subject to a blanket easement over, across, above, and under it for ingress, egress, installation, maintenance, repair, and replacement of utilities exclusively serving the property. Utilities include, without limitation, water, sewer, gas, telephone, and electricity with exception of those areas under private ownership.

LEGAL DESCRIPTION

Part of the Southwest Quarter of Section 2 and the Southeast Quarter of Section 3, Township 11 North, Range 1 East of the Salt Lake Meridian described as follows:

Commencing at the Northeast Corner of Section 2, Township 11 North, Range 1 East of the Salt Lake Meridian monumented with a Cache County Brass Cap, thence S89°42'27"W 5433.19 feet to the Northwest Corner of Section 2; thence S00°04'53"W 2997.19 feet to a point on the south right of way line of 600 South Street; thence S01°10'17"W 844.40 feet along the east line of South Fields Subdivision; thence S89°05'49" E 204.23 feet to the POINT OF BEGINNING and running

thence S 89°05'49" E 66.00 feet; thence S 00°53'10" W 23.50 feet; thence S 89°05'49" E 218.35 feet; thence S 00°54'11" W 142.75 feet; thence S 89°35'20" E 171.87 feet; thence S 00°24'40" W 112.00 feet; thence S 89°35'20" E 126.53 feet; thence S 00°24'40" W 114.00 feet; thence N 89°35'20" W 14.79 feet; thence S 89°35'20" W 104.00 feet; thence N 89°35'20" W 276.41 feet; thence S 01°10'17" W 27.89 feet; thence N 89°35'20" W 550.69 feet; thence N 89°28'28" W 102.13 feet; thence Easterly, a distance of 162.93 feet along a non tangent curve to the right of which the radius point lies S 19°42'12" E, with a radius of 533.00 feet, having a central angle of 17°30'51" and a chord that bears N 79°03'13" E 162.29 feet; thence N 00°20'34" E 87.52 feet; thence continue Northerly along said line, a distance of 30.00 feet; thence N 89°39'26" W 17.30 feet; thence N 00°18'12" W 186.00 feet; thence S 86°30'42" E 10.74 feet; thence Easterly, 34.63 feet along a curve to the left having a radius of 767.50 feet, a central angle of 0°35'07" and a chord that bears S 87°48'15" E 34.63 feet; thence S 89°05'49" E 7.36 feet; thence N 01°59'43" E 139.68 feet; thence S 86°02'03" E 88.82 feet; thence S 89°05'49" E 78.02 feet; thence N 00°53'10" E 59.20 feet to the point of beginning, containing 7.45 acres, more or less.

OWNERS DEDICATION

Know all by these presents that we the undersigned owners of the above-described tract of land, having caused the same to be subdivided into single family dwelling lots, townhome lots, streets and common areas to be hereafter known as VINEYARD, PHASE 1, do hereby dedicate for the perpetual use of the owners of _____ all areas shown as private streets and common areas on this plat, subject to declarations of covenants, conditions and restrictions for the project which will be recorded in the Office of the County Recorder of Cache County, Utah, concurrently with the recording of this plat. The undersigned further consents to the reclamation of this plat in accordance with Utah State Law. We also dedicate easements as shown hereon to the public for the installation and maintenance of utilities. Also hereby convey to any and all public utility companies a perpetual non-exclusive easement over the public utility easements shown on this plat, the same to be used for the installation, maintenance, and operation of utility lines and facilities. Furthermore, we incorporate all notes and restrictions as listed hereon.

A) Public Streets: Dedicate, grant and convey to Providence City, Utah all those parts or portions of said tract of land designated as public streets the same to be used as public thoroughfares forever.

B) Public utilities, and drainage easements: Grant and dedicate a perpetual right and easement over, upon and under the lands designated on the plat as public utility, drainage easements, the same to be used for the installation, maintenance and operation of public utility service lines, storm drainage facilities whichever is applicable as may be authorized by Providence City, Utah with no buildings or structures being erected within such easements.

In witness whereof the undersigned have hereunto set their signatures this _____ day of _____, 20____.

Ridgeview Park, LLC
Jeff Jackson, Managing Member

LIMITED LIABILITY COMPANY ACKNOWLEDGEMENT

STATE OF UTAH }
COUNTY OF _____ } ss

On this ____ day of _____, in the year 2018, before me _____, a notary public, personally appeared Jeff Jackson, Manager Member of Ridgeview Park, LLC, proved on the basis of satisfactory evidence to be the person whose name is subscribed to this document, and acknowledged that said document was signed by him in behalf of said Ridgeview Park, LLC by authority of its bylaws.

Notary Public Signature _____
Notary Public Full Name _____
Commission Number _____
My Commission Expires _____
A Notary Public Commissioned in Utah

ALLIANCE CONSULTING ENGINEERS

150 EAST 200 NORTH SUITE P
LOGAN, UTAH 84321
(435)755-5121
alliancelogan@yahoo.com

OWNER: RIDGEVIEW PARK, LLC
50 EAST 2500 N SUITE 101
LOGAN, UTAH 84341
(435)752-1480

NO.	REVISIONS / SUBMISSIONS	DATE

DRAWN: _____
PROJECT NO.: _____

REVIEWED: _____
CAD FILE: _____

VINEYARD

PART OF THE SOUTHWEST QUARTER OF SECTION 2
AND SOUTHEAST QUARTER OF SECTION 3
TOWNSHIP 11 NORTH, RANGE 1 EAST
SALT LAKE BASELINE AND MERIDIAN
PROVIDENCE, UTAH

FINAL PLAT

PROJECT TITLE

DATE: AUG.2019

DRAWING No. 1

1 of 2



Public Works Infrastructure Inspection

Project Address: 217 E 520 N Vineyard lot 11

Contact Name: Jessie Williamson

Phone Number: 435-752-1480

Inspection	Pass/Fail	Notes
Concrete	Pass	
Curb/Gutter	Pass	
Utilities	Pass	
☐ Conditional Use Fire Hydrants: Location Flow		

SWPPP Needed: Yes No SWPPP Completed: Yes No N/A

NOI Needed: Yes No NOI UTR: _____ NOI Issued To: _____

Inspection Completed by [Signature] Date 10.29.2020

Final Inspection	Pass/Fail	Notes
Concrete		
Curb/Gutter		
Utilities		

Inspection Completed by _____ Date _____



Providence City
164 North Gateway Drive
Providence, UT 84332

January 9, 2020

RE: Vineyard Subdivision, Single Family Lot conditional use permit hazard mitigation narrative

Skarlet,

As was discussed in depth during the entitlement process for the Vineyard subdivision, the water table in certain areas of this development are relatively shallow, which qualifies this property as a hazard area per Providence city ordinance.


The geotechnical report provided by A Cache Corp. on June 12, 2019, addresses the high-water table, and indicates that a land drain would be an acceptable mitigation strategy that would allow the construction of homes with basements. Based on this recommendation, a land drain has been installed as a part of the subdivision improvements. Each single-family residence in this development, that is planned to have a basement, will install a footing drain that connects to the provided land drain. A detail of the footing drain design will be submitted to the city as a part of each building permit application.

If additional information is needed related to this mitigation strategy, please contact me with any questions.

Thank you,

Dallas Nicoll, PE, PLS

Development Manager
(435)999-9032
dnicoll@visionaryhomes.com

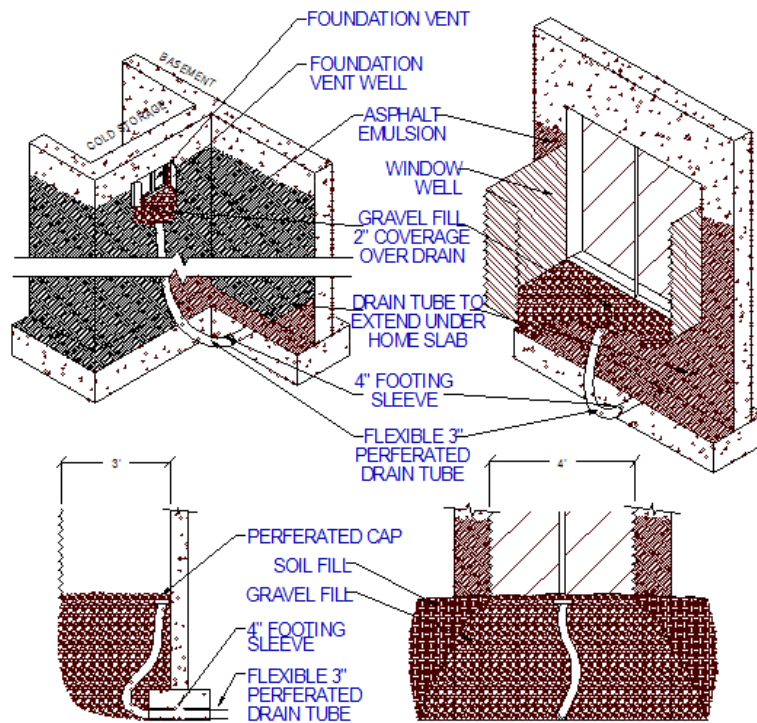


DRAIN TUBES TO EXTEND THROUGH FOOTING UNDER HOME SLAB
DO NOT EXTEND DRAIN UNDER COLD STORAGE
IF FRENCH DRAIN SYSTEM IS INSTALLED DRAIN TUBE TO EMPTY AT PUMP LOCATION


WINDOW WELL DRAIN DETAIL

9

SCALE: N.T.S.

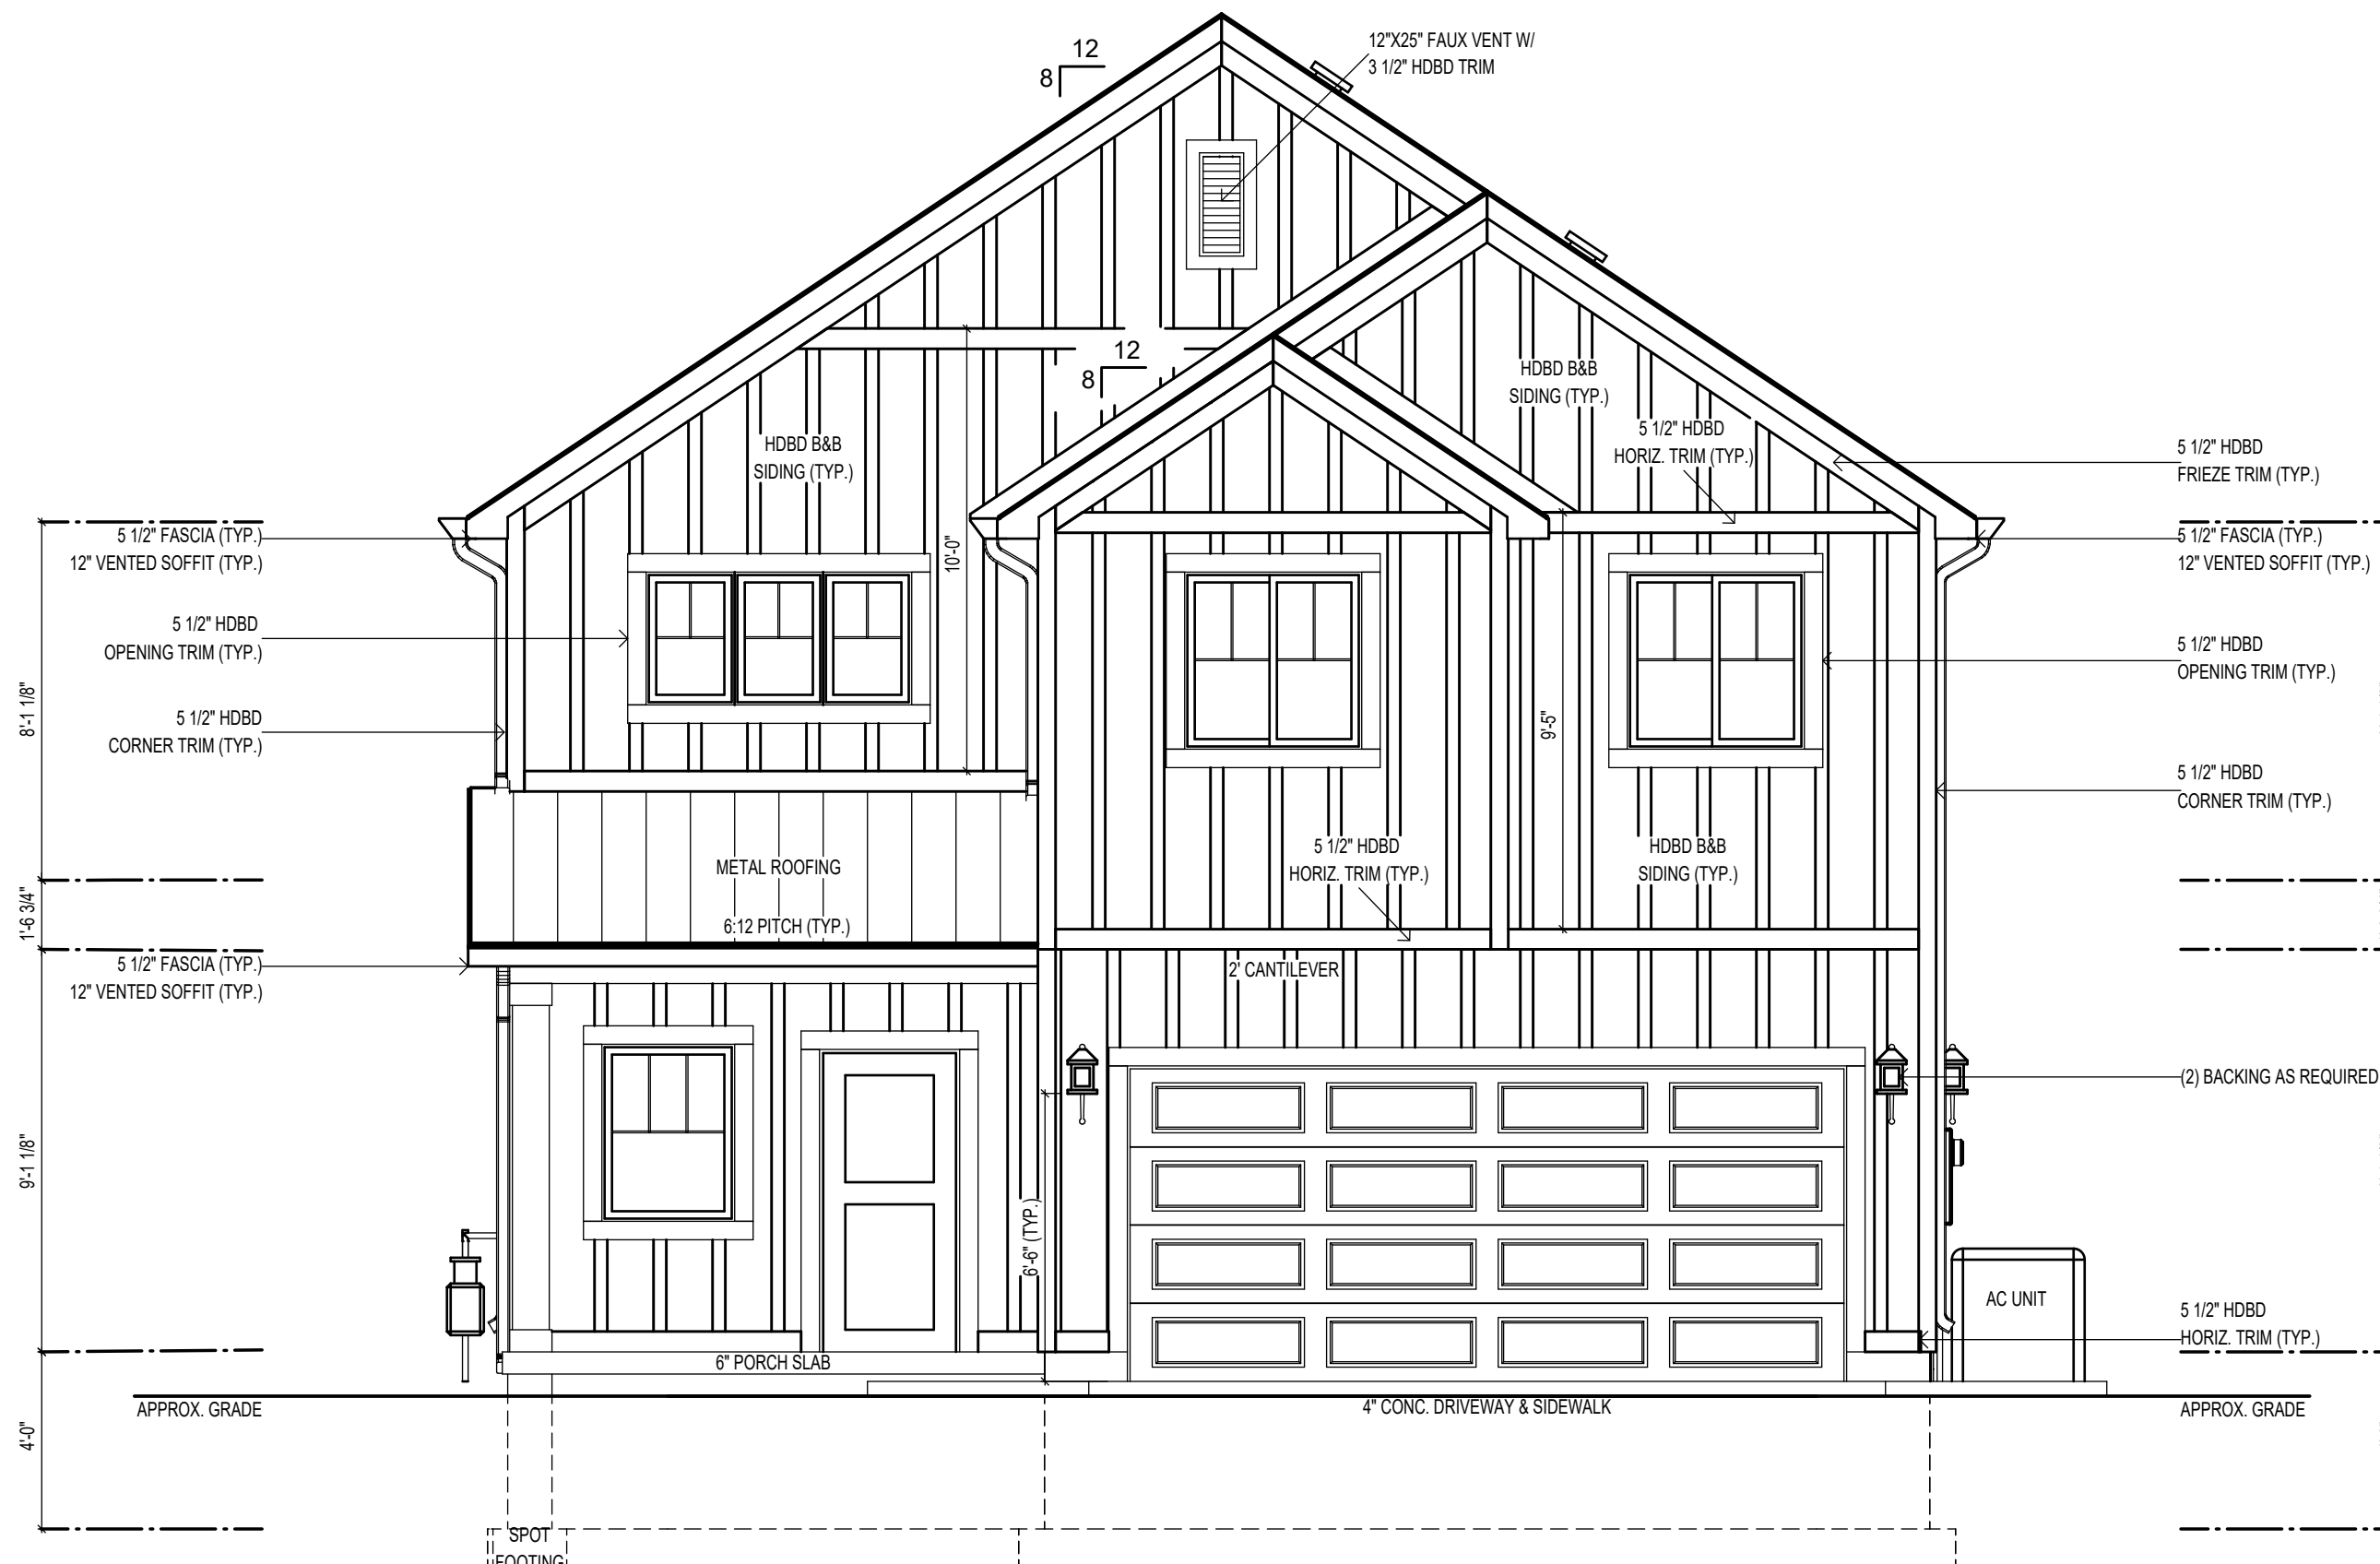

FRONT ELEVATION

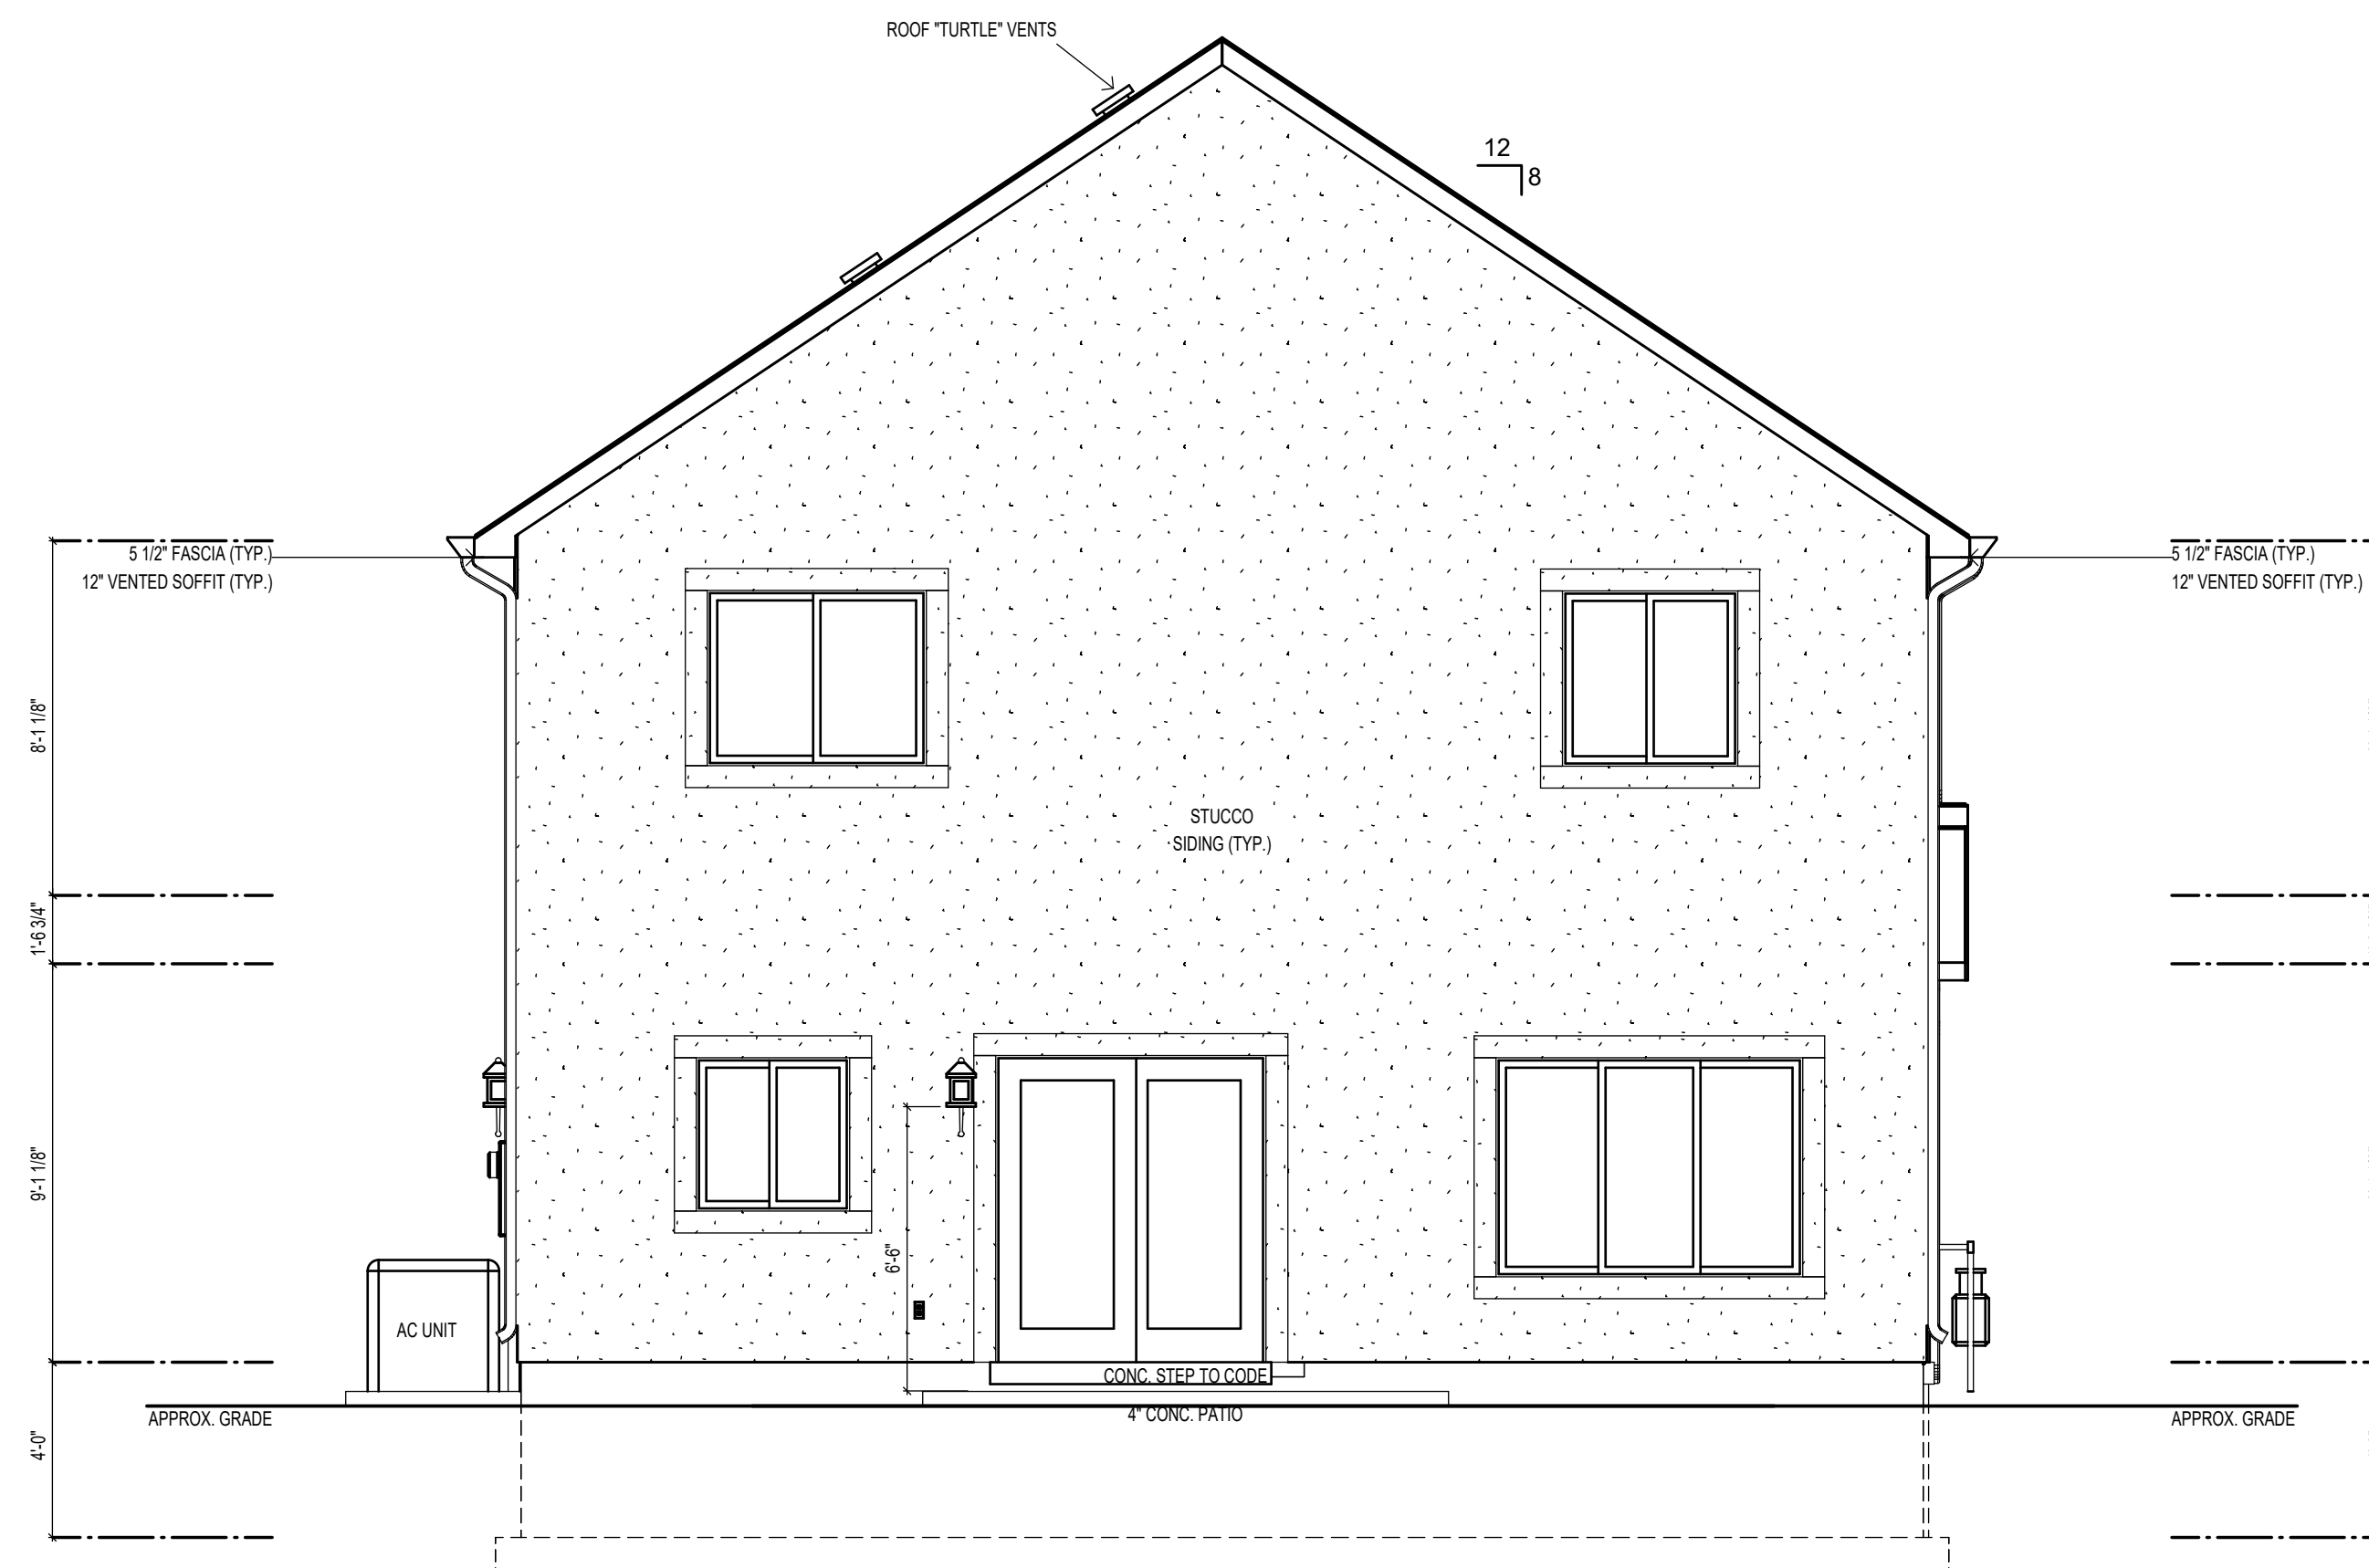

REAR ELEVATION




© STERLING BRANDS LLC
50 East 2500 North, #101
North Logan, UT, 84341
(435) 752-1480
buildwithvisionary.com
Plan current up to:
Addendum 2
Proj: Vineyard Subdivision 11
Client: Theurer Residence


MADISON
FRONT/REAR ELEVATION

Date: 10/27/2020
Drawn By: K. Lippold
Checked by: M. & K. Shelton
SCALE: 1/4" = 1'-0"
SHEET:

02

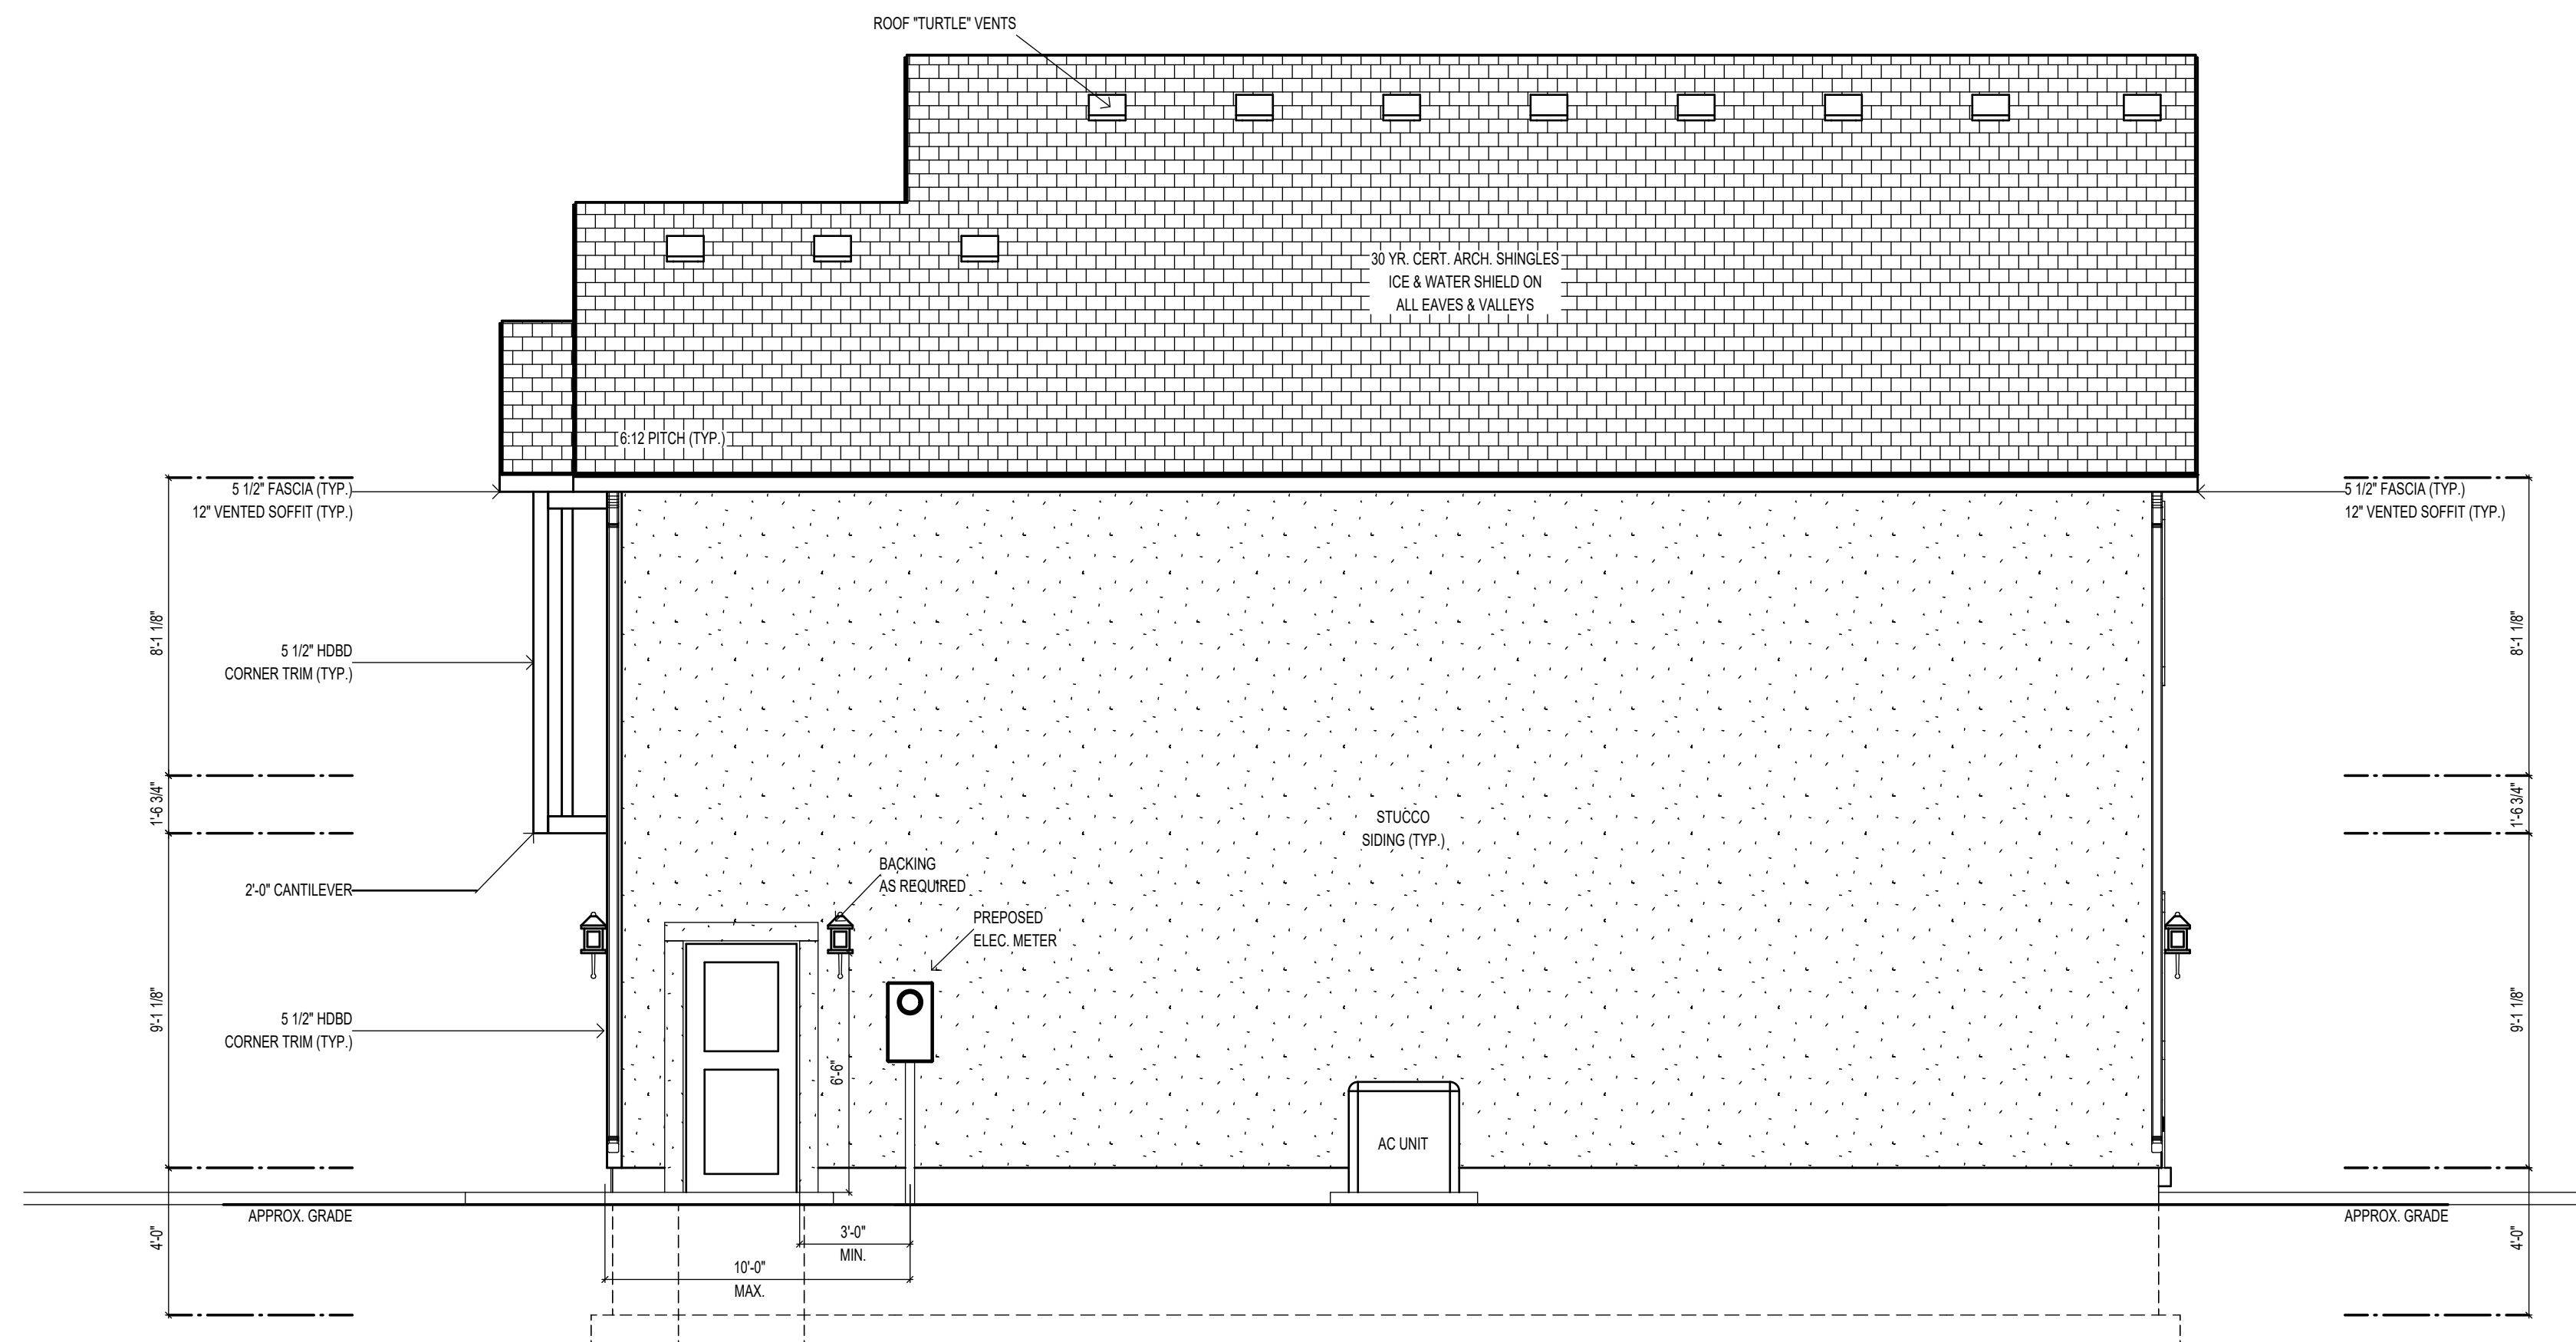

RIGHT ELEVATION

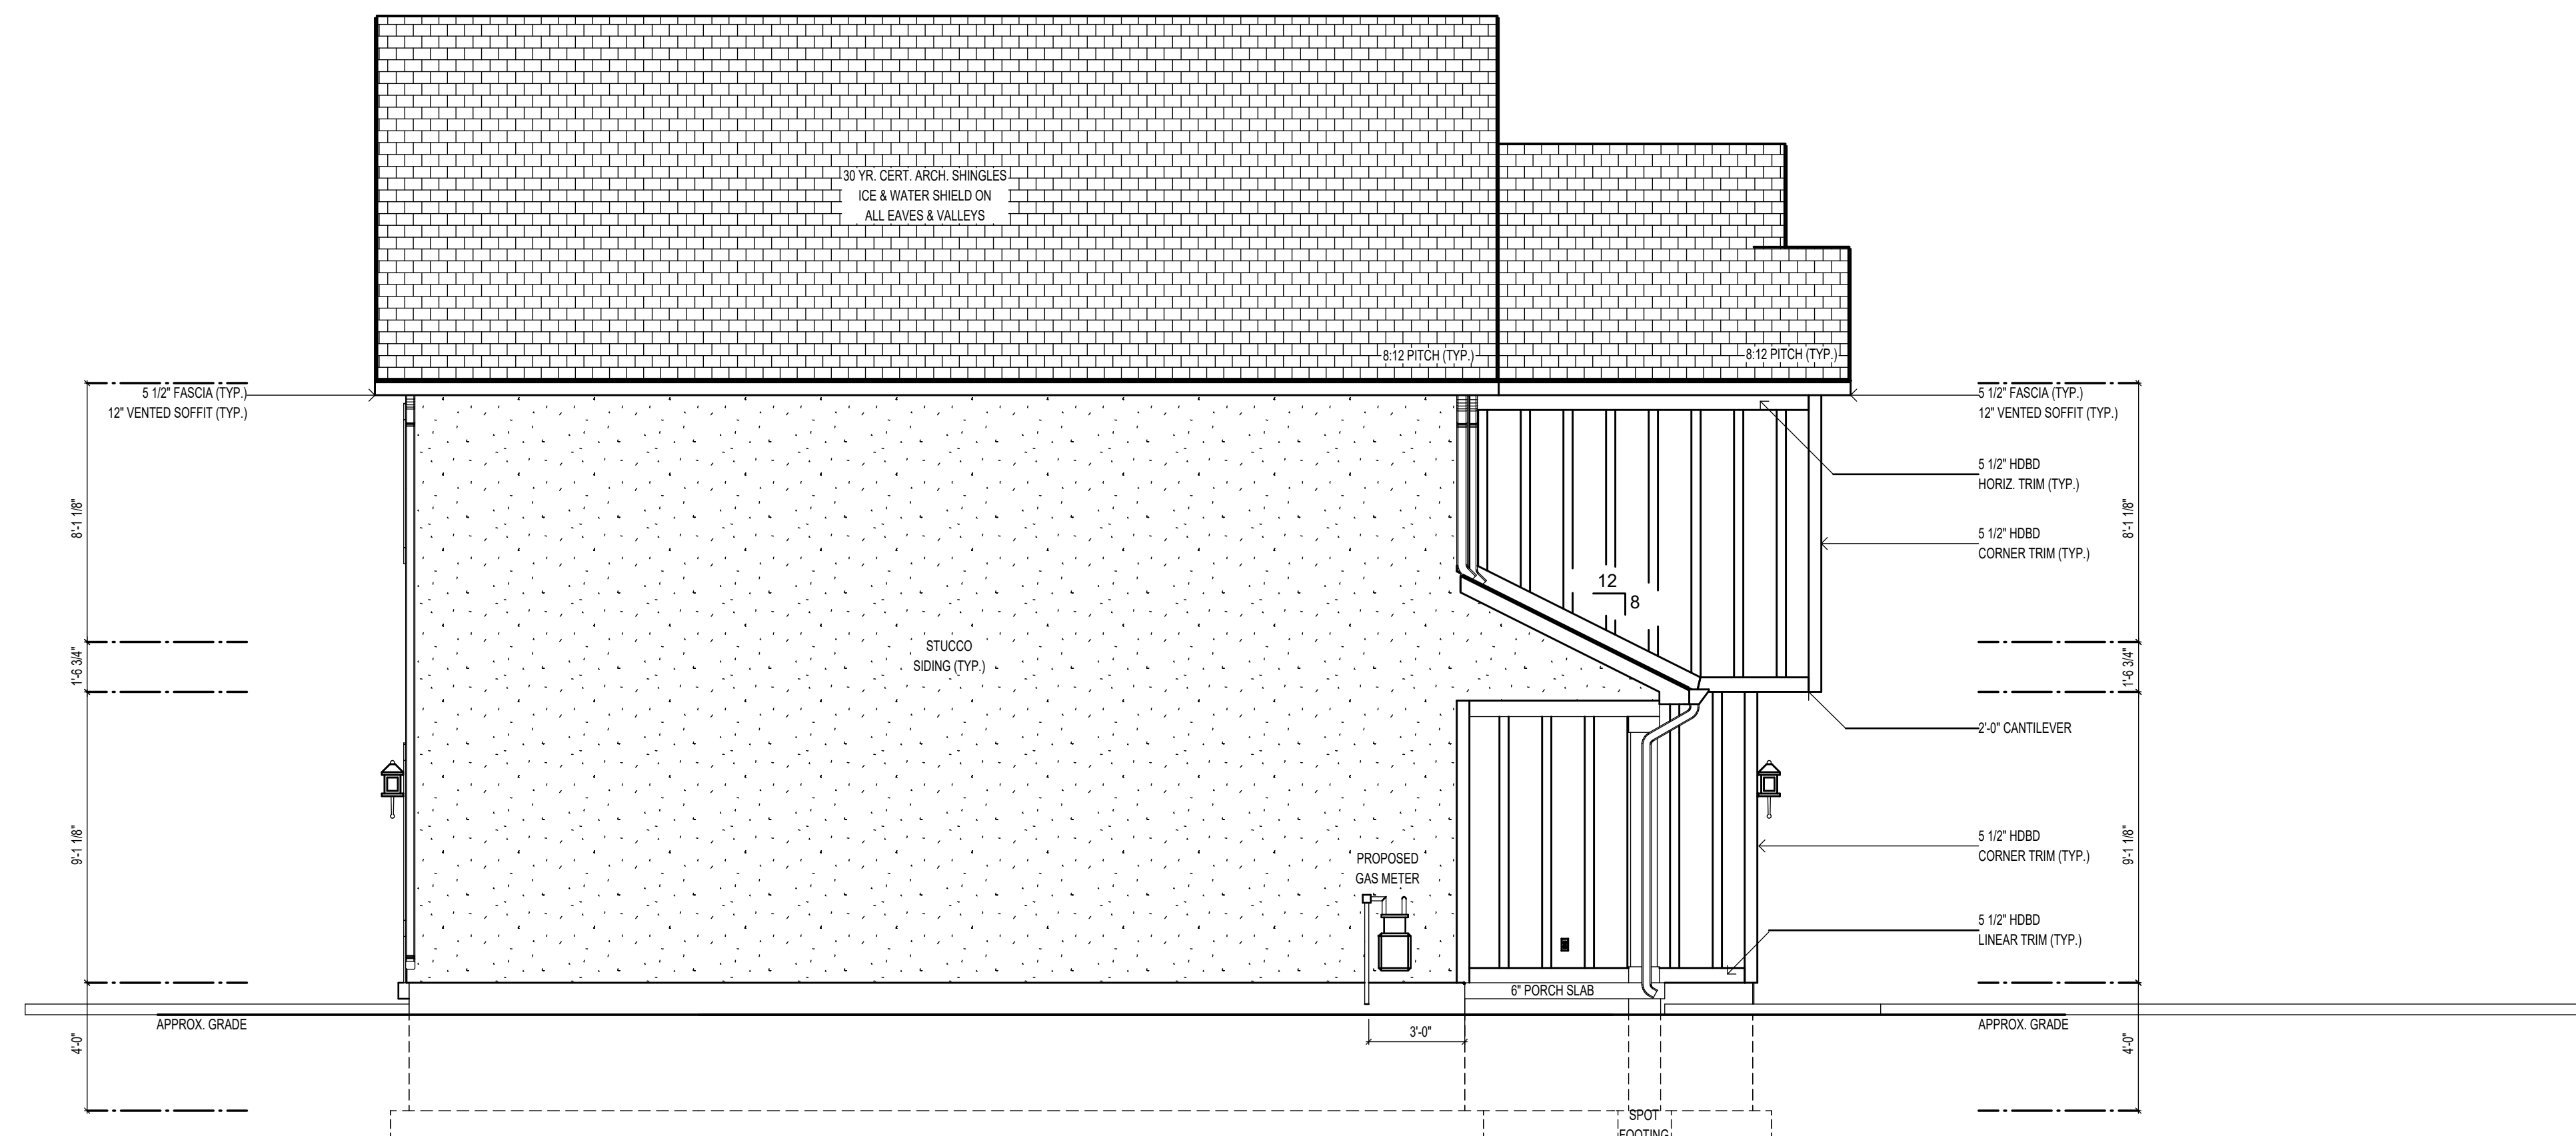

LEFT ELEVATION




© STERLING BRANDS LLC
50 East 2500 North, #101
North Logan, UT, 84341
(435) 752-1480
buildwithvisionary.com
Plan current up to:
Addendum 2
Proj: Vineyard Subdivision 11
Client: Theurer Residence


MADISON
RIGHT/LEFT ELEVATIONS

Date: 10/27/2020
Drawn By: K. Lippold
Checked by: M. & K. Shelton
SCALE: 1/4" = 1'-0"
SHEET:


03

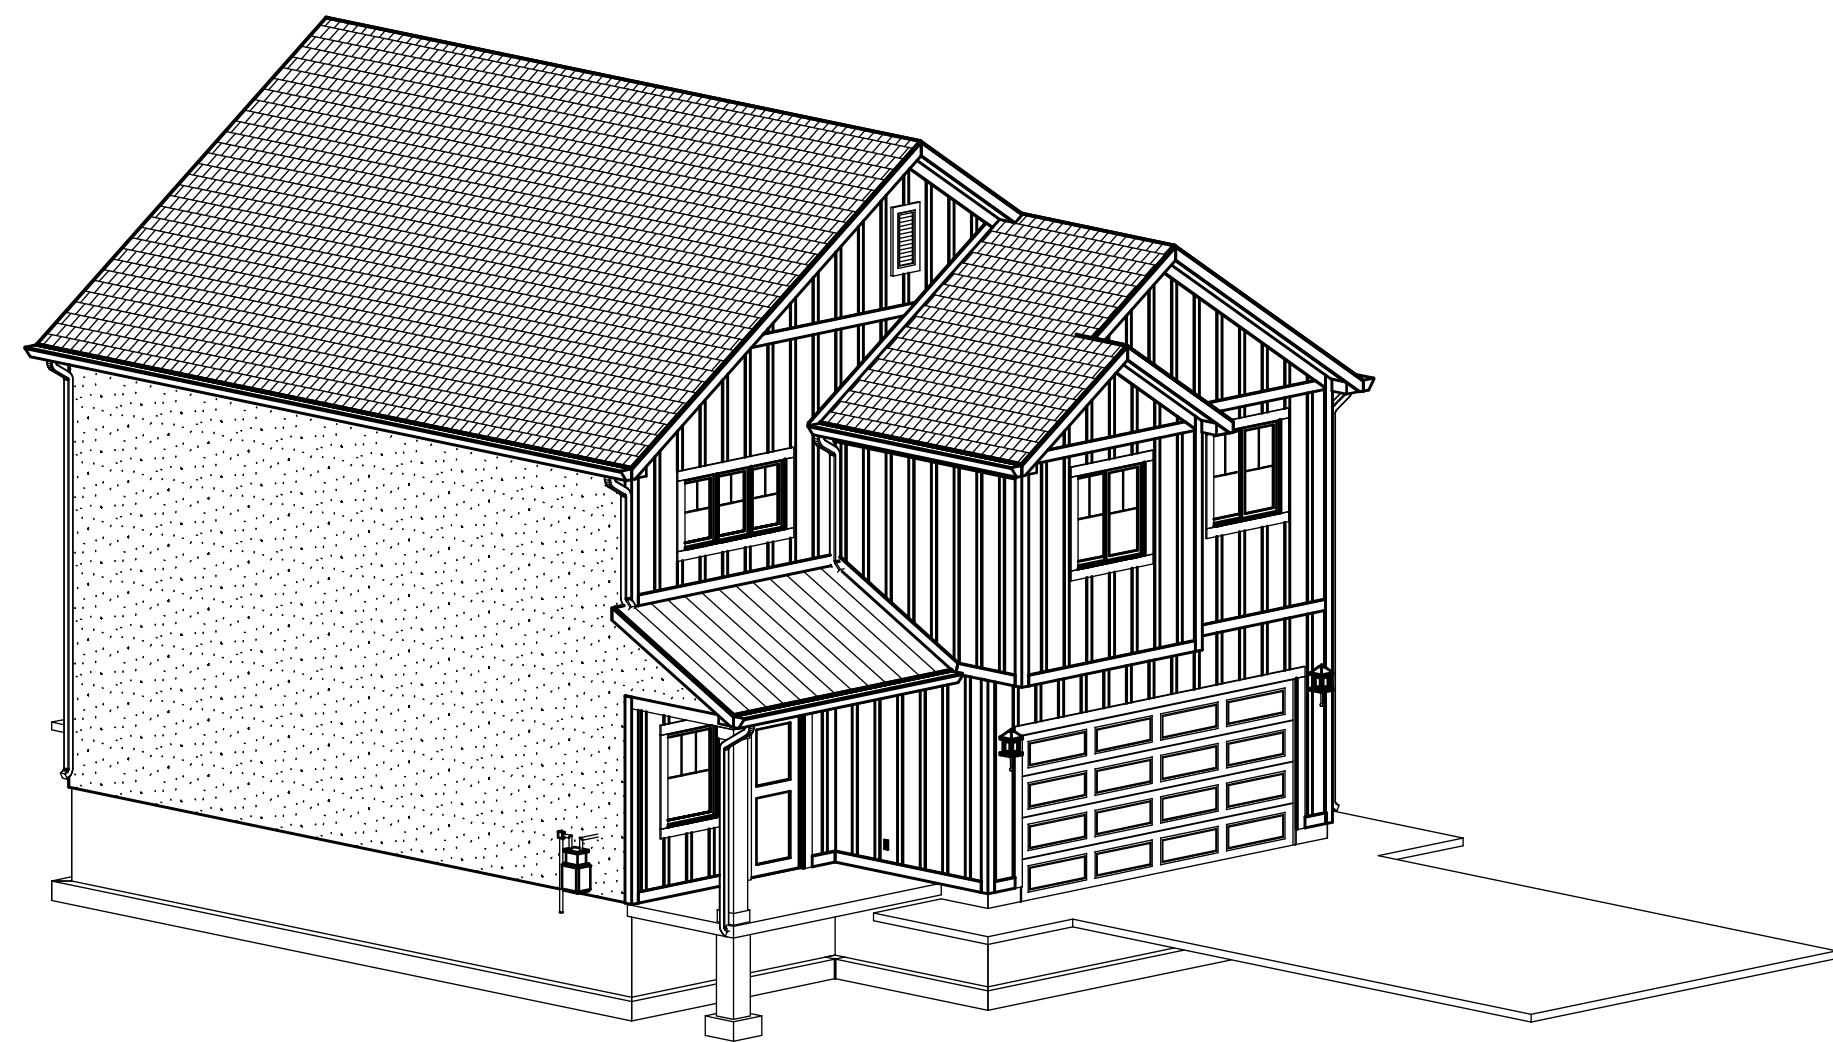


FRONT LEFT ELEVATION

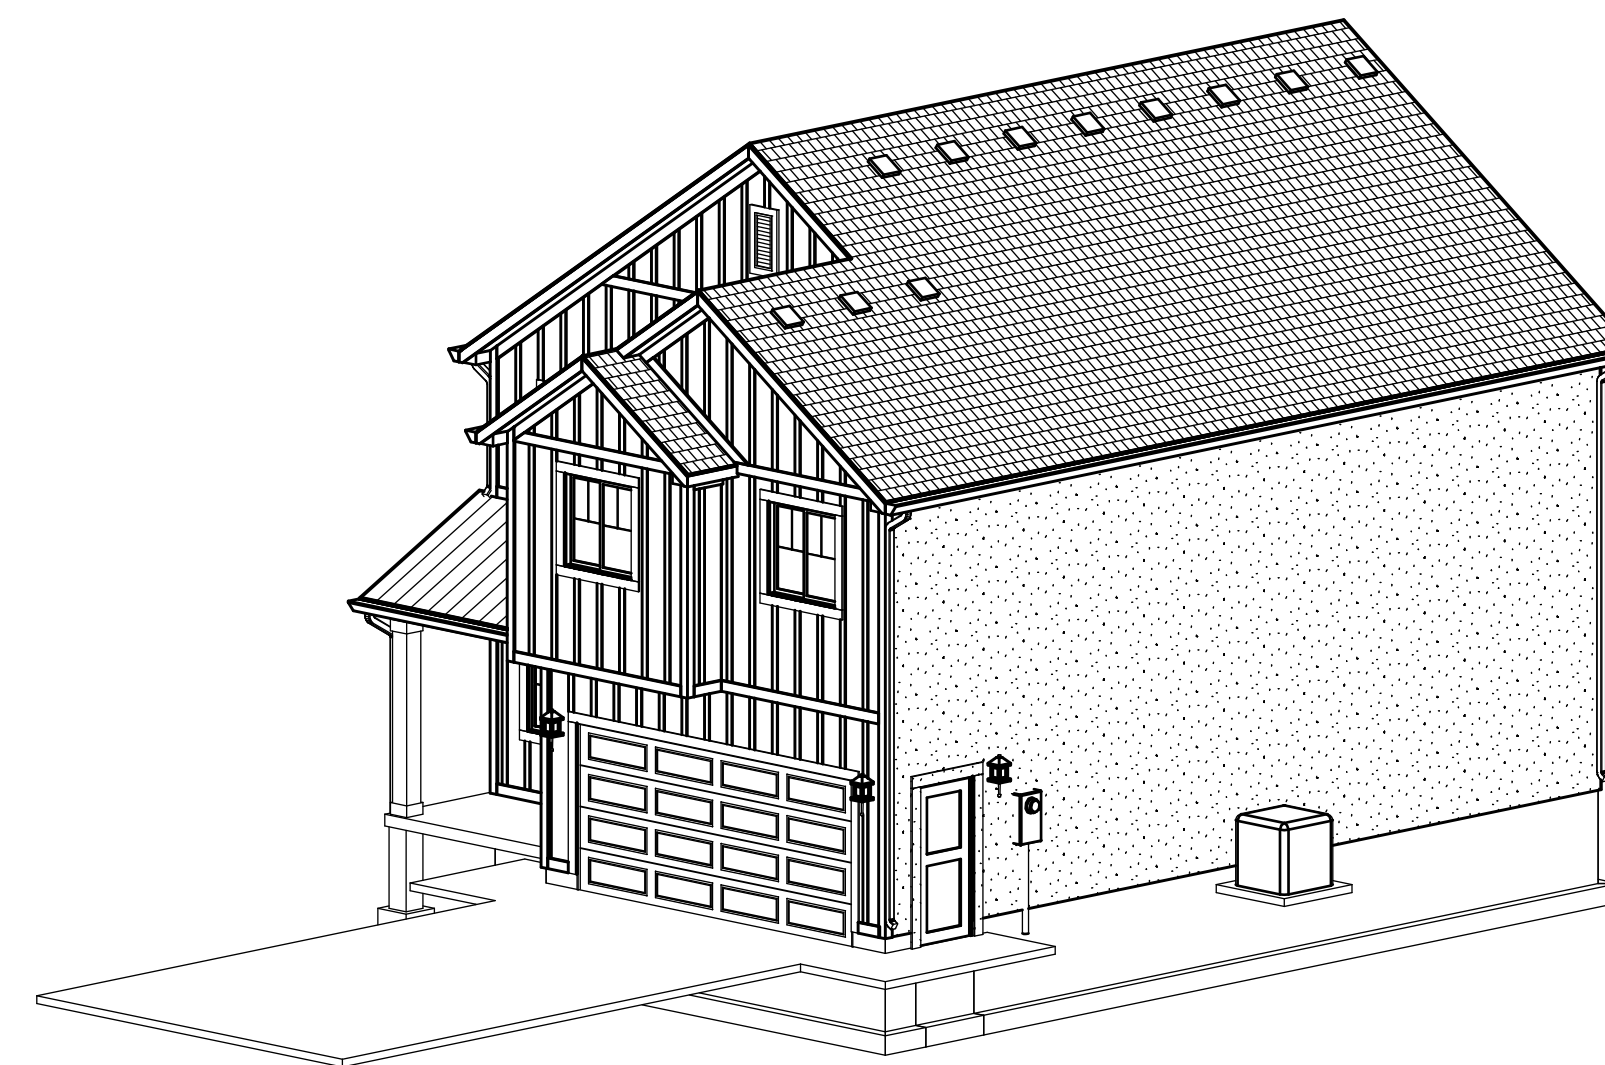

FRONT RIGHT ELEVATION

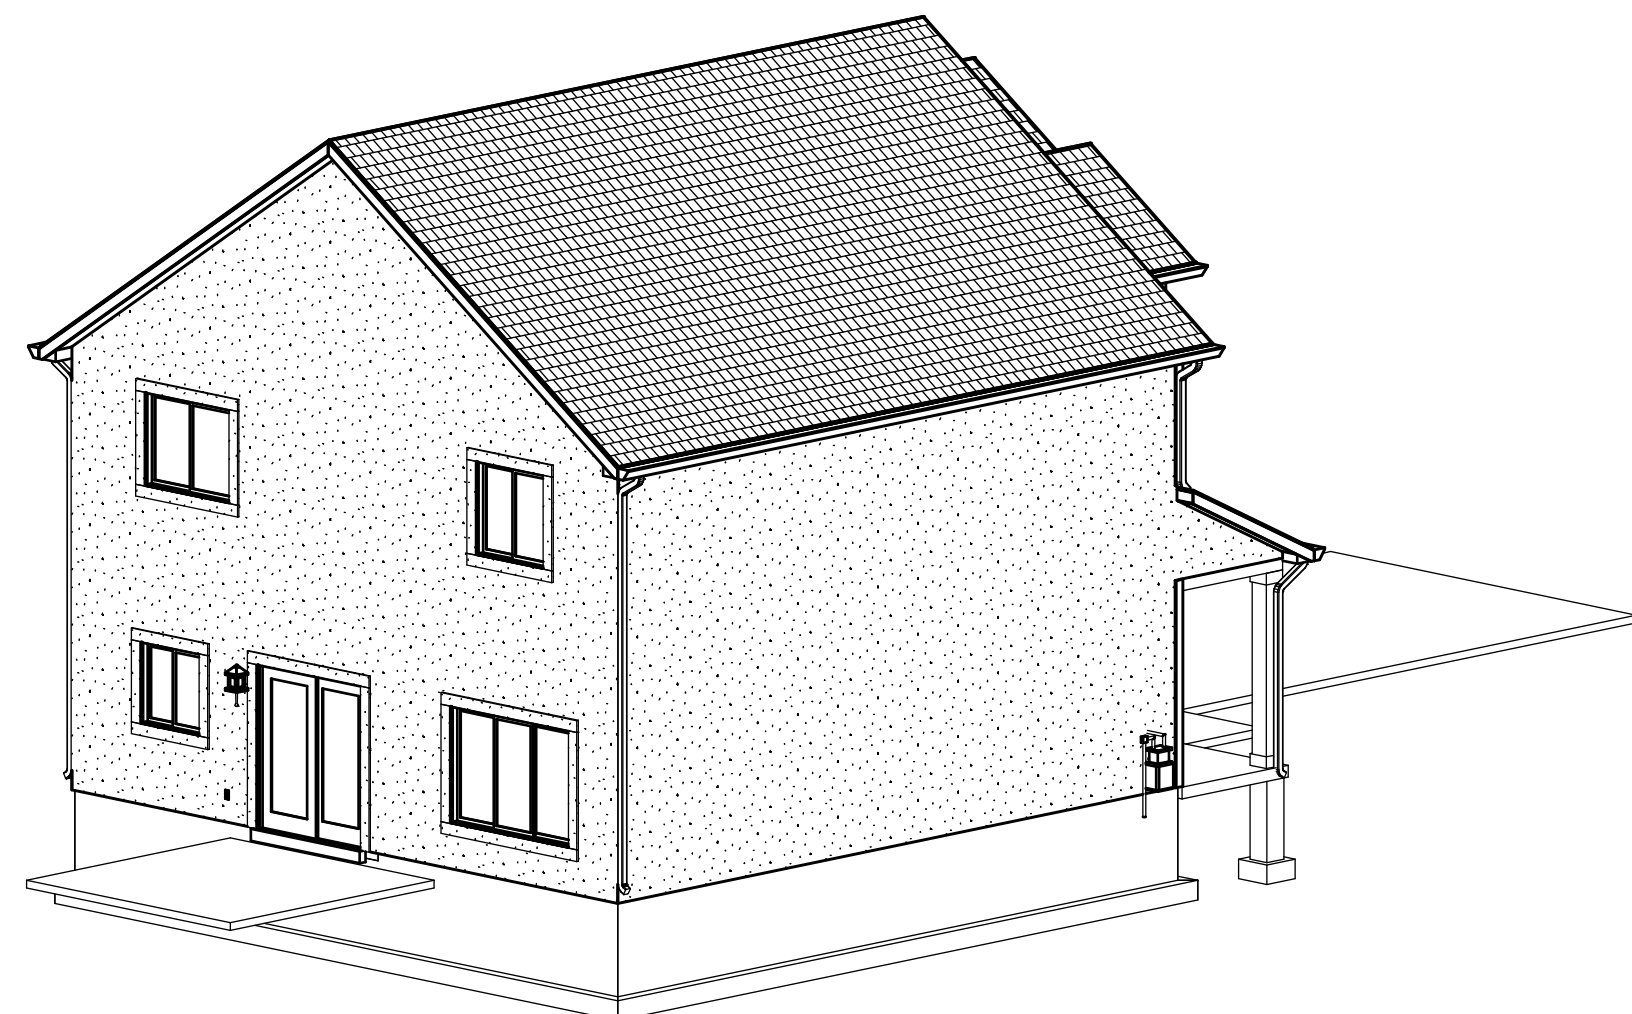

REAR LEFT ELEVATION

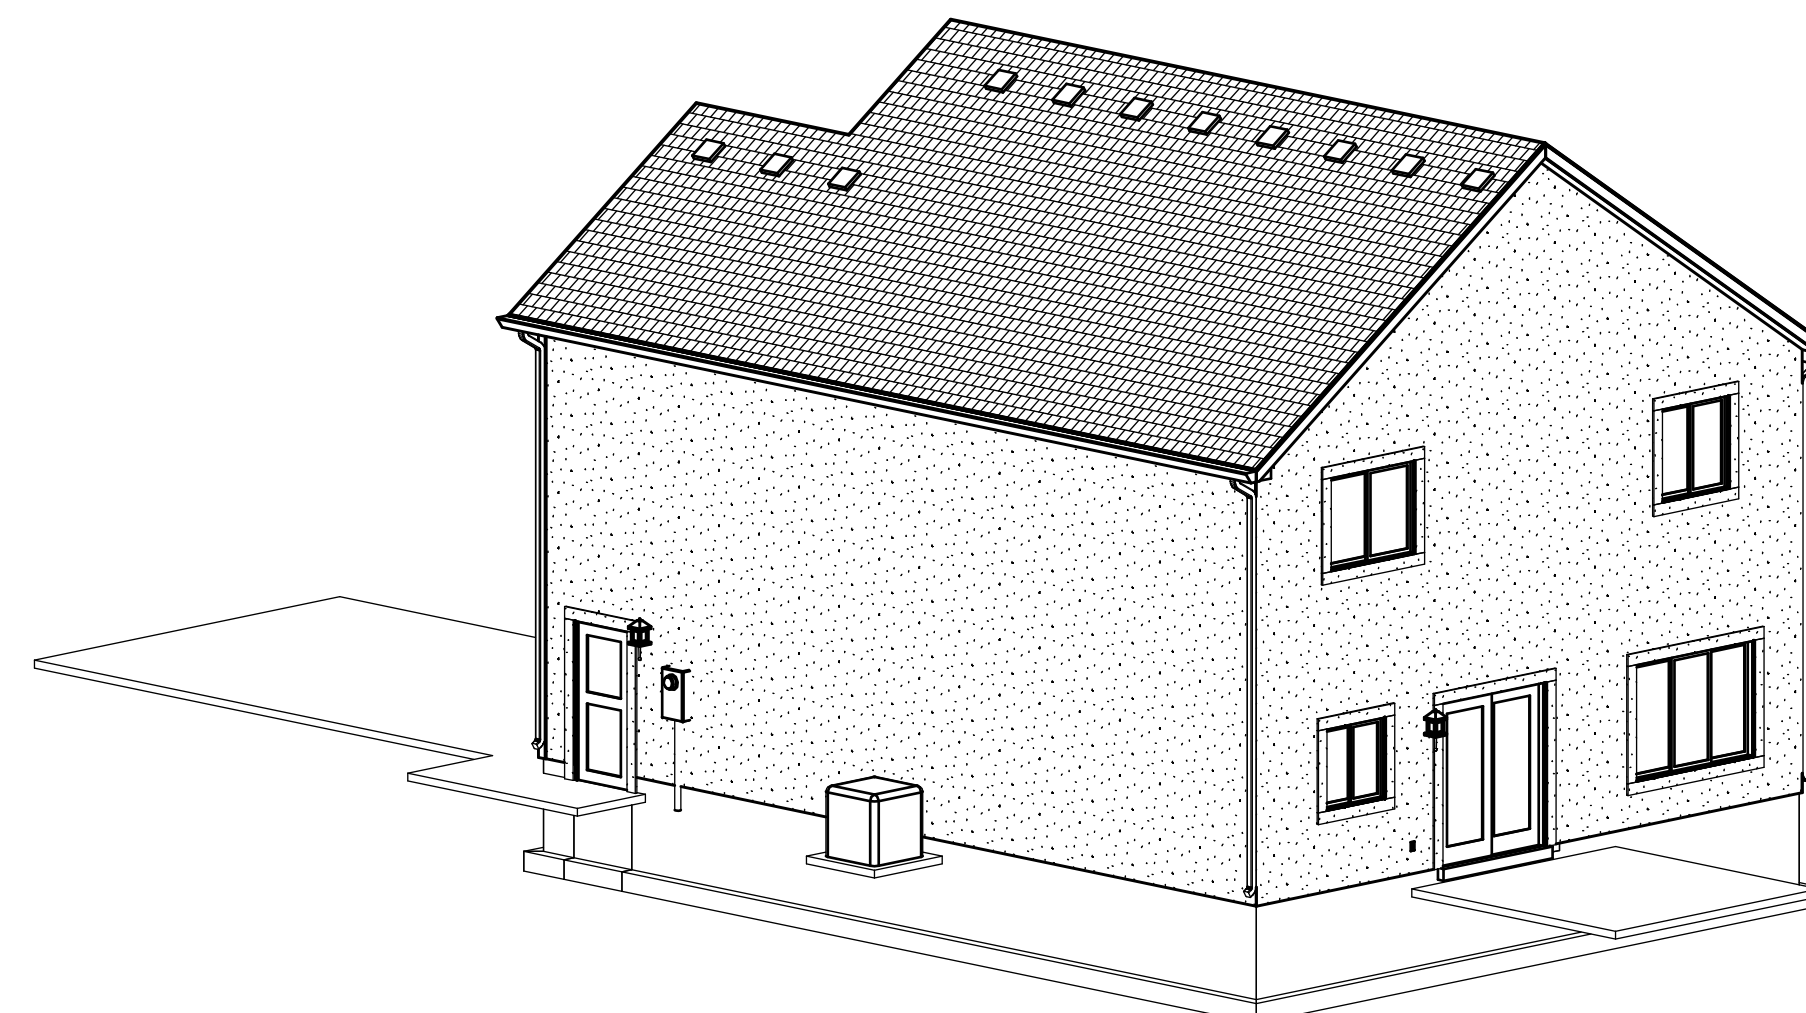

REAR RIGHT ELEVATION



© STERLING BRANDS LLC
50 East 2500 North, #101
North Logan, UT, 84341
(435) 752-1480
buildwithvisionary.com
Plan current up to:
Addendum 2
Proj: Vineyard Subdivision 11
Client: Theurer Residence

MADISON
PERSPECTIVE VIEWS

Date: 10/27/2020
Drawn By: K. Lippold
Checked by: M. & K. Shelton
SCALE: 1/4" = 1'-0"
SHEET:

04