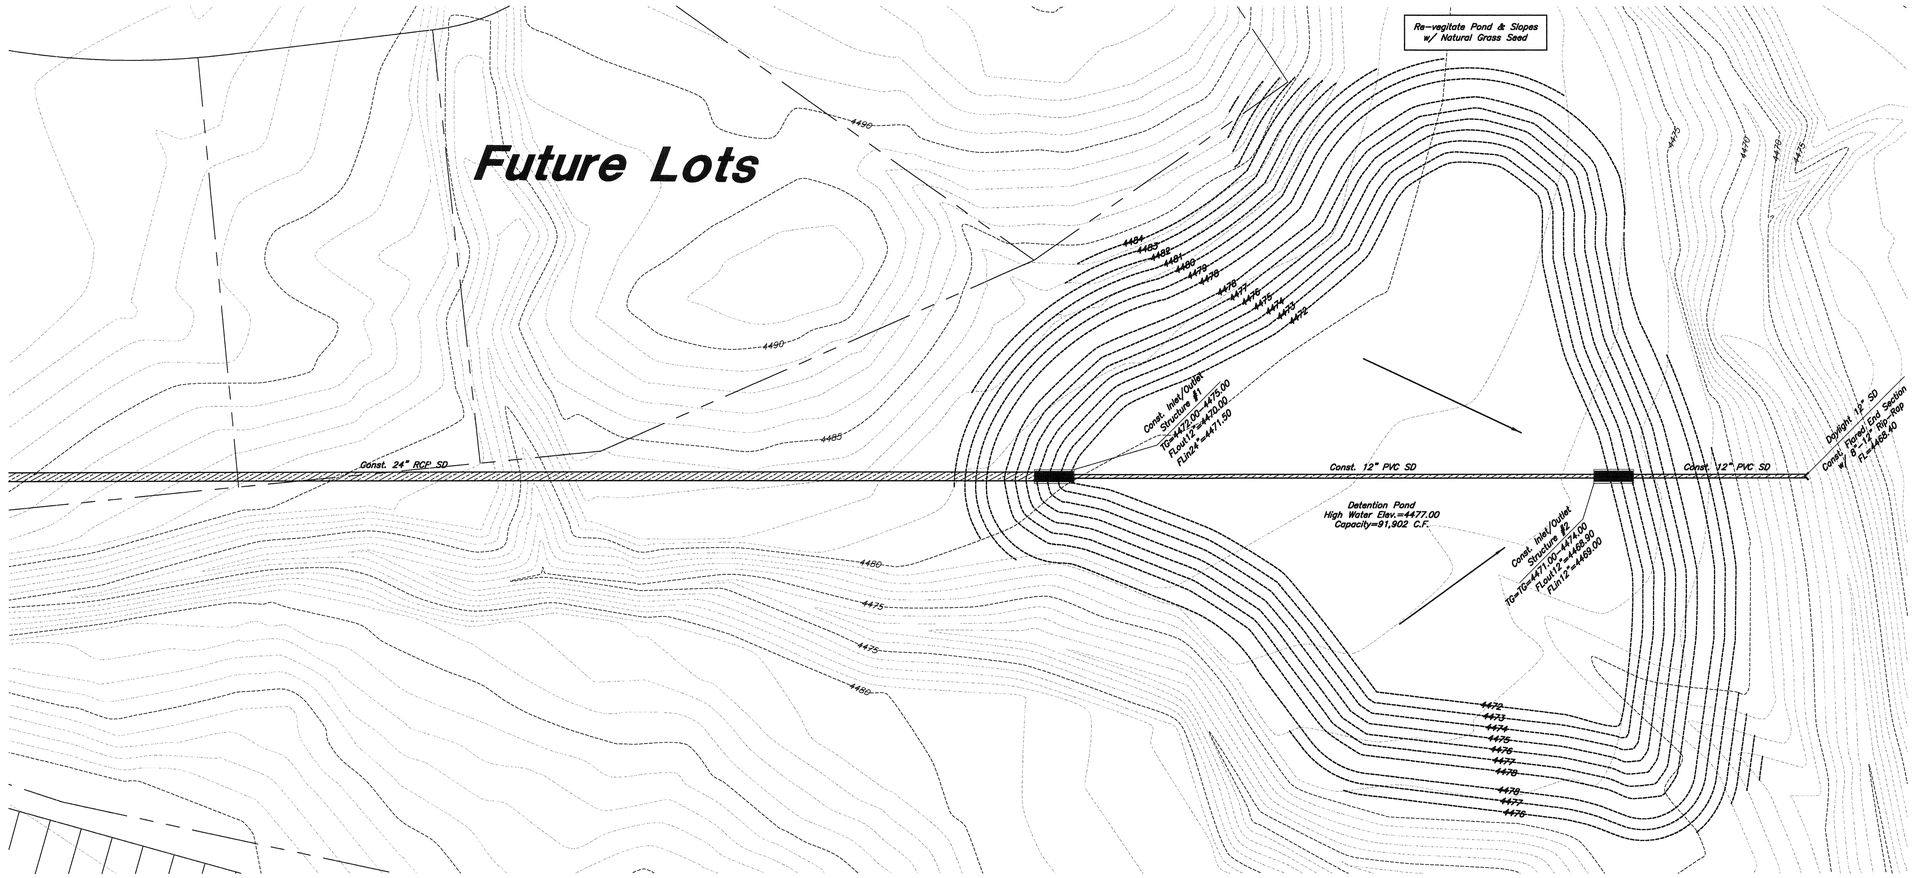

Scale: 1" = 20' Hor.
1" = 4' Vert.

20' 0 20' 40'

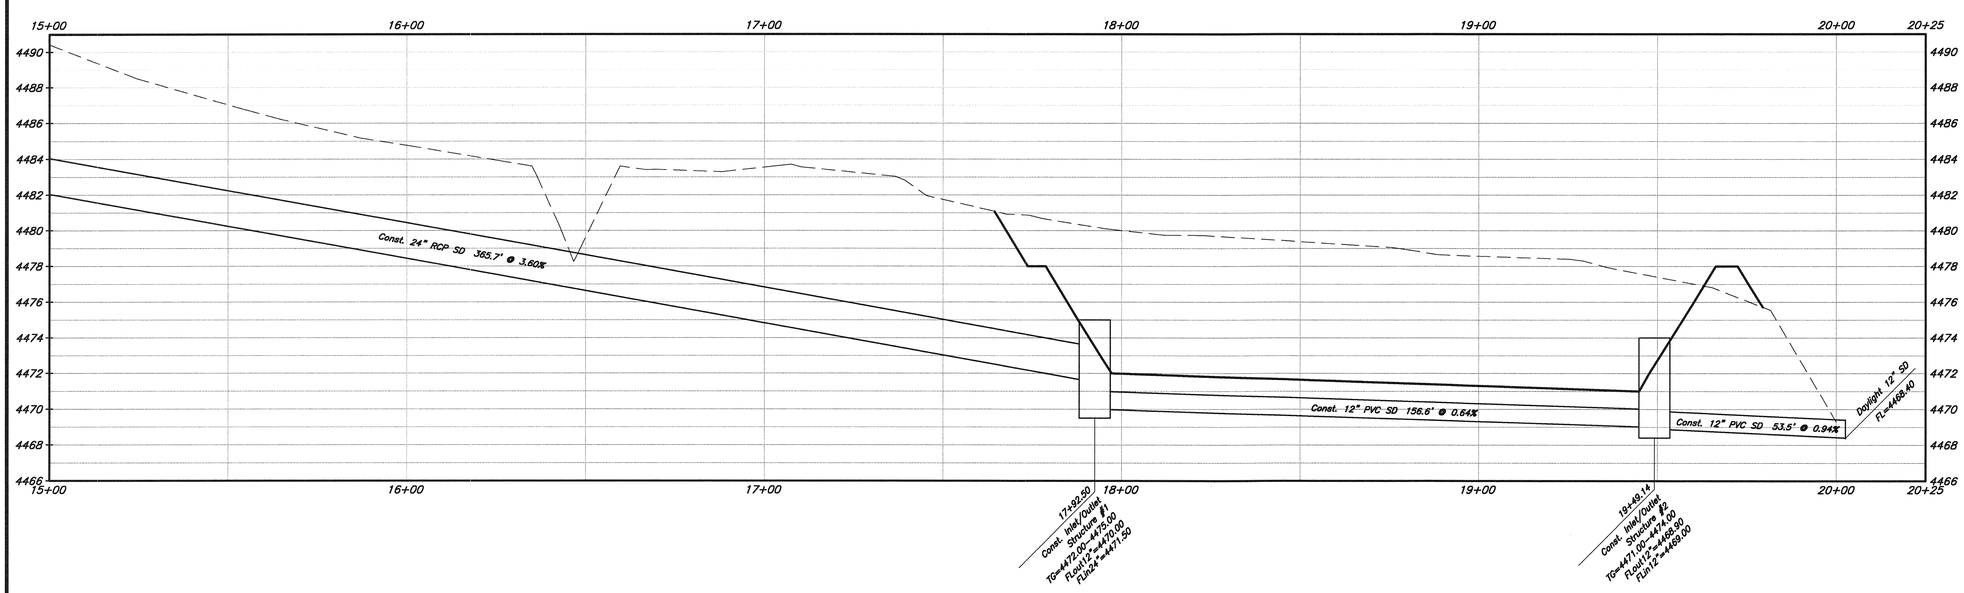

Storm Drain Note:

All Storm Drainage Pipe Lengths and Slopes are from Center of Box to Center of Box.

REV.	DATE	DESCRIPTION
1	16 Apr. 2013	Revisions per City Final Comments

Designed by: KR
Drafted by: AM
Client Name: Amsource
12-102-PP

GREAT BASIN ENGINEERING - SOUTH
CONSULTING ENGINEERS and LAND SURVEYORS
2010 North Redwood Road, P.O. Box 16747
Salt Lake City, Utah 84116
Salt Lake City (801)521-8529 Ogden (801)394-7288 Fax (801)521-9551

Plan & Profile

Porters Crossing Church Lot

Smith Ranch Road And Porters Crossing Parkway
Eagle Mountain, Utah

LICENSED PROFESSIONAL ENGINEER
NO. 265772
DAVID G. ANDERSON
STATE OF UTAH

13 Mar, 2013

SHEET NO.
P-4