




PROJECT ENGINEER		SCALE: HORIZ: 1" = 300' VERT:		DESIGNED <u>BMJ</u>	JJA JONES & ASSOCIATES	CONSULTING ENGINEERS 6080 Fashion Point Drive South Ogden, Utah 84403 (801) 476-9767 www.jonescivil.com	PERRY CITY CORPORATION		SHEET:
DATE				DRAWN <u>TWE</u>			1200 WEST; 3600 SOUTH TO S. PERRY BOUNDARY EXTENSION (PIN: 14841)		1
REV.		DATE		CHECKED <u>BMJ</u>			WILLARD CITY EXTENSION TO 750 NORTH (SR 315)		OF 1 SHEETS
		APPR.							0

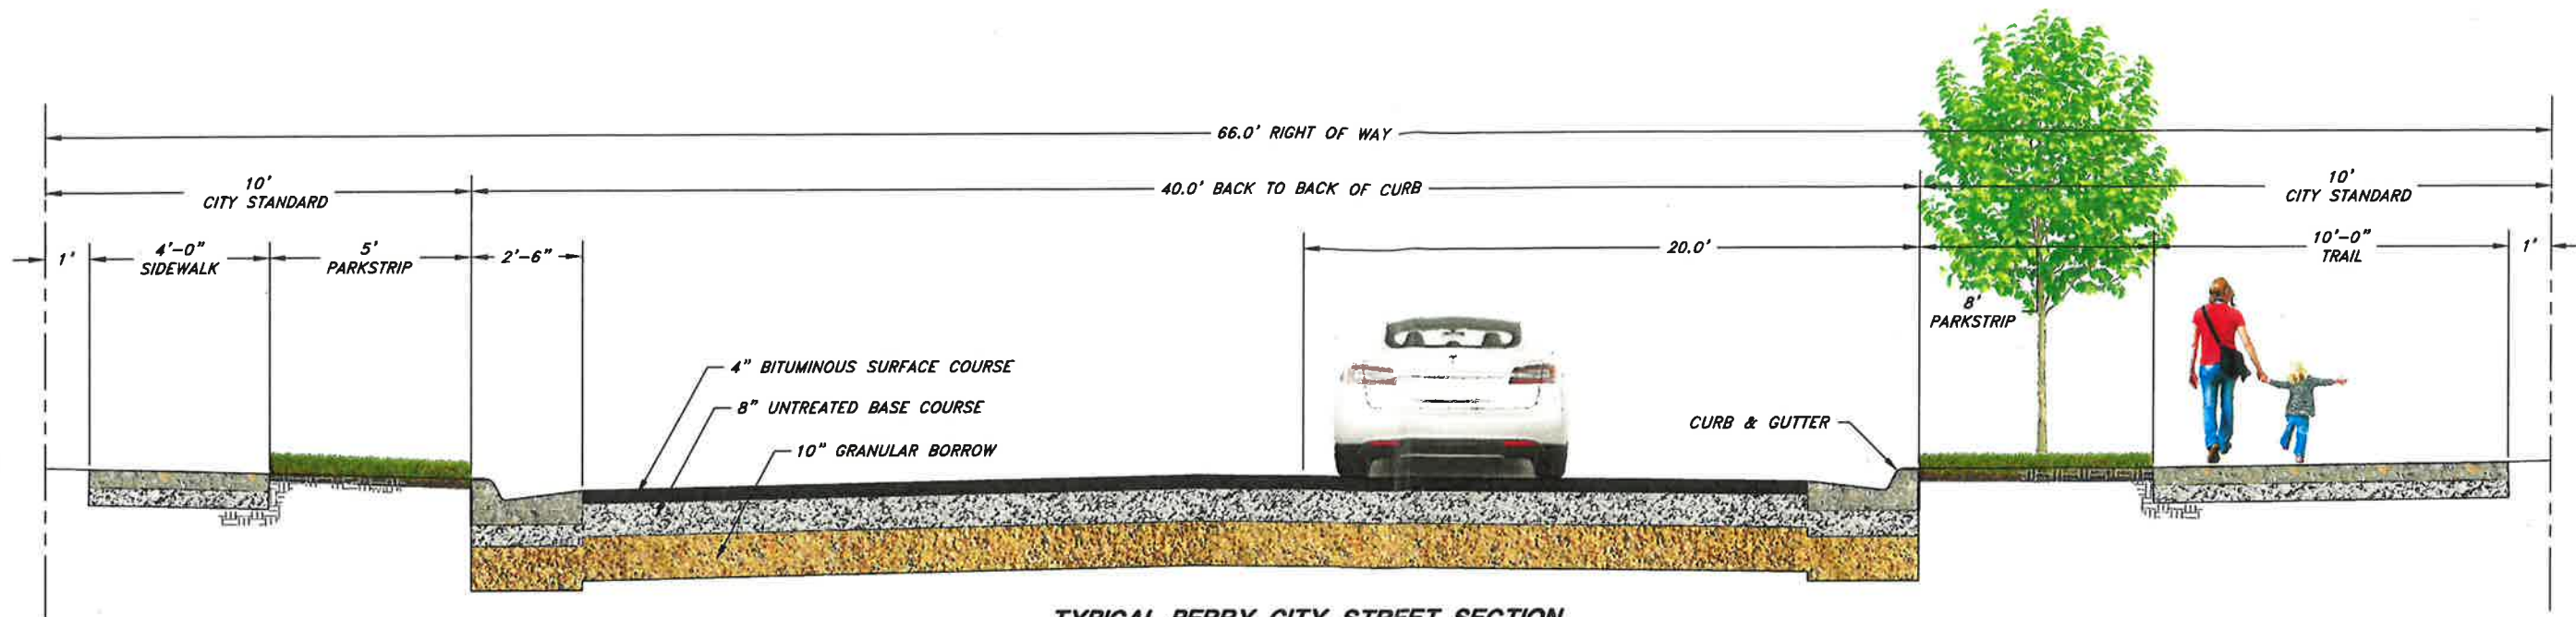

TYPICAL PERRY CITY STREET SECTION

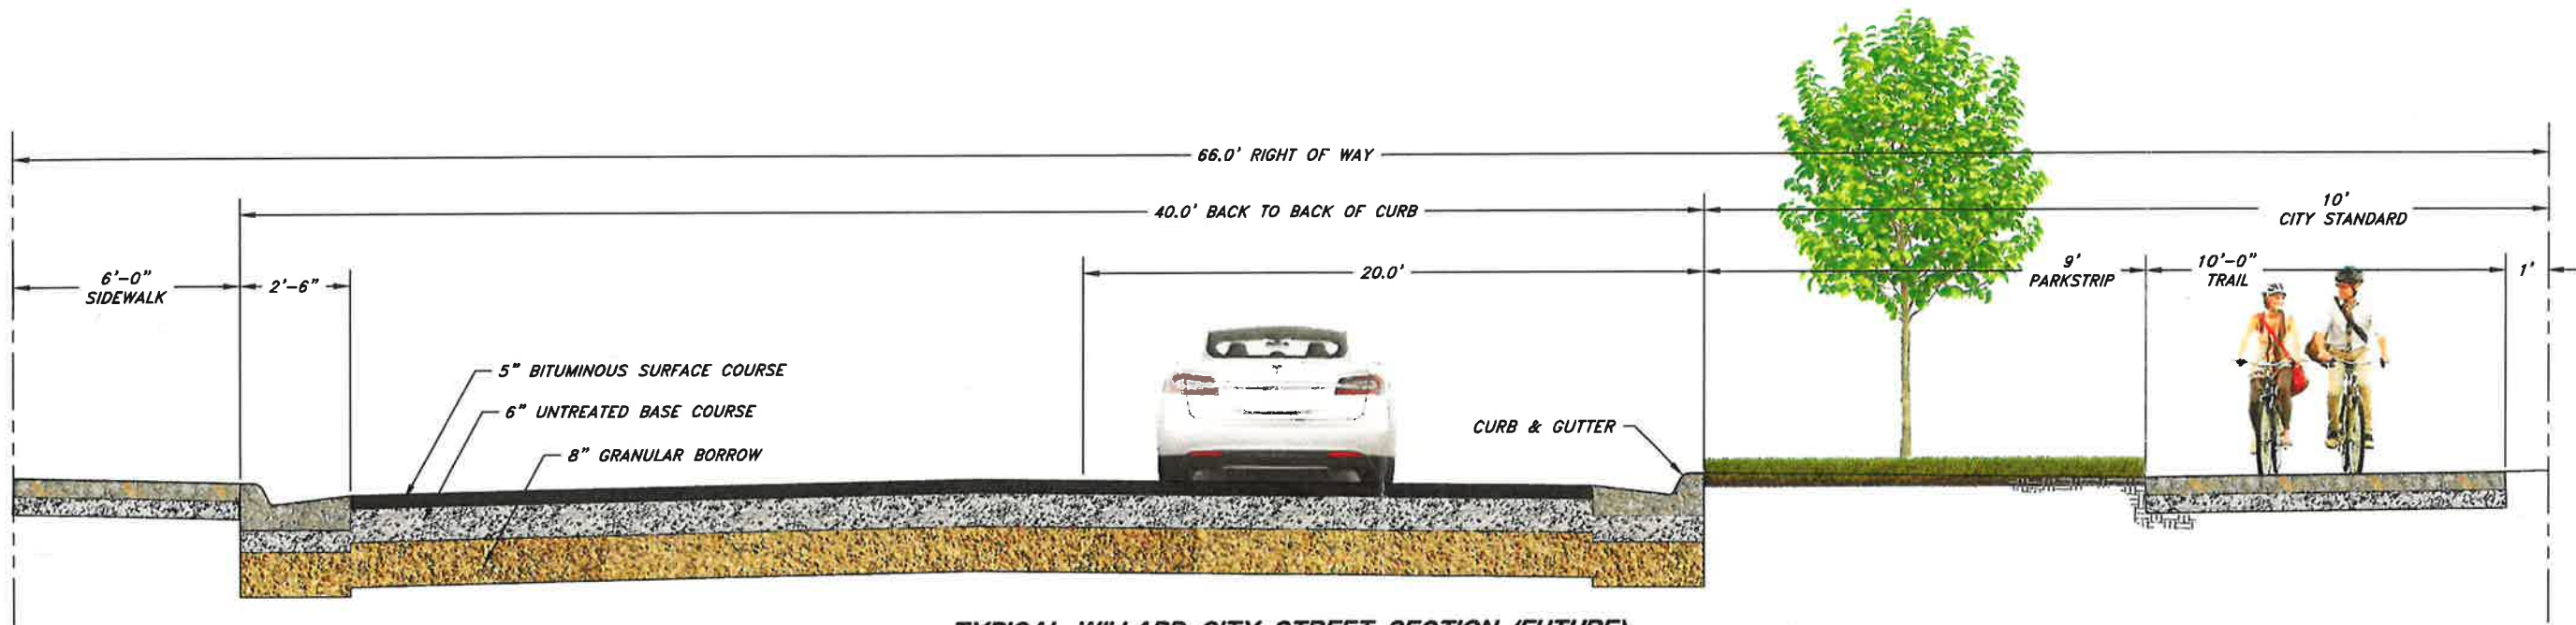

TYPICAL WILLARD CITY STREET SECTION (FUTURE)

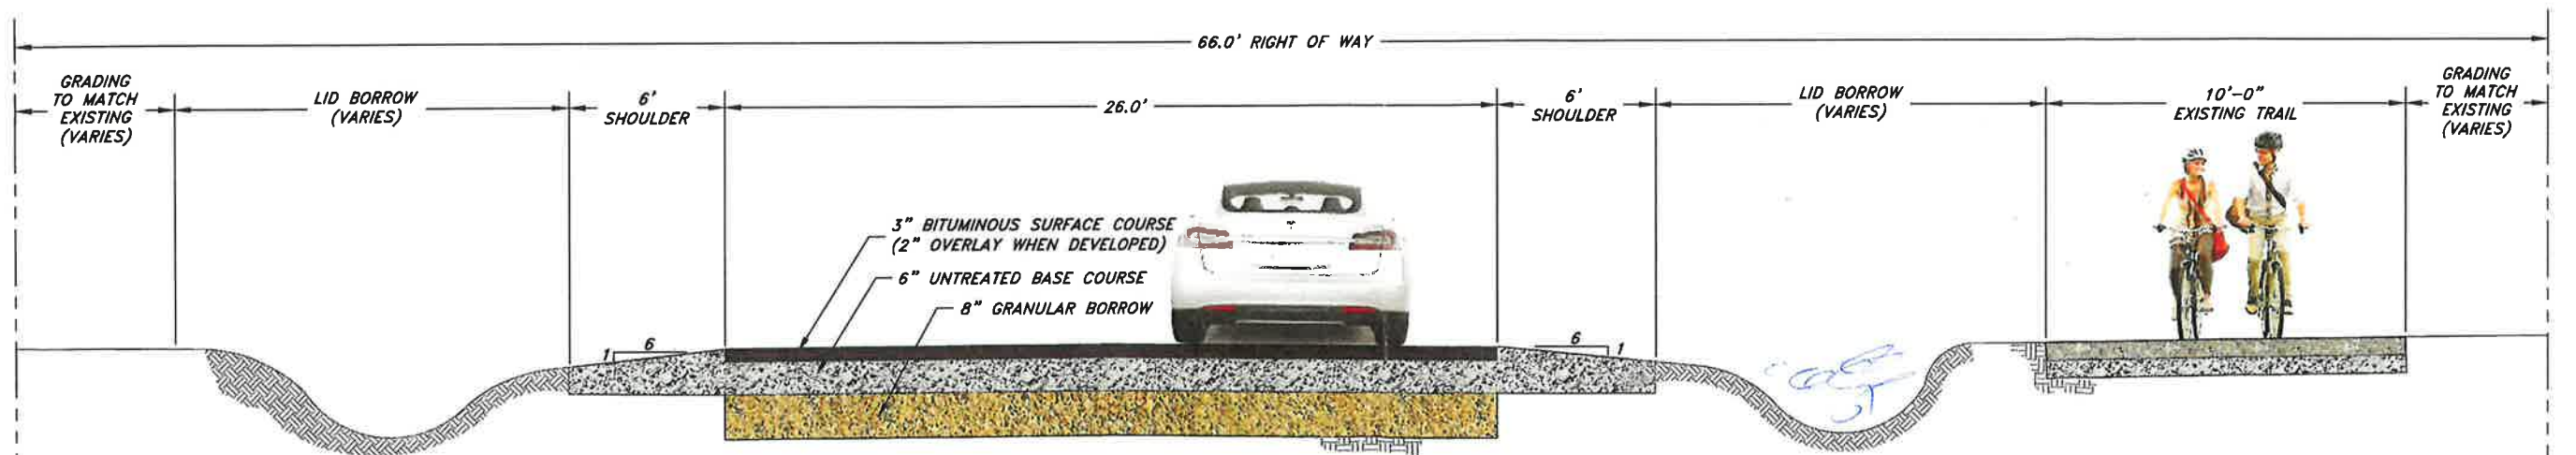

TYPICAL WILLARD CITY STREET SECTION (TO BE CONSTRUCTED)

SCALE:	DESIGNED	DRAWN	CHECKED	APPR.
24" X 36"	NONE	NONE	NONE	
11" X 17"	NONE	NONE	NONE	
SHEET:				
OF 1 SHEETS				