



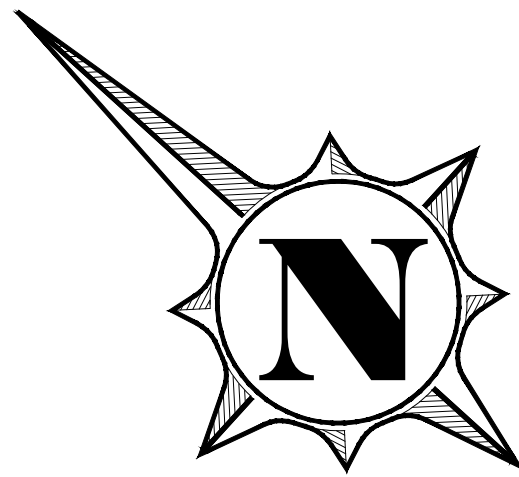

50 0 50
SCALE IN FEET

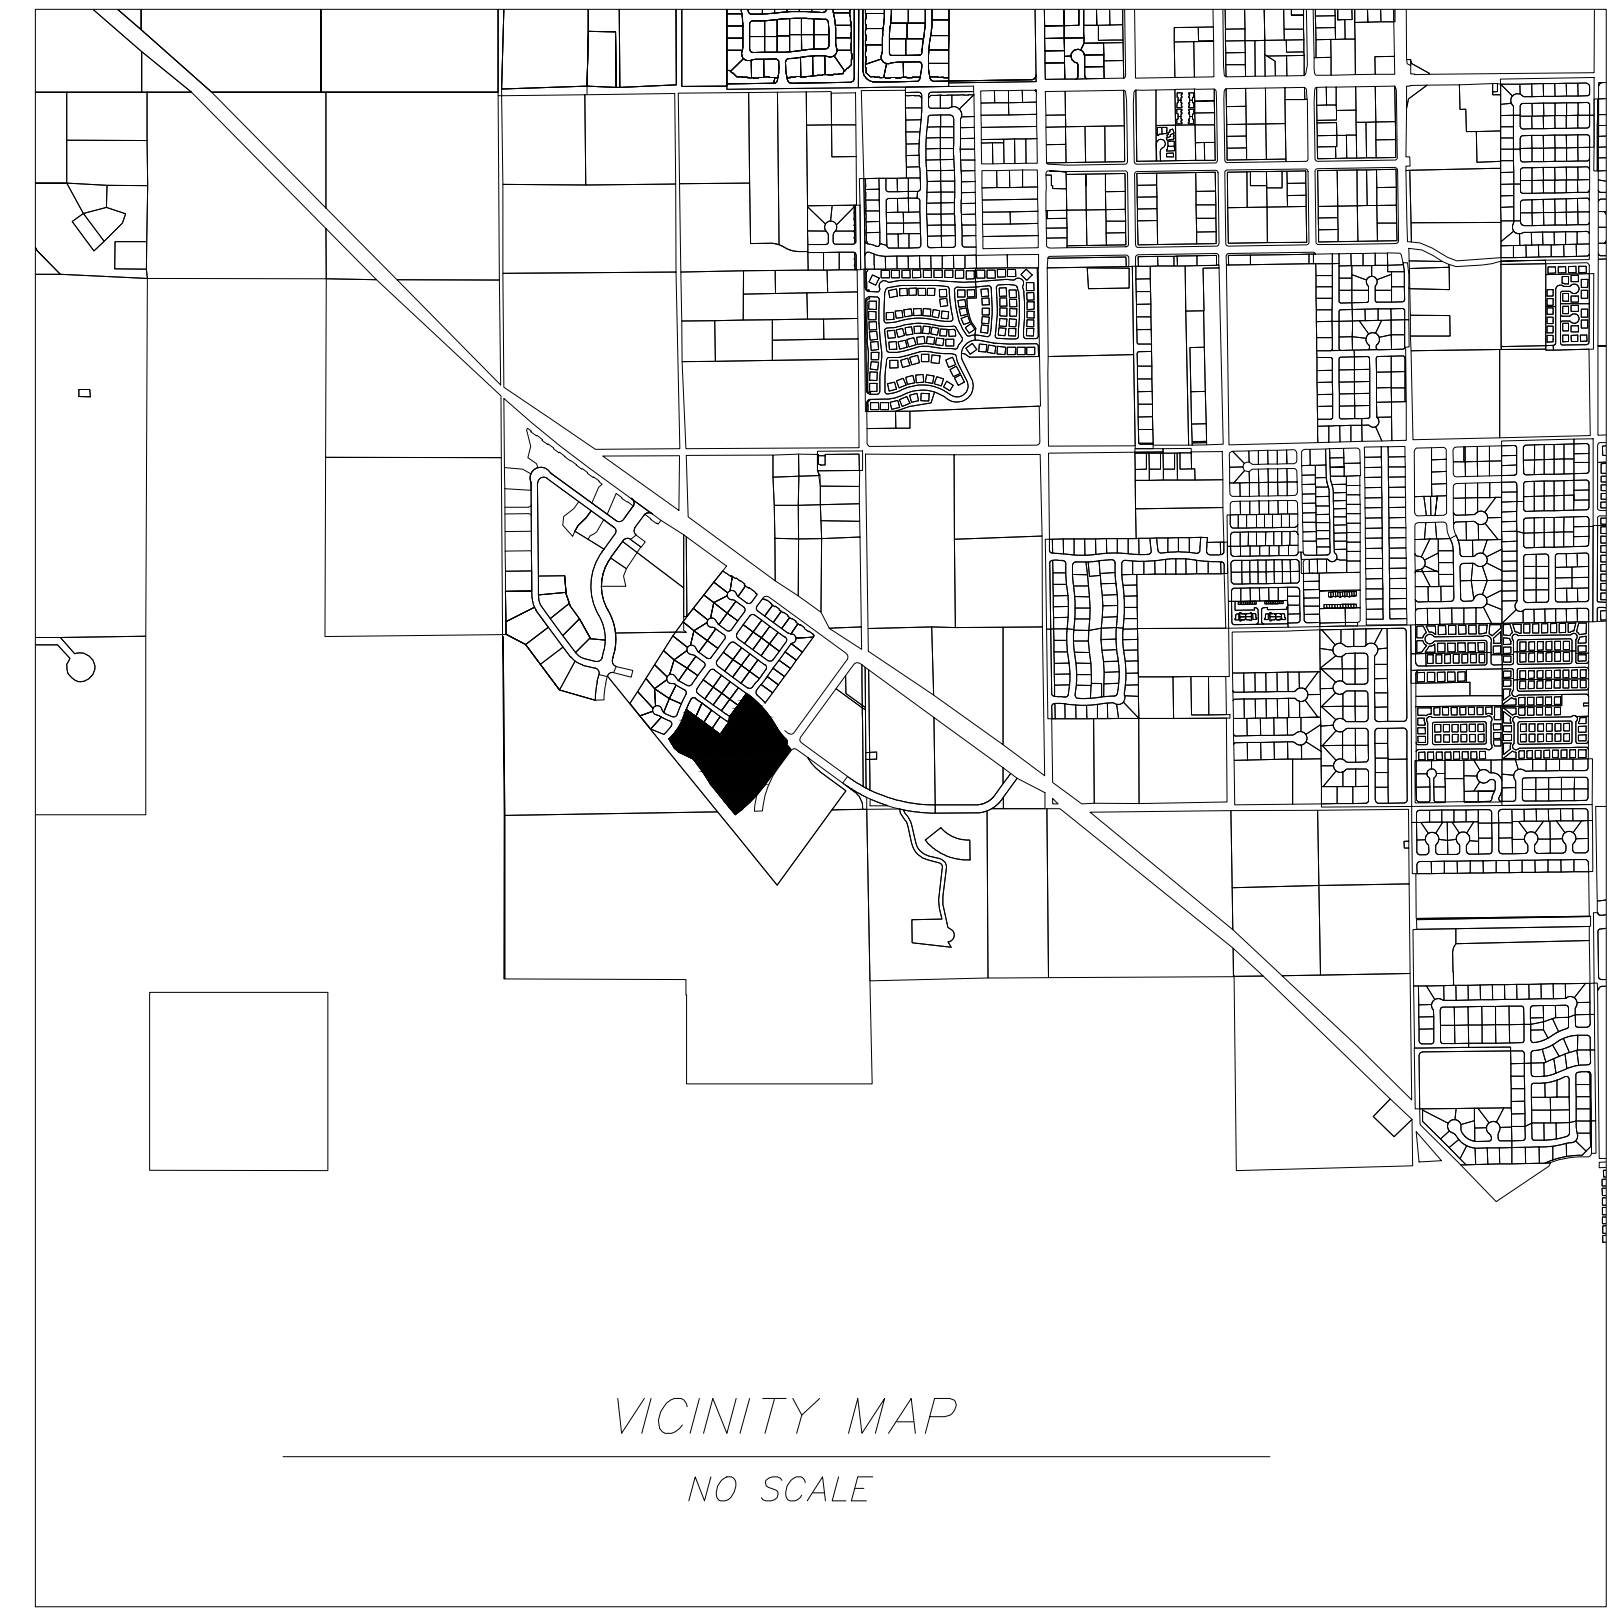

CONCEPT PLAN
MOJAVE FLATS

PREPARED FOR ANA ENTERPRISES
PROJECT LOCATED IN SECTION 6, T42S, R16W SL&M
IVINS, UTAH



Project : MM
File : base
Date : NOV 2019
Drafted by : BH
Review by : BH

Scale :
1 = 50

Sheet No.
CP

KUMA
ENGINEERING COMPANY
469 WEST TONAPAH WAY
IVINS, UT 84738
(435) 239-0244

No. Description of Revisions

Date

By