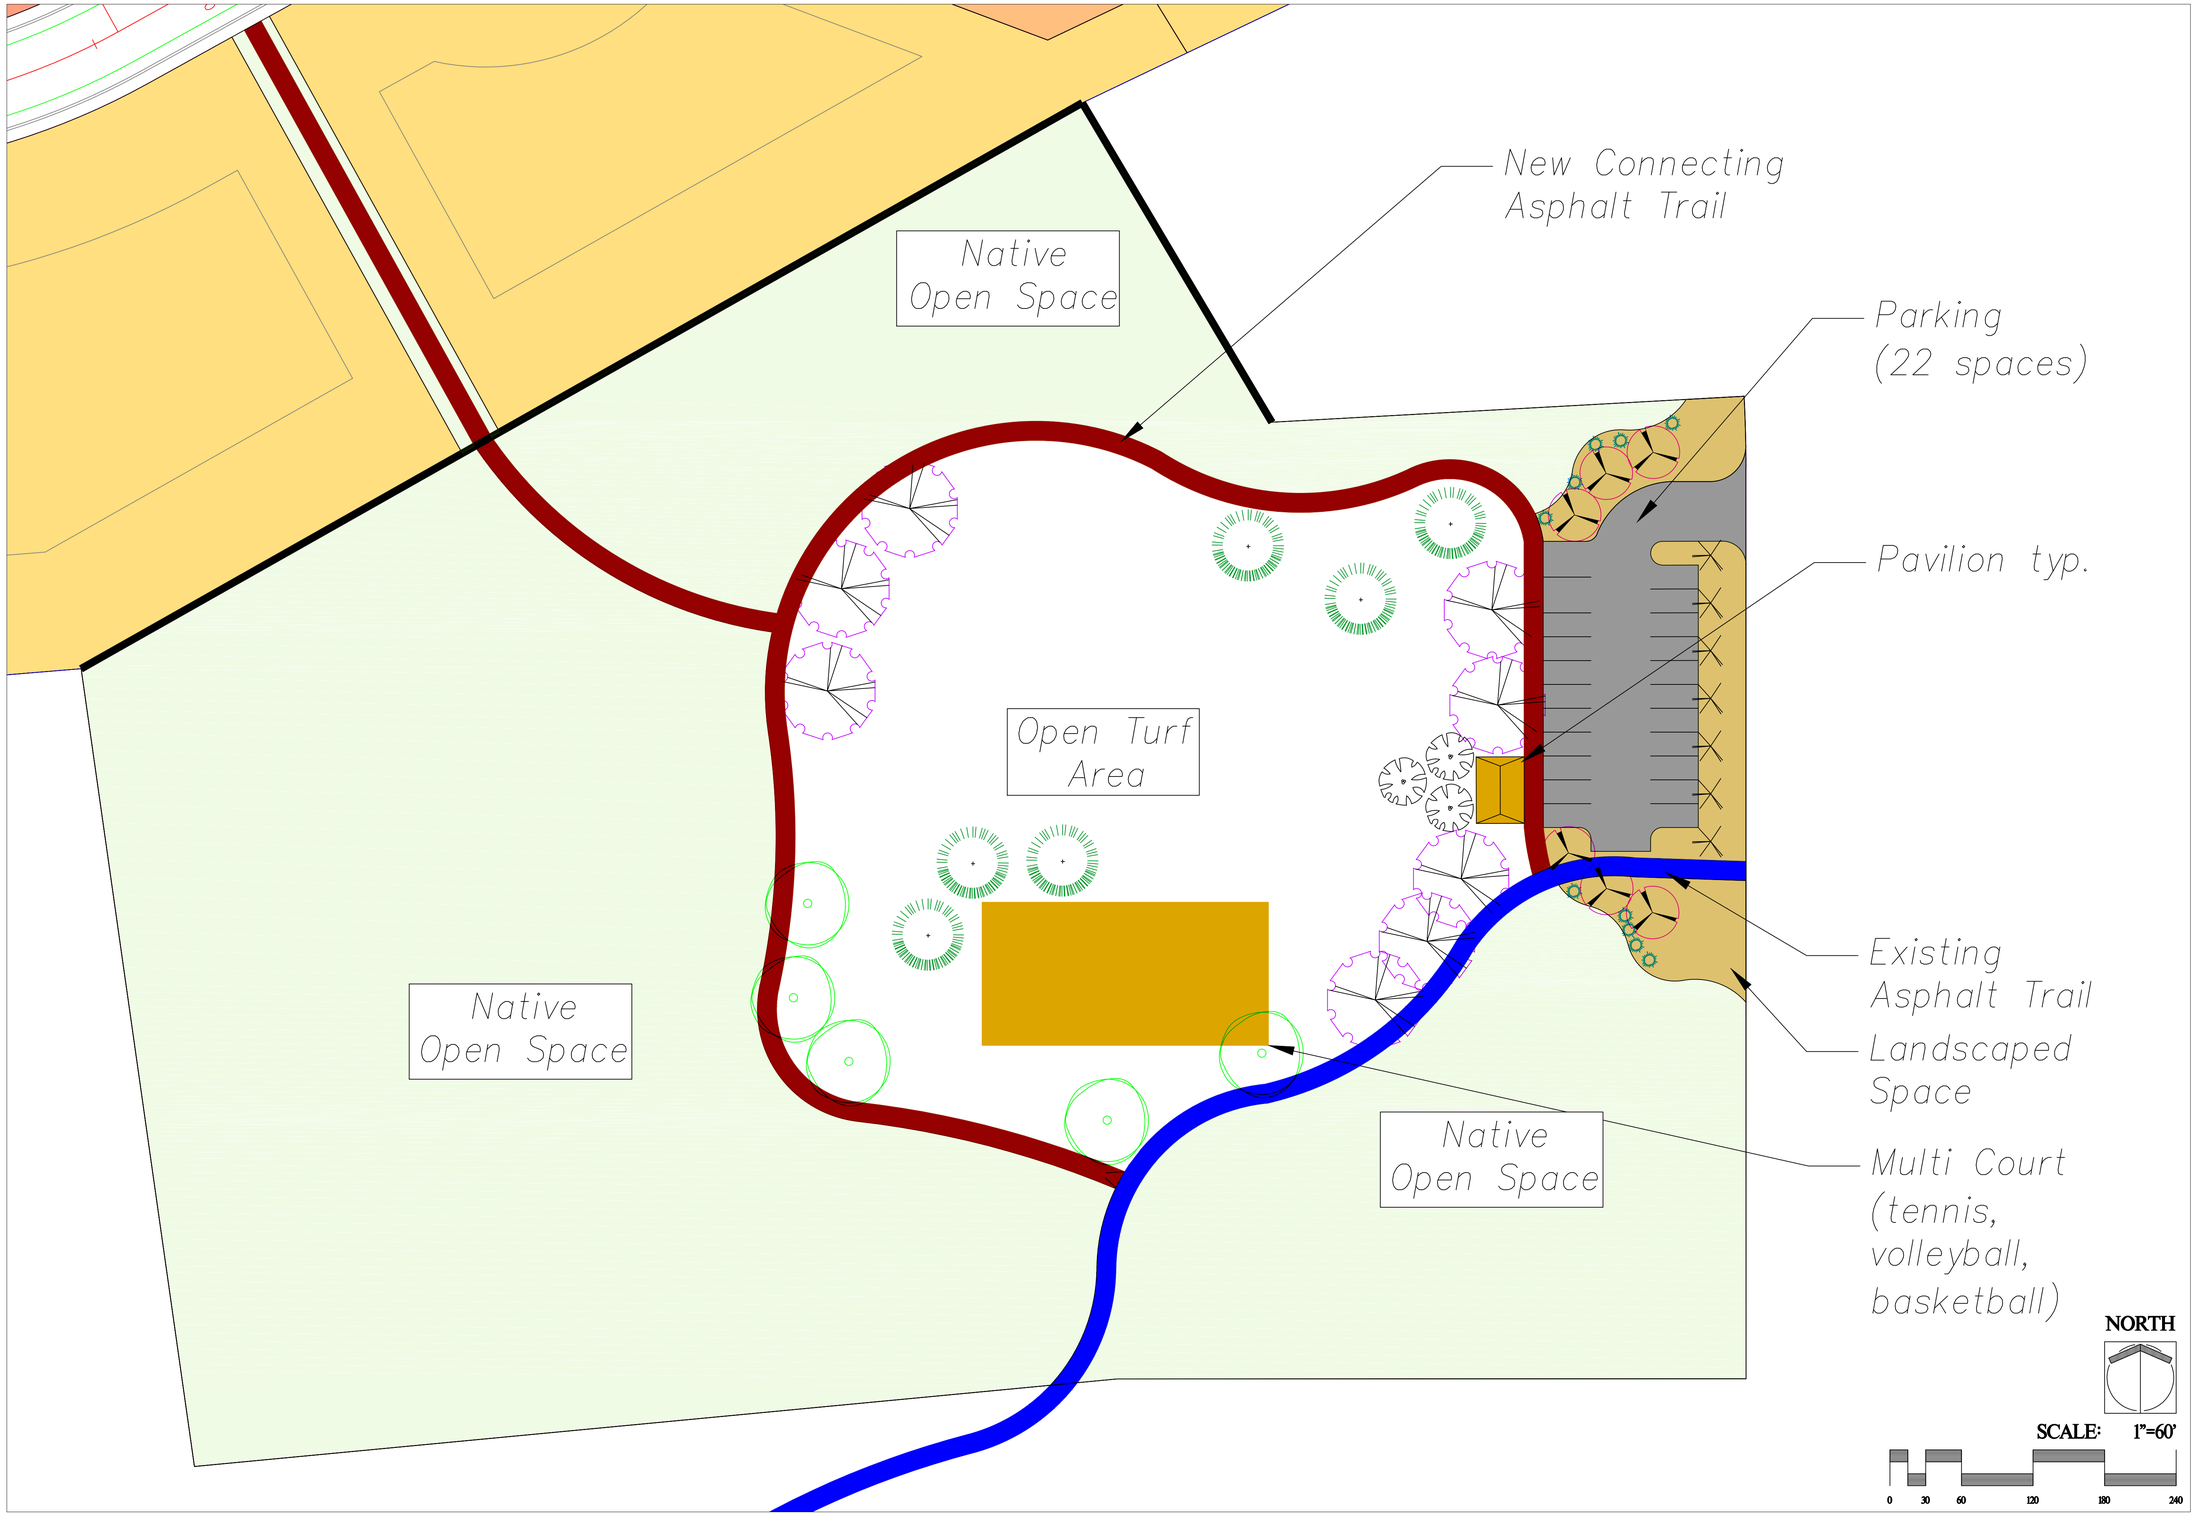

NO.	REVISION DESCRIPTION	DATE

NOT FOR CONSTRUCTION
THESE PLANS HAVE NOT BEEN APPROVED BY THE GOVERNING AGENCY AND ARE SUBJECT TO CHANGE

SUBMITTAL	PRELIM
DRAWN BY:	JS
CHECKED BY:	JS
APPROVED BY:	JS
RELEASE:	MAR 2013
PLOT DATE:	6/6/13

Ames Construction, Inc.
3737 WEST 2100 SOUTH
WEST VALLEY CITY,
UTAH 84120
801-977-8012
PROJECT NUMBER: 8EML010200

STATE OF UTAH
Jaysen Selley
285992-5301
LICENSED LANDSCAPE ARCHITECT

MEADOW RANCH
PHASE 1
EAGLE MOUNTAIN, UTAH
PARK LAYOUT PLAN

L1.0

7/30/2013 1:41 PM N:\CAD FILES\DRAWINGS\RANCHES PARK\MEADOWS PARK 7-29-2013.DWG