

Providence City
Administrative Land Use Authority (ALUA)
Agenda – January 28, 2021 – 2:30 PM

Providence City Office Building
164 North Gateway Drive, Providence UT 84332

**Members of the ALUA may be attending this meeting electronically.
This meeting will live stream on Providence City's YouTube Channel
Persons wishing to comment on agenda items may email their comments to
providencecityutah@gmail.com or text comments to 435-752-9441.**

Call to Order: Skarlet Bankhead, Chair

Item No. 1 - Conditional Use – Remodel: The Providence City Administrative Land Use Authority will consider for approval a request by Robert and Debra Ellis for a home remodel, located at 272 S Sherwood Drive, Providence, UT.

Agenda posted on January 26, 2021



Diane Campbell

If you have a disability and/or need assistance while attending the Providence City Administrative Land Use Authority meeting, please call 435-752-9441 before 1:00 pm on the day of the meeting.

PROVIDENCE CITY
Land Use Authority – Staff Report
Meeting Date: January 28, 2021

Request: Applicant is requesting approval of a conditional use and zoning approval for a remodel in the home of Robert and Debra Ellis located at 272 S. Sherwood Drive, Providence, UT.

Item Type: Conditional Use App

Applicant: Robert and Debra Ellis

Address: 272 S Sherwood Drive
Providence

Parcel ID #: 03-127-0770

General Plan: SFT

Zone: SFT

Background Information:

A complete application was received January 11, 2021 and contained:

1. Providence City Conditional Use Application and Residential Site Plan application.
2. Payment of \$100 fee, January 11, 2021

Rob Stapley, Providence City Public Works Director, inspected the current infrastructure January 12, 2021.

Aaron Walker, Fire Inspector, reviewed site; see letter dated January 12, emailed January 21, 2021.

FINDINGS OF FACT:

1. UCA 10-9a-507. Conditional Uses allow a municipality to adopt a land use ordinance that includes conditional uses and provisions for conditional uses that require compliance with standards set for in an applicable ordinance.
2. The Cache County GIS Parcel Summary shows sensitive areas that may require further analysis.
3. Providence City Code (PCC) 10-5 Sensitive Areas, Section 1 Conditional Use Permit Required, states all requests for permits involving a lot, parcel, or site located wholly or partially within an area subject to the Hazard Flood (HF), Hazard Slope (HS), Hazard Water Table (HW) or Hazard Earthquake Primary Fault (HE), or Hazard Wildfire (WF) regulations, shall be dealt with as a request for a conditional use permit under the provisions of Section 10-3-5 of this Title. All applications shall comply with the following regulations before any permit shall be issued.
4. PCC 10-3-5 Conditional Use Permits allows the City to impose reasonable conditions: to mitigate the reasonably anticipated detrimental effects of the proposed use on the health, safety, or general welfare of persons residing, working, or conducting business in the vicinity; to mitigate injury to property in the vicinity; to mitigate any risk to safety of persons or property because of vehicular traffic or parking, large gatherings of people, or other causes.

CONCLUSIONS OF LAW:

1. Providence City has adopted land use ordinances that include conditional uses and provisions for conditional uses.
2. The Cache County GIS Parcel Summary indicates this parcel is in a Wildfire Hazard area.
3. Providence City has the authority to impose reasonable conditions to mitigate the reasonably anticipated detrimental effects of the proposed use.
4. The request meets the requirements of the Codes listed in the Findings of Fact with the following conditions:

CONDITIONS:

1. The applicant will continue to meet all relevant federal, state, county, and Providence City rules, laws, codes, and ordinances.
2. The applicant will mitigate fire hazard by: See letter from Aaron Walker dated Jan. 12, 2021.
3. This conditional use is for the basement finish only as shown on the site plan date stamped Jan. 11, 2021.
4. Payment of fees listed on the Providence City Zoning Permit.
5. Approval by the City of any application or paperwork submitted does not alleviate the owners and/or their agents from their responsibility to understand and conform to local, state, and federal laws. Providence City's approval is not intended to and cannot be construed to allow any laws to be violated.



PROVIDENCE CITY APPLICATION FOR A CONDITIONAL USE

FOR OFFICE USE ONLY

Date _____
Payment Form _____
Amount _____
Receipt # _____
Clerk _____

Please Note: City Staff will NOT accept the application and fee payment if they are incomplete. Incomplete applications will NOT be processed or scheduled for review by the City.

Initial RGE Name Robert G. Ellis

Date 1/8/21

SUBMITTAL REQUIREMENTS

- \$100 application fee
- An 11"x17" of the property showing the location, function and characteristics of the use, including parking and percentage of space being used
- Cache County plat map of the property
- Copy of Cache County GIS Parcel Summary
<http://66.232.67.238/Websites/Parcel%20and%20Zoning%20Viewer/>
- Mitigation Strategies for applicable sensitive areas
- Mailing addresses for the owners of adjacent properties
- Property owner consent for pursuit of conditional use (if owner is different than Applicant)
- Electronic copy of structure elevations & square footage including attached garage(s), covered porches, covered decks etc.
- Electronic copy of ALL submittals (email or flash drive is acceptable)

Staff Check

Applicant Information (all information MUST be provided)

Name Robert G. + Debra D. Ellis
Address 272 South Sherwood Drive Providence Utah 84332
Phone 435-770-1212 Email robertgellis52@gmail.com

Party Responsible for Payment (if different than applicant)- the individual/firm to whom any and all professional services invoices (attorney/engineer/etc.) will be sent and who will be responsible for payment of such invoices.

Name same as above
Address _____
Phone _____ Email _____

Property Information

Owner of record Robert G. and Debra D. Ellis
Owner address 272 South Sherwood Drive Providence Utah 84332
Owner phone 435-770-1212 Owner email robertgellis52@gmail.com
Parcel address same Parcel Tax I.D. 03-127-0770
Zone residential Height 30' Initial RGE
Setbacks (front yard) 62' (side yard) 32' (rear yard) 90' Initial RGE

Written Statement of Request (attach additional sheets if necessary)

- Briefly explain why you are seeking a conditional use and what the intended use of the property will be if the conditional use is granted.

enclose 6' x 20' on front NE corner under existing roof.
add 4'-6" x 37' on east side of house, garage lower main floor above.
put roof on existing deck 15'-5" x 18' on back of house SE corner.



PROVIDENCE CITY BUILDING DIVISION CONSTRUCTION POLICIES
(Required for all zoning permit applications)

1. Zoning requirements

- a. Site plan required to be on site at footing inspection
- b. Property corners to be marked and staked for inspection

2. Lot ID

- a. Posting of a lot ID sign is required during construction for inspections and emergency services. This sign is provided by the City and shall be posted by the first scheduled inspection and visible from the street.

3. Toilets

- a. The IPC and OSHA require a toilet on site during construction and in place prior to the first inspection. This has to be accessible to all workers in the area and requires the cooperation of all.

4. Water Meter

- a. Unauthorized use of City water will result in a fine and a stop work order on the property.
- b. Meter and sewer clean outs are not allowed to be encased or surrounded in concrete. (Contact the Public Works for the required specs.) The moving cost will be the responsibility of the owner.

5. Streets/Sidewalks

- a. No material will be allowed on public streets or sidewalks. "Material" is defined as construction products, or any size or dimension of aggregate. (See Providence City's specs.)
- b. Dirt piled over curb and sidewalk requires a minimum 4" pipe installed to allow drainage to the gutter. This temporary (180 days) blockage to the sidewalk requires safety tape or cones to divert traffic.
- c. All sidewalks, curbs, gutters, and streets associated with the property are to be kept clean during construction with a final cleaning required prior to final occupancy.
- d. Construction sites should be kept clean and all debris contained to that site.

6. Elevations

- a. I accept responsibility for all the soils and hazard conditions of the site. Approval of this permit does not constitute a representation by the City that the building at any specified elevation will solve any ground water, slope or hazard condition. The solution to this problem is the sole responsibility of the permit applicant, agent, or property owner.

7. Final Occupancy

- a. Occupying the building prior to final occupancy will result in revocation of the \$500 power bond. After the initial inspection, the Building Official will determine whether any furniture can be moved into the house or garage.

8. Temporary Occupancy

- a. Will only be issued with special permission. Temporary permits will expire after 30 days of issue and the construction bond will be forfeited if work is not completed

9. Permits

- a. Plan review and permit fees are good for 180 days. Only the permit portion will be refunded, after a written letter of request is received. No fees will be refunded after this period has expired.

By signing below, I state that I have read and agree to the above terms and understand that I am the responsible party for the information contained on this sheet.

Robert G. Ellis

Signature

Robert G. Ellis

Printed Name

On Behalf Of

1/8/21

Date

6. GEOLOGICAL HAZARD AREAS: Earthquake fault lines or areas prone to debris flows, landslides, high or extreme liquefaction potential, and rock falls as identified by the US Geological Survey (USGS)
7. WILDFIRE HAZARD AREAS: Areas of the City designated as having moderate to extreme potential for wildfire hazards as identified by the City.
8. HAZARD WATER TABLE AREA: An area where potential ground water levels may occur within 12 feet of the natural grade.

By submitting this application, I affirm that I have read and understand the Title 10 Chapter 5 requirements for construction on property in the Sensitive or Hazard Area. I understand that the City is not liable for any issues which may arise because of the construction of structures in the Sensitive or Hazard Areas of the City. The property owner and their agents assume all liability for placing structures in this area of the City. I hereby certify that I am the property owner or authorized agent and I have read and examined this application and understand that the City has no liability. I accept responsibility for all soils and hazardous conditions on the site.

I declare under penalty of perjury that I am making this application of my own free will and choice and that the statements, answers, and documents submitted in connection with this application are true and correct to the best of my knowledge.

Robert A. Ellis
Signature of Applicant

Robert G. Ellis
Printed Name

1/8/21
Date

Property owner and contractor shall have responsibility to determine grades, and final placement and elevations of footings/foundations. Property owner and contractor shall be responsible for compliance with all state, national and local building codes and ordinances. Initial RGE Name Robert G. Ellis

Approval by the city of any application submittal or paperwork does not alleviate the owners from their responsibility to understand and conform to local, state and federal laws. Providence City's approval is not intended to and cannot be construed to allow any laws to be violated. Initial RGE

By signing this document, you agree that Providence City will bill you for any and all professional firm fees as they arise throughout the approval process. This is in addition to application fees. All subdivisions require engineering review throughout the approval process, such as but not limited to reviews of development agreements, construction drawings, preliminary and final plats, and inspections. These services are billed by our city engineer at an hourly rate. Some subdivision applications may also require legal review. Other applications, such as but not limited to conditional uses, may also require engineering and/or legal review at the City's discretion. You agree to reimburse the City for all such costs, whether or not you were forewarned about such costs, and that the City cannot predict all situations in which professional services may be required in order to process your application. Initial RGE

I declare under penalty of perjury that I am making this application of my own free will and choice and that the statements, answers, and documents submitted in connection with this application are true and correct to the best of my knowledge.

Robert G. Ellis

Signature of Applicant

Robert G. Ellis

Printed Name

Date

The following is a general summary of which body reviews each land use application in Providence City. Public hearings may be required by the Planning Commission and City Council, as shown below. This matrix does not include zoning clearance/permits for new single-home construction or for business licenses, both of which are reviewed and approved by city staff.

Application	Executive Staff	Land Use Authority	Planning Commission	Public Hearing	City Council	Public Hearing	Appeal Authority	Filing Fee ¹
Code Amendment	✓	---	✓	✓ ²	✓	---	---	\$100
Annexation	✓	---	---	---	✓	✓	---	\$150
Rezone	✓	---	✓	✓	✓	---	---	\$100
Conditional Use	✓	✓	---	---	---	---	---	\$100
Subdivision Concept Plan	✓	---	---	---	---	---	---	\$300
Preliminary Subdivision Plat	✓	---	✓	---	---	---	---	\$400
Final/Amended Subdivision Plat ³	✓	---	✓	---	✓ ⁴	---	---	\$600
Site Plan	✓	✓	---	---	---	---	---	\$50
Lot Consolidation ⁵	✓	---	✓	---	---	---	---	\$50
Exception to Title ⁶	✓	---	✓	---	✓	---	---	\$100
General Plan Amendment	✓	---	✓	✓	✓	---	---	\$100
Right-of-Way Vacation	✓	---	✓	---	✓	✓	---	\$100
Variance/ Appeal	---	---	---	---	---	---	✓	\$100

¹ Filing Fees do not include professional firm review fees. Those will be billed to the applicant separately.

² Public Hearing required at Planning Commission only when the proposed code amendment is related to land use.

³ Construction drawings are reviewed/approved by the City Engineer and Public Works Director.

⁴ The City Council does not review the final plat itself, but rather reviews and approves the development agreement associated with the final plat.

⁵ Lot consolidations are only required to have City approval when they are in a platted/recorded subdivision.

⁶ Developers may ask for an exception from the requirements of the Providence City Subdivision Code (Title 11) through this process. All other variance/exception requests shall be handled by the Appeal Authority.

164 N. Gateway Dr * Providence UT 84332

435-752-9441 * Fax: 435-753-1586 * email: sbankhead@providence.utah.gov

Project InformationAddress: 272 South Sherwood DriveSubdivision: Fox ridgeParcel Tax ID: 03-127-0770

Square footage for fire flow (includes all floors and all areas under the roof, including garages and covered porches):

6024 S.F. Initial RHEZone Residential Height 30 Initial RHESetbacks (front yard) 62' (side yard) 32' (rear yard) 90' Initial RHE**Contractor Information**Name: Robert G. EllisMailing address: 272 South Sherwood Drive Providence UT. 84332Telephone: 435-770-1212Email: robertgellis52@gmail.com**Stormwater Notice of Intent (NOI) Information**

NOI No. UTR _____ Permit issued to: _____

If this construction will occur in an approved subdivision, you may be able to use the NOI permit taken out by the development contractor or the developer. If you have to obtain your own NOI permit, please visit:

<https://secure.utah.gov/account/log-in.html>. You will create a log in and then access the Storm Water Permit Issuance System. There is a \$150 NOI fee, paid directly to the state when you file your permit.

Property owner and contractor shall have responsibility to determine grades, and final placement and elevations of footings/foundations.

Property owner and contractor shall be responsible for compliance with all state, national and local building codes and ordinances.

Initial RHE Name Robert G. Ellis

Approval by the city of any application submittal or paperwork does not alleviate the owners from their responsibility to understand and conform to local, state and federal laws. Providence City's approval is not intended to and cannot be construed to allow any laws to be violated.

Initial RHE

By signing this document, you agree that Providence City will bill you for any and all professional firm fees as they arise throughout the approval process. This is in addition to application fees. All subdivisions require engineering review throughout the approval process, such as but not limited to reviews of development agreements, construction drawings, preliminary and final plats, and inspections. These services are billed by our city engineer at an hourly rate. Some subdivision applications may also require legal review. Other applications, such as but not limited to conditional uses, may also require engineering and/or legal review at the City's discretion. You agree to reimburse the City for all such costs, whether or not you were forewarned about such costs, and that the City cannot predict all situations in which professional services may be required in order to process your application. Initial RHE

All Applicants Must Read the Following Before Signing This Application

The granting of a zoning permit does not override any federal, state, or local building code or authorize any individual to violate any local law or ordinance. Approval of this permit does not constitute a representation by the City that it will be liable for any issues arising from the construction of homes and other structures in a Sensitive or Hazard Area. It is the responsibility of the property owner to comply with all relevant local, state, and federal laws and regulations, including but not limited to Providence City Code 10-5 outlined below:

Sensitive and Hazard Areas:

1. JURISDICTIONAL WETLANDS: As Defined by the US Army Corps of Engineers
2. STEEP SLOPES: Where the rise or fall of the land is equal to or exceeds 30% over a horizontal distance of 50 feet or greater measured perpendicular to the contour lines.
3. NATURAL WATERWAYS OR OPEN WATER: Including but not limited to: rivers, creeks, or streams. Identified as those areas where surface waters flow sufficiently to produce a defined channel or bed.
4. FLOODPLAINS: See definitions in Chapter 16 Section 3 of this Title.

5. CRUCIAL WILDLIFE HABITAT AREAS: As identified by the State Division of Wildlife Resources (DWR)
6. GEOLOGICAL HAZARD AREAS: Earthquake fault lines or areas prone to debris flows, landslides, high or extreme liquefaction potential, and rock falls as identified by the US Geological Survey (USGS)
7. WILDFIRE HAZARD AREAS: Areas of the City designated as having moderate to extreme potential for wildfire hazards as identified by the City.
8. HAZARD WATER TABLE AREA: An area where potential ground water levels may occur within 12 feet of the natural grade.

By submitting this application, I affirm that I have read and understand the Title 10 Chapter 5 requirements for construction on property in the Sensitive or Hazard Area. I understand that the City is not liable for any issues which may arise because of the construction of structures in the Sensitive or Hazard Areas of the City. The property owner and their agents assume all liability for placing structures in this area of the City. I hereby certify that I am the property owner or authorized agent and I have read and examined this application and understand that the City has no liability. I accept responsibility for all soils and hazardous conditions on the site.

I declare under penalty of perjury that I am making this application of my own free will and choice and that the statements, answers, and documents submitted in connection with this application are true and correct to the best of my knowledge.

Robert G. Ellis
Signature of Applicant

Robert G. Ellis
Printed Name

1/8/21
Date



APPLICATION FOR CONNECTION TO THE PROVIDENCE CITY SEWER SYSTEM
(Required only for applications for new home/commercial construction)

I hereby apply to Providence City for permission to connect my premises at _____ to the Providence City sewer system. I agree to the following:

1. Providence City will allow the applicant to connect to the sewer trunk line or the service line extension, if one exists.
2. Applicant will obtain an excavation permit and comply with it if connection to the trunk line is required.
 - a. Applicant shall purchase an excavation permit.
 - b. Applicant shall post an \$800 bond with the City, \$750 refundable upon satisfactory acceptance by the City.
 - c. Installation shall follow all guidelines of Providence City standard specifications (a copy is available for purchase at the City Office).
 - d. All work shall be inspected by the City. If not approved, the applicant will have the problems rectified at his expense to meet Providence City requirements.
 - e. Applicant will bear all the costs associated with the permits, excavation, pipe, installation, backfill, compaction, and repair of curbs, sidewalks and streets.
 - f. Applicant shall use the mechanical connection apparatus approved by the Public Works Director.
 - g. All materials used that are placed on City property shall become the property of Providence City.
 - h. Applicant shall call for a City inspector 48 hours prior to any work beginning on a City right-of-way. All work shall be inspected prior to backfill.
3. Before making connection with the sewer system, applicant shall cause the plumbing upon the premises to be inspected by the municipality, and if it is not approved, it shall be rectified at the applicant's expense.
4. The Providence City Water Department reserves the right to evaluate the feasibility of installing a sewer connection between November 1 and April 1.
5. Providence City shall maintain all sewer trunk lines in the City, but it shall be the responsibility of the home owner to maintain the line on the premises and to the junction with the sewer trunk line, commonly known as the "Y".
6. Applicant agrees to abide by all rules, regulations, resolutions or ordinances enacted or adopted by the governing body applicable to the Providence City Sewer System.

Signature

Printed Name

On Behalf Of

Date

Already connected



APPLICATION FOR CONNECTION TO THE PROVIDENCE CITY WATER SYSTEM
(Required only for applications for new home/commercial construction)

I hereby apply to Providence City for permission to connect my residence at _____ to the Providence City water system and receive water services thereby provided. I agree to the following:

1. Providence City will install a water meter for the premises when the service line and meter set is in and has been accepted by the City.
 - a. This acceptance is also contingent upon any changes or alteration to grade of landscape made by the homeowner/builder around the meter set. These changes must also meet Providence City specifications.
2. If a homeowner/builder is required to make a connection to the Providence City water system, all costs of this connection, service line, meter set and permits shall be paid by the homeowner/builder.
 - a. Applicant shall purchase an excavation permit.
 - b. Applicant shall post an \$800 bond with the City, \$750 refundable upon satisfactory acceptance by the City.
 - c. Installation shall follow all guidelines of Providence City standard specifications (a copy is available for purchase at the City Office).
 - d. All work shall be inspected by the City. If not approved, the applicant will have the problems rectified at his expense to meet Providence City requirements.
 - e. Any connection and service line made from the City's main line up to and including the meter shall remain the property of the City, and Providence City shall have access thereto at all times.
 1. Cost for installation and maintenance of service lines, including homeowner connection to the meter setter is the sole responsibility of the homeowner/builder.
3. The applicant understands that the billing for water service begins once the meter is set. The time frame for setting of the water meter needs to be scheduled with Providence City Water Dept.
 - a. Providence City shall have 30 days in which to install the requested water meter after payment of all fees and satisfactory inspections have been completed. Providence City Water Dept. reserves the right to evaluate the feasibility of a water service or water meter being installed between November 1 and April 1.
4. No water meter set shall be installed in a sidewalk, driveway or encased in concrete. Providence City shall have a minimum of an 18 inch unobstructed radius from the center of the lid and free access to the lines and meters installed under this agreement at reasonable times, through applicant's property if necessary.
5. Sprinkler systems or other possible contamination sources on the homeowner's property that connect to the City water system shall have approved backflow assemblies installed and registered with the City.
6. Applicant hereby agrees to abide by all rules, regulations, resolutions or ordinances enacted or adopted by the governing body applicable to the Providence City Water System.

Signature

Printed Name

On Behalf Of

Date

Already Connected



Residential Site Plan Application

FOR OFFICE USE ONLY

Date _____
Payment Form _____
Amount _____
Receipt # _____
Clerk _____

Date: 1/8/21

Required Submittals

Please Note: City Staff will **NOT** accept the application and fee payment if they are incomplete. Incomplete applications will **NOT** be processed or scheduled for review by the City. Application fees do not include professional firm fees, which will be billed separately. Engineered site plans may, at the City's discretion, be required. The City will contact the applicant if an engineered site plan is deemed necessary. Accessory buildings include sheds (over 200 sq ft) and all detached buildings (shop, garage, etc.)

Name _____ Initial _____

Construction Type	Application	Filing Fee \$50- New Home \$25- all other	11x17 Site Plan Must Include:			Cache County Plat Map	Stormwater NOI Permit	Stormwater Pollution Prevention Plan (SWPPP)
			Existing & proposed buildings, dimensions, & setbacks	Existing/ proposed utilities	Dimensions of driveway cut - (35' max)			
New Home								
Acc. Building							*	*
Addition	✓		✓	✓	✓	✓	*	*
Deck							*	*
Other								

*May not apply in all cases

Applicant Information

Name: Robert G. Ellis
Mailing address: 272 South Sherwood Drive Providence UT. 84332
Telephone: 435-770-1212 Email: robertgellis52@gmail.com

Property Owner Information (If applicant is not the property owner, the application **must** include the property owner's information and written consent for the applicant to pursue the permit)

Name: Robert G. Ellis
Mailing address: 272 South Sherwood Drive Providence Utah 84332
Telephone: 435-770-1212 Email: robertgellis52@gmail.com

Utilities (circle, if applicable):
Construction Type (circle):
Do the plans include an Accessory Apartment Unit (circle):
Is this an Accessory Dwelling Unit (circle):

Septic tank
New home
City sewer
Accessory building
Yes
Yes

Water
Deck
No
No

Well
Addition
Other

Property owner and contractor shall have responsibility to determine grades, and final placement and elevations of footings/foundations. Property owner and contractor shall be responsible for compliance with all state, national and local building codes and ordinances. Initial RGE Name Robert G. Ellis

Approval by the city of any application submittal or paperwork does not alleviate the owners from their responsibility to understand and conform to local, state and federal laws. Providence City's approval is not intended to and cannot be construed to allow any laws to be violated. Initial RGE

By signing this document, you agree that Providence City will bill you for any and all professional firm fees as they arise throughout the approval process. This is in addition to application fees. All subdivisions require engineering review throughout the approval process, such as but not limited to reviews of development agreements, construction drawings, preliminary and final plats, and inspections. These services are billed by our city engineer at an hourly rate. Some subdivision applications may also require legal review. Other applications, such as but not limited to conditional uses, may also require engineering and/or legal review at the City's discretion. You agree to reimburse the City for all such costs, whether or not you were forewarned about such costs, and that the City cannot predict all situations in which professional services may be required in order to process your application. Initial RGE

I declare under penalty of perjury that I am making this application of my own free will and choice and that the statements, answers, and documents submitted in connection with this application are true and correct to the best of my knowledge.

Robert A. Ellis
Signature of Applicant

Robert G. Ellis
Printed Name

1/8/21
Date

The following is a general summary of which body reviews each land use application in Providence City. Public hearings may be required by the Planning Commission and City Council, as shown below. This matrix does not include zoning clearance/permits for new single-home construction or for business licenses, both of which are reviewed and approved by city staff.

Application	Executive Staff	Land Use Authority	Planning Commission	Public Hearing	City Council	Public Hearing	Appeal Authority	Filing Fee ¹
Code Amendment	✓	---	✓	✓ ²	✓	---	---	\$100
Annexation	✓	---	---	---	✓	✓	---	\$150
Rezone	✓	---	✓	✓	✓	---	---	\$100
Conditional Use	✓	✓	---	---	---	---	---	\$100
Subdivision Concept Plan	✓	---	---	---	---	---	---	\$300
Preliminary Subdivision Plat	✓	---	✓	---	---	---	---	\$400
Final/Amended Subdivision Plat ³	✓	---	✓	---	✓ ⁴	---	---	\$600
Site Plan	✓	✓	---	---	---	---	---	\$50
Lot Consolidation ⁵	✓	---	✓	---	---	---	---	\$50
Exception to Title ⁶	✓	---	✓	---	✓	---	---	\$100
General Plan Amendment	✓	---	✓	✓	✓	---	---	\$100
Right-of-Way Vacation	✓	---	✓	---	✓	✓	---	\$100
Variance/ Appeal	---	---	---	---	---	---	✓	\$100

¹ Filing Fees do not include professional firm review fees. Those will be billed to the applicant separately.

² Public Hearing required at Planning Commission only when the proposed code amendment is related to land use.

³ Construction drawings are reviewed/approved by the City Engineer and Public Works Director.

⁴ The City Council does not review the final plat itself, but rather reviews and approves the development agreement associated with the final plat.

⁵ Lot consolidations are only required to have City approval when they are in a platted/recorded subdivision.

⁶ Developers may ask for an exception from the requirements of the Providence City Subdivision Code (Title 11) through this process. All other variance/exception requests shall be handled by the Appeal Authority.

164 N. Gateway Dr * Providence UT 84332

435-752-9441 * Fax: 435-753-1586 * email: sbankhead@providence.utah.gov

Parcel and Zoning Viewer

clear web browser's cache help 300 ft measuring bar help



Enhanced Search

By Shape By Value By Spatial Results

Search layer [Clear Fields](#)

Parcels

Search alias

Parcel Tax ID

Search by Parcel Tax ID

example: 02-152 or 02-152-0030

Parcel ID contains: Use this search for parcel book & page or a precise parcel number.

example: 02-152-0030

Parcel ID is: Use this search for precise parcel numbers ONLY.

Search

40ft

GIS PARCEL SUMMARY

Not Authoritative — For Preliminary Review Only

Parcel Number: 03-127-0770

Property Address: 272 SHERWOOD DRIVE
PROVIDENCE

Tax Roll Acreage: 0.47

Owner Name: ROBERT G & DEBRA D ELLIS

Owner Address: 272 S SHERWOOD DR
PROVIDENCE, UT 84332-9688

Jurisdiction: Providence


Future

Annexation Area: n/a

Base Zone: Contact Providence for Zoning

Overlay Zone: n/a

Generated on 11 Jan. 2021 at 01:51 PM

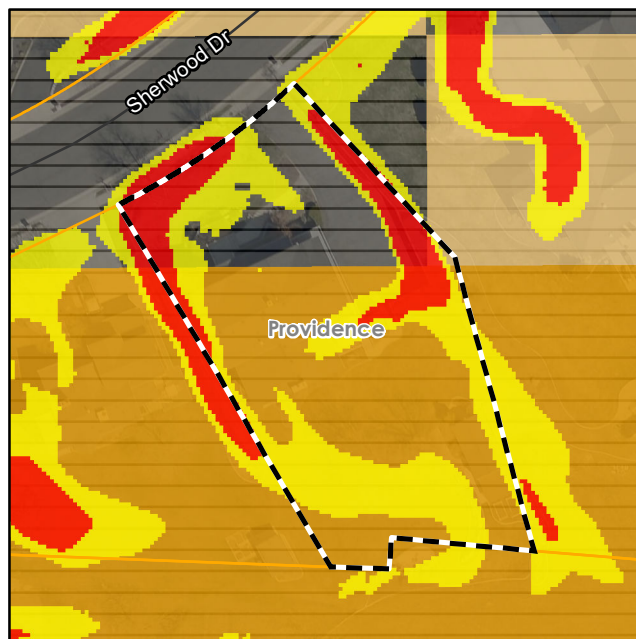

*Comprehensive maps can be found
at www.cachecounty.org/gis*

Initial Parcel Incorporated Area

Legality Review: Contact Providence for Applicable Regulations

NOTE: Parcel legality does **NOT** guarantee that a parcel or lot is buildable; it is only one step in the development process. All other requirements must still be met. Parcel legality should be verified before submitting a land use application.

Areas That May Require Further Analysis

Source Water Protection
Zones 1 or 2
Moderate Slopes

Steep Slopes

Wildfire Hazard Areas

This overview is based on the information in the Cache County GIS databases. Please verify the potential presence of areas requiring further analysis with the County's webmaps. Sections 17.10, 17.17, and 17.18 of the Cache County Land Use Ordinance contain the development standards and requirements associated with these areas. The definition of "Parcel/Lot" in Section 17.07.040 outlines parcel legality.

Cache County assumes no liability for any errors, omissions, or inaccuracies in the information provided regardless of the cause of such or for any decision made, action taken, or action not taken by the user in reliance upon any maps or information provided herein. All datasets may contain errors. The information shown here is not intended to replace evaluation by a competent, licensed professional. In particular, the parcel boundaries are representational only and are not legal definitions of real property, nor are they intended to replace a land survey by a licensed surveyor.

PARCEL LEGALITY

Summary

Parcel legality in the unincorporated county is established by the definition of “Lot/Parcel” in section 17.07 of the Cache County Land Use Ordinance (<http://bit.ly/lotparcel>). In a nutshell, there are two checks to see if a parcel is legal:

1. Is the parcel currently the same as shown on an approved, recorded subdivision plat?
2. If it's not in a recorded subdivision, is it the same size and shape as it was on August 8, 2006?

How the Legality Check Works

The GIS Parcel Summary Tool is designed to get you 80% of the way towards determining whether a parcel is legal. Determining if one parcel has the same shape as another is simple for humans but much more difficult for a computer. Instead of comparing the parcel's current shape with its 2006 shape, the Tool does two separate checks for each parcel:

1. Is the center point of the parcel inside a subdivision boundary?
2. Is the parcel's current System ID in the list of System IDs that existed as of August 8, 2006?

What is a System ID?

System IDs are an internal number assigned to each variation of a parcel to track its acreage over time for tax purposes. A new System ID is generated any time a parcel's legal acreage changes or a new parcel is created. So, if a parcel still has the same System ID, it's a good bet it hasn't significantly changed.

If the center is inside a subdivision boundary, the Tool reports “Potentially a subdivision lot.” If it isn't, you'll see “Potentially a legal parcel” or “Potentially a restricted parcel” based on the results of the second check. Regardless, the Tool will always report whether it thinks the parcel has changed since August 8, 2006.

Limitations

The Tool is not perfect and can miss some situations like the following:

- The parcel hasn't changed, but the legal acreage has been updated.
- A boundary line agreement updates the legal description without significantly changing the property (but still triggers a change in System ID).
- A subdivision lot's boundary is changed without a subdivision amendment, which would make the lot restricted until the plat is properly amended.
- A sliver of a parcel is split off for right-of-way on a UDOT project.

The GIS Parcel Summary Tool should **only be used as the first step** in the legality and sensitive area reviews. **County Planning and Zoning staff** can help you verify if a parcel is legal.

SENSITIVE AREAS

AREA	LEGEND	IF AREA PRESENT:
Natural and/or Manmade Waterways		
Wetlands		Wetland delineation, the review and determination of wetland areas, may be required. Development in wetland areas shall not occur except as permitted by the U.S. Army Corps of Engineers. Wetland acreage does not count toward the assessment of developable acreage.
Water Bodies		Development shall not occur in waterways, and acreage identified as waterways does not count toward the assessment of developable acreage. Additional setbacks are required from waterways.
Major Waterways		
Canals		
Floodplain		
FEMA Floodplain		A Floodplain Permit is required. See §17.18.040 Sensitive Areas Analysis [A-2-c] and §17.18.050 Standards and Development Plan [B-3] for requirements. If structures are located within the county floodplain buffer, the owner/developer must provide an elevation certificate documenting a minimum of 1' of freeboard for structures, or meet the requirements of FEMA Technical Bulletin 1 / August 2008.
Floodplain Buffer		
Source Water Protection Zones		
Zone 1 or 2	(No symbol)	Septic systems are not permitted within Zone 1 or 2 of a source water protection zone. See §17.10.050 Supplemental Standards [A-3-b] .
Slopes		
Moderate Slopes		Any development on moderate slopes requires a geotechnical report. See §17.18.040 Sensitive Areas Analysis [A-2-a] and §17.18.050 Standards and Development Plan [B-1, 5] , and §17.18.060 Geotechnical Report Minimum Standards for requirements .
Steep Slopes		Development is not permitted on steep slopes, and this acreage does not count toward the assessment of developable acreage. See §17.18.040 Sensitive Areas Analysis [A-1-b] and §17.18.050 Standards and Development Plan [A-2] for requirements.
Geologic Hazards		
Fault Lines		A geotechnical report is required if development is proposed within the hazard area(s). See §17.07.040 General Definitions; Geologic Hazard; Sensitive Area; for requirements see §17.18.040 Sensitive Areas Analysis [A-2-e] and §17.18.050 Standards and Development Plan [B-5] , and §17.18.060 Geotechnical Report Minimum Standards .
Debris Flow		
Landslide Scarps		
Landslide		
Liquefaction Potential:		
6=Moderate to High		
7= High		
Important Habitat Areas		
Maguire Primrose		A Habitat Management Plan is required. See §17.18.040 Sensitive Areas Analysis [A-2-d] and §17.18.050 Standards and Development Plan [B-4] for requirements.
Canada Lynx		
Greater Sage Grouse		
Yellow-Billed Cuckoo		

Wildfire Hazards																		
Wildland-Urban Interface		Wildland-Urban Interface; Additional requirements and standards may apply. Contact the Cache County Fire District (435) 755-1670 and refer to the 2006 Utah Wildland-Urban Interface Code .																
Wildfire Threat Level Index																		
<table><tr><th>Wildfire Threat Level</th><th>Assess Group</th></tr><tr><td>0 Urban, Agriculture, Barren or Water</td><td></td></tr><tr><td>1 Very Very Low</td><td rowspan="3">LOW</td></tr><tr><td>2 Very Low</td></tr><tr><td>3 Low</td></tr><tr><td>4 Low to Moderate</td><td rowspan="3">MODERATE</td></tr><tr><td>5 Moderate</td></tr><tr><td>6 Moderate to High</td></tr><tr><td>7 High</td><td rowspan="3">HIGH</td></tr><tr><td>8 Very High</td></tr><tr><td>9 Extreme</td></tr></table>	Wildfire Threat Level	Assess Group	0 Urban, Agriculture, Barren or Water		1 Very Very Low	LOW	2 Very Low	3 Low	4 Low to Moderate	MODERATE	5 Moderate	6 Moderate to High	7 High	HIGH	8 Very High	9 Extreme		The Utah Wildfire Risk Assessment Portal (https://wildfirerisk.utah.gov/) is the primary mechanism for Utah Division of Forestry, Fire, and State Lands to deploy wildfire risk information and create awareness about wildfire issues across the state. The Wildfire risk and threat data layers were developed as part of the West Wide Wildfire Assessment covering the seventeen Western States. Collectively these applications will provide the baseline information needed to support mitigation and prevention efforts across the state. A more detail report can be generated from the website link above.
Wildfire Threat Level	Assess Group																	
0 Urban, Agriculture, Barren or Water																		
1 Very Very Low	LOW																	
2 Very Low																		
3 Low																		
4 Low to Moderate	MODERATE																	
5 Moderate																		
6 Moderate to High																		
7 High	HIGH																	
8 Very High																		
9 Extreme																		
Agricultural Protection Areas																		
Protection Areas 300' Buffer	 	See the recorded Agriculture Protection Area. See §2.70 Agriculture Protection Area Advisory Board ; See also UCA §17-41 .																
Airport Overlays																		
65 Ldn Noise Area		For airport areas, see §17.17.060 Schedule of Uses to determine if the proposed use is permitted in the airport zone . Federal Aviation Administration (FAA) review may also be required.																
Inner Approach Zone																		
Approach Zone																		
Traffic Pattern Zone																		
Influence Area																		
FAA Regulation Part 77																		
1,000 ft / 100 = 10 ft																		
2,000 ft/ 100 = 20 ft																		
3,000 ft/ 100 = 30 ft																		
4,000 ft/ 100 = 40 ft																		
4,500 ft/ 100 = 45 ft																		
Encroachment Permit and/or Section Corner Disturbance Notification																		
Encroachment Permit	(No Symbol)	An Encroachment Permit is required when working within the county right-of-way see, §12.02.020: Development of Roadways see §12.01.050: Damage to Roadways .																
Section Corner Disturbance		Disturbed section corner—County Surveyor to be notified. See Utah State Code 17-23-14 for requirements.																



Public Works Infrastructure Inspection

Project Address: 272 S Sherwood Dr. Providence

Contact Name: Robert Ellis

Phone Number: 435-770-1212

Inspection	Pass/Fail	Notes
Concrete	Pass	
Curb/Gutter	Pass	
Utilities	Pass	
☐ Conditional Use Fire Hydrants: Location Flow		
SWPPP Needed: Yes No	SWPPP Completed: Yes No N/A	
NOI Needed: Yes No	NOI UTR: _____ NOI Issued To: _____	
Inspection Completed by <u></u>		Date <u>1.12.21</u>
Final Inspection	Pass/Fail	Notes
Concrete		
Curb/Gutter		
Utilities		
Inspection Completed by _____		Date _____



RECEIVED
JAN 11 2021
By *[Signature]*


Site Map And SWPPP BMPs	Robert G and Debra D Ellis 272 S Sherwood Drive Providence, UT 84332 Parcel: 03-127-0770	Parcel: 03-127-0770
------------------------------------	---	----------------------------



Robert G and Debra D Ellis
 272 S Sherwood Drive
 Providence, UT 84332
 Parcel: 03-127-0770

Site Map
 And SWPPP BMPs

Parcel: 03-127-0770

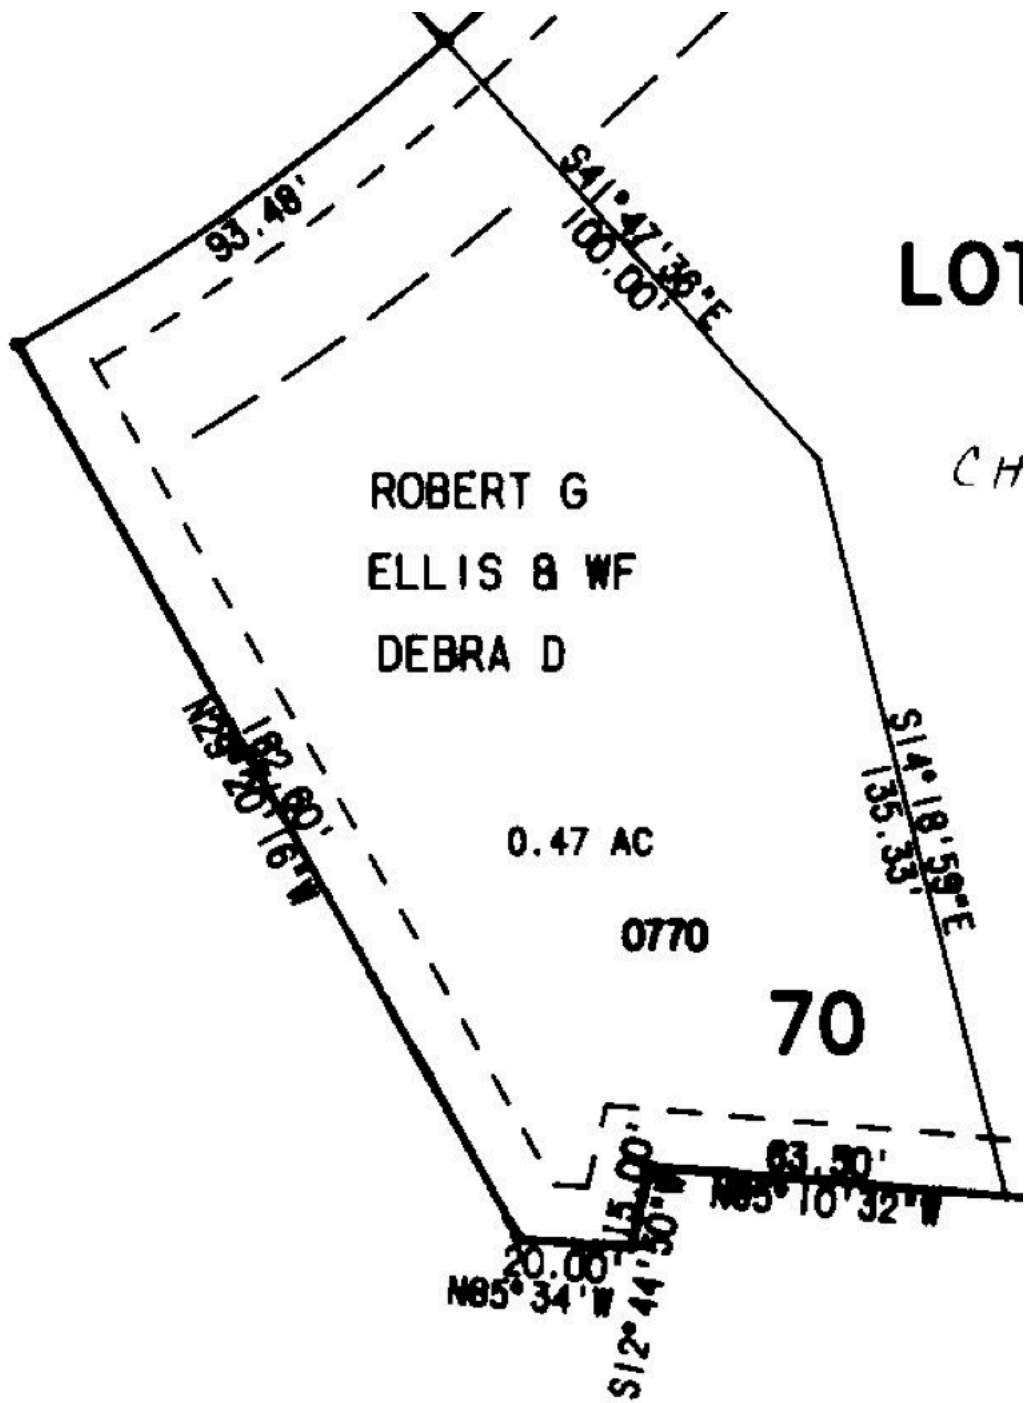

Parcel: 03-127-0770	Robert G and Debra D Ellis 272 S Sherwood Drive Providence, UT 84332 Parcel: 03-127-0770	Plat Lot 70
---------------------	---	-------------

pt SE/4 Sec 11 Twp 11 North, Range 1 East

03-127

Scale 1"= 60 Feet


FOXRIDGE UNIT NO. 7

LOT 71 SUBDIVISION

-7-

TAX UNIT 09

LOT 71 SUBDIVISION
FILED 28 APR 1994
FILING NO. 600654
SITE PAGE 02-111
MAP NO. 1994-886

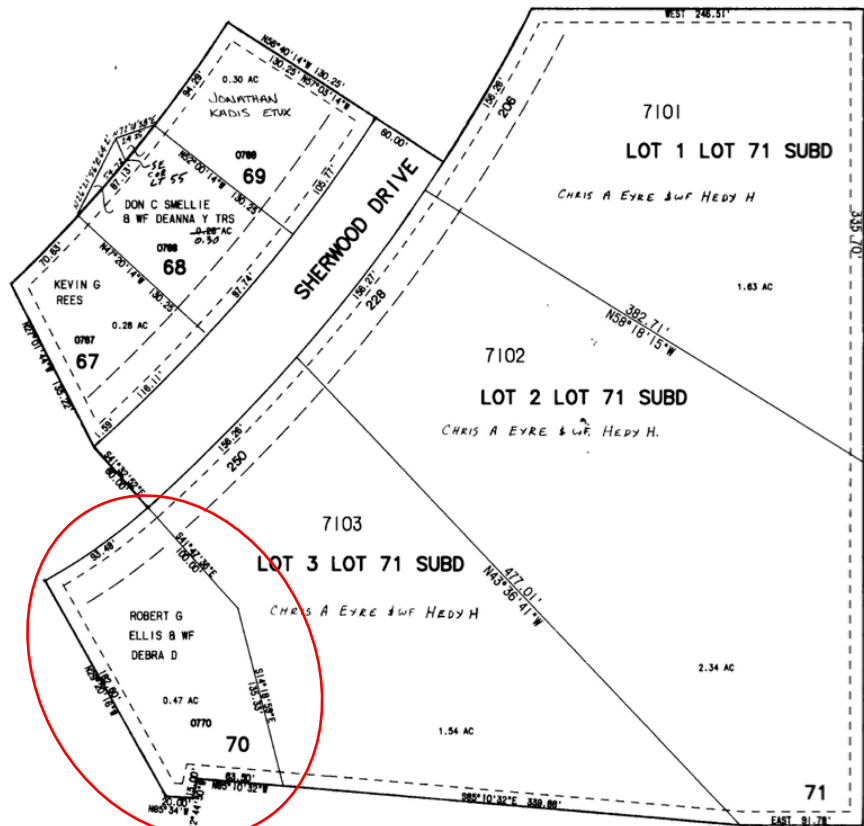


FILED 8 AUG 1990 AS FILING NO. 535443
SITE PAGE 02-111 MAP NO. 1990-763
ALL EASEMENTS ALONG STREET FRONTAGES ARE 10 FT
WIDE UTILITIES AND WALKWAY EASEMENTS
ALL OTHER EASEMENTS ARE 7.5 FT WIDE

--- BUILDING SET BACK LINE (30' U.N.O.)
--- UTILITY EASEMENT
SEE CURVE DATA ON ORIGINAL MAP 1990-763

Parcel: 03-127-0770

Robert G and Debra D Ellis
272 S Sherwood Drive
Providence, UT 84332
Parcel: 03-127-0770


Plat Map

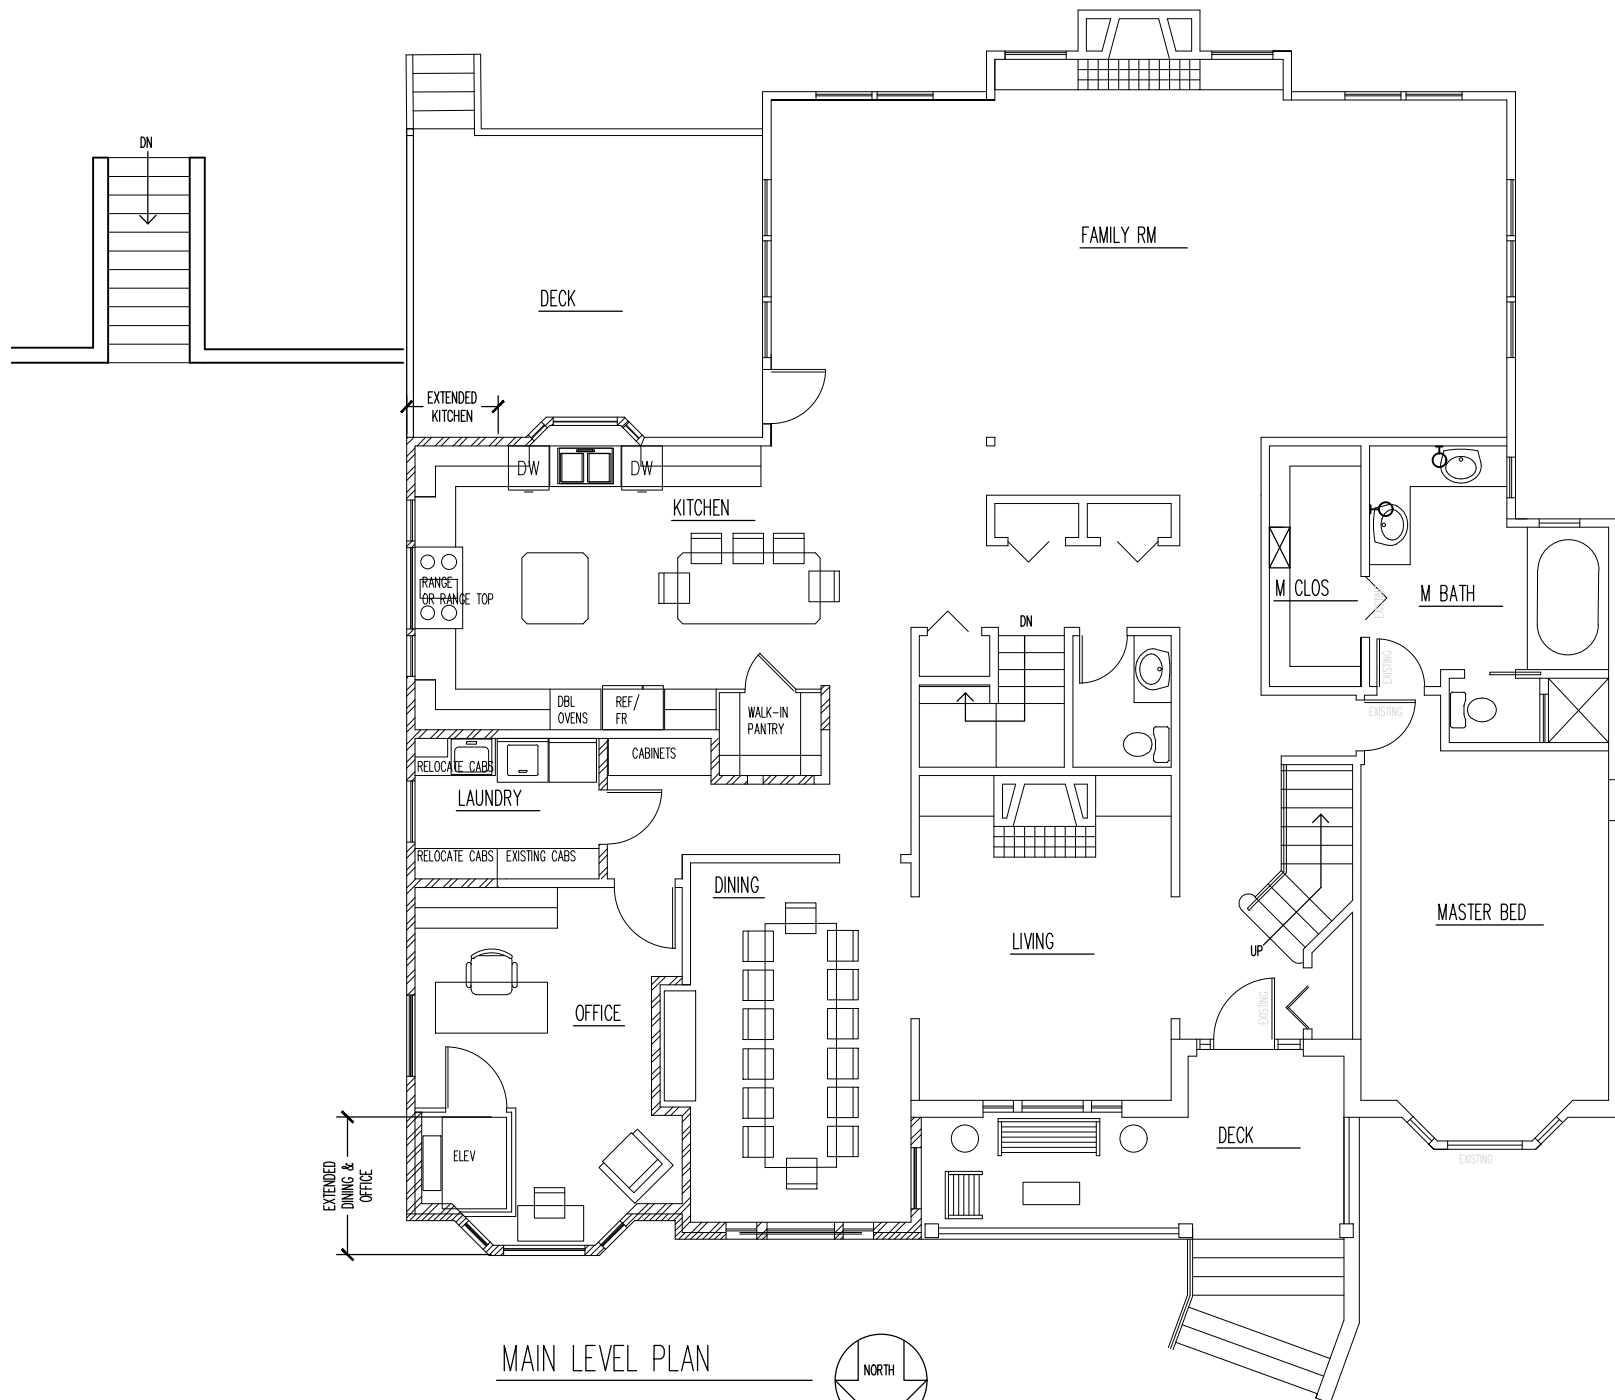



MAIN LEVEL PLAN

11/24/20



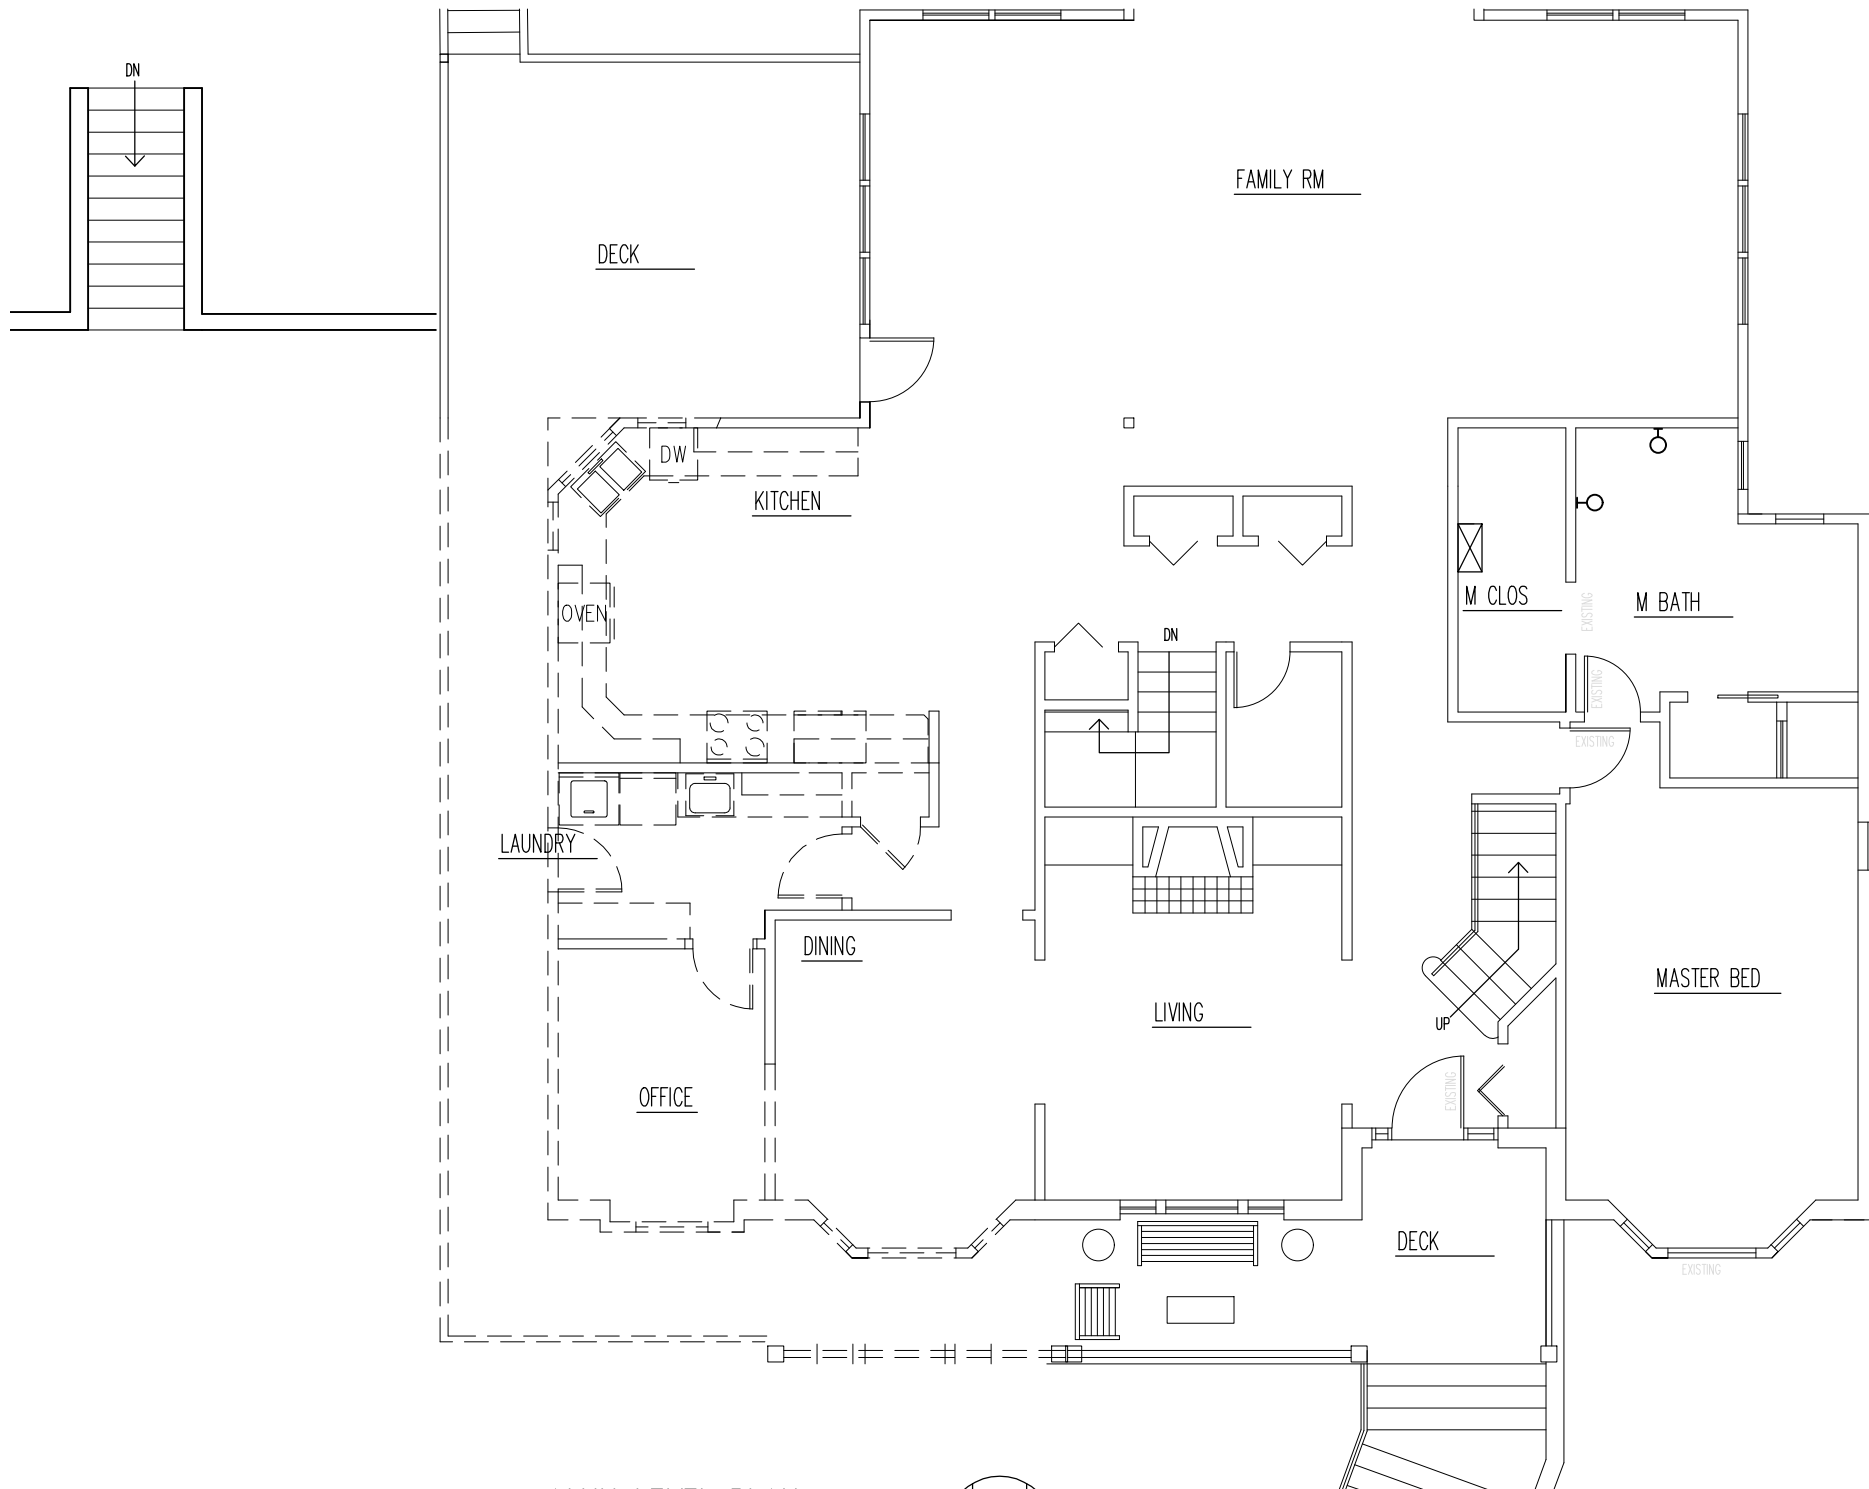


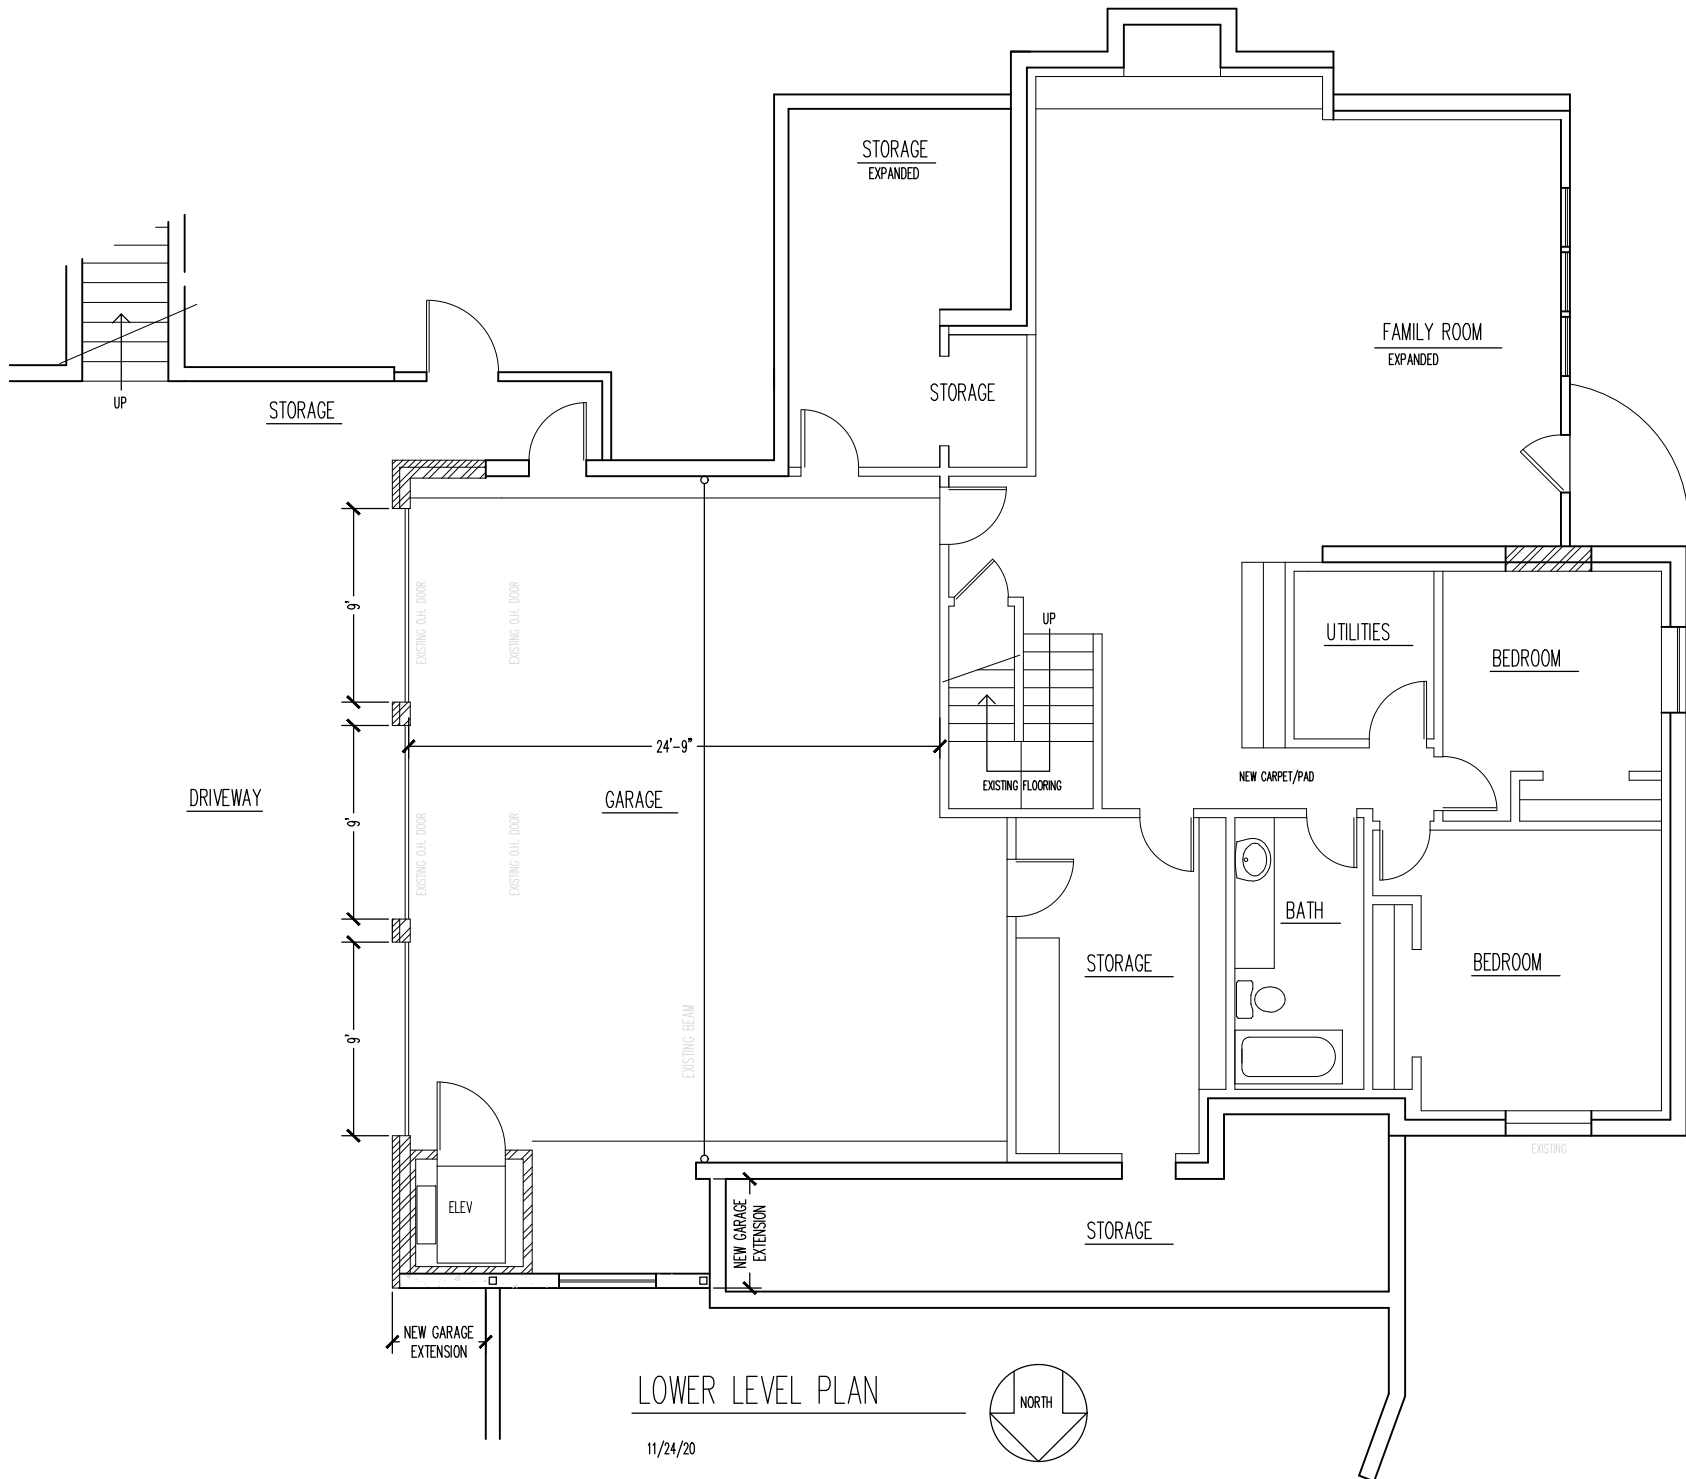

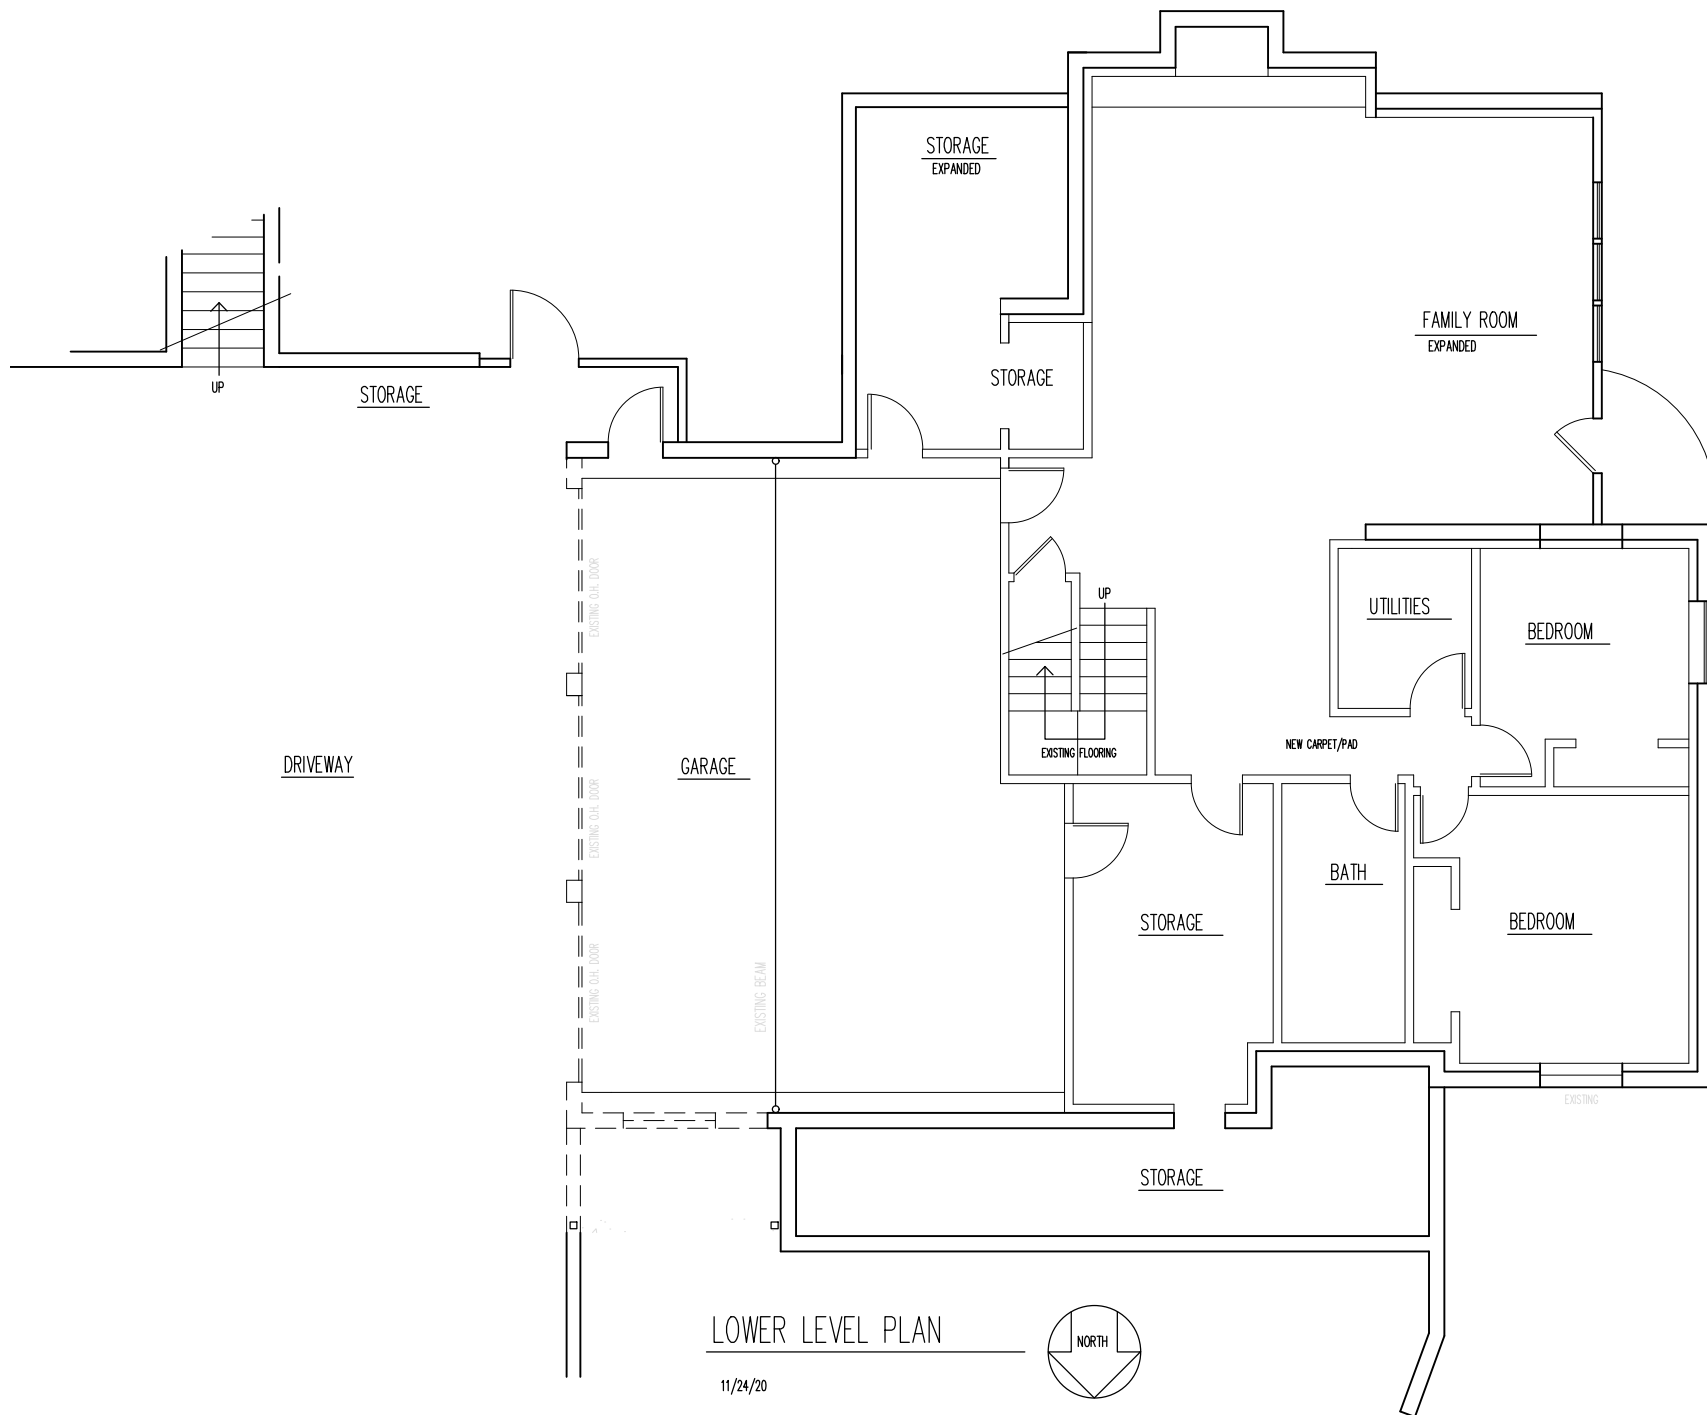

LOWER LEVEL PLAN


11/24/20

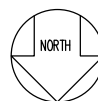




EAST SIDE ELEVATION – REMODELED

SCALE 1/4" = 1' - 0"

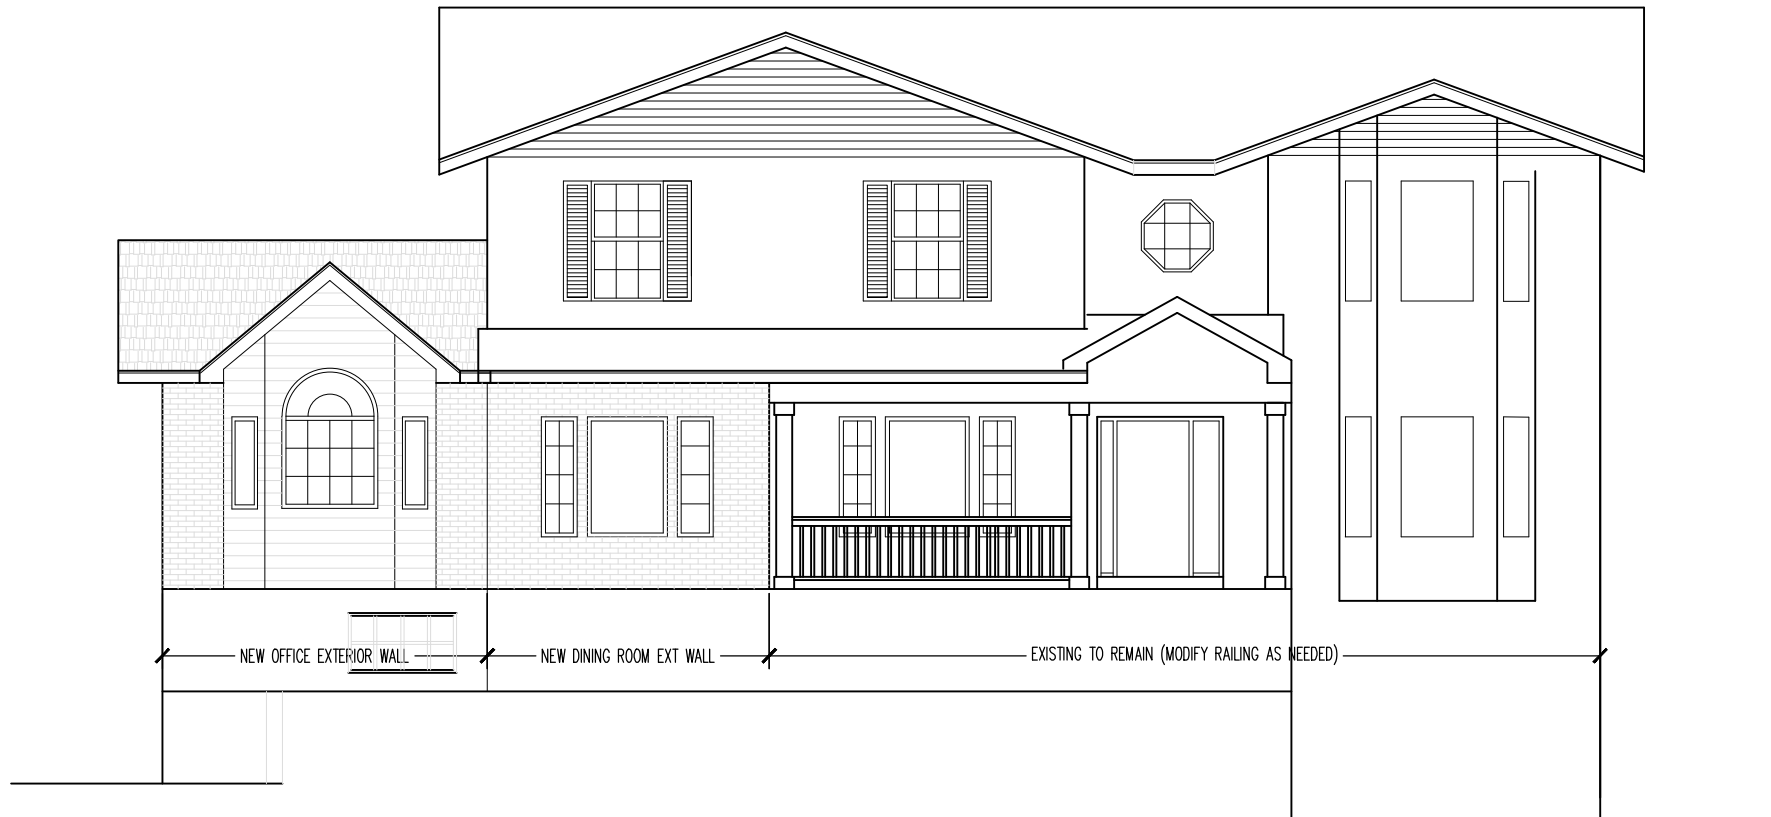

NORTH SIDE ELEVATION – REMODELED

SCALE 1/4" = 1' - 0"

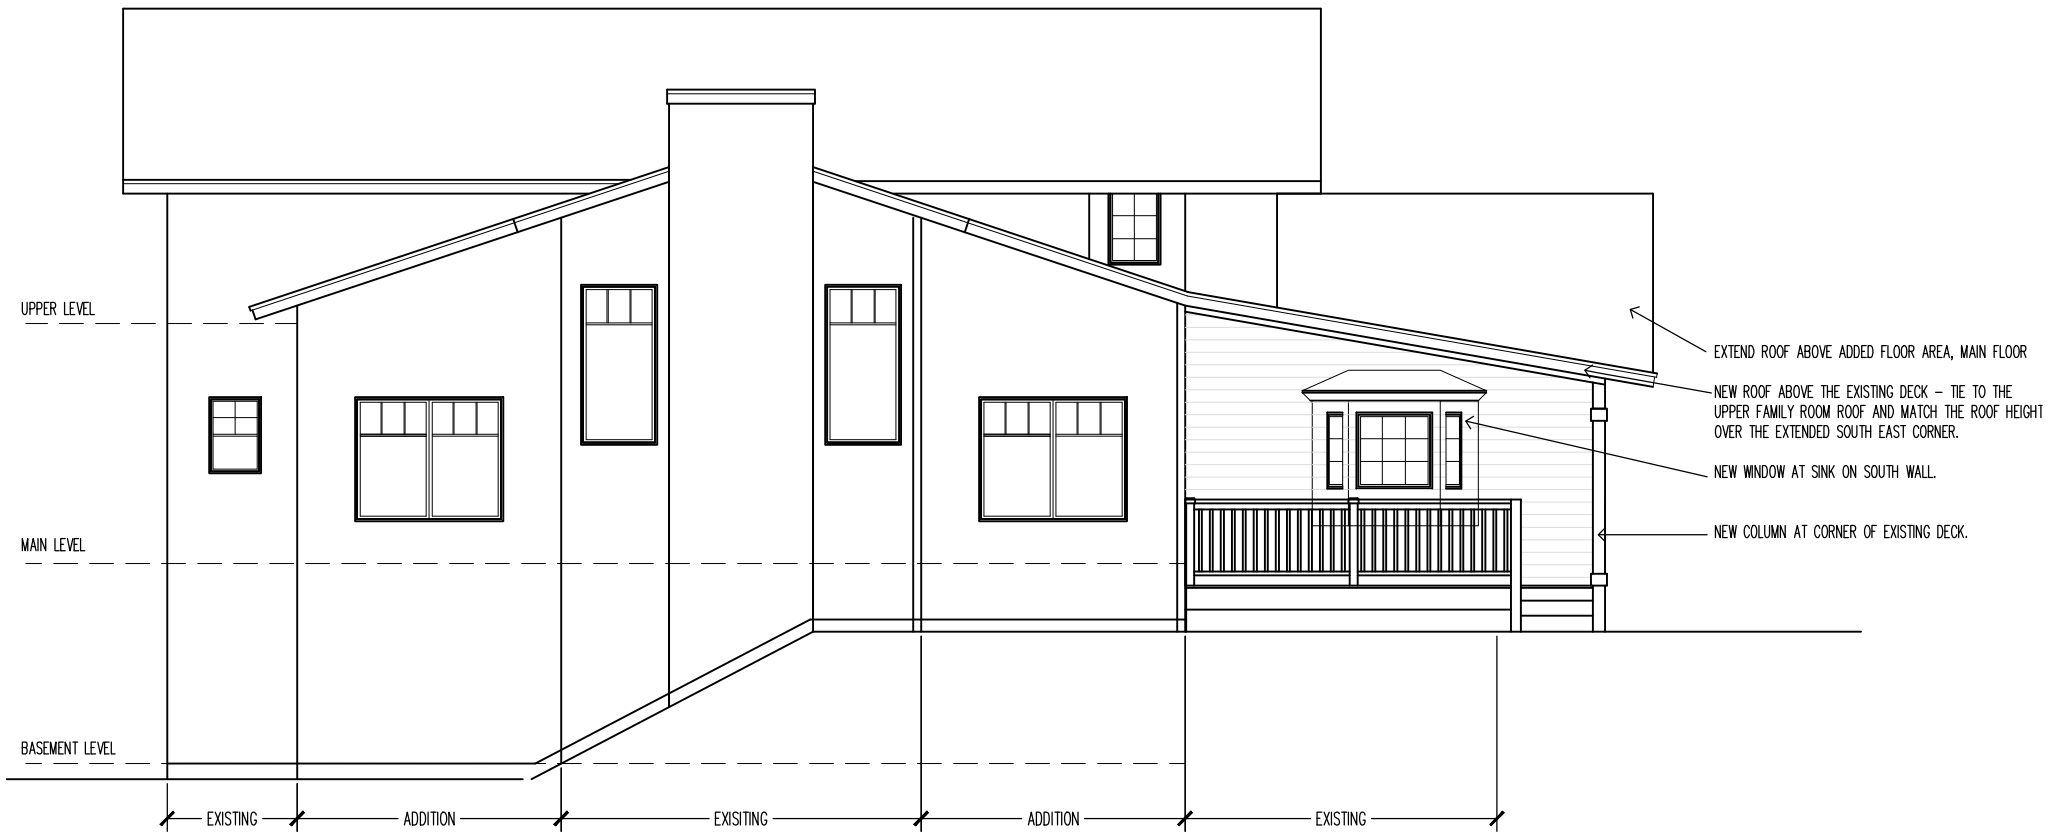

SOUTH SIDE ELEVATION - REMODELED

SCALE 1/4" = 1' - 0"



January 12, 2021

Providence City
164 North, Gateway Dr.
Providence, Ut 84332

RE: CU review, Ellis Remodel, 272 South Sherwood Dr, Providence UT.

The above-named application for conditional use plans has been submitted to the Logan Fire Department for a fire and life safety review. This review was made in the interest of the fire safety provisions and regulations as adopted by the State of Utah and in accordance with the International Fire Code. This review is not considered comprehensive nor regarded as sanctioning any code deficiencies not identified. The ultimate responsibility for compliance with the applicable codes, standards and ordinances rests with the owner.

This project is being recommended to Providence City for approval.

This project was reviewed using 2018 IFC, 2006 Utah Wildland-Urban Interface Code and Providence City Code Title 10, Chapter 5 for Hazard Wildfire Area.

The following comments document the review process:

Access

(IFC 503.1.1) Fire Apparatus Access shall extend to within 150 feet of all portions of the facility as measured by an approved route around the exterior of the building.

- Existing fire apparatus access is approved

Fire Hydrant Locations and number of Hydrants

(IFC 507.5.1) Fire Hydrants shall be located within 400 feet of the building as measured by an approved route around the exterior of the building. Exception allows for the distance to be increased to 600 feet for R-3 occupancies.

- Fire hydrant #437 is within 600 feet of the existing structure.

Fire Water Flow

(IFC 507.1) An approved water supply capable of supplying the required fire flow for fire protection shall be provided to premises upon which facilities, building or portions of buildings are hereafter constructed or moved into or within the jurisdiction. (IFC 507.3) Fire flow requirements for buildings or portions of building and facilities shall be determine by an approved method.

- The building appears to be approx. 6,024 sq. ft. in size. According to Table B105.1 and B105.2, the fire flow for a combined fire area 6,024 sq. ft. of type V-B is 2,000 GPM at 20 PSI. Fire Flow requirements are subject to change due to separation of fire areas, type of construction, and the installation of fire suppression system.
- **There are several hydrants within 600 feet of the existing home with over 2,000 GPM at 20 PSI and there is adequate fire flow water for this size of construction.**

In an email conversation with Mr Ellis (property owner), it was discussed and agreed that the following conditions would be completed in order to meet the required wildfire hazard area standards.

2006 Utah Wildland-Urban Interface Code

SECTION 506 Class 3 - Ignition-resistant Construction:

- **Builder is planning on a Class A roof covering. Approved.**
- **Builder is planning on closing all underfloor decks and eaves with soffits. Approved**
- **Builder is planning on installing 1/8-inch mesh on all vents. Approved**

Please contact me with any questions or concerns.

Respectfully,

Aaron Walker
Deputy Fire Marshal/Fire Inspector
Logan Fire Department
435-716-9516