



TABULATIONS	
AREA	1.27 AC
LOTS	22
SEWER	22.50 DIA
WATER	14



LEI
 A L&H Corporation
**ENGINEERS
 SURVEYORS
 PLANNERS**

3202 N. Main Street
 Spanish Fork, UT 84606
 Phone: 801.795.0350
 Fax: 801.795.9393
 office@lei-eng.com
 www.lei-eng.com

NOT FOR
 CONSTRUCTION

ARROWHEAD - PHASE 13
 PAYSON, UTAH


CONCEPT

REVISIONS
1
2
3
4
5

LEI PROJECT #
 2013-0931
 DRAWN BY:
 BLP
 CHECKED BY:
 BTG
 SCALE:
 1"=20'
 DATE:
 04/06/2021




NORTH FIELD
arrowhead park

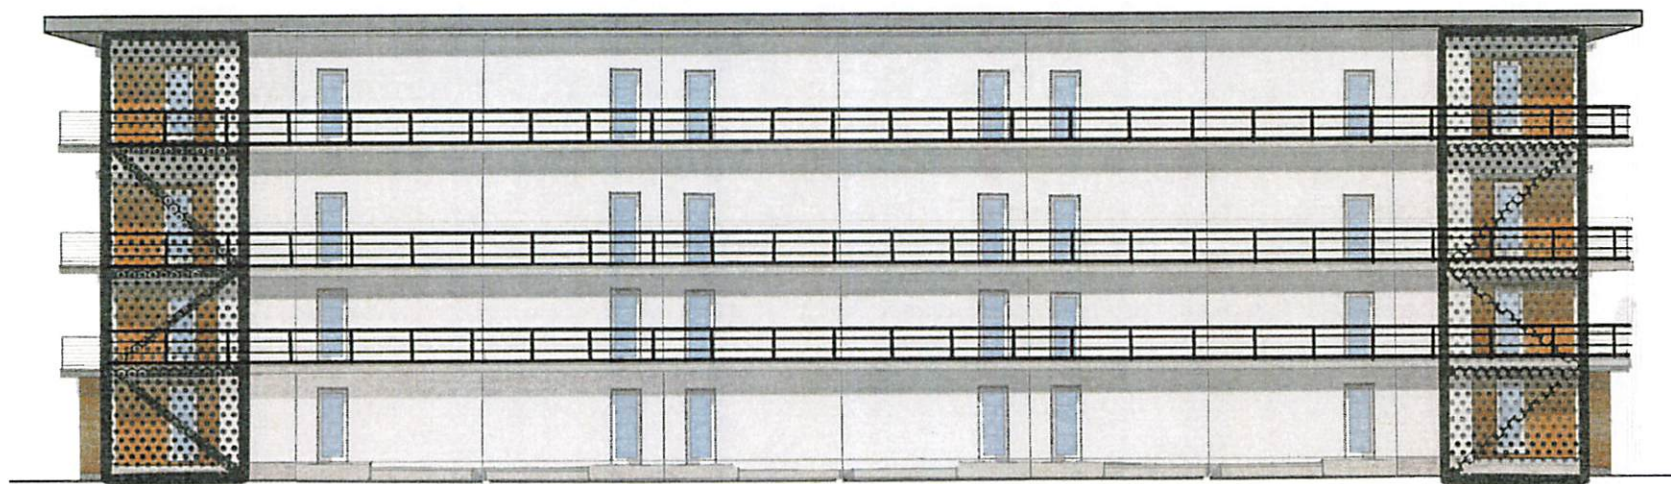

PHASE 13 REAR ELEVATION






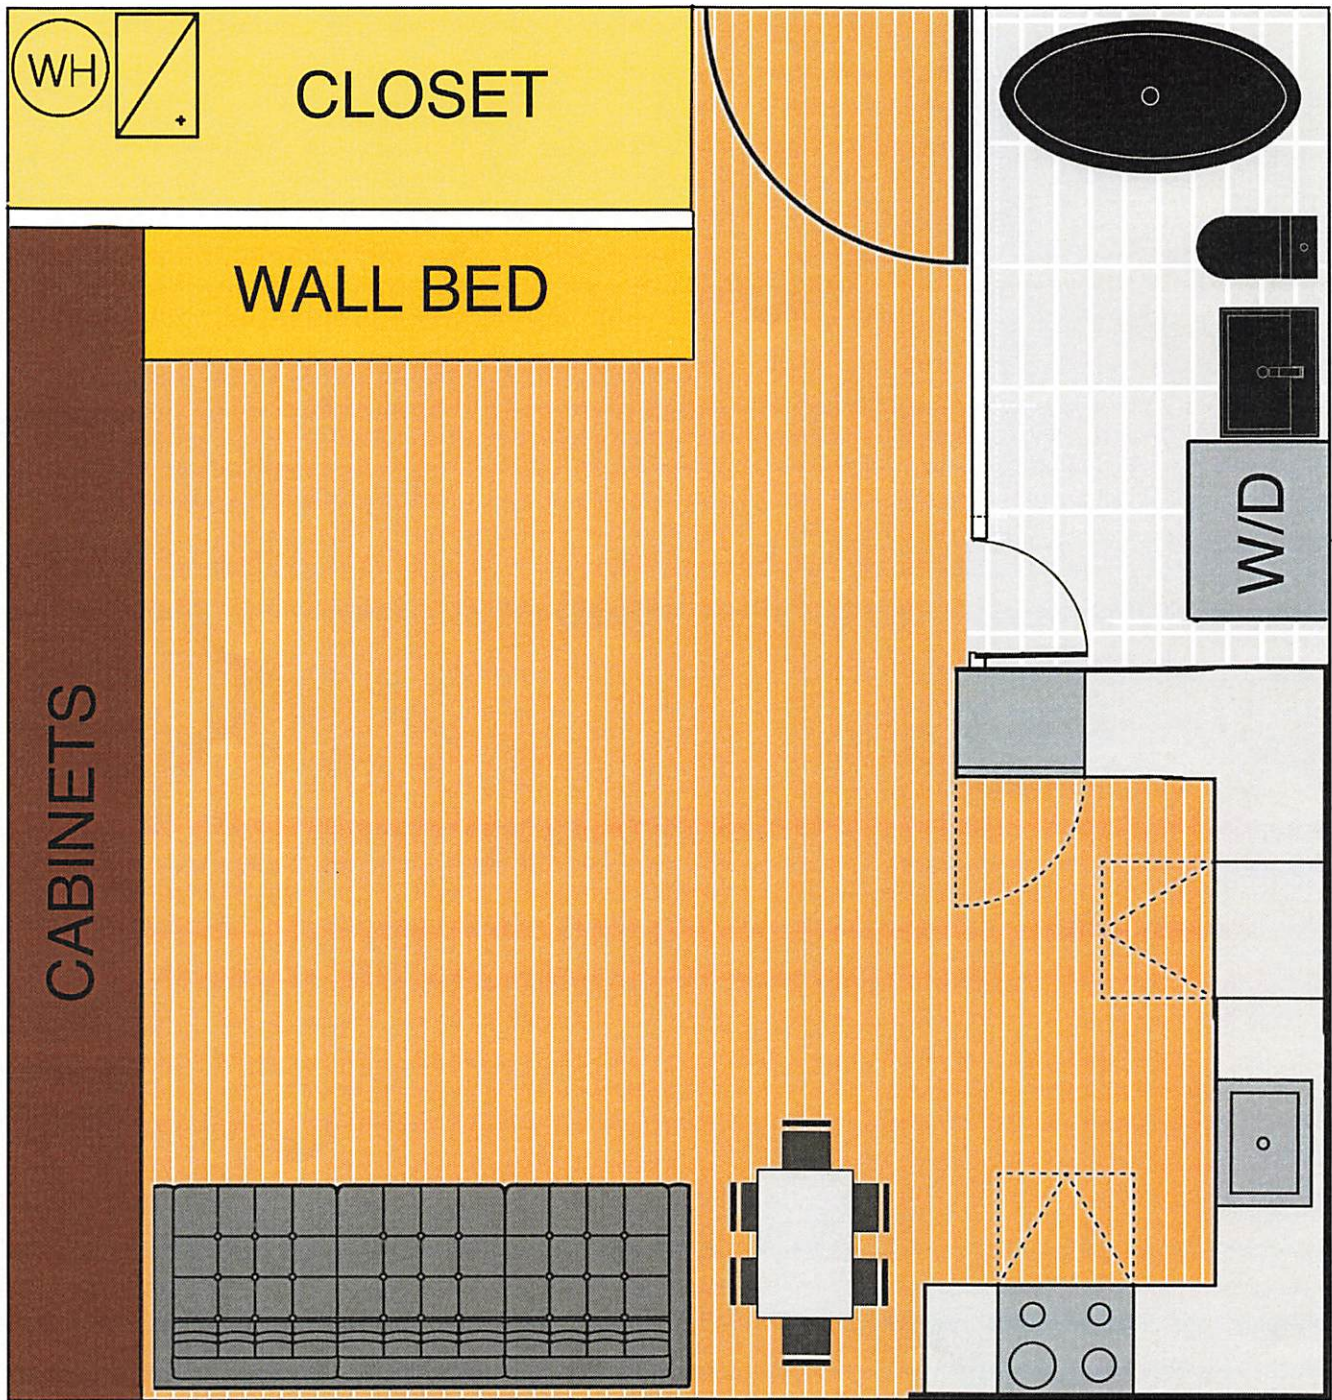

NORTH FIELD
arrowhead park

STUDIO

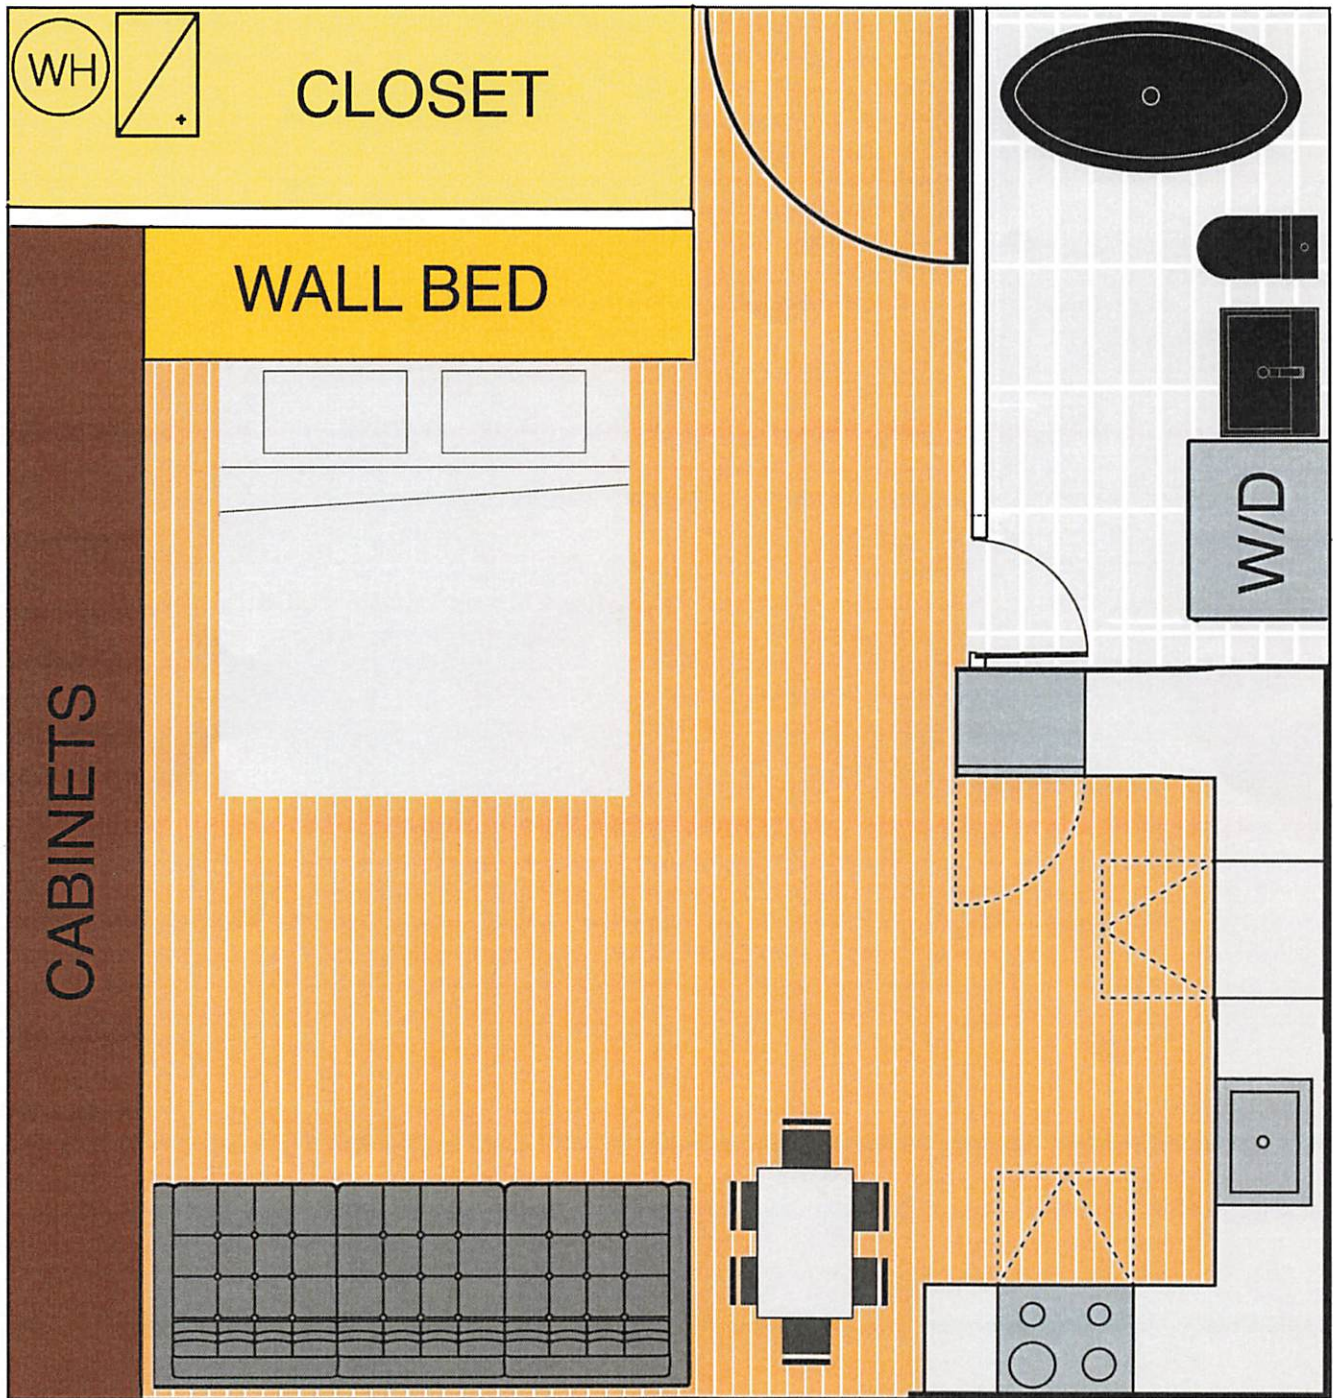

NORTH FIELD
arrowhead park

STUDIO





