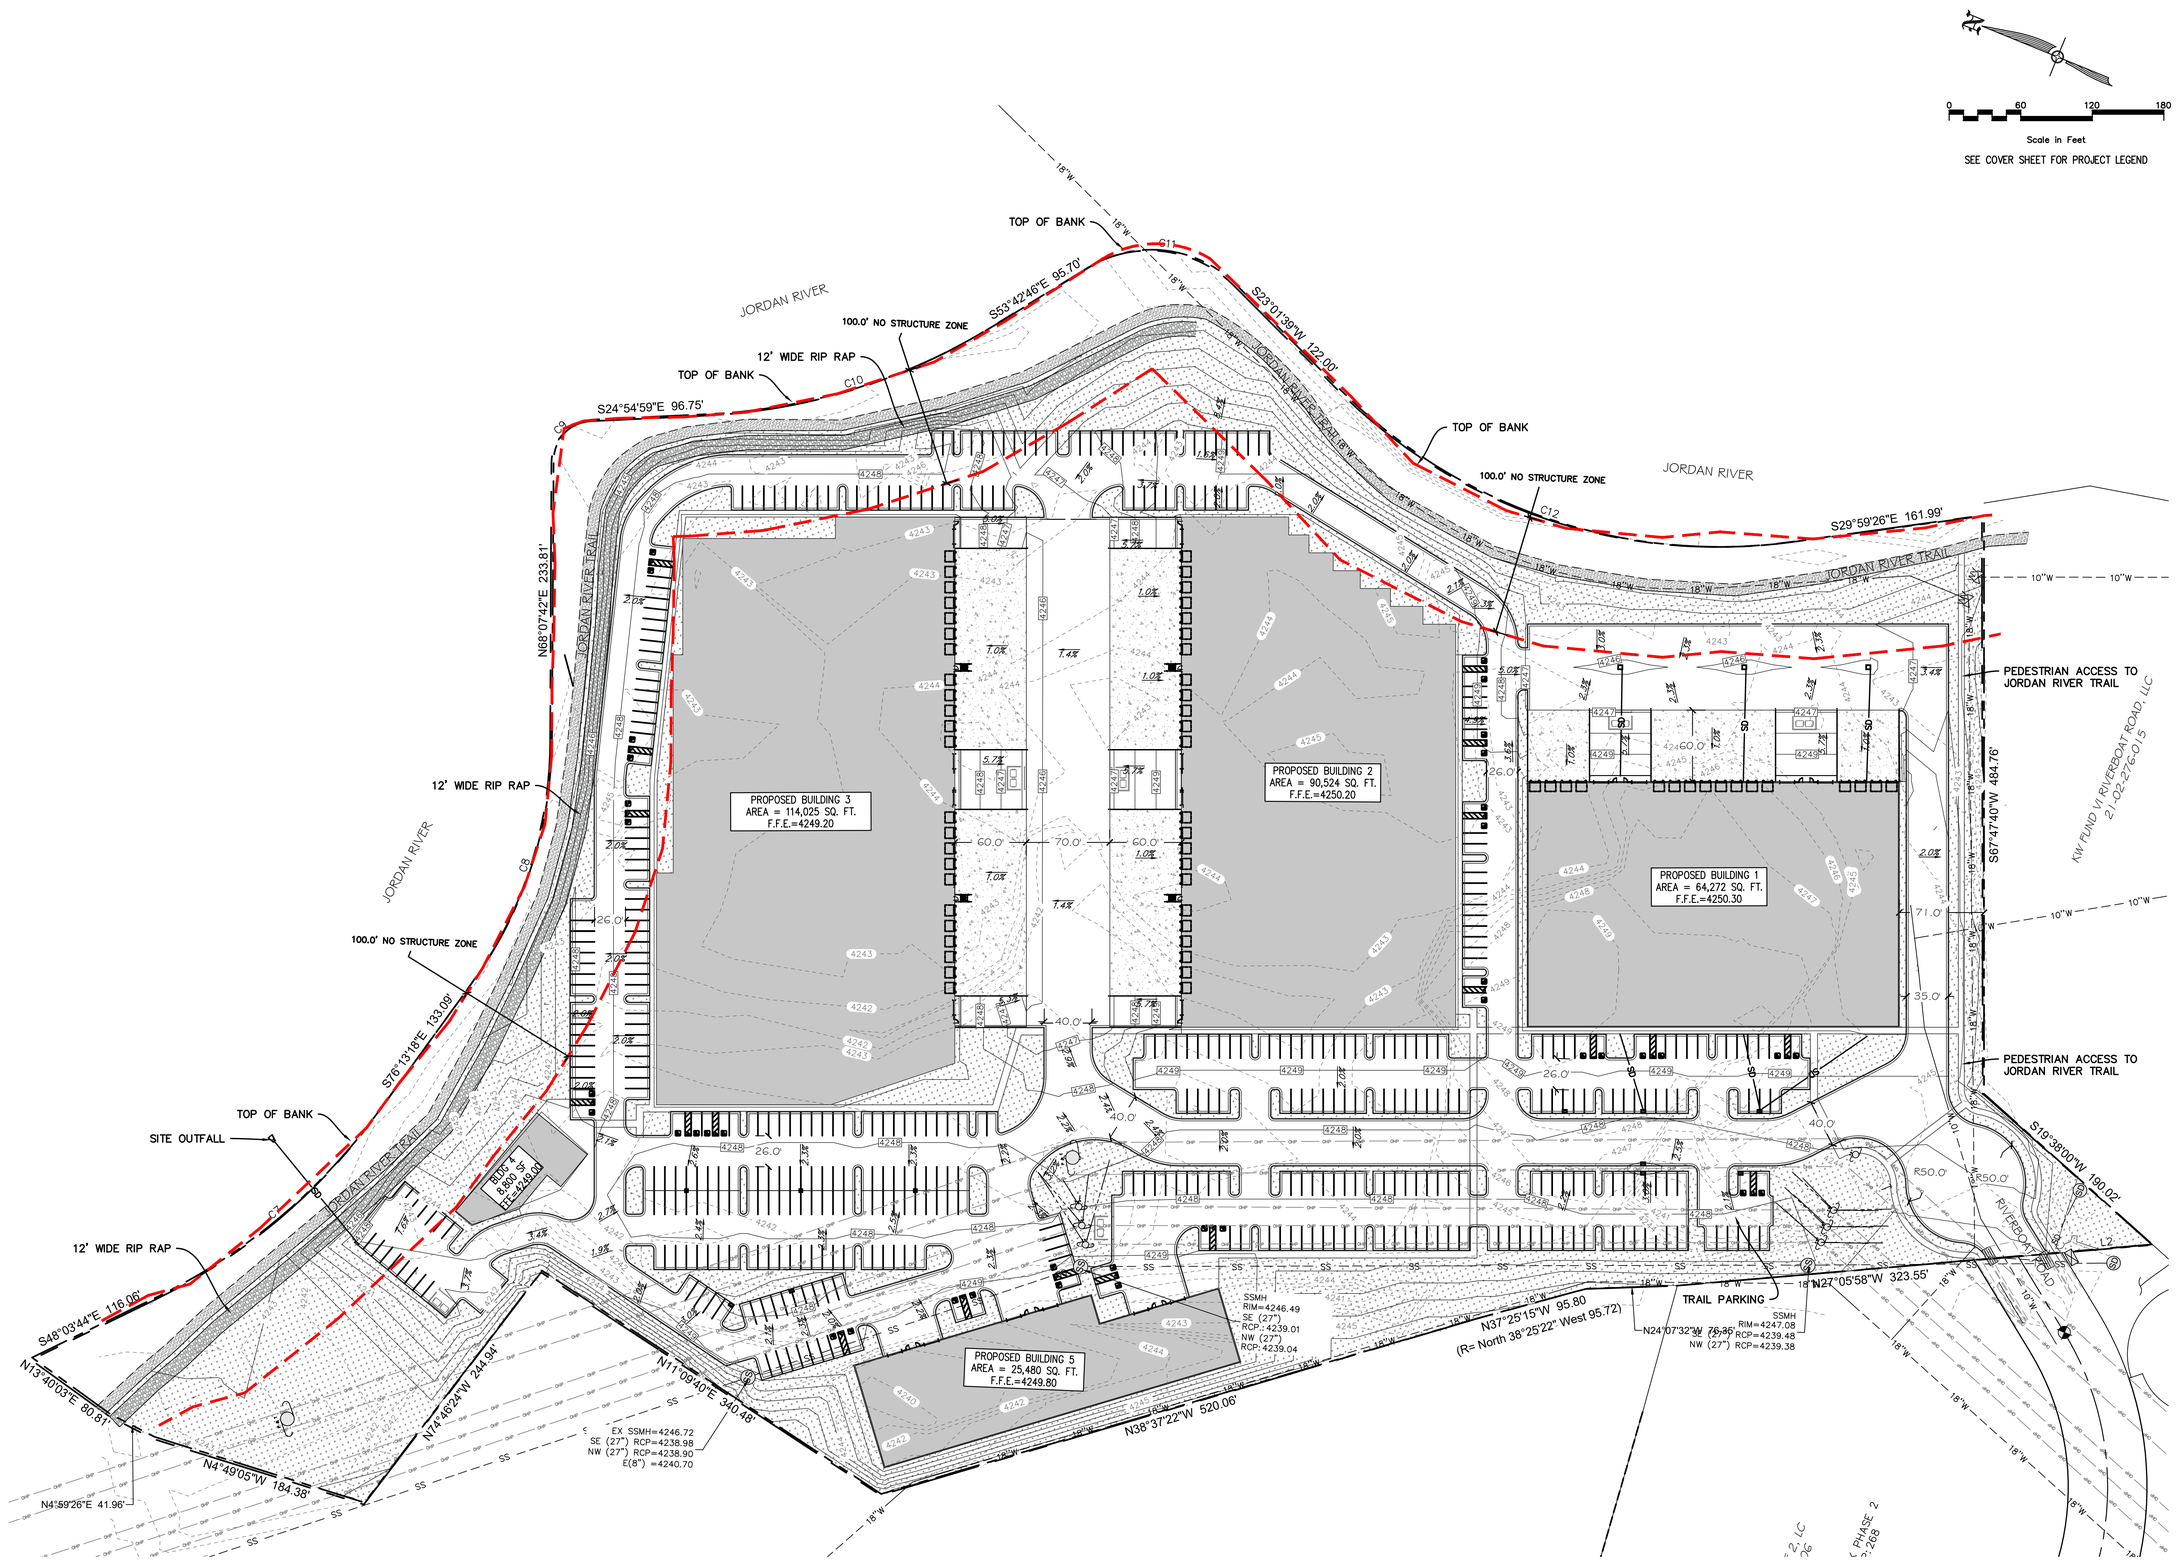

NO.	REVISIONS	BY	DATE

DESIGNER: SDT PROJECT ENGINEER: SDT

CIR | CIVIL ENGINEERING + SURVEYING
10718 S BECKSTEAD LANE, SUITE 102
South Jordan, Utah - 801-949-6296

BADIEE RIVERBOAT ROAD
4202 S RIVERBOAT ROAD, TAYLORSVILLE, UTAH
MASS GRADING EXHIBIT

SHEET NO. MG

PROJECT ID	DATE:
A-1000	05/05/22
FILE NAME: PRJ-TVB	SCALE: 1"=60'