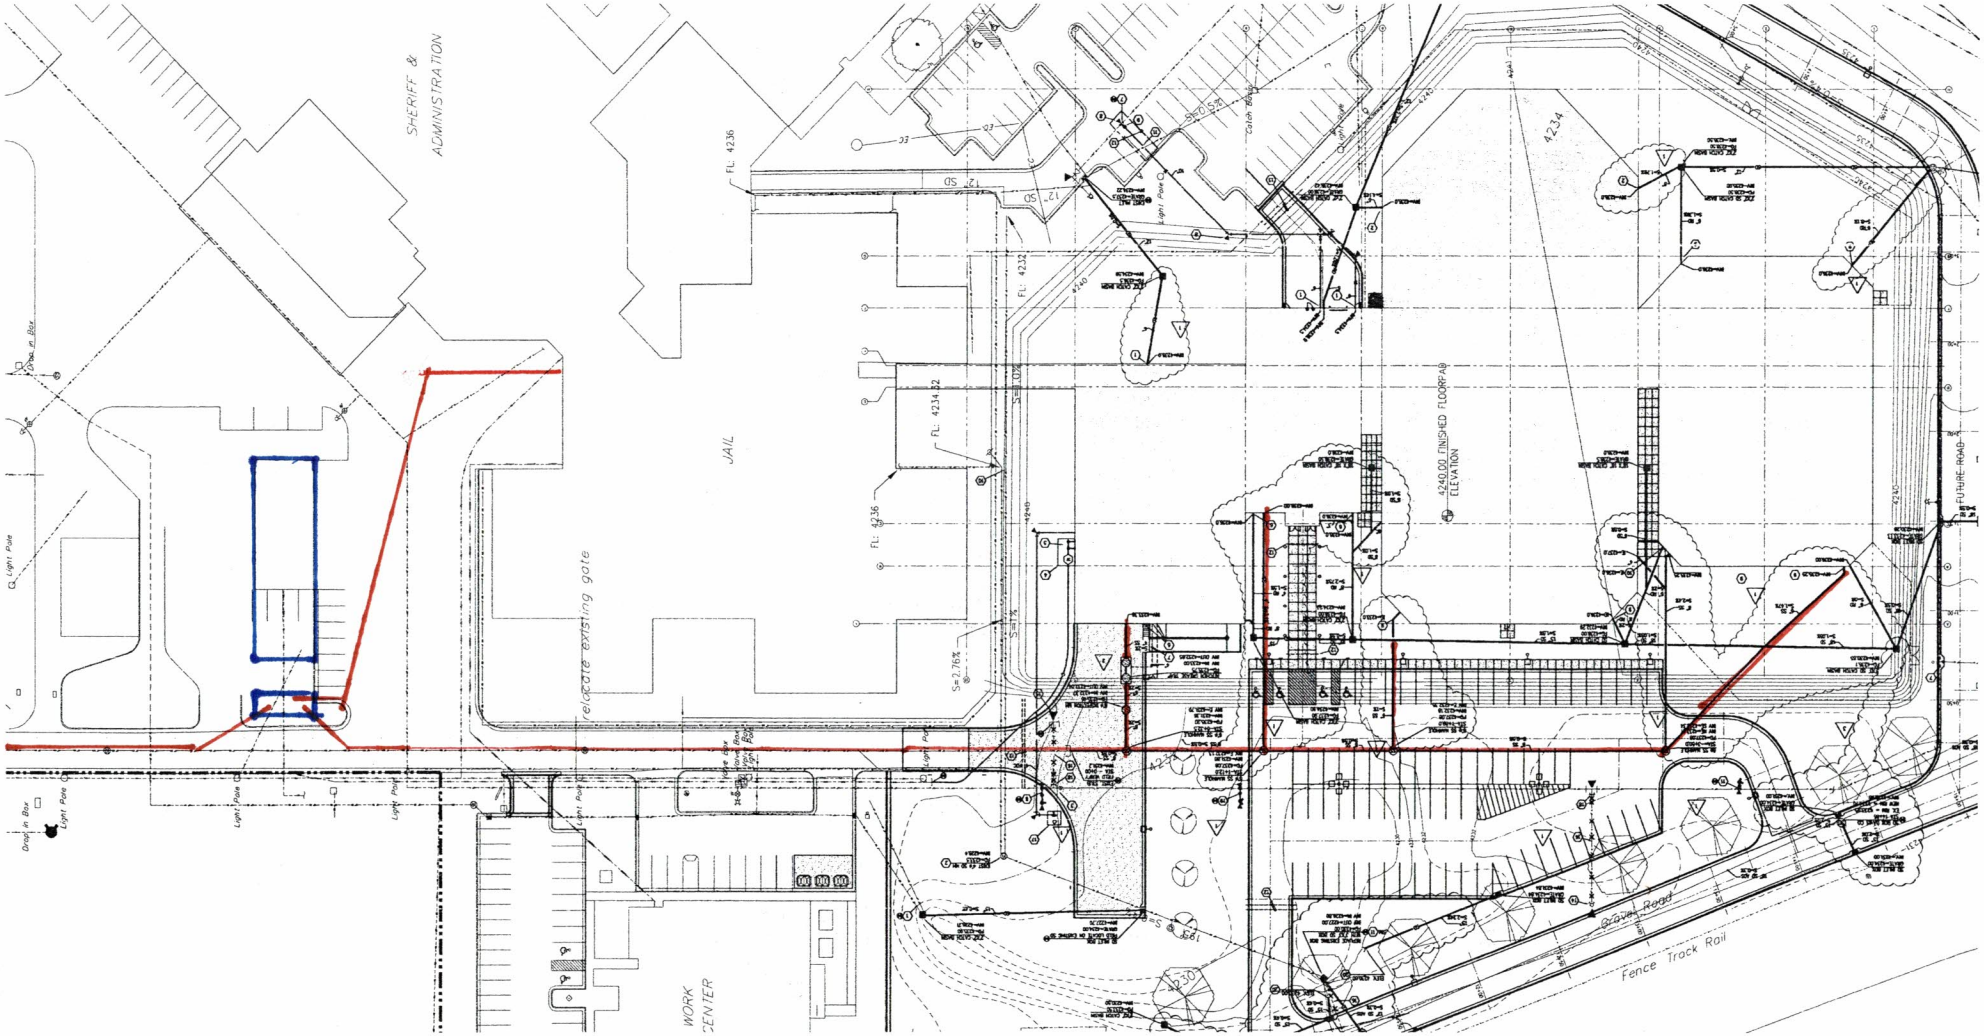

SHERIFF &
ADMINISTRATION
JAIL
WORK
CENTER
relocate existing gate
4240.00 FINISHED FLOOR PAD
ELEVATION
FUTURE ROAD
Gravel Road
Fence Track Rail
Light Pole
Drop in Box
FL: 4236
FL: 4234.62
FL: 4232
4234
S=2.76%
S=1.0%
S=0.5%

E