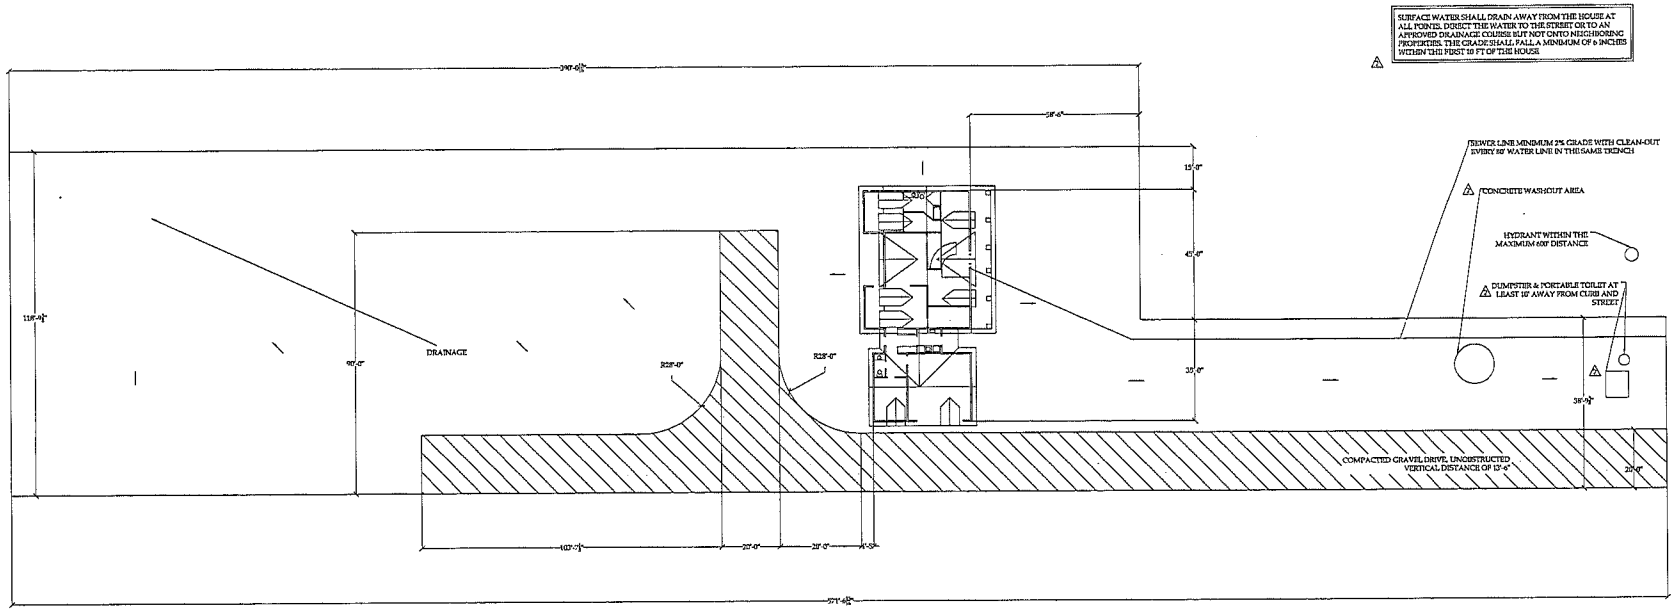

RECEIVED JUN 09 2015

IBC 2012

PLOT PLAN

TRUMP RESIDENCE
540 SOUTH 400 WEST CENTERVILLE, UTAH 84014

2	8 JUN 2015 | JDN | JDN DRAINAGE, DUMPSTER TOILET
1	20 MAY 2015 | JDN | JDN INITIAL RELEASE

ISSUE INFORMATION

Drawn JDN

Job M15-002-001

CAD

Plot 20 MAY 2015

Sheet S601

Of 17 Sheets