



FARR WEST CITY COUNCIL AGENDA

November 2, 2023 at 7 p.m.
City Council Chambers
1896 North 1800 West
Farr West, UT 84404

Notice is hereby given that the City Council of Farr West City will hold their regular meeting at 7:00 pm on Thursday, November 2, 2023 at the Farr West City Hall, 1896 North 1800 West, Farr West


Call to Order – Mayor Ken Phippen

1. Opening Ceremony
 - a. Pledge of Allegiance
 - b. Opening Prayer
2. Comments/Reports
 - a. Public Comments (*2 minutes*)
 - b. Report from the Planning Commission
3. Consent Items
 - a. Assignments and direction for Planning Commission
 - b. Consider approval of minutes dated October 5, 2023
 - c. Consider approval of bills dated October 18, 2023
 - d. Discussion/Action – Speeding on 2575 West
4. Business Items
 - a. Consider approval of the modified site plan for Farr West Animal Hospital for an addition located at 1400 North 2000 West
 - b. Consider approval of Resolution No. 2023-06, a resolution requesting the recertification of the Farr West City Justice Court
5. Mayor/Council Follow-up
 - a. Report on Assignments
6. Adjournment

In compliance with the American with Disabilities Act, individuals needing special accommodations (including auxiliary communicative aids and services) during this meeting should notify the City Recorder at 801-731-4187, at least three working days prior to the meeting. Notice of time, place and agenda of the meeting was emailed to each member of the City Council, posted in the City Hall, and posted on the Utah Public Meeting Notice Website on October 17, 2023.

Lindsay Afuvai
Recorder

Application for Site Plan Approval

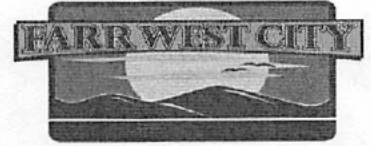

1896 North 1800 West
Farr West, UT 84404
Phone – (801)731-4187
Fax – (801) 731-7732

Date Submitted: 15 August 2023

Applicant Name: Jeffrey S. Bailey Applicant Address: [REDACTED]

Phone: [REDACTED]

Business Name: Farr West Animal Hospital Application Number: _____

Business Address: 1400 N 2000 W Ogden Phone: 801-731-0511

Address and description of site being considered: Existing Animal Hospital
at 1400 N 2000 W Farr West. Planning
for an addition to the building.

Tax ID number of site being considered: _____

Current zoning of site: Commercial

FEE SCHEDULE

Application: \$100.00 Engineering Deposit: \$1,000.00

Site Plan approval is required for the following conditions. Please indicate all conditions associated with this application:

- ☐ All proposed new development except single-family detached residences.
- ☐ All additions of alterations to nonconforming structures (see chapter 17.52 of the Farr West City municipal code for reference to nonconforming buildings).
- ☐ Issuance of a conditional use permit for new construction.
- ☐ New signs
- ☒ Modified site plan review shall be required for any change of use in a existing structure or site or addition, except single-family detached residences.
- ☐ All plans for earth sheltered dwellings.

The following information is required for site plan approval (check box next to all items submitted with application):

(Note: Not providing the required information will result in a delay of approval by the planning commission)

- ☒ A site plan (or set of plans as needed) showing all the required information listed below drawn accurately to an engineering scale. The plan needs to be submitted on 11x17, or larger paper, **and** in an electronic PDF format.
- ☒ Lot dimensions and orientations: North arrow, etc.
- ☒ Existing and proposed buildings with their dimensions and the locations of all opening in exterior walls.
- ☒ Height of all buildings and other proposed or existing structures; type and slope of roof construction.
- ☒ Indication of proposed use of buildings.
- ☒ All off street parking, locations and size of points of entry and exists, loading facilities, internal traffic circulation patterns, location of handicapped parking and handicapped access to building(s).
- ☒ Height of all existing and proposed walls and fences and type of construction.
- ☒ Location and type of landscaping.
- ☒ All existing easements (dedicated and prescriptive), irrigation ditches, alleys and street rights of ways. Locations and height of any overhead power and communication and transmission lines, and all utility easements which may affect the property.
- ☒ All existing and proposed improvements. Improvements include: curb and gutter, sidewalks, sanitary and storm sewer lines, fire hydrants and driveway approaches. Grades must be shown for curb and gutter, sidewalks, sanitary and storm sewer lines.
- ☒ Location, type, lighting and size of proposed and existing signs.
- ☒ Location, type and size of proposed and existing light poles.
- ☒ A method for controlling storm drainage so that storm runoff will not enter adjoining property must be shown.
- ☒ One copy of a current county ownership plat showing the property and adjacent properties.
- ☐ Approval letter from Weber Fire District (801-782-3580).
- ☐ Approval letter from Bona Vista Water (801-621-0474).

If any of the above information is not being provided please indicate reasoning:

See attached

Answer the following questions as applicable: (Attach additional paper if needed.)

1. State in detail what is intended to be done on or with the property? _____

See attached


2. How will the proposed use be compatible with existing surrounding uses, buildings, and structures, when considering traffic generation, parking, building design, location and landscaping?

See attached

Signature of Applicant:

Applicant acknowledges they are responsible for all engineering fees associated with this application.

In issuing this application the signer(s) certifies the information provided is correct and they agree to the conditions set by the members of the planning commission and city council. **All** property owners must sign below in the presence of the city recorder/clerk or have their signatures notarized in order to be valid.

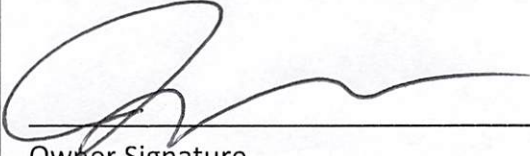

Owner Signature

JSB Building II, LLC

Print Name Jeffrey S. Bailey

Owner Signature

Print Name

I/We authorize _____ to act as my/our agent in all matters relating to this application.
(Print name)

Owner Signature

Print Name

Owner Signature

Print Name

Authorized Agent Signature


Signature of City Recorder/Clerk
(Not Required if Notarized)

State of Utah)

§

Count of weber)

On this 15th day of August, in the year 2023, before me Andrea Zweifel,
a notary public, personally appeared Jeffrey S. Bailey, proved
on the basis of satisfactory evidence to be the person(s) whose name(s) (is/are) subscribed to this instrument,
and acknowledge (he/she/they) executed the same. Witness my hand and official seal.

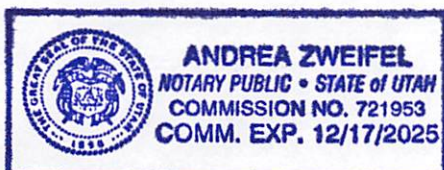



NOTARY PUBLIC

Notarizing a document is not a simple task. It is a responsibility that requires a high level of skill and knowledge. The notary public is responsible for ensuring that the document is properly executed and that the signers are who they claim to be.

The notary public is also responsible for maintaining a record of all documents notarized. This record is kept for a period of time and is available for review by the public. The notary public is also responsible for ensuring that the document is properly filed with the appropriate government agency.

[Signature]

228 B. ...
Office 2 ...

0/00000000

0/00000000

State of Utah)

§

County of _____)



On this _____ day of _____, in the year _____, before me _____, a notary public, personally appeared _____, proved on the basis of satisfactory evidence to be the person(s) whose name(s) (is/are) subscribed to this instrument, and acknowledge (he/she/they) executed the same. Witness my hand and official seal.

NOTARY PUBLIC**For City Use:**

Fee received by: Andrea Zweifel Date received: 8.16.23
Receipt number: 2.013459 Cash/Check (circle one)
Date site plan received: 8.16.23 Received by: Andrea Zweifel
Date met with city engineer: _____ Signed: _____
Date engineer approved plan: 10/19/2023 Signed: Matt Robertson
Date planning commission approved: _____
Date city council approved (conditional use permit only): _____

RECORD OF SURVEY

LOCATED IN THE NORTHEAST QUARTER OF THE SOUTHEAST QUARTER
OF SECTION 2, TOWNSHIP 6 NORTH, RANGE 2 WEST,
SALT LAKE BASE AND MERIDIAN, U.S. SURVEY

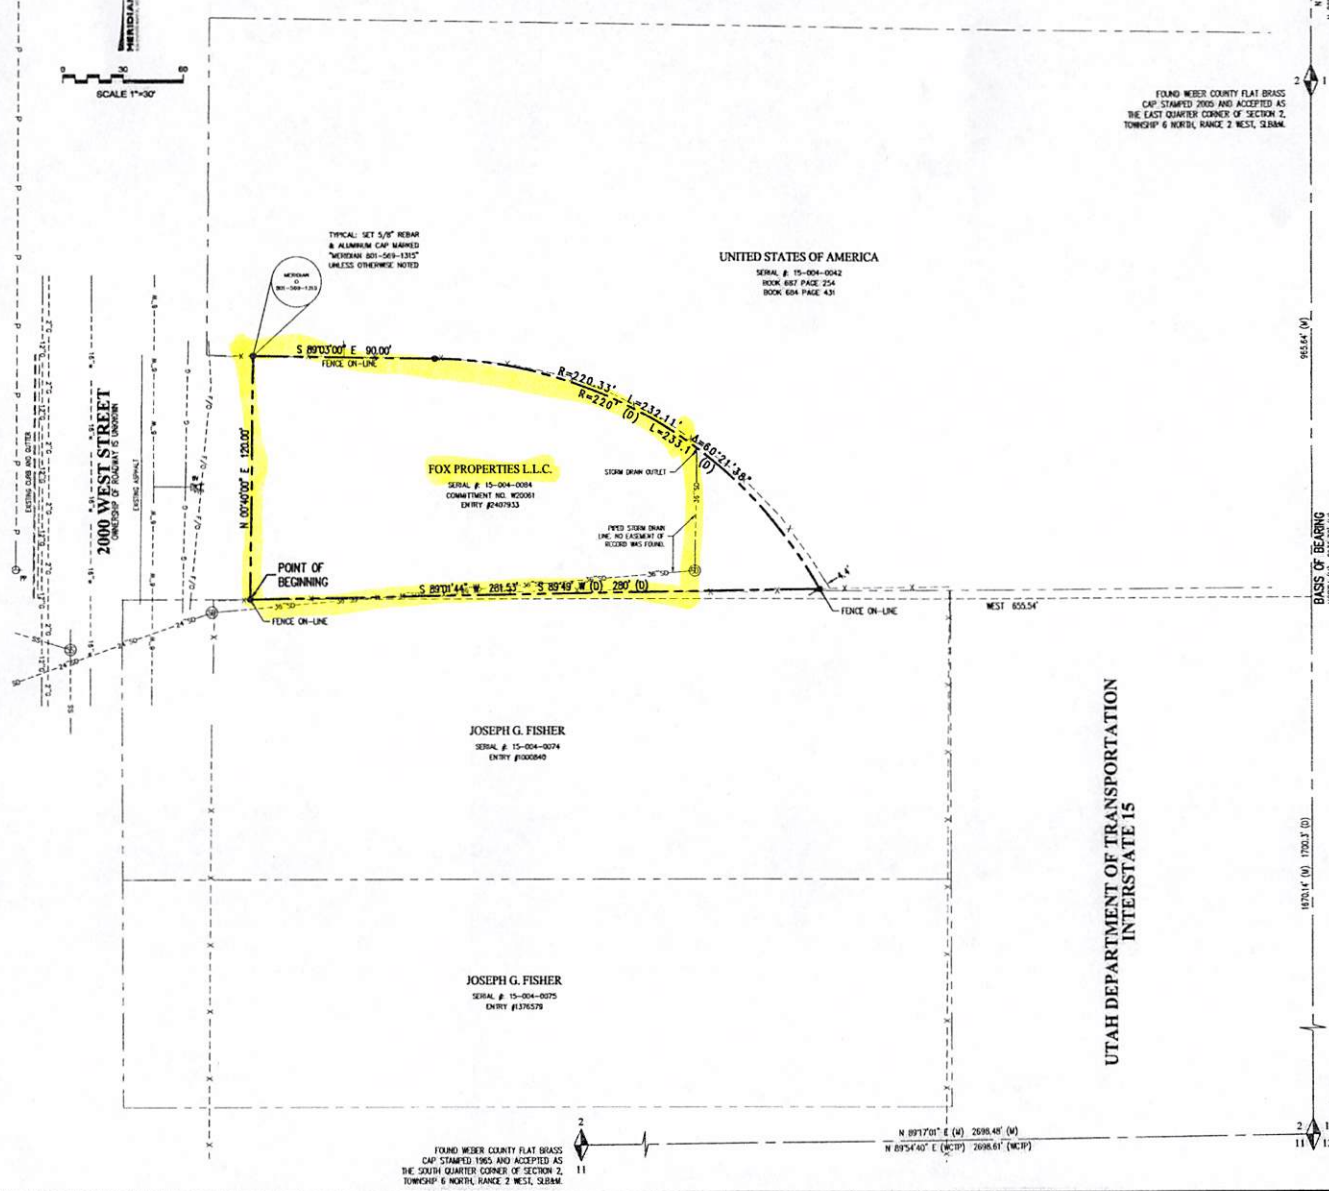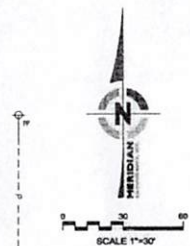

SURVEYOR'S CERTIFICATE
I, MICHAEL W. NARVAL, DO HEREBY CERTIFY THAT I AM A PROFESSIONAL LAND SURVEYOR, HOLDING CERTIFICATE NUMBER 4930744, AS PRESCRIBED BY THE LAWS OF THE STATE OF UTAH. I FURTHER CERTIFY THAT I HAVE DIRECTLY SUPERVISED A SURVEY OF THE PARCEL(S) OF LAND REPRESENTED HEREON AND HAVE BEEN SHOWN ON THE GROUND THE BOUNDARY CORNERS AS SHOWN ON THIS PLAT.



RECORD DESCRIPTION
ASPER TITLE AGENCY COMMITMENT FOR TITLE INSURANCE NUMBER: W00061
PART OF THE SOUTHEAST QUARTER OF SECTION 2, TOWNSHIP 6 NORTH, RANGE 2 WEST, SALT LAKE BASE AND MERIDIAN, U.S. SURVEY, BEGINNING AT A POINT ON THE EAST LINE OF STATE HIGHWAY 1200.3 FEET NORTH AND 855.54 FEET WEST FROM THE SOUTHEAST CORNER OF SAID QUARTER SECTION, RUNNING THENCE NORTH 0°47' EAST 120 FEET, MORE OR LESS, TO THE SOUTH LINE OF THE WILLARD CANAL, THENCE ALONG SAID CANAL SOUTH 89°57' EAST 90 FEET, MORE OR LESS, TO A POINT ON A 220-FOOT RADIUS CURVE, TO THE RIGHT, THENCE ALONG SAID CURVE 233.11 FEET (TANGENT TO THE CURVE AT THE POINT OF BEGINNING BEARS SOUTH 39°37' EAST) TO SOUTH LINE OF CANAL, THENCE SOUTH 89°57' WEST 280 FEET, MORE OR LESS, TO THE POINT OF BEGINNING.

SURVEYOR'S NARRATIVE
IT IS THE INTENT OF THIS PLAT AND THE SURVEY ON WHICH IT IS BASED TO CORRECTLY REPRESENT THE BOUNDARY LINES AND PROPERTY CORNERS OF THE SURVEYED PARCEL, DESCRIBED HEREON. THE BASIS OF BEARING FOR THIS SURVEY IS NORTH ALONG THE MONUMENT LINE BETWEEN THE FOUND MONUMENTS REPRESENTING THE SOUTHEAST CORNER AND THE EAST QUARTER CORNER OF SECTION 2, TOWNSHIP 6 NORTH, RANGE 2 WEST, SALT LAKE BASE AND MERIDIAN. THE FIELD DATA FOR THIS SURVEY WAS COLLECTED ON JANUARY 10, 2000.

AFTER OBTAINING SUFFICIENT FIELD EVIDENCE AND DOCUMENTATION FROM THE WEIR COUNTY RECORDER/SURVEYOR, IT IS APPARENT TO THE SURVEYOR THAT THERE IS A MATHEMATICAL ERROR IN THE POINT OF BEGINNING FOR THE VESTING PROPERTY. USING FIELD EVIDENCE AND ADJOINER DEED INFORMATION, THE SURVEYOR WAS ABLE TO RE-TRACE THE POSITION OF THE PARCEL ON THE GROUND AS SHOWN, ALSO USING FIELD EVIDENCE AND ADJOINER DEED INFORMATION. THE SURVEYOR WAS ABLE TO DETERMINE THE PLACEMENT OF THE CURVE ALONG THE NORTHEASTERLY SIDE OF THE VESTING PARCEL, AS WELL AS THE SOUTHERLY LINE OF THE PARCEL. ALL OTHER LINES SHOWN HEREON WERE PLACED USING RECORD INFORMATION AS SHOWN IN THE VESTING DEED. ALL CURVES IN THE CURRENT VESTING DEED HAVE A MORE OR LESS CALL EXCEPT THE CURVE ALONG THE NORTHEASTERLY PORTION OF THE PARCEL, BECAUSE OF THE INCONSISTENCIES AND MATHEMATICAL ERRORS OF THE CURRENT VESTING DEED, THE SURVEY HAS COMPLETED A SURVEYED DESCRIPTION SHOWN BELOW. THIS LEGAL DESCRIPTION INCLUDES DECS TO THE WILLARD CANAL AS WELL AS 2000 WEST STREET.

AS PART OF THIS SURVEY, MERIDIAN HAS CONDUCTED FIELD SEARCHES FOR EVIDENCE AND MONUMENTATION. FOUND EVIDENCE AND MONUMENTATION IS REPRESENTED HEREON. EVERY DOCUMENT OF RECORD REVIEWED AND CONSIDERED AS PART OF THIS SURVEY IS NOTED BELOW. THERE MAY EXIST OTHER EVIDENCE, MONUMENTATION AND DOCUMENTS THAT COULD AFFECT THIS SURVEY. ANY NEW EVIDENCE, MONUMENTATION OR DOCUMENTS CONTRASTING TO THIS SURVEY SHOULD BE PRESENTED TO THE SURVEYOR FOR HIS REVIEW AND CONSIDERATION.

1. TITLE COMMITMENT FROM ASPEN TITLE INSURANCE AGENCY HAVING A COMMITMENT NUMBER OF W00061.
2. QUIT-CLAIM DEED IN FAVOR OF FOX PROPERTIES, L.L.C. ENTRY NO. 2407933.
3. WEIR COUNTY RECORDER/SURVEYOR'S TOWNSHIP PLAT, T.6N, R.2W, S.28E.
4. WEIR COUNTY RECORDER/SURVEYOR'S OWNERSHIP PLAT, SEC. 2, T.6N, R.2W, S.28E.
5. MONUMENT DATA SHEETS FOR THE SOUTH QUARTER, THE SOUTHEAST CORNER, THE EAST QUARTER, AND THE NORTHEAST CORNER OF SEC. 2, T.6N, R.2W, S.28E.


SURVEYED DESCRIPTION
A PARCEL OF LAND SITUATE IN THE NE1/4, SEC. 2, TOWNSHIP 6 NORTH, RANGE 2 WEST, SALT LAKE BASE AND MERIDIAN, U.S. SURVEY. THE BOUNDARIES OF SAID PARCEL ARE MORE PARTICULARLY DESCRIBED AS FOLLOWS:
BEGINNING AT A POINT IN THE LASTERLY RIGHT OF WAY LINE OF 2000 WEST STREET, SAID POINT IS 1074.14 FEET NORTH ALONG THE SECTION LINE AND 855.54 FEET WEST FROM THE SOUTHEAST CORNER OF SAID SECTION 2 (NOTE: BASIS OF BEARING IS NORTH ALONG THE SECTION LINE BETWEEN THE FOUND MONUMENTS REPRESENTING THE SOUTHEAST CORNER AND THE EAST QUARTER CORNER OF SAID SECTION 2), AND RUNNING THENCE NORTH 0°47'00" EAST 120.00 FEET ALONG SAID EASTERLY RIGHT OF WAY LINE TO THE SOUTHERLY LINE OF THE WILLARD CANAL; THENCE ALONG SAID SOUTHERLY LINE SOUTH 89°57'00" EAST 90.00 FEET TO A POINT ON THE BEGINNING OF A NON-TANGENT CURVE TO THE RIGHT HAVING A RADIUS OF 220.33 FEET, THENCE CONTINUING ALONG SAID SOUTHERLY LINE AND ALONG THE ARC OF SAID CURVE 232.11 FEET THROUGH A CENTRAL ANGLE OF 60°27'30" (NOTE: CHORD BEARS SOUTH 59°06'30" EAST 221.53 FEET), THENCE SOUTH 89°57'00" EAST 280.53 FEET TO THE POINT OF BEGINNING.

THE ABOVE DESCRIBED PARCEL OF LAND CONTAINS 26.335 SQUARE FEET IN AREA OR 0.60 ACRE, MORE OR LESS.

- GENERAL NOTES**
- 1. EXCEPT AS SPECIFICALLY STATED OR SHOWN ON THIS PLAT, THIS SURVEY DOES NOT PURPORT TO REFLECT ANY OF THE FOLLOWING WHICH MAY BE APPLICABLE TO THE SUBJECT REAL ESTATE: EASEMENTS, EASING OF STRAIGHT LINES OR LIMITS, RESTRICTIVE COVENANTS, SUPERSEDER RESTRICTIONS, PERMITTING ISSUES, ZONING OR OTHER LAND USE REGULATIONS, AND ANY OTHER FACTS THAT A CURRENT TITLE COMMITMENT AND RECORD MAY DISCLOSE.
 - 2. THIS PLAT AND THE SURVEY ON WHICH IT IS BASED IS VALID ONLY IF THE SURVEYOR'S SEAL AND SIGNATURE IS PRESENT. THE ORIGINAL PLAT WAS SEALED IN BLUE INK.
 - 3. THIS SURVEY DISCLOSES BOUNDARY LINES AND PROPERTY CORNER LOCATIONS ONLY. OTHER THAN SHOWN ON THIS PLAT, NO ATTEMPT HAS BEEN MADE AS PART OF THIS SURVEY TO SHOW THE EXISTENCE OF ANY BUILDING, STRUCTURE, DRIVE, WALK, ASPHALT, CONCRETE, FENCING OR ANY OTHER SURFACE OR SUBSURFACE STRUCTURE OR IMPROVEMENT.
 - 4. THE LOCATIONS OF UNDERGROUND STRUCTURES, UTILITIES OR IMPROVEMENTS AS SHOWN HEREON ARE BASED ON ABOVE GROUND APPEARANCES VISIBLE AT THE TIME OF THE SURVEY. EXACT LOCATIONS OF UNDERGROUND STRUCTURES, UTILITIES OR IMPROVEMENTS MAY VARY FROM LOCATIONS SHOWN HEREON. ADDITIONAL UNDERGROUND STRUCTURES, UTILITIES OR IMPROVEMENTS MAY EXIST.
 - 5. LAND USE REGULATIONS AND CURRENT ZONING REQUIREMENTS OR RESTRICTIONS HAVE NOT BEEN DETERMINED AND ARE NOT A PART OF THIS SURVEY.
 - 6. ENVIRONMENTAL CONDITIONS WERE NOT EXAMINED OR CONSIDERED AS A PART OF THIS SURVEY. NO STATEMENT IS MADE CONCERNING THE EXISTENCE OF UNDERGROUND OR OVERHEAD CONTAINERS, FACILITIES, DEPOSITS OR DISPOSALS THAT MAY AFFECT THE USE OR DEVELOPMENT OF THIS PROPERTY.
 - 7. FLOOD AND CARQUADRAE ZONES HAVE NOT BEEN DETERMINED AS PART OF THIS SURVEY.
 - 8. UNLESS OTHERWISE SHOWN, THE OWNERSHIP OF ROADS IS NOT KNOWN TO THE SURVEYOR.
 - 9. THE WORDS "CERTIFY" AND "CERTIFICATE" AS SHOWN AND USED HEREON MEANS AN EXPRESSION OF PROFESSIONAL OPINION REGARDING THE FACTS DISCLOSED TO THE SURVEYOR OR INFORMATION IN POSSESSION OF THE SURVEYOR AND DOES NOT CONSTITUTE A WARRANTY OR GUARANTEE OF LEGAL OWNERSHIP, EXPRESSED OR IMPLIED.

- UNLESS OTHERWISE NOTED, SET 5/8" BY 24" REBAR AND ALUMINUM CAP WITH THE STAMPING: "WEIRMAN 801-569-1315".
- FOUND MONUMENT AS NOTED
- BEARING AND/OR DISTANCE DATA TAKEN FROM ACTUAL SURVEYED MEASUREMENTS.
- (D) BEARING AND/OR DISTANCE DATA TAKEN FROM VESTING DEED AND TITLE COMMITMENT.
- (WCTP) BEARING AND/OR DISTANCE DATA TAKEN FROM WEIR COUNTY TOWNSHIP PLAT.

LEGEND	
---	BOUNDARY LINE
---	SECTION LINE
---	ADJOINER LINE
---	POWER LINE
---	STORM DRAIN LINE
---	SEWER LINE
---	FIBER OPTIC LINE
---	WATER LINE
---	EXISTING WIRE FENCE
---	CLUB & GUTTER
---	POWER POLE
---	SANITARY SEWER MANHOLE
---	STORM DRAIN MANHOLE
---	WATER VALVE
---	FIRE HYDRANT

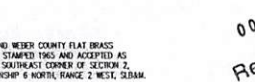

004426
Received
MAR - 9 2000

FOUND WEIR COUNTY FLAT BRASS
CAP STAMPED 1965 AND ACCEPTED AS
THE SOUTHWEST CORNER OF SECTION 2,
TOWNSHIP 6 NORTH, RANGE 2 WEST, S.28E.

COPYRIGHT
ALL RIGHTS RESERVED
NO PART OF THIS DOCUMENT
MAY BE REPRODUCED OR
TRANSMITTED IN ANY FORM
OR BY ANY MEANS
ELECTRONIC OR MECHANICAL
INCLUDING PHOTOCOPYING,
RECORDING, OR BY ANY
INFORMATION STORAGE
RETRIEVAL SYSTEM
WITHOUT PERMISSION IN
WRITING FROM
MERIDIAN
SURVEYING & MAPPING, INC.
1000 WEST 1400 NORTH, SUITE 200
SALT LAKE CITY, UT 84119
(801) 466-1111

RECORD OF SURVEY
APPROXIMATELY 1400 NORTH 2000 WEST
PARCEL 1400-1400-1400-1400

COMP. FH
09085-RO
PROJECT?
09085
SHEET NO
1 OF 1

KENNETH R. CUTLER
35 NORTH REDWOOD ROAD



To Whom It May Concern:

Thank you for your consideration of this project. I am submitting this packet for Site Plan approval. I have included all necessary documents except the letter from Weber Fire District and from Bona Vista Water as there is already existing service at the building.

We have been serving the Farr West and surrounding communities for the past 13 years and have enjoyed great support throughout the community. We are bursting at the seams and need more room to continue to offer our services effectively. We purchased 40 feet of property to the south of our existing property to expand our parking and we have designed an addition to the east end of our existing building to house more exam rooms, a larger reception and more room for our grooming services. We approximately double our parking area with similar flow to our previous parking.

To the north we have the canal. Our neighbors to the south are proposing a senior living center and we will share access to the road to minimize traffic congestion. They are fully supportive of our plans. The style, colors and landscaping will be done to match the existing structure. Trees that were removed on the south of our parking will be replaced as part of the project.




Thank you all for the support from Farr West City and its residents. We look forward to many more years of service. Please contact me if you have any questions regarding this application.

Sincerely,

Jeffrey S. Bailey DVM

FARR WEST ANIMAL HOSPITAL ADDITION

LOCATED IN THE SOUTHEAST QUARTER OF SECTION 2,
TOWNSHIP 6 NORTH, RANGE 2 WEST,
SALT LAKE BASE AND MERIDIAN
1400 N 2000 W
FARR WEST, WEBER COUNTY, UTAH

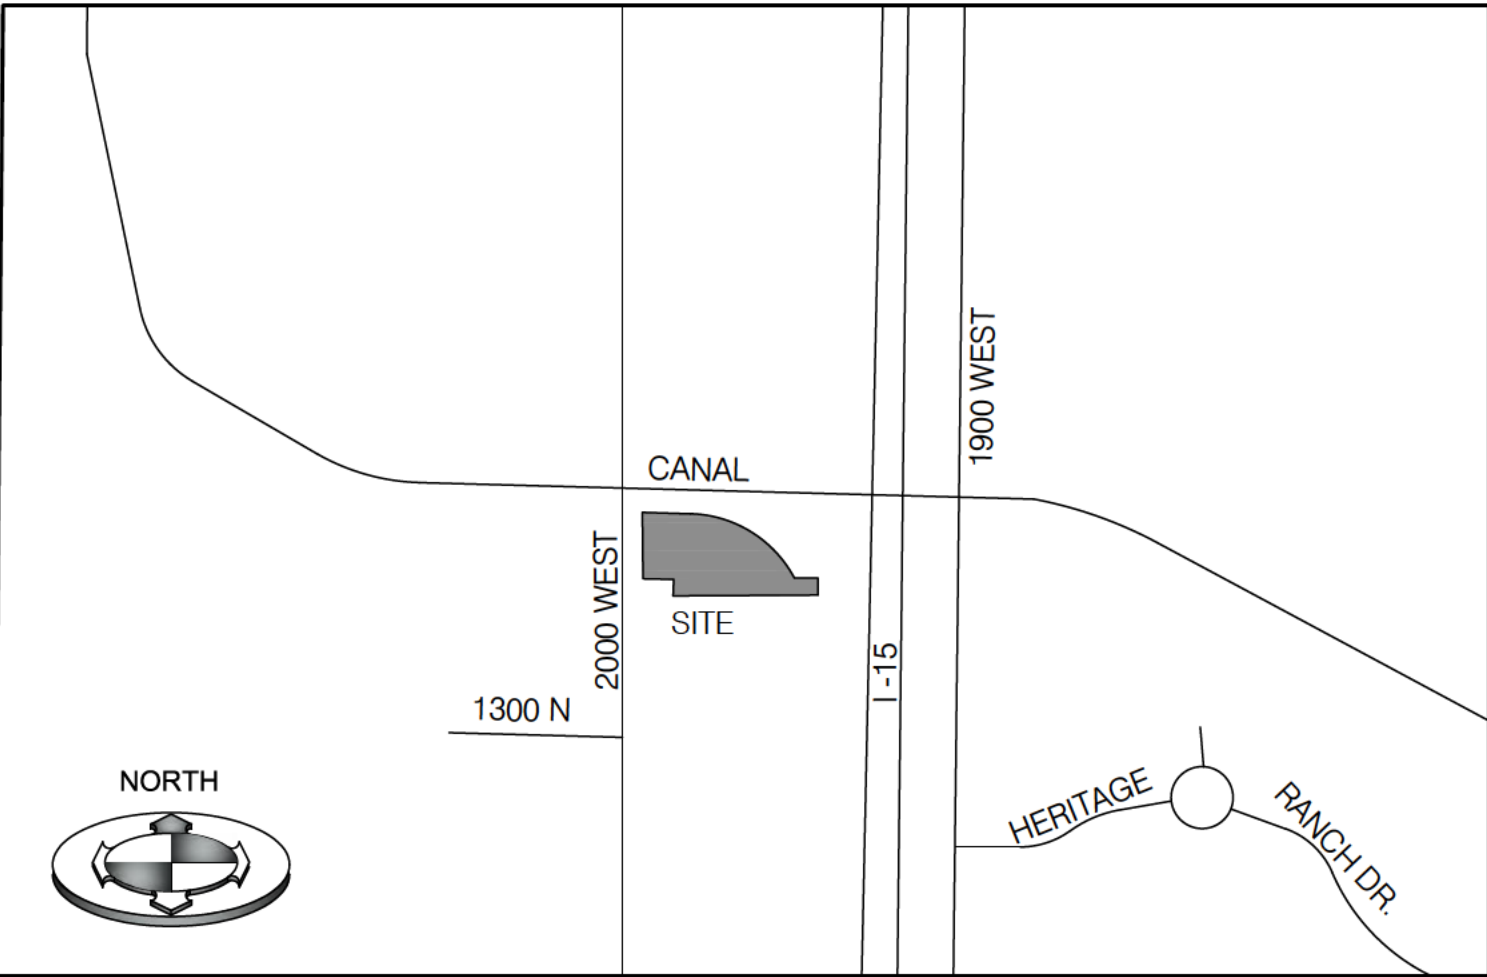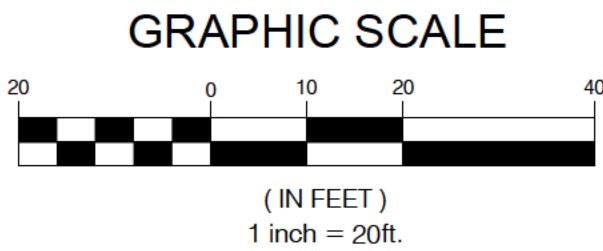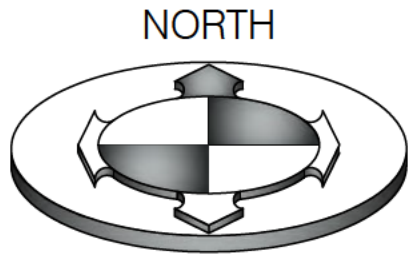

VICINITY MAP
N.T.S

OWNER/DEVELOPER:
JEFFREY BAILEY
801-648-6553
desertzookeeper@aol.com

DRAWING INDEX

COVER	COVER SHEET
CGN.01	GENERAL NOTES, LEGEND & ABBREVIATION
CDP.01	DEMO PLAN
CSP.01	SITE PLAN
CUP.01	UTILITY PLAN
CGD.01	GRADING & DRAINAGE PLAN
CEP.01	EROSION CONTROL PLAN
CEP.02	EROSION CONTROL DETAILS
CDT.01	DETAILS & NOTES
CDT.02	DETAILS & NOTES

PRELIMINARY CIVIL PLANS
NOT FOR CONSTRUCTION

10/13/23
No. 11366633
ALLISON G.
ALBERT
STATE OF UTAH

**BENCHMARK
ENGINEERING &
LAND SURVEYING**
9138 SOUTH STATE STREET SUITE # 100
SANDY, UTAH 84070 (801) 542-7192
www.benchmarkcivil.com

FARR WEST ANIMAL HOSPITAL 1400 N 2000 W FARR WEST, UTAH		DRAFT HT 06/06/2023	DESIGN DZB 10/12/2023	CHECK AGA 10/12/2023	PROJECT NO. 2305068
No.	DATE	DESCRIPTION			
1	10/13/2023	REVISED PER CITY COMMENTS			

COVER

1 OF 10

NEW	EXISTING

NEW	EXISTING	
		SECTION CORNER (FOUND)
		SECTION CORNER (NOT FOUND)
		STREET MONUMENT (FOUND)
		STREET MONUMENT (NOT FOUND)
		BRASS CAP MONUMENT
		POWER POLE & OVERHEAD
		LIGHT POLE
		GUY WIRE
		TELEPHONE MANHOLE
		SANITARY SEWER MANHOLE
		STORM DRAIN MANHOLE
		CATCH BASIN
		DIRECTION OF DRAINAGE
		WATER MANHOLE
		WATER VALVE
		WATER METER
		FIRE HYDRANT
		IRRIGATION VALVE
		GAS MANHOLE
		TREE

BAR & CAP	RUE	PUBLIC UTILITY EASEMENT
BOW	R	RADIUS OF CURVE
COR, SECTION OF VISIBLE WALL	RR	RAILROAD
COR, SECTION CORNER	ROW	RIGHT-OF-WAY
CB	R/W	RIGHT-OF-WAY
CF	SE	SEWER MANHOLE
D	SDM	SD
EG	SS	STORM DRAIN
EOA	SB	SQUARE FEET
E	TC	TOP BACK OF CURB
EX	TMA	TELEPHONE MANHOLE
FFE	TOA	TOP OF ASPHALT
FG	TOC	TOP OF CONCRETE
FH	TOF	TOP OF FOOTING
FL	TOE	TOE OF SLOPE
GB	TOG	TOP OF GRATE
GW	TOP	TOP OF SLOPE
HW	TOW	TOP OF WALL
I.E.	TR	UNDERGROUND RISER
LIP	UGP	UNDERGROUND POWER
L	VPC	VERTICAL POINT OF CURVATURE
LF	VPI	VERTICAL POINT OF INTERSECTION
LP		
MM	VPT	VERTICAL POINT OF TANGENCY
MN	WM	WATER METER
MON, SURVEY MONUMENT	WW	WATER VALVE
OHP		
PVC		
PVI		
PP		
PVT		

1. ALL MATERIALS AND CONSTRUCTION IN THE PUBLIC RIGHT OF WAY SHALL BE IN ACCORDANCE WITH RESPONSIBLE DESIGN OR AGENCY.

2. CONTRACTOR AND APPLICABLE SUBCONTRACTORS SHALL ATTEND ALL PRE-CONSTRUCTION CONFERENCE(S) AND PERIODIC PROGRESS MEETINGS PRIOR TO ANY WORK BEING PERFORMED. THE CONTRACTOR SHALL CONTACT RESPONSIBLE DESIGN OR AGENCY FOR A PRE-CONSTRUCTION CONFERENCE. CONTRACTOR SHALL ALSO NOTIFY THE APPROPRIATE PROJECT CONTACT(S) 48 HOURS IN ADVANCE OF SAID MEETING.

3. CONTRACTOR SHALL BE RESPONSIBLE FOR ALL PUBLIC SAFETY AND OSHA STANDARDS.

4. THE CONTRACTOR SHALL FAMILIARIZE HIMSELF WITH THE PLANS, THE GEOLOGY REPORTS AND THE SITE CONDITIONS PRIOR TO COMMENCING WORK. CONTRACTOR SHALL INSPECT THE SITE OF WORK PRIOR TO BEGINNING TO SATISFY THEMSELVES BY PERSONAL EXAMINATION OR BY OTHER SUCH MEANS AS THEY MAY PREFER, OF THE LOCATION OF THE PROPOSED WORK AND OF THE EXISTING PHYSICAL CONDITIONS OF AND AT THE SITE OF WORK.

5. CONTRACTOR SHALL BE RESPONSIBLE FOR OBTAINING ALL NECESSARY PERMITS AND FOR OBTAINING ALL NECESSARY CONDITIONS WHICH APPEAR TO THEM TO BE IN CONFLICT WITH THE LETTER OR SPIRIT OF THE PROJECT PLANS AND SPECIFICATIONS. THEY SHALL CONTACT THE ENGINEER FOR ADDITIONAL INFORMATION AND EXPLANATION BEFORE SUBMITTING THEIR BID.

6. SUBMISSION OF A BID BY THE CONTRACTOR SHALL CONSTITUTE ACKNOWLEDGEMENT THAT, IF AWARDED THE CONTRACT, THEY SHALL BE RESPONSIBLE FOR OBTAINING ALL NECESSARY PERMITS AND FOR OBTAINING ALL NECESSARY CONDITIONS AND ALL OTHER DATA AND MATTERS REQUIRED TO THE FULFILLMENT OF THE WORK AND ON THEIR OWN KNOWLEDGE OF EXISTING FACILITIES ON AND IN THE VICINITY OF THE SITE OF THE WORK TO BE CONSTRUCTED UNDER THIS CONTRACT.

7. THE INFORMATION PROVIDED BY THE OWNER OR THE ENGINEER IS NOT INTENDED TO BE A SUBSTITUTE FOR, OR A SUPPLEMENT TO, THE INFORMATION REQUIRED BY THE CONTRACTOR TO OBTAIN ALL NECESSARY PERMITS AND FOR OBTAINING ALL NECESSARY CONDITIONS IS DEEMED NECESSARY OR DESIRABLE BY THE CONTRACTOR. CONTRACTOR SHALL ACKNOWLEDGE THAT THEY HAVE NOT RELIED SOLELY UPON OWNER OR ENGINEER FURNISHED INFORMATION REGARDING SITE CONDITIONS IN PREPARING AND SUBMITTING THEREOF.

8. ALL WORK SHALL COMPLY WITH THE AMERICAN PUBLIC WORKS ASSOCIATION UTAH CHAPTER (APWA) MANUAL OF STANDARD SPECIFICATIONS 2017 EDITION AND THE MANUAL OF STANDARD PLANS 2017 EDITION. SAID STANDARD SPECIFICATIONS AND PLANS SHALL BE SUBSIDIARY TO MORE STRINGENT REQUIREMENTS BY APPLICABLE LOCAL JURISDICTION.

9. THE CONTRACTOR SHALL BE SKILLED AND REGULARLY ENGAGED IN THE GENERAL CLASS AND TYPE OF WORK CALLED FOR IN THE PROJECT PLANS AND SPECIFICATIONS. THEREFORE, THE OWNER IS RELYING UPON THE EXPERIENCE AND EXPERTISE OF THE CONTRACTOR, IT SHALL BE EXPECTED THAT THE PRICES PROVIDED WITHIN THE CONTRACT DOCUMENTS SHALL INCLUDE ALL LABOR AND MATERIALS NECESSARY AND PROPER FOR THE WORK CONTEMPLATED AND THAT THE WORK BE COMPLETED IN CONFORMANCE WITH THEIR TRUE INTENT AND PURPOSE.

10. THE CONTRACTOR SHALL BE COMPETENT, KNOWLEDGEABLE AND HAVE SPECIAL SKILLS ON THE NATURE, EXTENT AND INHERENT CONDITIONS OF THE WORK TO BE PERFORMED. CONTRACTOR SHALL ALSO KNOWLEDGE THAT THERE ARE CERTAIN INHERENT RISKS ASSOCIATED WITH THE PROJECT. CONTRACTOR SHALL BE AWARE OF SUCH RISKS AND SHALL CREATE, DURING THE CONSTRUCTION PROGRAM, UNUSUAL OR PECULIAR UNSAFE CONDITIONS HAZARDOUS TO PERSONS, PROPERTY AND THE ENVIRONMENT. CONTRACTOR SHALL BE AWARE OF SUCH PUBLIC SAFETY RISKS AND HAVE THE SKILL AND EXPERIENCE TO TAKE APPROPRIATE PROTECTIVE MEASURES TO ADEQUATELY AND SAFELY PERFORM THE CONSTRUCTION WORK WITH RESPECT TO SUCH HAZARDS.

11. THE CONTRACTOR SHALL BE RESPONSIBLE FOR ALL PERMITS AND LICENSES REQUIRED FOR THE CONSTRUCTION AND COMPLETION OF THE PROJECT, AND SHALL PERFORM ALL WORK IN ACCORDANCE WITH THE REQUIREMENTS AND CONDITIONS OF ALL PERMITS AND APPROVALS APPLICABLE TO THIS PROJECT. THE CONTRACTOR SHALL ENSURE THAT THE NECESSARY PERMITS AND APPROVALS ARE OBTAINED PRIOR TO COMMENCING WORK. CONTRACTOR SHALL BE RESPONSIBLE FOR OBTAINING ALL NECESSARY PERMITS AND APPROVALS THAT ARE REQUIRED BY ANY CITY, COUNTY, AND/OR STATE, 24 HOURS IN ADVANCE OF COMMUNICATING THE WORK, OR AS PERMITTED BY SAID PERMITS.

ALL SEWER LINE TO BE 12" DEPTH. PRESSURE TESTED TO 5 PSI VIDEO INSPECTED AND OTHERWISE TESTED IN ACCORDANCE WITH DISTRICT STANDARDS PRIOR TO PLACING IN SERVICE.

33. ALL SEWER PIPES ARE TO BE SDR-35 PVC PIPE.

34. SEWER MANHOLES, LATERALS AND CLEANOUTS TO BE INSTALLED PER RESPONSIBLE DISTRICT OR AGENCY STANDARDS. THE UNIT COST OF THE SEWER LATERAL INCLUDES CONNECTION TO THE SEWER MAIN. THE CLEANOUT RISES FOR EACH SERVICE SHALL BE INSTALLED BY THE CONTRACTOR.

35. SEWER CLEANOUTS MUST BE INSTALLED AT A MINIMUM OF EVERY 50 L.F. FOR 4 INCH Ø LATERALS AND EVERY 100 L.F. FOR 6 INCH Ø LATERALS, OR PER THE RESPONSIBLE DISTRICT OR AGENCY STANDARDS, WHICHEVER IS MORE FREQUENT

36. A SEWER CLEANOUT MUST BE INSTALLED 5 L.F. TO 10 L.F. FROM ANY PROPOSED STRUCTURE, OR PER THE RESPONSIBLE DISTRICT OR AGENCY STANDARDS.

37. ALL SEWER LATERAL BENDS AND ANGLES TO BE INSTALLED AS SWEEPING BENDS WITH SEWER CLEANOUTS.

38. DURING CONSTRUCTION OF THE SEWERLINE, WYES NEED TO BE INSTALLED FOR THE LATERALS. LATERALS ARE 4" AND NEED TO COME IN AT THE TOP OF THE PIPE WITH A WYE. (SEE RESPONSIBLE DISTRICT OR AGENCY STANDARDS)

39. IT IS THE INTENT ON THESE PLANS THAT ALL SEWER PIPES SHALL SLOPE TO AN EXISTING SEWER CONNECTION VIA GRAVITY FLOW. CONTRACTOR TO START AT THE LOW END OF GRAVITY UTILITY LINES AND VERIFY THAT ALL INVERT ELEVATIONS PROVE SLOPE TO EXISTING CONNECTION VIA GRAVITY. SLOPES MUST MEET OR EXCEED THE SEWER DISTRICT'S MINIMUM STANDARDS. NOTIFY ENGINEER IF THERE ARE DISCREPANCIES THAT WOULD CAUSE THE SEWER UTILITY NOT TO DRAIN VIA GRAVITY ON THE SITE.

WATER

40. WATERLINES TO BE PVC C-90. WATERLINE SLOPES SHALL BE A MINIMUM OF 10 HORIZONTALLY FROM SEWER MAINS. CROWN SHALL MEET STATE HEALTH STANDARDS. (MECHANICAL JOINTS REQUIRED WHEN LESS THAN 18" HORIZONTAL OR TEN FEET HORIZONTAL SEPARATION FROM SEWERLINE)

41. ALL WATERLINES SHALL BE 8" MINIMUM SIZE AND SERVICE LATERALS SHALL BE 1-1/2" MINIMUM UNLESS OTHERWISE NOTED.

42. WATER SERVICE LATERALS TO INCLUDE ALL BRASS SADDLE, CORP. STOP LATERAL, DOUBLE CHECK VALVE AND BACKFLOW PREVENTION DEVICE, AND SHUTOFF VALVE IN BOX NEAR BUILDING DECK.

43. ALL WATERLINES SHALL BE 48" BELOW FINISH GROUND TO TOP OF PIPE. ALL VALVE BOXES AND MANHOLES SHALL BE RAISED OR LOWERED TO FINISH GRADE AND SHALL INCLUDE A CONCRETE CURB IN PAVED AREAS. ALL WATER LINES SHALL BE LOOPED AROUND GRAVITY LINES OR ROPED PER RESPONSIBLE DISTRICT OR AGENCY INSPECTOR.

44. CONTRACTOR TO NOTIFY RESPONSIBLE DISTRICT OR AGENCY FOR CHLORINE TEST PRIOR TO FLUSHING LINES. CHLORINE TEST IN PIPE 24 HRS. MINIMUM WITH 25 PPM RESIDUAL. ALL TURNING OF MAINLINE VALVES, CHLORINATION, FLUSHING, PRESSURE TESTING, BACTERIA TESTING, ETC. TO BE COORDINATED WITH RESPONSIBLE DISTRICT OR AGENCY. ALL TESTS TO BE

46 THE CONTRACTOR SHALL BE RESPONSIBLE FOR ALL UTILITIES SHOWN OR NOT SHOWN. THE INFORMATION SHOWN ON THE PLANS WITH REGARD TO THE EXISTING UTILITIES AND/OR IMPROVEMENTS WAS DERIVED FROM FIELD INVESTIGATION CONDUCTED BY THE DESIGNER. THE CONTRACTOR SHALL BE RESPONSIBLE FOR VERIFYING THE ACCURACY OF ALL SUCH INFORMATION. THE CONTRACTOR SHALL TAKE DUE PRECAUTIONARY MEASURES TO PROTECT THE FACILITIES SHOWN AND ANY OTHER FACILITIES NOT OF RECORD OR NOT SHOWN ON THESE PLANS. PRIOR TO CONSTRUCTION OR FABRICATION, IT SHALL BE THE CONTRACTOR'S RESPONSIBILITY TO OBTAIN ALL NECESSARY INFORMATION FROM THE CITY OF CHICAGO REGARDING ALL UNDERGROUND UTILITIES RELATED TO THE PROJECT, INCLUDING BUT NOT LIMITED TO: SEWER, STORM DRAIN, WATER, GAS, TELEPHONE, CABLE, AND OTHER UTILITIES. THE CONTRACTOR SHALL BE RESPONSIBLE FOR VERIFYING THE LOCATION AND EXPOSING THE UTILITIES SO, THAT THE EXACT LOCATION, ELEVATION, MATERIAL, ETC. CAN BE VERIFIED AND DOCUMENTED. THE COST ASSOCIATED TO PERFORM THIS WORK SHALL BE INCLUDED IN EITHER THE LUMP SUM CLEARING COST OR IN THE LUMP SUM COST FOR THE UTILITY DESTRUCTION ELEMENT. THE CONTRACTOR SHALL SHOW ON THE DESIGN PLANS, PROVISIONS TO ACCOMMODATE NEW LAYOUT BE MADE PRIOR TO CONSTRUCTION.

47 PRIOR TO COMMENCING ANY WORK, IT SHALL BE THE CONTRACTOR'S RESPONSIBILITY TO HAVE EACH UTILITY COMPANY LOCATED TO THE FIELD. THEIR MAIN SERVICE LINE TO THE CONTRACTOR SHALL NOTIFY BLUE STARS 48 HOURS IN ADVANCE OF PERFORMING ANY EXCAVATION WORK. THE CONTRACTOR SHALL RECORD THE BLUE STARS ORDER NUMBER AND FURNISH ORDER NUMBER TO OWNER AND ENGINEER PRIOR TO ANY EXCAVATION. IT WILL BE THE CONTRACTORS SOLE RESPONSIBILITY TO OBTAIN ALL NECESSARY INFORMATION FROM THE CITY OF CHICAGO REGARDING ALL UNDERGROUND UTILITIES. THE CONTRACTORS SOLE RESPONSIBILITY TO PROTECT ALL EXISTING UTILITIES SO THAT NO DAMAGE RESULTS TO THEM DURING THE CONSTRUCTION OF THE PROJECT. THE CONTRACTOR SHALL BE RESPONSIBLE FOR REPAIRING ANY DAMAGE TO THE UTILITIES. THE CONTRACTORS AND UTILITY COMPANIES INSTALLING NEW STRUCTURES, UTILITIES AND SERVICE TO THE PROJECT.

50. THE CONTRACTOR SHALL PERFORM EARTHWORK IN ACCORDANCE WITH APWA 2017 STANDARD DRAWINGS AND STANDARD SPECIFICATIONS AND THE RECOMMENDED EARTHWORK SPECIFICATION FOUND IN THE PROFESSIONALLY PREPARED REPORT OF GEOTECHNICAL INVESTIGATION.

51. THE CONTRACTOR SHALL REMOVE ALL VEGETATION AND DELETERIOUS MATERIALS FROM THE SITE UNLESS NOTED OTHERWISE. ALL EXISTING WALLS AND SEPTIC TANKS SHALL BE REMOVED AND/OR ABANDONED PER THE REQUIREMENTS OF ALL LOCAL, STATE AND FEDERAL REGULATIONS. THE COST TO PERFORM THIS WORK SHALL BE INCLUDED IN THE LUMP SUM CLEARING COST.

52. SUBSOIL INVESTIGATIONS MUST BE CONDUCTED AT THE SITE OF THE WORK. ALL FOOTING, FOUNDATION OR STRUCTURAL WALL CONSTRUCTION MUST ADHERE TO THE RECOMMENDATIONS DETAILED BY THE PROFESSIONAL REPORT OF THESE INVESTIGATIONS, CREATED BY A LICENSED GEOTECHNICAL ENGINEER.

53. SOIL INVESTIGATIONS MUST BE CONDUCTED BY A LICENSED GEOTECHNICAL ENGINEER FOR DESIGN PURPOSES ONLY. ANY RECOMMENDATIONS FOR SUBSURFACE CONDITIONS ARE FOR INFORMATION ONLY. THE CONTRACTOR SHALL OBTAIN THE OWNER AND ENGINEER DISCLOSURE RESPONSIBILITY FOR THE INTERPRETATION BY THE CONTRACTOR OF DATA, SUCH PROJECTION OR CALCULATION OF THE TEST HOLES FOR OTHER LOCATIONS ON THE SITE OF THE WORK, SOIL BEARING VALUES AND PROFILES, SOIL STABILITY AND THE PRESENCE, LEVEL AND EXTENT OF UNDERGROUND WATER FOR SUBSURFACE CONDITIONS DURING CONSTRUCTION OPERATIONS.

54. ALL PROPOSED ELEVATIONS SHOWN ON THE GRADING PLAN ARE TO FINISHED SURFACE. THE CONTRACTOR IS RESPONSIBLE TO DEDUCT THE THICKNESS OF THE PAVEMENT STRUCTURAL SECTOR FOR TOP OF SUB GRADE ELEVATIONS.

56. UNDESIRABLE MATERIAL, SUCH AS TOP SOIL, WEATHERED BED ROCK, ETC., SHALL BE REMOVED AS REQUIRED BY THE SOILS ENGINEER AND/OR ENGINEERING GEOLOGIST, WHERE EMPLOYED, FROM ALL AREAS TO RECEIVE COMPACTED FILL OR DRAINAGE STRUCTURES.

57. NO TREES SHALL BE REMOVED OR DAMAGED WITHOUT SPECIFIC WRITTEN AUTHORIZATION FROM PROPERTY OWNER.

58. THE EXISTING TOPOGRAPHY ON THESE PLANS IS BASED ON A TOPOGRAPHIC SURVEY PERFORMED BY BENCHMARK ENGINEERING AND LAND SURVEYING ON 06/16/2023 AND MAY HAVE BEEN MODIFIED SINCE THIS SURVEY WAS PERFORMED.

59. FILLS IN EXCESS OF 4 FEET IN THICKNESS AND BENEATH ALL FOUNDATIONS OR PAVEMENT SECTIONS SHALL BE COMPACTED TO 95 PERCENT OF THE MAXIMUM DRY DENSITY AS DETERMINED BY THE ASTM D-1557 COMPACTION CRITERIA. ALL OTHER STRUCTURAL FILL, LESS THAN 4 FEET IN THICKNESS, SHOULD BE COMPACTED TO AT LEAST 90 PERCENT OF THE ABOVE CRITERIA. REFERENCE THE GEOTECHNICAL REPORT.

60. COMPACTION TESTING WILL BE ACCOMPLISHED BY THE CONTRACTOR, OR THE CONTRACTOR WILL HAVE SUCH TESTING ACCOMPLISHED BY A SEPARATE CONTRACTOR. TEST RESULTS WILL BE SUBMITTED FOR REVIEW WITHIN 24 HOURS AFTER TEST.

61. CONTRACTOR TO SUBMIT PROCTOR AND/OR MARSHALL TEST DATA 24 HOURS PRIOR TO COMPACTION TESTS.

63. CUT AND FILL SLOPES SHALL BE NO STEEPER THAN 3 HORIZONTAL TO 1 VERTICAL. ALL SLOPES IN ADJOINING STREETS, DRAINAGE CHANNELS, OR OTHER FACILITIES SHALL BE GRADED NO STEEPER THAN 4 TO 1 FOR CUT AND FILL.

64. GRADES WITHIN ASPHALT PARKING AREAS SHALL BE CONSTRUCTED TO WITHIN 0.1 FEET OF THE DESIGN GRADE. HOWEVER, THE CONTRACTOR SHALL MAINTAIN POSITIVE DRAINAGE IN ALL PAVEMENT AREAS AND ALONG ALL CURBS. ALL CURBS SHALL BE BUILT IN ACCORDANCE TO THE PLAN. CURBS AND PAVEMENT AREAS WHICH ARE NOT INSTALLED PER PLAN MUST BE REMOVED AND REPLACED AT THE CONTRACTORS EXPENSE.

65. THE CONTRACTOR IS RESPONSIBLE FOR PROVIDING HIS OWN ESTIMATE OF EARTH-WORK QUANTITIES.

38. "WHENEVER A CURB AND GUTTER BEING LOTS MATCHED ALONG THE EXISTING ASPHALT OR CONCRETE PAVEMENT, THE FOLLOWING SHALL APPLY: PRIOR TO PLACEMENT OF ANY CONCRETE THE CONTRACTOR SHALL HAVE A LICENSE SURVEYOR VERIFY THE ELEVATION AND LOCATION OF THE EXISTING HARDCAPE TIE-INS AS WELL AS THE CROSS SLOPE TO THE CURB AND GUTTER FORMS, PRIOR TO PLACEMENT OF ANY CONCRETE THE CONTRACTOR SHALL HAVE A LICENSE SURVEYOR VERIFY THE GRADE AND CROSS SLOPE OF THE CURB AND GUTTER FORMS, THE CONTRACTOR SHALL SUBMIT THE SLOPE AND GRADES TO THE ENGINEER FOR APPROVAL PRIOR TO PLACEMENT OF CONCRETE. THE CONTRACTOR SHALL NOTIFY THE ENGINEER IMMEDIATELY OF ANY SECTION WHICH DOES NOT CONFORM TO THE DESIGN OR TYPICAL CROSS SECTION. THE CONTRACTOR SHALL BE SOLELY RESPONSIBLE FOR CURB AND GUTTER POURS WITHOUT THE APPROVAL OF THE ENGINEER.

68. ALL SLAB CONCRETE OR CONCRETE ELEMENT NOT SPECIFICALLY SHOWN AND DETAILED ON STRUCTURAL DRAWINGS TO HAVE A MINIMUM OF 28 DAY COMPRESSION STRENGTH OF 4000 PSI.

69. APPROVED PROTECTIVE MEASURES AND TEMPORARY DRAINAGE PROVISIONS MUST BE USED TO PROTECT ADJOINING PROPERTIES DURING THE GRADING PROJECT.

70. ALL DESIGN SLOPES AND TIEN SLOPES SHALL CONFORM TO THE FOLLOWING LIMITATIONS. CONTRACTOR SHALL NOTIFY CIVIL ENGINEER FOR REDESIGN IF ANY AREAS EXCEED THE FOLLOWING SLOPES PRIOR TO FORMING, POORING OR PAVING ANY HARDSCAPE.

70.1 LANDSCAPING SHALL SLOPE AT A MINIMUM OF 2% AND MAXIMUM OF 33% IN ANY DIRECTION

70.2 ASPHALT SHALL SLOPE AT A MINIMUM OF 1% AND MAXIMUM OF 5% IN ANY DIRECTION, SEE 86.6

70.3 CONCRETE PLATWORK SHALL SLOPE AT A MINIMUM OF 1% AND MAXIMUM OF 5% IN ANY DIRECTION, SEE 86.6

70.4 CURB AND GUTTER SHALL SLOPE AT A MINIMUM OF 1% AND MAXIMUM OF 5% IN THE LONGITUDINAL DIRECTION

70.5 ROADWAY CROSS SLOPE SHALL BE BETWEEN 2% AND 4% OR WITHIN THE RESPONSIBLE DISTRICT OR AGENCY'S LIMITS

70.6 FINISHED GRADE SHALL SLOPE AWAY FROM ALL BUILDINGS FOR A MINIMUM OF 10 FEET WITH THE FOLLOWING SLOPES:

LANDSCAPING AT A MINIMUM OF 5%, AND IMPERVIOUS SURFACES AT A MINIMUM OF 2%.

70.7 DRAINAGE DITCHES SHALL MEET CITY OF LOS ANGELES DRAINAGE REQUIREMENTS.

THE CONTRACTOR SHALL INSTALL, OPERATE AND MAINTAIN ALL MACHINERY, APPLIANCES AND EQUIPMENT TO MAINTAIN ALL EXCAVATIONS FREE FROM WATER DURING CONSTRUCTION. THE CONTRACTOR SHALL DISPOSE OF THE WATER SO AS NOT TO CAUSE DAMAGE TO PUBLIC OR PRIVATE PROPERTY, OR TO CAUSE A NUISANCE OR MENACE TO THE PUBLIC OR TO THE ENVIRONMENT. THE CONTRACTOR SHALL BE RESPONSIBLE FOR THE PROTECTION OF ALL EXISTING UTILITIES. EXCAVATION IS NOT REDUCED TO THE EXTENT WHICH WOULD CAUSE DAMAGE OR ENDANGER ADJACENT STRUCTURES OR PROPERTY. ALL COST FOR DEWATERING SHALL BE INCLUDED IN THE UNIT PRICE BID FOR ALL PIPE CONSTRUCTION. THE STATIC WATER LEVEL SHALL BE MAINTAINED AT LEAST 10 FEET ABOVE THE NORMAL STATIC GROUNDWATER LEVEL. THE UNDISTURBED STATE OF NATURAL SOILS AND ALLOW THE PLACEMENT OF ANY FILL TO THE SPECIFIED DENSITY. THE CONTRACTOR SHALL HAVE ON HAND PUMPING EQUIPMENT AND MACHINERY IN READY OPERATION FOR EMERGENCIES AND TO MAINTAIN EXCAVATIONS FREE FROM WATER DURING CONSTRUCTION. THE CONTRACTOR SHALL OPERATE CONTINUOUSLY UNTIL BACKFILL HAS BEEN COMPLETED TO 1 FOOT ABOVE THE NORMAL STATIC GROUNDWATER LEVEL.

73. SUMPS SHALL BE NO DEEPER THAN 5 FEET AND SHALL BE AT THE LOW POINT OF EXCAVATION. EXCAVATION SHALL BE GRADED TO DRAIN TO THE SUMPS.

PREVENT REMOVAL OF NATURAL SOILS. THE RELEASE OF GROUNDWATER AT ITS STATIC LEVEL SHALL BE PERFORMED IN SUCH A MANNER AS TO MAINTAIN THE UNDISTURBED STATE OF NATURAL FOUNDATION SOILS, PREVENT DISTURBANCE OF COMPACTED BACKFILL, AND PREVENT FLOTATION OR MOVEMENT OF STRUCTURES, PIPELINES AND SEWERS. IF A UPDES (UTAH POLLUTANT DISCHARGE ELIMINATION SYSTEM) PERMIT IS REQUIRED FOR DISPOSAL OF WATER FROM CONSTRUCTION Dewatering ACTIVITIES, IT SHALL BE OBTAINED BY THE CONTRACTOR PRIOR TO ANY Dewatering ACTIVITIES.

CONNECTED TO THE DEWATERING SYSTEM PIPING AS TO PERMIT IMMEDIATE USE. IN ADDITION STANDBY EQUIPMENT AND APPLIANCES FOR ALL ORDINARY EMERGENCIES, AND COMPETENT WORKMEN FOR OPERATION AND MAINTENANCE OF ALL DEWATERING EQUIPMENT SHALL BE ON SITE AT ALL TIMES. STANDBY EQUIPMENT SHALL INCLUDE EMERGENCY POWER GENERATION AND AUTOMATIC SWITCH OVER TO THE EMERGENCY GENERATOR WHEN NORMAL POWER FAILS. DEWATERING SYSTEMS SHALL NOT BE SHUT DOWN BETWEEN SHIFTS, ON HOLIDAYS, ON WEEKENDS, OR DURING WORK STOPPAGES.

76. THE CONTRACTOR SHALL ASSUME SOLE AND COMPLETE RESPONSIBILITY FOR THE JOB SITE CONDITIONS, INCLUDING SAFETY OF ALL PERSONS AND PROPERTY, DURING THE COURSE OF CONSTRUCTION OF THIS PROJECT. THIS REQUIREMENT SHALL APPLY CONTINUOUSLY, AND SHALL NOT BE LIMITED TO NORMAL WORKING HOURS. THE CONTRACTOR SHALL DEFEND, INDEMNIFY AND HOLD THE OWNER AND THE ENGINEER HARMLESS FROM ANY AND ALL LIABILITY, REAL OR ALLEGED, IN CONNECTION WITH PERFORMANCE OF WORK ON THIS PROJECT.

A. THEY SHALL BE RESPONSIBLE TO CLEAN THE JOB SITE AT THE END OF EACH PHASE OF WORK.

B. THEY SHALL BE RESPONSIBLE TO REMOVE AND DISPOSE OF ALL TRASH, SCRAP AND UNWISHED MATERIAL AT THEIR OWN EXPENSE IN A TIMELY MANNER.

C. THEY SHALL BE RESPONSIBLE TO MAINTAIN THE SITE IN A NEAT, SAFE AND ORDERLY MANNER AT ALL TIMES.

D. THEY SHALL BE RESPONSIBLE TO KEEP MATERIALS, EQUIPMENT, AND TRASH OUT OF THE WAY OF OTHER CONTRACTORS SO AS NOT TO DELAY THE JOB. FAILURE TO DO SO WILL RESULT IN A DEDUCTION FOR THE COST OF CLEAN UP FROM THE FINAL PAYMENT.

E. THEY SHALL BE RESPONSIBLE FOR THEIR OWN SAFETY, TRAFFIC CONTROL, PERMITS, RETESTING AND RESURFACES AT THEIR OWN EXPENSE.

G. THE CONTRACTOR SHALL PROVIDE ALL LIGHTS, BARRICADES, SIGNS, FLAGMEN OR OTHER DEVICES NECESSARY FOR PUBLIC SAFETY.

H. THE CONTRACTOR SHALL BE RESPONSIBLE TO PROVIDE ALL WATER, POWER, SANITARY FACILITIES AND TELEPHONE SERVICES AS REQUIRED FOR THE CONTRACTORS USE DURING CONSTRUCTION.

I. ALL DEBRIS AND FOREIGN MATERIAL SHALL BE REMOVED FROM THE SITE AND DISPOSED OF AT APPROVED DISPOSAL SITES. THE CONTRACTOR SHALL OBTAIN NECESSARY PERMITS FOR THE TRANSPORTATION OF MATERIAL TO AND FROM THE SITE.

LOCATION OF ANY AND ALL PUBLIC UTILITIES AND PROVIDE THE NECESSARY CONSTRUCTION TRAFFIC CONTROL. CONTRACTOR SHALL, THROUGH THE ENCROACHMENT PERMIT PROCESS, VERIFY WITH THE NECESSARY REGULATORY AGENCIES, THE NEED FOR ANY TRAFFIC ROUTING PLAN. IF PLAN IS REQUIRED, CONTRACTOR SHALL PROVIDE PLAN AND RECEIVED PROPER APPROVALS PRIOR TO BEGINNING CONSTRUCTION. WORK IN EASEMENT AND/OR RIGHTS-OF-WAY IS SUBJECT TO THE APPROVAL AND ACCEPTANCE OF THE REGULATORY AGENCY RESPONSIBLE FOR OPERATION AND/OR MAINTENANCE OF SAID AND/OR RIGHT-OF-WAY. ALL CONSTRUCTION WORK IN UDOT RIGHT-OF-WAY SHALL BE SUBJECT TO INSPECTION BY THE STATE. IT SHALL BE THE RESPONSIBILITY OF THE CONTRACTOR TO INSURE THAT INSPECTIONS TAKE PLACE WHERE AND WHEN REQUIRED AND TO INSURE THAT ALL WORK IS COMPLETED TO UDOT STANDARDS.

79. SUBGRADE PREPARATION: SUBGRADE SHALL BE COMPACTED TO A 95% RELATIVE COMPACTION TO A MINIMUM DEPTH OF 6" FOR ALL ON-SITE DEVELOPMENT. ALL OFF-SITE IMPROVEMENTS ARE TO BE DONE PER APWA STANDARDS.

MATERIAL SHALL BE CLEAN AND FREE FROM VEGETABLE MATTER AND OTHER DELETERIOUS SUBSTANCE. AGGREGATE SHALL COMPLY WITH THE GUIDELINE REQUIREMENTS FOR PAVEMENTS FOUND IN THE PROFESSIONALLY PREPARED OF THE SOILS INVESTIGATIONS COMPLETED ON THIS SITE.

82. ALL SIDEWALKS AND CROSSINGS TO MEET CURRENT ADA STANDARDS/ APWA STANDARDS.

MOVEMENT OF SOFT BULK WITHIN THE SCOPE OF THE WORK COVERED BY THESE GENERAL NOTES, AND WHICH DOES NOT FALL ON SAID AREAS, SHALL BE INCLUDED IN THE CONTRACTORS UNIT PRICE FOR PAVEMENT, AND NO ADDITIONAL PAYMENT SHALL BE MADE FOR SUCH WORK.

85. PRIOR TO FINAL ACCEPTANCE OF THE IMPROVEMENTS BUILT BY THESE PLANS AND SPECIFICATIONS THE CONTRACTOR SHALL BE RESPONSIBLE TO COORDINATE WITH THE OWNER, CITY, AND POWER COMPANY TO HAVE THE ELECTRICAL SYSTEM AND ALL STREET LIGHTS ENERGIZED.

NECESSARY TO THE EXISTING STRIPING INTO FUTURE STRIPING. METHOD OF REMOVAL SHALL BE BY GRINDING OR SANDBLASTING.

88. DURING THE BIDDING PROCESS, CONTRACTOR TO REVIEW DESIGN SLOPES SHOWN FOR PAVEMENT AND WARRANTY THE PAVEMENT TO THE OWNER BASED UPON THE DESIGN SLOPES SHOWN HEREON. CONCERNS WITH SLOPES MUST BE BROUGHT DURING THE BIDDING PROCESS.

PUDDLING ON THE SITE.

NOTE:

IN THE EVENT THAT THE CONSTRUCTION NOTES CONFLICT WITH RESPONSIBLE DISTRICT OR AGENCY STANDARDS NOTES AND SPECIFICATIONS, THE DISTRICT OR AGENCY STANDARD NOTES AND SPECIFICATIONS GOVERN.

CAUTION NOTICE TO CONTRACTORS

THE CONTRACTOR IS SPECIFICALLY CAUTIONED THAT THE LOCATION AND/OR ELEVATION OF EXISTING UTILITIES AS SHOWN ON THESE PLANS ARE BASED ON RECORDS OF THE VARIOUS UTILITY COMPANIES AND, WHERE POSSIBLE, MEASUREMENTS TAKEN IN THE FIELD. THE INFORMATION IS NOT TO BE RELIED ON AS BEING EXACT OR COMPLETE. THE CONTRACTOR MUST CALL THE APPROPRIATE UTILITY COMPANY AT LEAST 48 HOURS BEFORE ANY EXCAVATION TO REQUEST EXACT FIELD LOCATION OF UTILITIES. IT SHALL BE THE RESPONSIBILITY OF THE CONTRACTOR TO RELOCATE ALL EXISTING UTILITIES WHEN CONFLICT WITH THE PROPOSED IMPROVEMENTS SHOWN ON THE PLANS.


OF THIS PROJECT, INCLUDING SAFETY OF ALL PERSONS AND PROPERTY: THAT THIS REQUIREMENT SHALL APPLY CONTINUOUSLY AND NOT BE LIMITED TO THE NORMAL WORKING HOURS; AND THE CONTRACTOR SHALL DEFEND, INDEMNIFY, AN HOLD THE OWNER AND THE ENGINEER HARMLESS FROM ANY AND ALL LIABILITY, REAL OR ALLEGED, IN CONNECTION WITH THE PERFORMANCE OF WORK ON THIS PROJECT, EXCEPTING FOR LIABILITY ARISING FROM SOLE NEGLIGENCE OF THE OWNER OR THE ENGINEER.

BENCHMARK
ENGINEERING &
LAND SURVEYING
9138 SOUTH STATE STREET SUITE #100
SANDY, UTAH 84070 (801) 542-7192
www.benchmarkcivil.com

FARR WEST ANIMAL HOSPITAL
1400 N. 2000 W.
FARR WEST, UTAH



LEGEND &
ABBREV.

CGN.01
2 OF 10

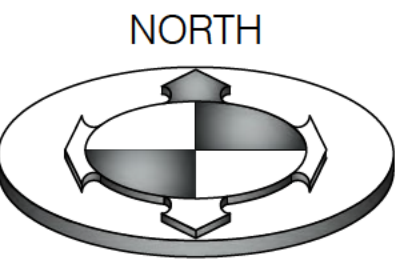

(IN FEET)
1 inch = 20ft

1 inch = 20ft.

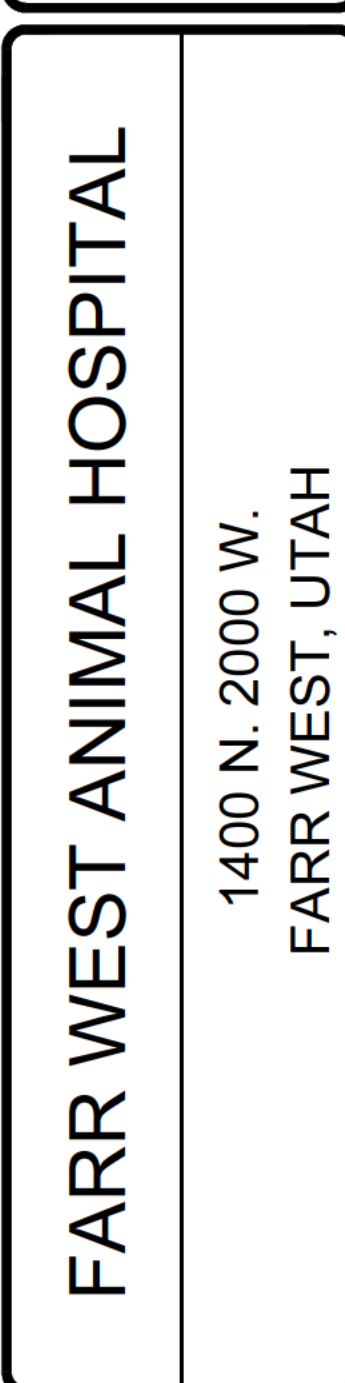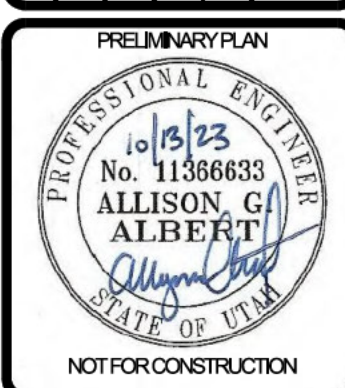

PROJECT NO. 2305068



DEMO

PLAN

CDP.01

3 OF 10



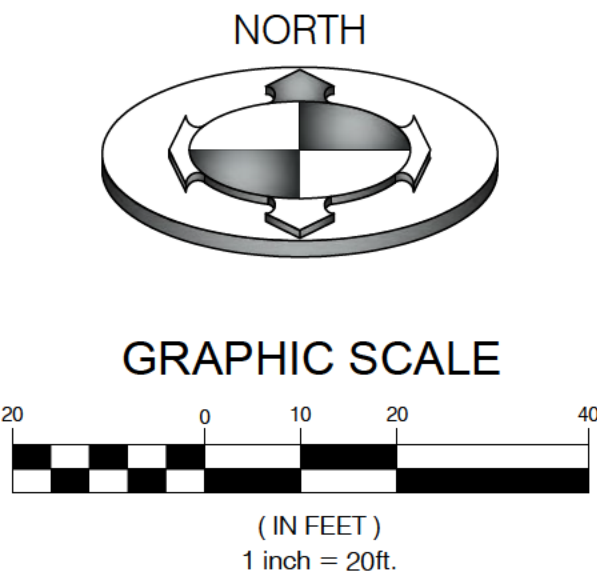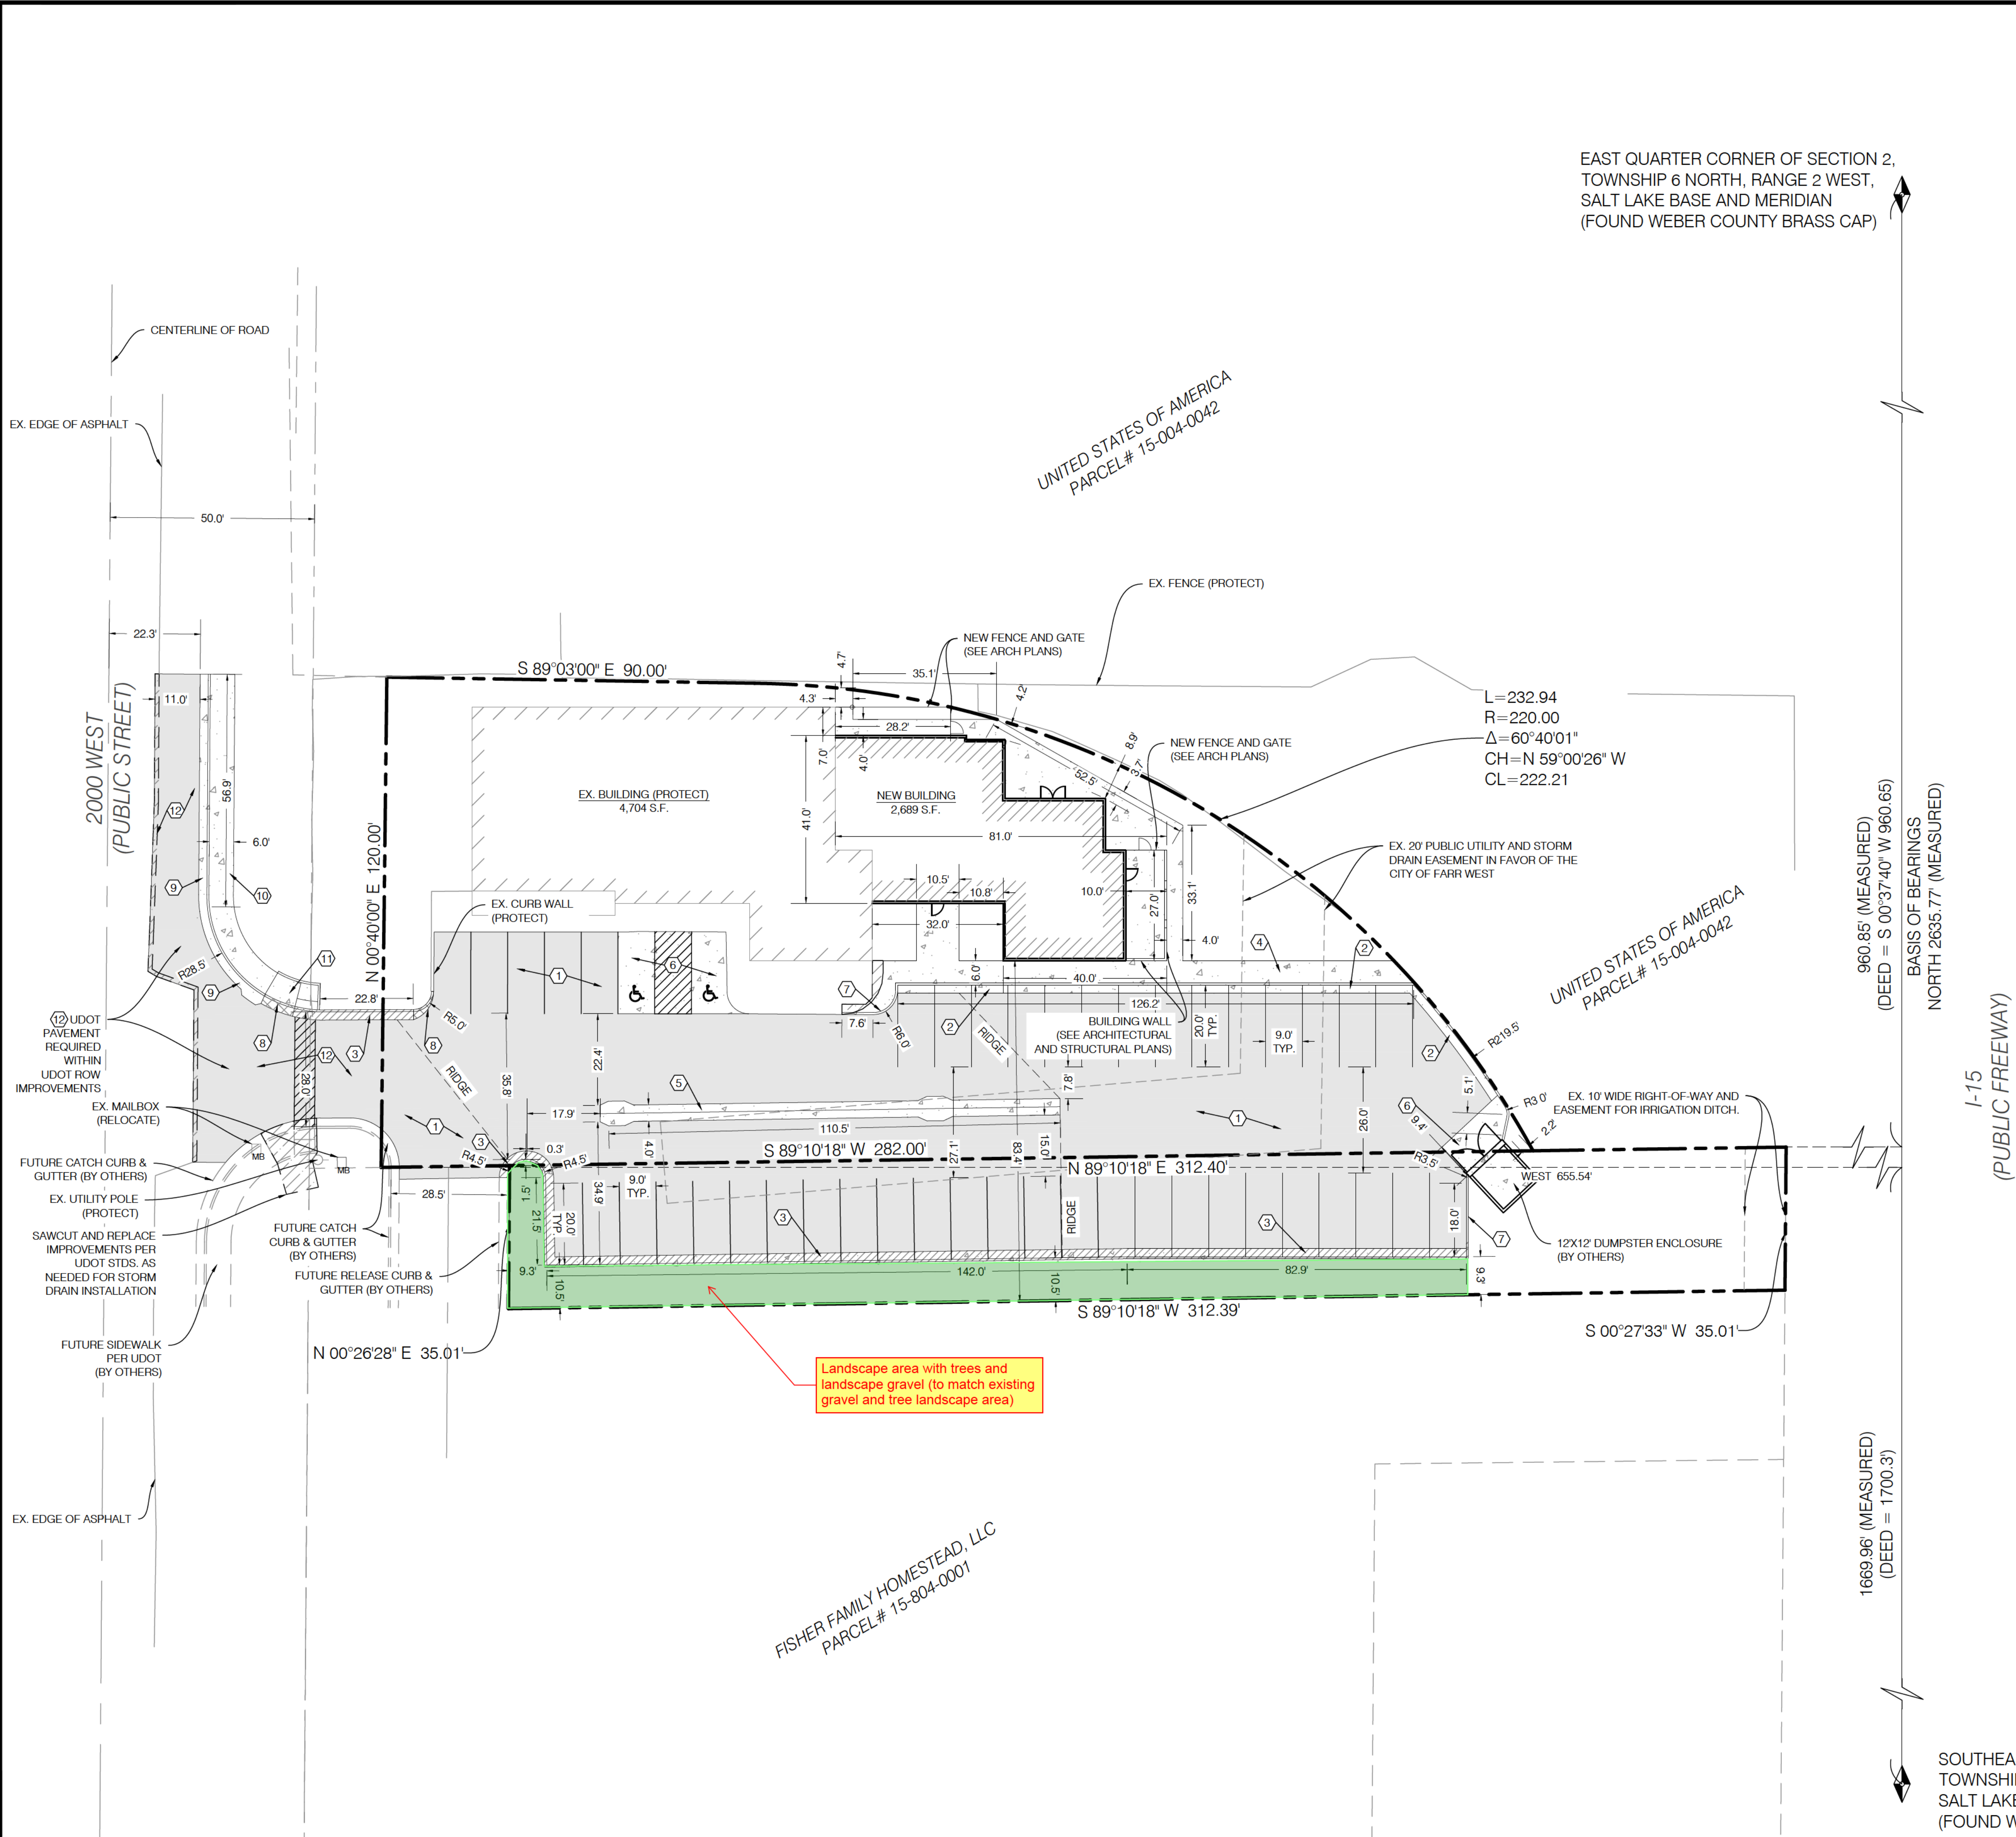

CONSTRUCTION KEY NOTE REFERENCE		
NO.	DESCRIPTION	DETAIL
①	ASPHALT PAVEMENT WITH GRANULAR BASE	1/CDT.01
②	CONCRETE CURB AND GUTTER PER APWA #205 TYPE 'A'	
③	RELEASE CURB AND GUTTER	
④	SIDEWALK PER APWA #231	
⑤	4' WATERWAY PER APWA #211	
⑥	CONCRETE PAVEMENT WITH GRANULAR BASE	1/CDT.01
⑦	CURB WALL APWA #209 TYPE 'P'	
⑧	TRANSITION CURB AND GUTTER	
⑨	CURB & GUTTER PER UDOT #GW-2A	6/CDT.01
⑩	SIDEWALK PER UDOT #GW-3B	5/CDT.01
⑪	ADA RAMP PER UDOT #PA-5	4/CDT.01
⑫	ASPHALT PER UDOT STANDARDS	

AREA TABLE *		
PARTICULARS	S.F.	%
BUILDING	7,393	19.8
HARDSCAPE	21,016	56.2
LANDSCAPE	8,960	24.0
TOTAL	37,369	100.0

* AREA TABLE DOES NOT INCLUDE IMPROVEMENTS OF PROPERTY BOUNDARY.

NOTE:
SLOPE ACROSS THE ACCESSIBLE PARKING STALLS & ACCESS ISLE SHALL NOT EXCEED A 1:48 (2.00%) SLOPE. THE MAX GRADE DIFFERENCE BETWEEN THE ASPHALT SURFACE, ACCESSIBLE RAMP, AND SIDEWALK SHALL NOT EXCEED 1/4 INCH VERTICAL OR 1/2 INCH WHEN REVEALED. THE ACCESSIBLE MEANS OF EGRESS INCLUDING THE DRIVEWAY PORTION SHALL NOT EXCEED A SLOPE OF 1:20 (5.0%) & A CROSS SLOPE OF 1:48 (2.0%). ALL EXTERIOR DOOR WAY ACCESS REQUIRE AN EXTERIOR LANDING 60 INCHES IN LENGTH WITH A SLOPE NOT EXCEEDING A 1:48 (2.0%) SLOPE

PARKING COUNT		
PARTICULARS	PROVIDED	
	STANDARD	ADA
PARKING STALLS	44	2
TOTAL	46	


NOTE:
SAWCUT WIDTH, LOCATIONS AND TIE-IN ELEVATIONS TO EXISTING GRADE ARE APPROXIMATE. CONTRACTOR TO FIELD VERIFY LOCATION, EXTENT OF SAWCUTTING, AND TIE-IN SLOPES TO EXISTING GRADE PRIOR TO CONSTRUCTION. IT IS THE INTENT ON THESE PLANS THAT ALL PAVEMENT SHALL TIE INTO EXISTING GRADE PER SLOPES LISTED ON CGN.01 NOTE 70. SEE NOTES 66, 70, 82, & 83 ON CGN.01 FOR FURTHER DETAIL.

NOTE:
ALL WORK WITHIN PUBLIC ROADS TO BE DONE IN STRICT ACCORDANCE WITH FARR WEST CITY/UDOT STANDARDS AND SPECIFICATIONS

REVISIONS		DESCRIPTION
NO.	DATE	REVISIONS
1	10/12/2023	REVISED PER CITY COMMENTS

DESIGNED BY	AGA
CHECKED BY	KOUK
DATE	10/12/2023
TITLE	2305068

SCALE: MEASURES - INCH ON FULL SIZE SHEETS
ADJUST ACCORDANCE FOR REDUCED SIZE SHEETS

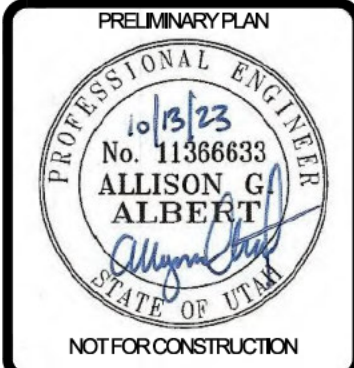

BENCHMARK ENGINEERING & LAND SURVEYING
9138 SOUTH STATE STREET SUITE #100
SANDY, UTAH 84070 (801) 542-7192
www.benchmarkcivil.com

BENCHMARK CIVIL

FARR WEST ANIMAL HOSPITAL

1400 N. 2000 W.
FARR WEST, UTAH

PROJECT NO.	2305068
SITE PLAN	
CSP.01 4 OF 10	



SOUTHEAST CORNER OF SECTION 2,
TOWNSHIP 6 NORTH, RANGE 2 WEST,
SALT LAKE BASE AND MERIDIAN
(FOUND WEBER COUNTY BRASS CAP)

GRADING AND DRAINAGE KEY NOTE REFERENCE		
NO.	DESCRIPTION	DETAIL
①	GRADE SITE TO ELEVATIONS SHOWN ON PLAN	
②	12" DIAMETER HDPE ADS N-12 STORM DRAIN LINE	
③	2" ORIFICE PLATE	3/CDT.02
④	STORM DRAIN INLET BOX	1/CDT.02
⑤	2'X2' CATCH BASIN	3/CDT.01
⑥	3'X3' CATCH BASIN	3/CDT.01
⑦	18" SNOUT	2/CDT.02
⑧	STORM DRAIN INLET BOX PER UDOT #CB-2	7/CDT.01
⑨	12" FLARED END SECTION PER APWA # 323	

ALL HDPE/RCP CLASS III PIPE TO HAVE SOIL TIGHT JOINTS



NOTE:
POTHOLE TO IDENTIFY ANY CONFLICTS BEFORE ANY PIPE INSTALLATION. CONTACT ENGINEER IF ANY CONFLICTS ARE IDENTIFIED.

NOTE:
PRIOR TO FABRICATION OR CONSTRUCTION, BEGIN AT THE LOW END OF ALL GRAVITY UTILITY LINES AND VERIFY THE INVERT ELEVATION OF THE POINT OF CONNECTION. NOTIFY ENGINEER FOR REDESIGN IF CONNECTION POINT IS HIGHER THAN SHOWN OR IF ANY UTILITY CONFLICTS OCCUR. GRAVITY CONNECTIONS MUST BE DONE PRIOR TO BUILDING FOOTINGS AND ROUGH PLUMBING ARE CONSTRUCTED.

SURVEY CONTROL NOTE:
THE CONTRACTOR OR SURVEYOR PERFORMING THE CONSTRUCTION SURVEYING SHALL BE RESPONSIBLE TO PROVIDE CONSTRUCTION LAYOUT PER THE APPROVED PLANS ONLY. THE SURVEYOR SHALL ALSO BE RESPONSIBLE FOR VERIFYING HORIZONTAL CONTROL FROM THE SURVEY MONUMENTS AND FOR VERIFYING ANY ADDITIONAL CONTROL POINTS SHOWN ON THE SURVEY OR IMPROVEMENTS PLANS OR ON ELECTRONIC DATA PROVIDED BY BENCHMARK ENGINEERING AND LAND SURVEYING. THE SURVEYOR SHALL ALSO USE THE BENCHMARKS AS SHOWN ON THE PLAN, AND VERIFY THEM AGAINST NO LESS THAN THREE EXISTING HARD IMPROVEMENT ELEVATIONS INCLUDED ON THESE PLANS OR ON ELECTRONIC DATA PROVIDED BY BENCHMARK ENGINEERING AND LAND SURVEYING. IF ANY DISCREPANCIES ARE ENCOUNTERED, THE SURVEYOR SHALL IMMEDIATELY NOTIFY THE ENGINEER AND RESOLVE THE DISCREPANCIES BEFORE PROCEEDING WITH ANY CONSTRUCTION SURVEYING. IT IS ALSO THE RESPONSIBILITY OF THE SURVEYOR TO VERIFY ANY ELECTRONIC DATA WITH THE APPROVED STAMPED AND SIGNED PLANS AND NOTIFY THE ENGINEER WITH ANY DISCREPANCIES.

NOTE:
SAWCUT WIDTH, LOCATIONS AND TIE-IN ELEVATIONS TO EXISTING GRADE ARE APPROXIMATE. CONTRACTOR TO FIELD VERIFY LOCATION, EXTENT OF SAWCUTTING, AND TIE-IN SLOPES TO EXISTING GRADE PRIOR TO CONSTRUCTION. IT IS THE INTENT ON THESE PLANS THAT ALL PAVEMENT SHALL TIE INTO EXISTING GRADE PER SLOPES LISTED ON CGN.01 NOTE 70. SEE NOTES 66, 70, 82, & 83 ON CGN.01 FOR FURTHER DETAIL.

SOIL NOTE:
NO GEOTECHNICAL REPORT CURRENTLY EXISTS. PER THE USDA WEB SOIL SURVEY THE PREDOMINANT SOIL IS IRONTON SILT LOAM, CONSISTING OF ALTERNATING LAYERS OF SILT LOAM, AND LOAM WITHIN HYDROLOGIC SOIL GROUP C. THE DEPTH TO THE WATER TABLE IS APPROXIMATELY 2-3 FEET BELOW GRADE. AND THE INFILTRATION RATE IS APPROXIMATELY 100-300 MIN/IN, THEREFORE THE 80TH PERCENTILE RETENTION VOLUME CANNOT BE MET.

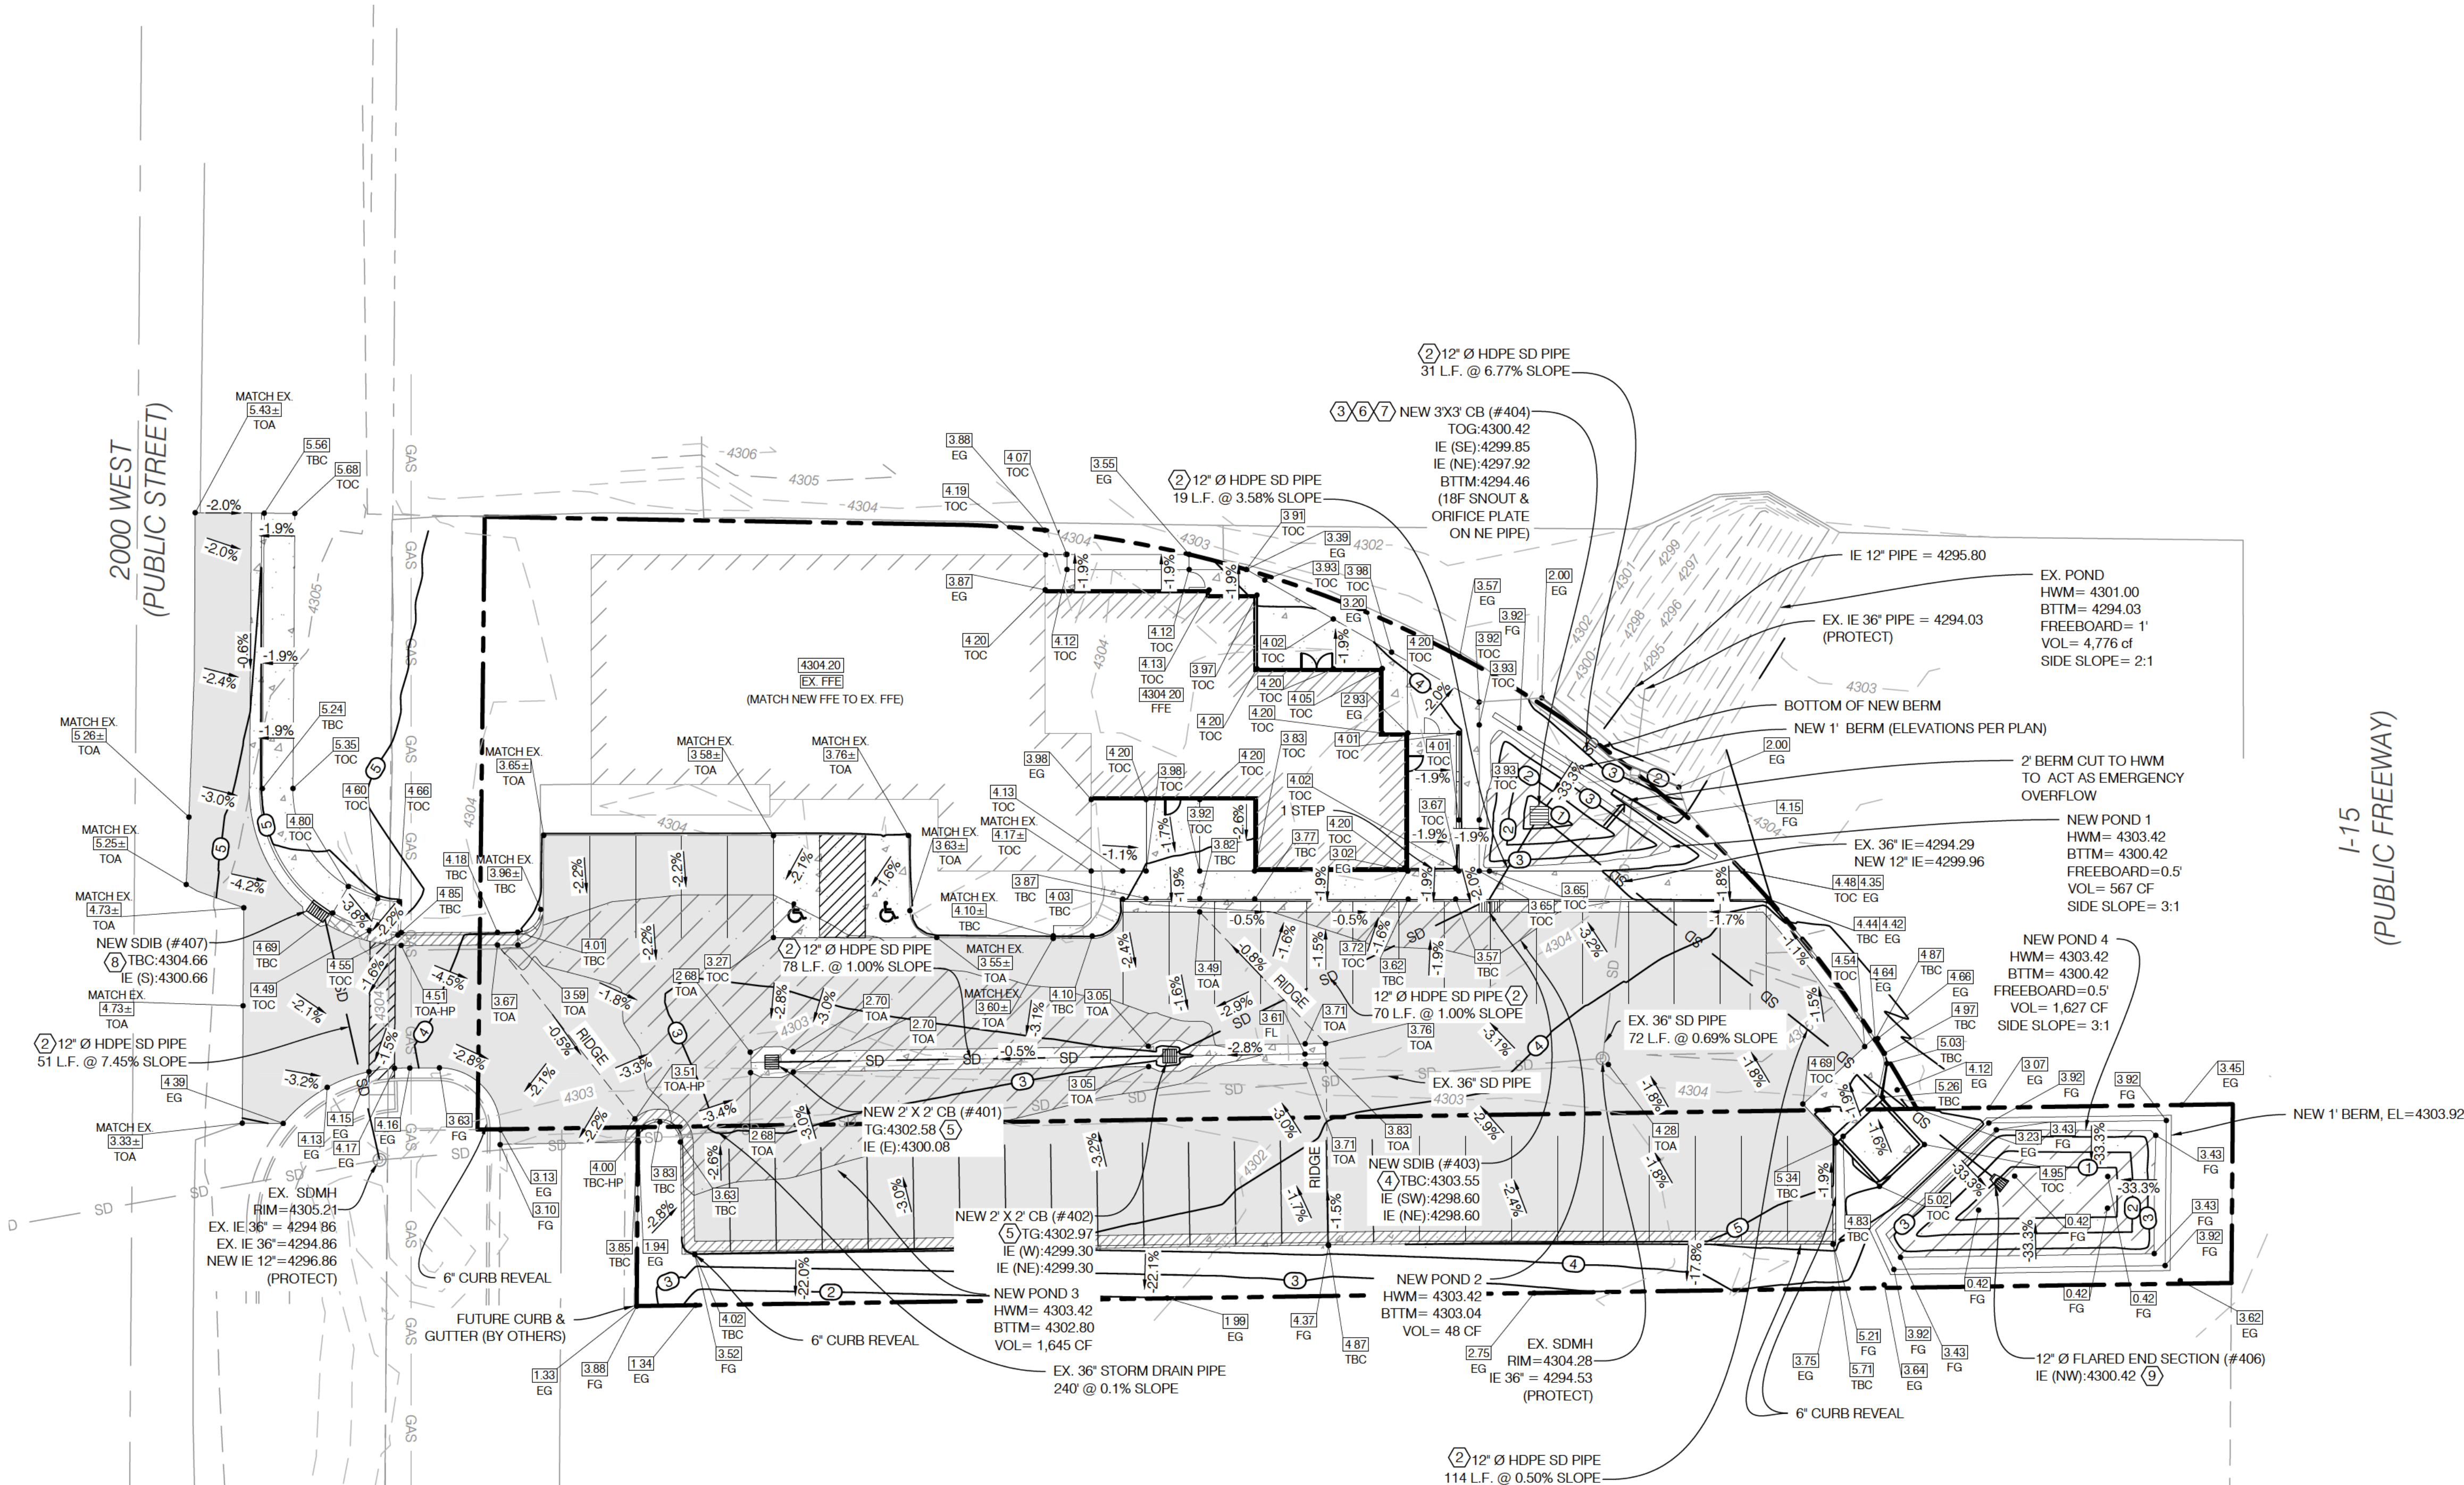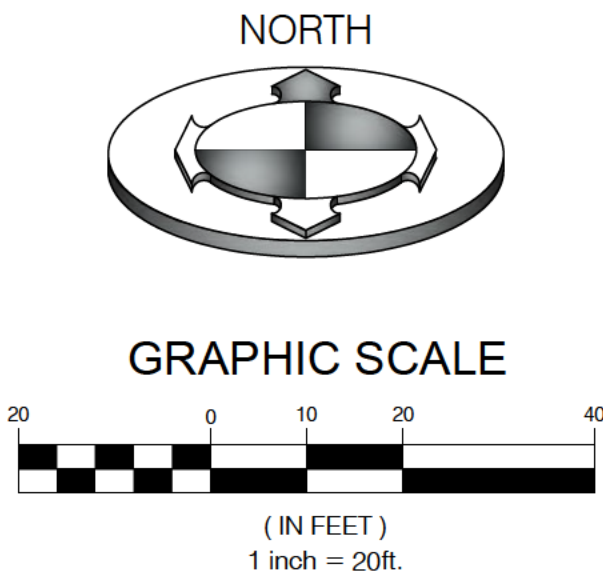

STORM DRAINAGE CALCULATIONS

Rational Method (Q=CIA)

Area Identification (A)	Rational Coefficient (C)	C*A
Roof= 7,393	0.9	6654 S.F.
Pavement= 21,016	0.9	18914 S.F.
Landscaping= 8,960	0.2	1792 S.F.
Sum: 37369 S.F.		Sum: 27360 S.F.

NOAA ATLAS 14 (100 YEAR STORM)				Allowable Discharge = .20cfs/acre	
Time (min)	Intensity (in/hr)	Rainfall (inches)	Rainfall Excess (cu.ft.)	Allowed Discharge (cu.ft)	Volume to Detain (cu.ft)
15	4.200	1.050	2394	154	2240
30	2.830	1.415	3226	309	2917
60	1.750	1.750	3990	618	3372
120	0.958	1.916	4368	1235	3133
180	0.654	1.962	4473	1853	2620
360	0.364	2.184	4980	3706	1274
720	0.222	2.664	6074	7412	0
1440	0.122	2.928	6676	14824	0

Detention Calculations

Pond Volume

Pond 1	Civil 3D=	567 cf
Pond 2	Civil 3D=	48 cf
Pond 3	Civil 3D=	1,645 cf
Pond 4	Civil 3D=	1,627 cf

Pipe Volume

12 in. Pipe	Length=	270 lf
	Volume=	212 cf

Is there adequate storage?

Storage Provided=	4,368 cf	YES
Req. Storage=	3,372 cf	

Orifice Design:

The storm runoff will be detained at 0.2 cfs/acre

$$Q = C_d A_o \sqrt{2gh}$$


Total acreage of development:	0.86 acres
Allowable discharge:	0.2 cfs/acre
Max head:	5.96 ft
Design diameter for new orifice:	1.6 inch

Use 2 inch



BENCHMARK:
THE EAST QUARTER CORNER OF SECTION 2, AS SHOWN
ELEVATION = 4304.21

DESCRIPTION		DATE	
NO.	1	DATE	10/12/2023
BY	DZB	DATE	10/12/2023
CHECKED BY	AGA	DATE	10/12/2023
FIELD CHECK	KOUK	DATE	10/12/2023
DATE		DATE	
TITLE	2305068	DATE	

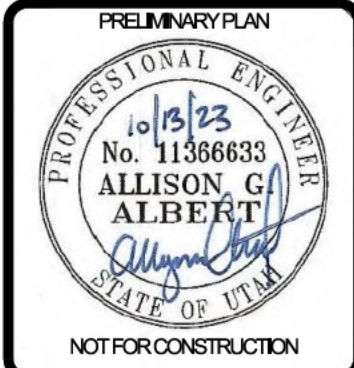

BENCHMARK ENGINEERING & LAND SURVEYING

9138 SOUTH STATE STREET SUITE #100
SANDY, UTAH 84070 (801) 542-7192
www.benchmarkcivil.com

BENCHMARK CIVIL



FARR WEST ANIMAL HOSPITAL

1400 N. 2000 W.
FARR WEST, UTAH

PROJECT NO. 2305068

GRADING & DRAINAGE PLAN

CGD.01
6 OF 10

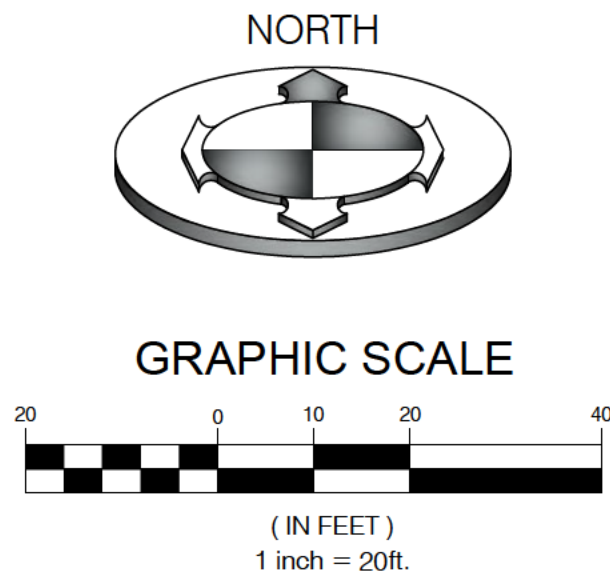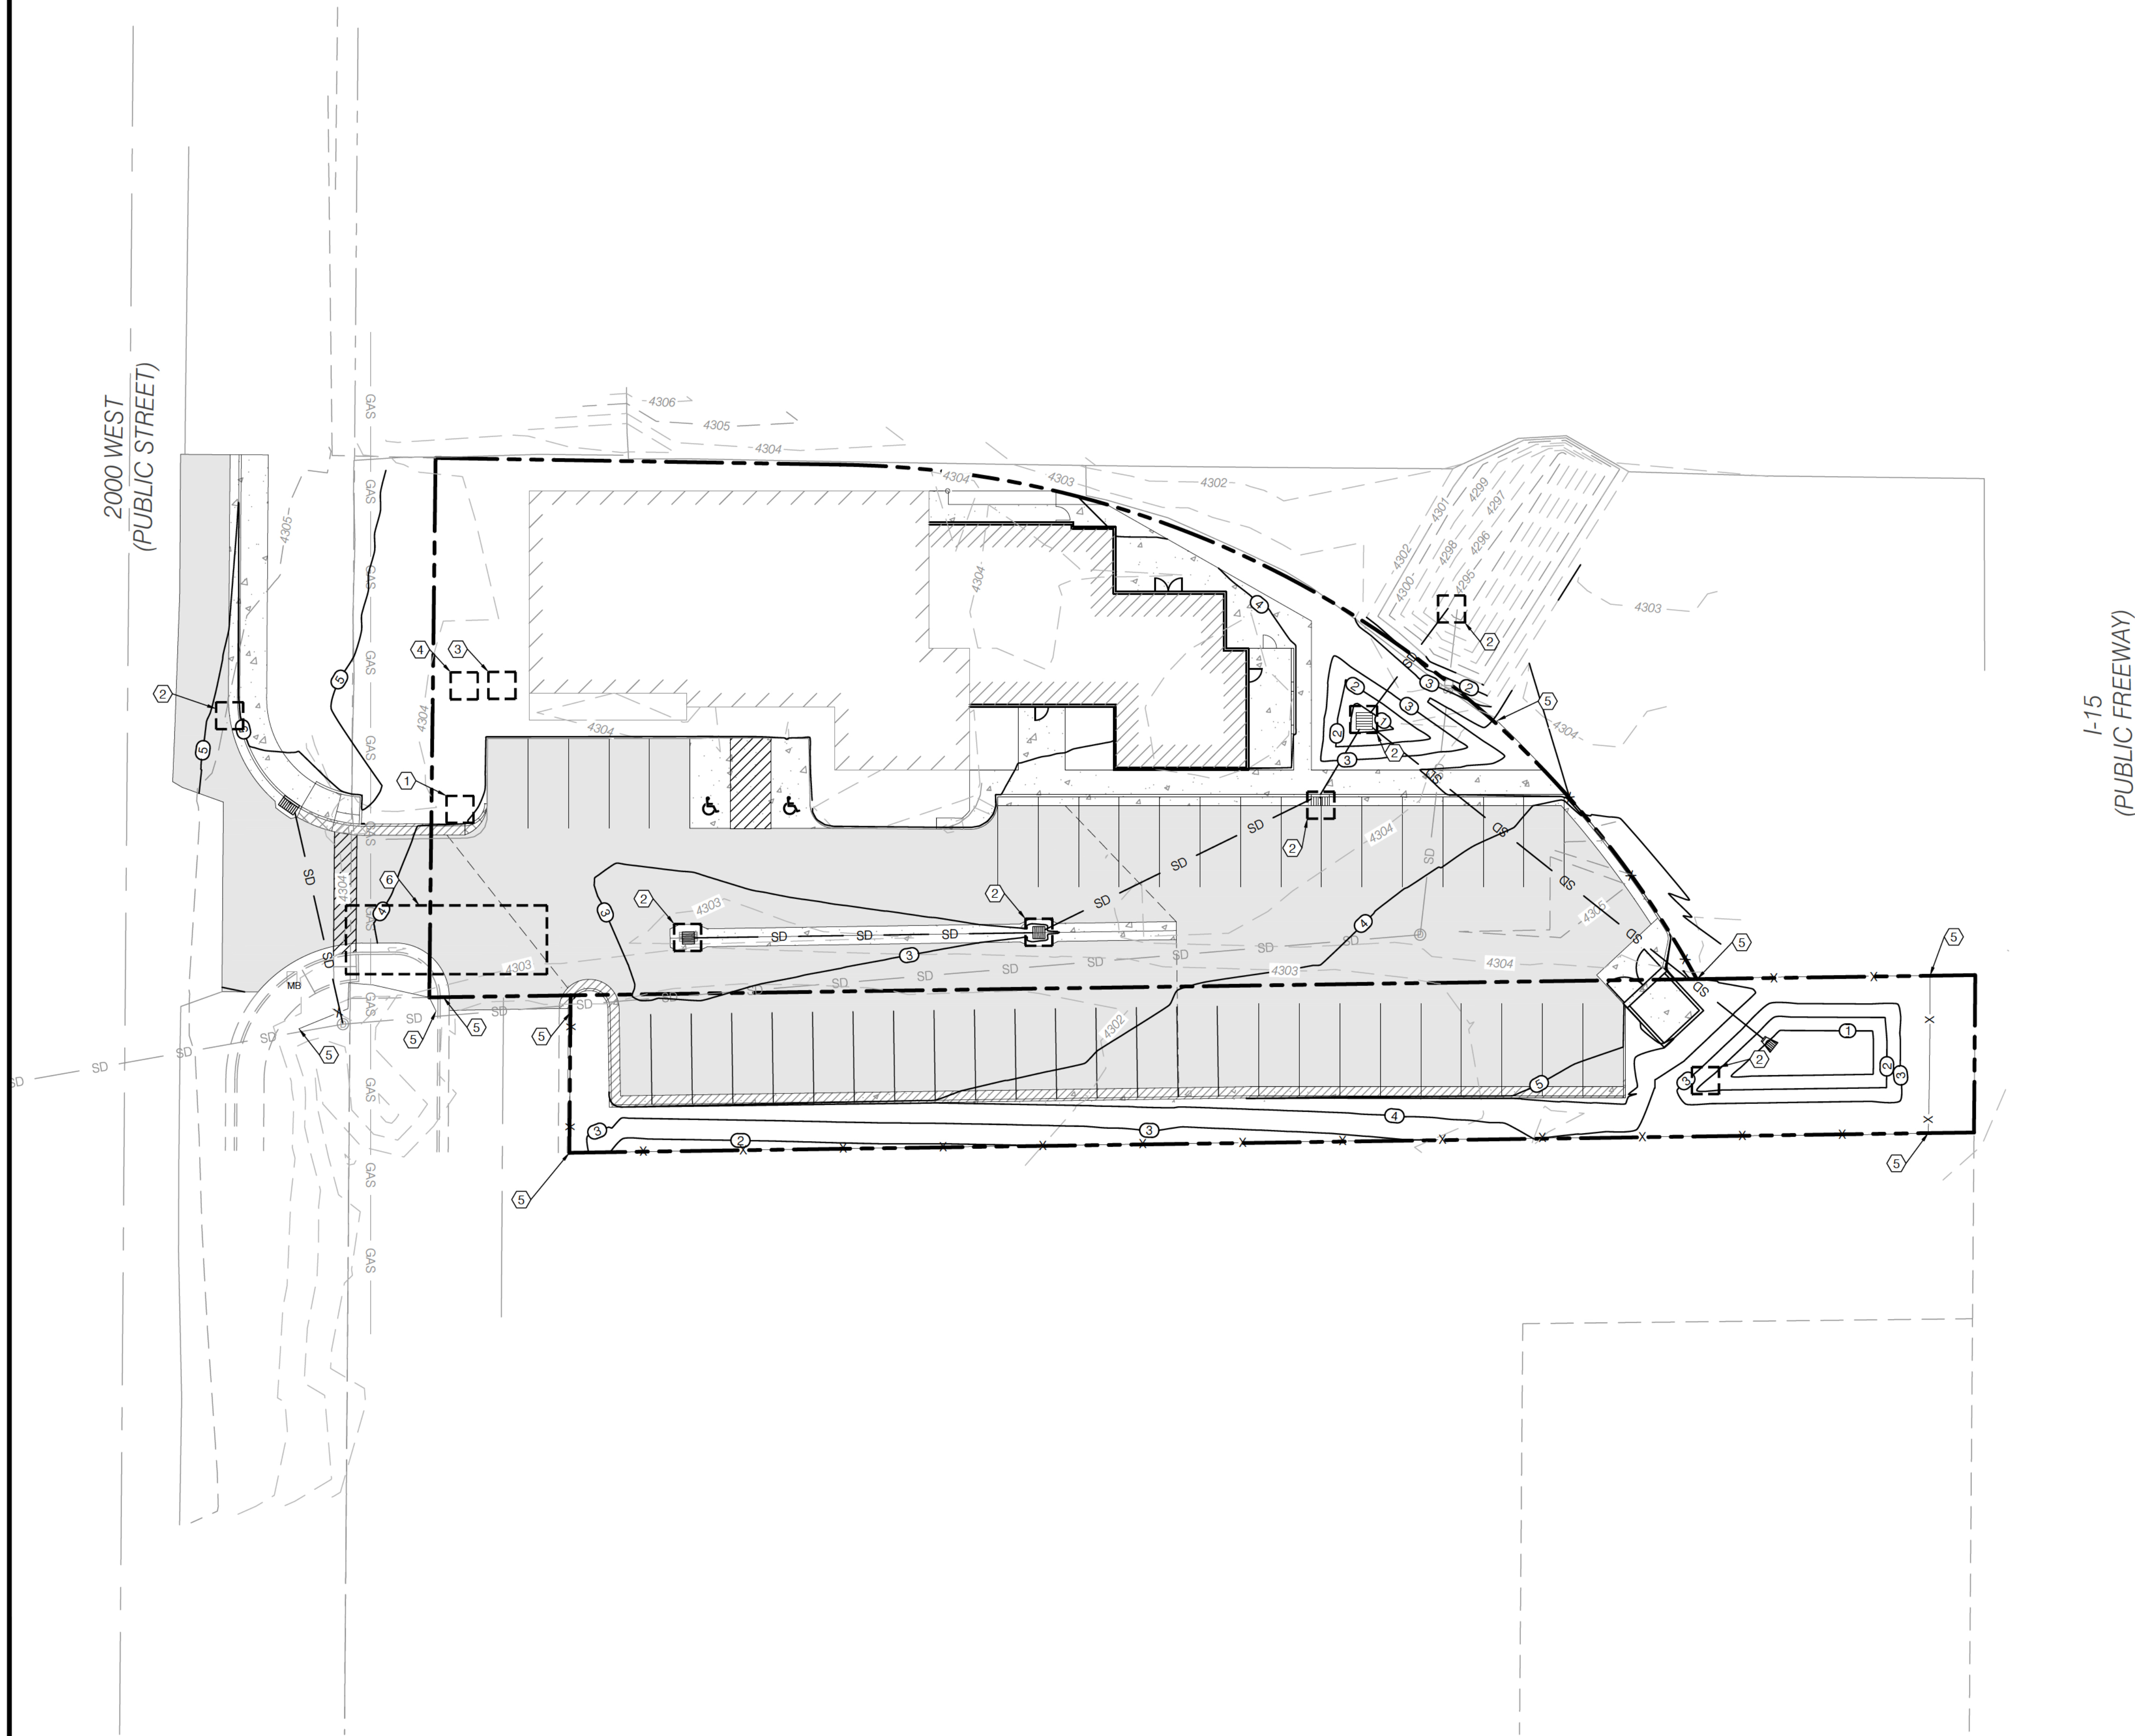


SWPPP KEY NOTES REFERENCE		
PROVIDE, INSTALL AND/OR CONSTRUCT THE FOLLOWING PER THE SPECIFICATIONS GIVEN OR REFERENCED AND THE DETAILS NOTED AND AS SHOWN ON THE CONSTRUCTION DRAWINGS.		
NO.	DESCRIPTION	DETAIL
①	CONCRETE WASTE MANAGEMENT	1/CEP.02
②	INLET PROTECTION WATLILE	2/CEP.02
③	MATERIALS STORAGE	3/CEP.02
④	PORTABLE TOILETS	4/CEP.02
⑤	SILT FENCE	6/CEP.02
⑥	TEMPORARY CONSTRUCTION ENTRANCE	7/CEP.02

NOTE: CONTRACTOR SHALL INSTALL EROSION CONTROLS (SILT FENCES, STRAW BALES, ETC) AS REQUIRED BY REGULATORY AGENCIES. SAID CONTROLS SHALL BE INSTALLED IN ACCORDANCE WITH AGENCY STANDARDS AND FOLLOWING BEST MANAGEMENT PRACTICES FOR ACTUAL PLACEMENT ON SITE. STRAW BALES SHOWN ON THESE DRAWINGS ARE INTENDED AS A MINIMUM REQUIREMENT. ADDITIONAL CONTROLS REQUESTED BY AGENCY INSPECTORS SHALL BE REQUIRED. DUST CONTROL SHALL BE PROVIDED AT ALL TIMES, AT THE CONTRACTOR'S EXPENSE, TO MINIMIZE ANY DUST NUISANCE AND SHALL BE IN ACCORDANCE WITH THE REQUIREMENTS OF THE CITY.



DESCRIPTION		REVISED PER CITY COMMENTS	
NO.	DATE	1	10/12/2023
DRAWN BY	DZB	CHECKED BY	AGA
FIELD DATE	10/12/2023	DATE	10/12/2023
DRAWN FILE	2305068	DATE	10/12/2023
SCALE MEASURES HING ON FULL SIZE SHEETS ADJUST ACCORDANCE FOR REDUCED SIZE SHEETS			

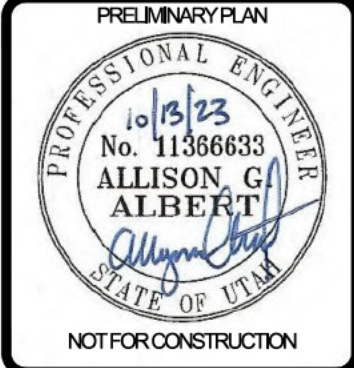


BENCHMARK CIVIL
BENCHMARK ENGINEERING & LAND SURVEYING
9138 SOUTH STATE STREET SUITE #100
SANDY, UTAH 84070 (801) 542-7192
www.benchmarkcivil.com

FARR WEST ANIMAL HOSPITAL
1400 N. 2000 W.
FARR WEST, UTAH

PROJECT NO. 2305068
EROSION CONTROL PLAN
CEP.01
7 OF 10

BMP: Concrete Waste Management

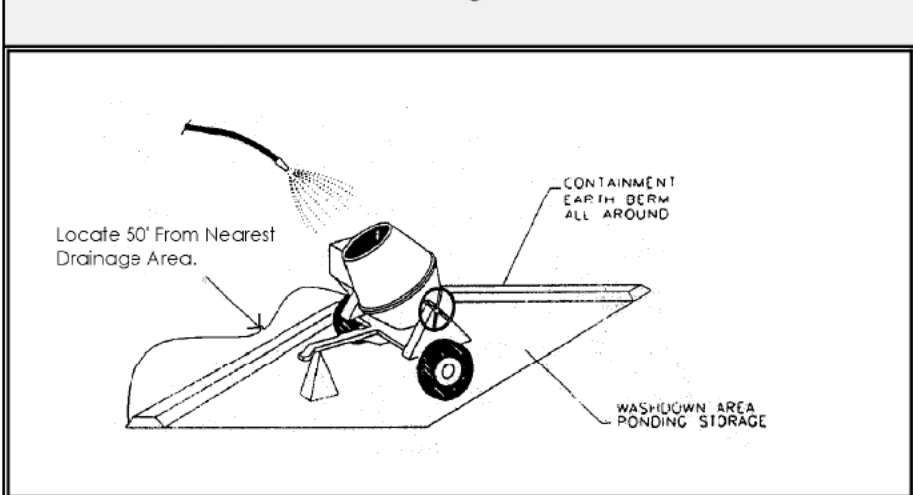

DESCRIPTION:
Prevent or reduce the discharge of pollutants to storm water from concrete waste by conducting washout off-site, performing on-site washout in a designated area, and training employees and subcontractors.

APPLICATIONS:
This technique is applicable to all types of sites.

INSTALLATION/APPLICATION CRITERIA:

- Store dry and wet materials under cover, away from drainage areas.
- Avoid mixing excess amounts of fresh concrete or cement on-site.
- Perform washout of concrete trucks off-site or in designated areas only.
- Do not wash out concrete trucks into storm drains, open ditches, streets, or streams.
- Do not allow excess concrete to be dumped on-site, except in designated areas.
- When washing concrete to remove fine particles and expose the aggregate, avoid creating runoff by draining the water within a bermed or level area. (See Earth Berm Barrier Information Sheet.)
- Train employees and subcontractors in proper concrete waste management.

LIMITATIONS:


- Off-site washout of concrete wastes may not always be possible.

MAINTENANCE:

- Inspect subcontractors to ensure that concrete wastes are being properly managed.
- If using a temporary pit, dispose hardened concrete on a regular basis.

BMP: Inlet Protection – Wattle

IP-W
CONSTRUCTION

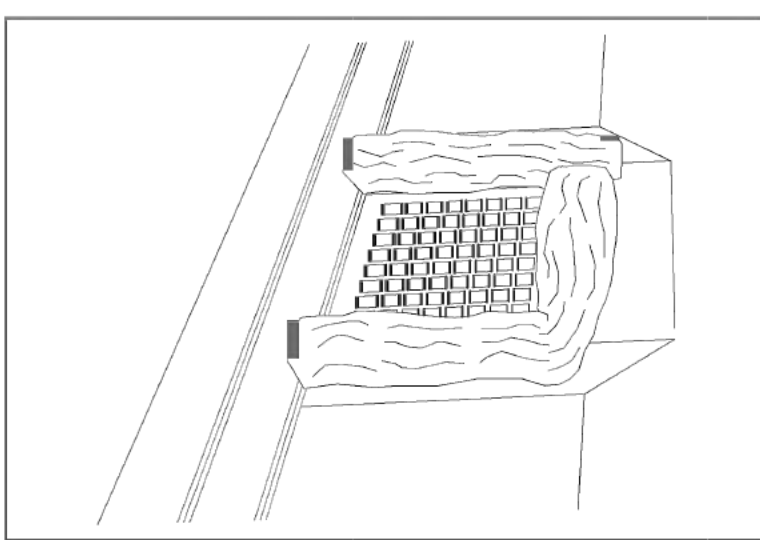

DESCRIPTION:
Sediment barrier erected around storm drain inlet.

APPLICATION:
Construct at storm drainage inlets located down-gradient of areas to be disturbed by construction.

INSTALLATION/APPLICATION CRITERIA:

- ◆ Provide up-gradient sediment controls, such as silt fence during construction of inlet
- ◆ When construction of curb and gutter and roadways is complete, install gravel filled wattles around perimeter of inlet


LIMITATIONS:

- ◆ Recommended maximum contributing drainage area of one acre
- ◆ Requires shallow slopes adjacent to inlet

MAINTENANCE:

- ◆ Inspect inlet protection following storm event and at a minimum of once every 14 days.
- ◆ Remove accumulated sediment when it reaches 4 inches in depth.
- ◆ Look for bypassing or undercutting and repair or realign as needed.

BMP: Materials Storage

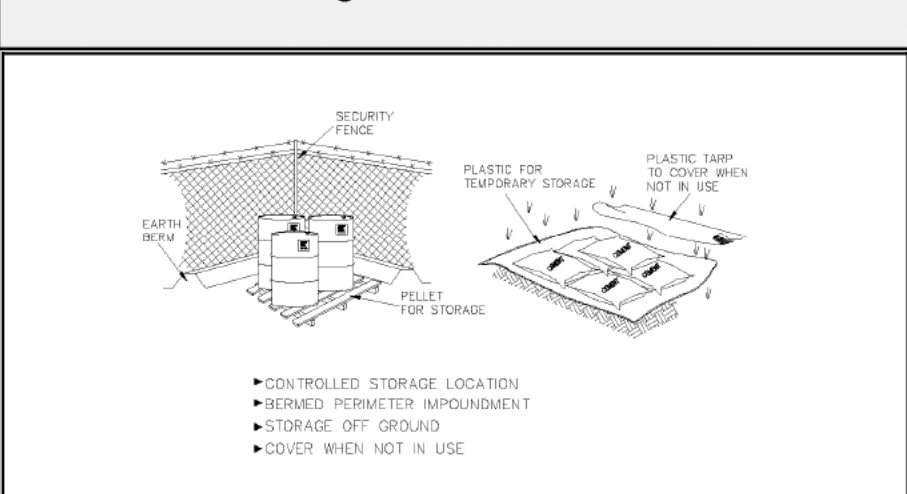

DESCRIPTION:
Controlled storage of on-site materials.

APPLICATION:

- Storage of hazardous, toxic, and all chemical substances.
- Any construction site with outside storage of materials.

INSTALLATION/APPLICATION CRITERIA:

- Designate a secured area with limited access as the storage location. Ensure no waterways or drainage paths are nearby.
- Construct compacted earthen berm (See Earth Berm Barrier Information Sheet), or similar perimeter containment around storage location for impoundment in the case of spills.
- Ensure all on-site personnel utilize designated storage area. Do not store excessive amounts of material that will not be utilized on site.
- For active use of materials away from the storage area ensure materials are not set directly on the ground and are covered when not in use. Protect storm drainage during use.


LIMITATIONS:

- Does not prevent contamination due to mishandling of products.
- Spill Prevention and Response Plan still required.
- Only effective if materials are actively stored in controlled location.

MAINTENANCE:

- Inspect daily and repair any damage to perimeter impoundment or security fencing.
- Check materials are being correctly stored (i.e. standing upright, in labeled containers, lightly capped) and that no materials are being stored away from the designated location.

BMP: Portable Toilets

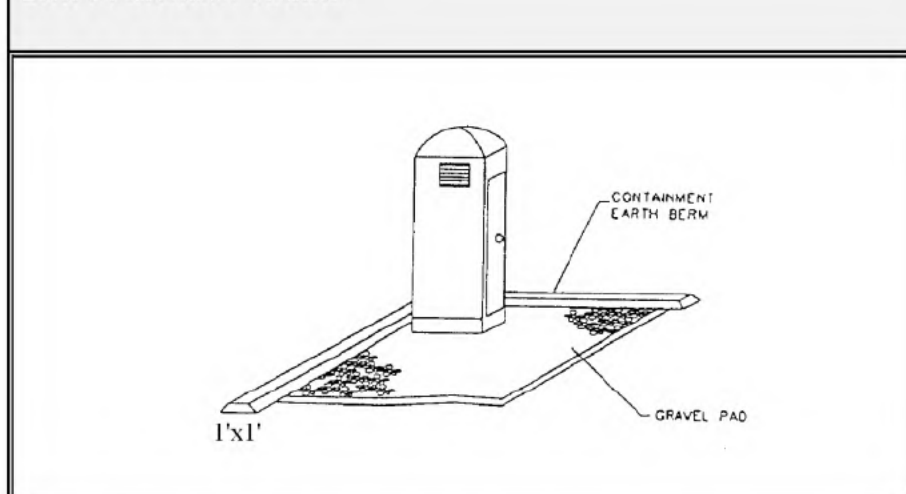

DESCRIPTION:
Temporary on-site sanitary facilities for construction personnel.

APPLICATION:
All sites with no permanent sanitary facilities or where permanent facility is too far from activities.

INSTALLATION/APPLICATION CRITERIA:

- Locate portable toilets in convenient locations throughout the site.
- Prepare level, gravel surface and provide clear access to the toilets for servicing and for on-site personnel.
- Construct earth berm perimeter (See Earth Berm Barrier Information Sheet). Control for spill/protection leak.

LIMITATIONS:
No limitations.

MAINTENANCE:

- Portable toilets should be maintained in good working order by licensed service with daily observation for leak detection.
- Regular waste collection should be arranged with licensed service.
- All waste should be deposited in sanitary sewer system for treatment with appropriate agency approval.

BMP: Spill Clean-Up



DESCRIPTION:
Practices to clean-up leakage/spillage of on-site materials that may be harmful to receiving waters.

APPLICATION:
All sites

GENERAL:

- Store controlled materials within a storage area.
- Educate personnel on prevention and clean-up techniques.
- Designate an Emergency Coordinator responsible for employing preventative practices and for providing spill response.
- Maintain a supply of clean-up equipment on-site and post a list of local response agencies with phone numbers.

METHODS:

- Clean-up spills/leaks immediately and remediate cause.
- Use as little water as possible. NEVER HOSE DOWN OR BURY SPILL CONTAMINATED MATERIAL.
- Use rags or absorbent material for clean-up. Excavate contaminated soils.
- Dispose of clean-up material and soil as hazardous waste.
- Document all spills with date, location, substance, volume, actions taken and other pertinent data.
- Contact local Fire Department and State Division of Environmental Response and Remediation (Phone #536-4100) for any spill of reportable quantity.

CONCRETE WASTE MANAGEMENT

SCALE: NTS

INLET PROTECTION WATTLE

SCALE: NTS

MATERIALS STORAGE


SCALE: NTS

PORTABLE TOILETS

SCALE: NTS

SPILL CLEAN UP

SCALE: NTS

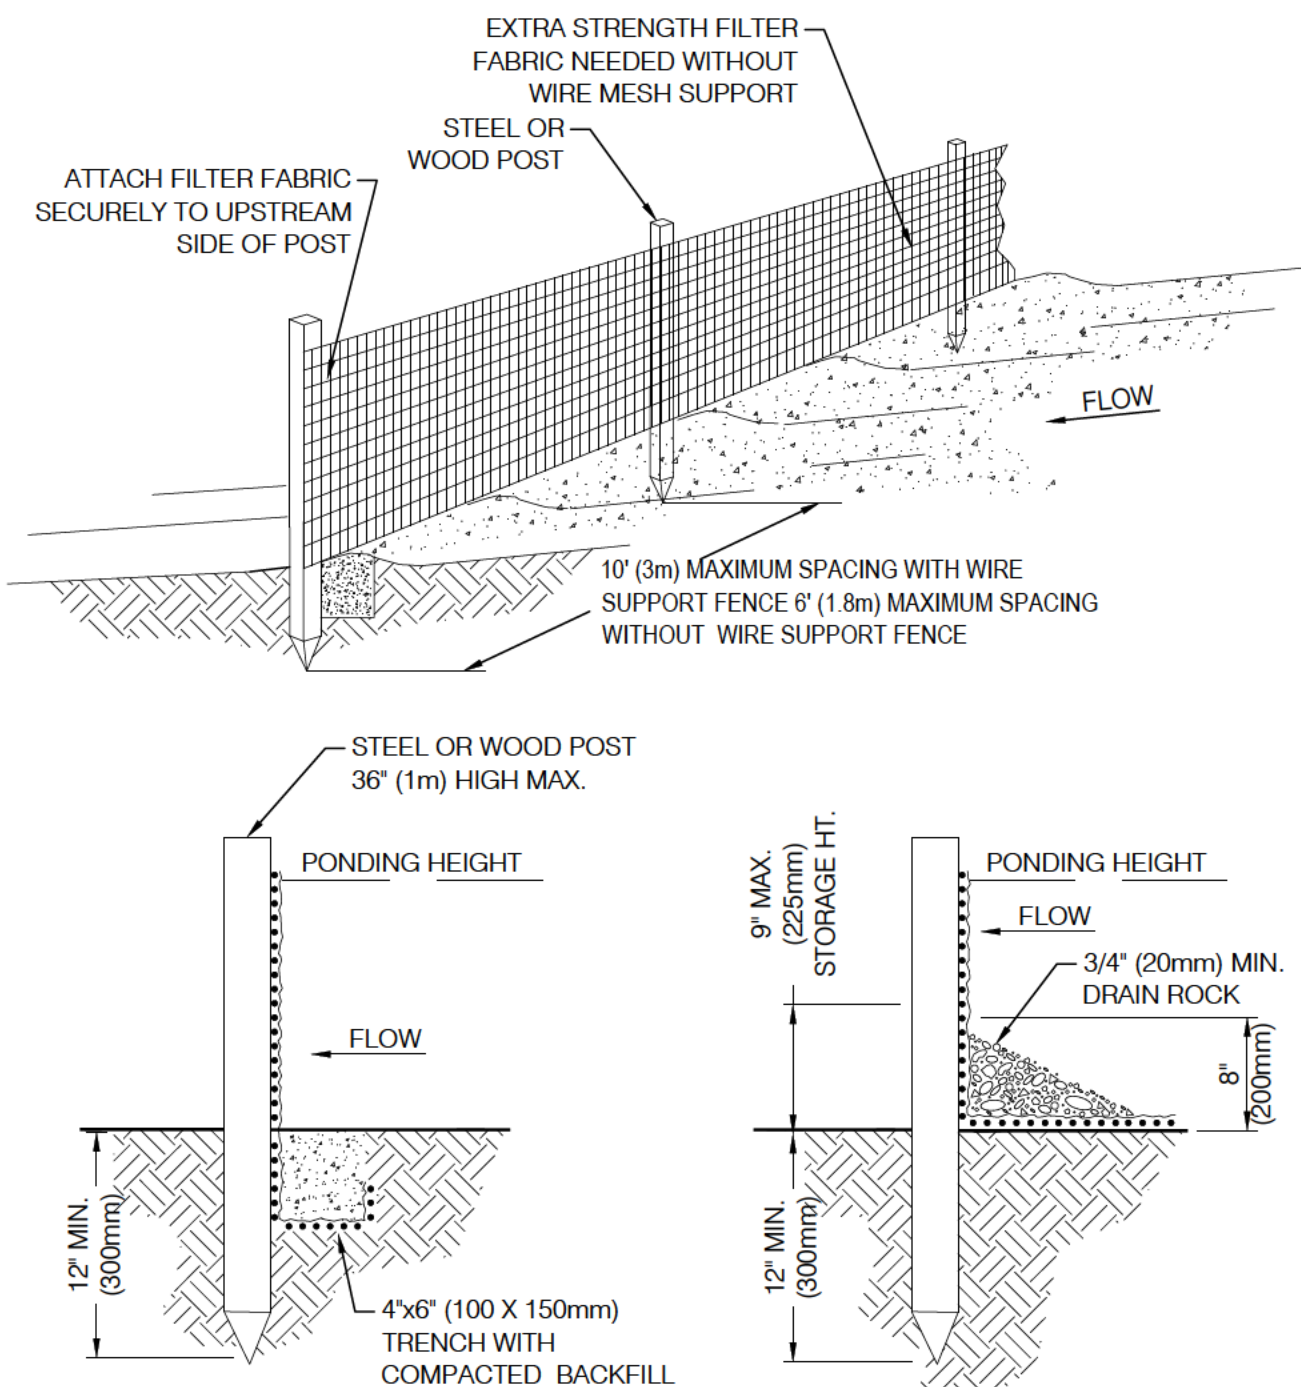


TRENCH DETAIL

INSTALLATION WITHOUT TRENCHING

NOT TO SCALE

- NOTES:
1. SILT FENCE SHALL BE PLACED ON SLOPE CONTOURS TO MAXIMIZE PONDING EFFICIENCY.
 2. INSPECT AND REPAIR FENCE AFTER EACH STORM EVENT AND REMOVE SEDIMENT WHEN NECESSARY. 9' (225mm) MAXIMUM RECOMMENDED STORAGE HEIGHT.
 3. REMOVED SEDIMENT SHALL BE DEPOSITED TO AN AREA THAT WILL NOT CONTRIBUTE SEDIMENT OFF-SITE AND CAN BE PERMANENTLY STABILIZED.

REF. FROM 1994 JOHN McCULLAH

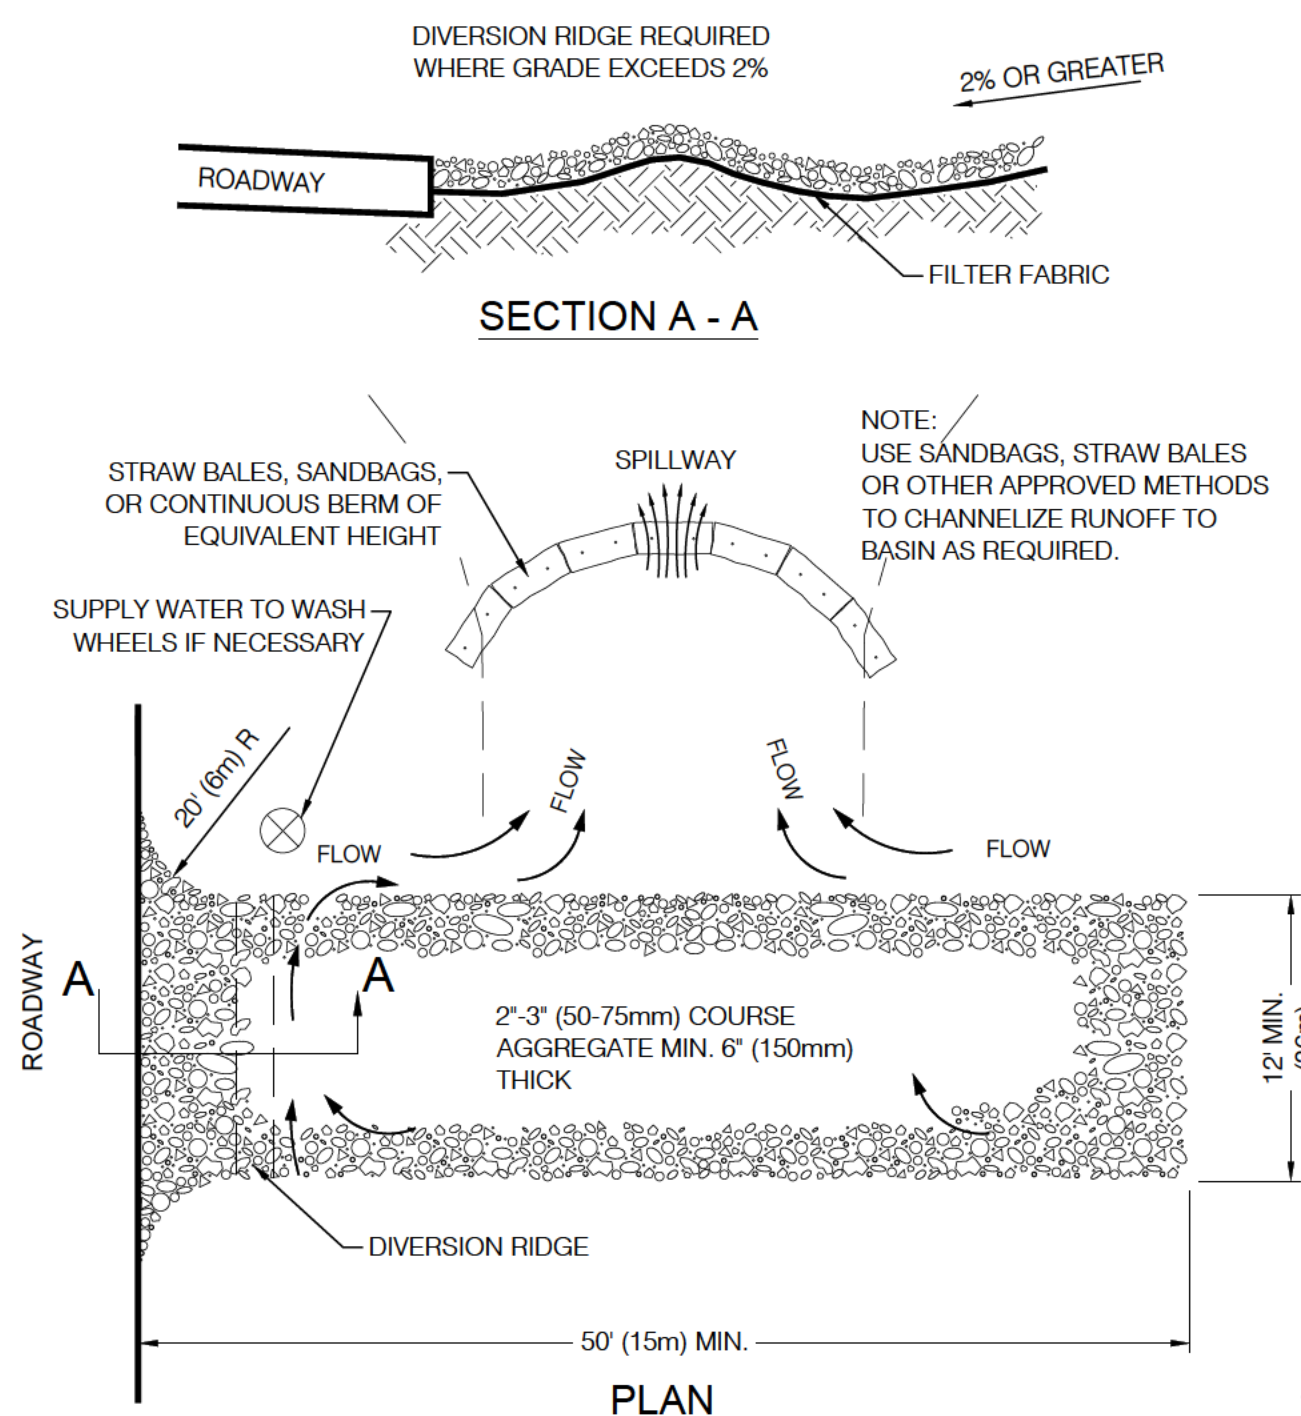

NOTES:

1. THE ENTRANCE SHALL BE MAINTAINED IN A CONDITION THAT WILL PREVENT TRACKING OR FLOWING OF SEDIMENT ONTO PUBLIC RIGHT-OF-WAYS. THIS MAY REQUIRE TOP DRESSING, REPAIR AND/OR CLEAN OUT OF ANY MEASURES USED TO TRAP SEDIMENT.
2. WHEN NECESSARY, WHEELS SHALL BE CLEANED PRIOR TO ENTRANCE ONTO PUBLIC RIGHT-OF-WAY.
3. WHEN WASHING IS REQUIRED, IT SHALL BE DONE ON AN AREA STABILIZED WITH CRUSHED STONE THAT DRAINS INTO AN APPROVED SEDIMENT TRAP OR SEDIMENT BASIN.

REF. FROM 1994 JOHN McCULLAH

TEMPORARY GRAVEL CONSTRUCTION ENTRANCE/EXIT

SCALE: NTS




"SWPPP INFORMATION" MUST BE DISPLAYED PROMINENTLY ACROSS THE TOP OF THE SIGN, AS SHOWN IN THE DETAIL.

SIGN TO BE CONSTRUCTED OF A RIGID MATERIAL, SUCH AS PLYWOOD OR OUTDOOR SIGN BOARD. SIGN MUST BE CONSTRUCTED IN A MANNER TO PROTECT DOCUMENTS FROM DAMAGE DUE TO WEATHER (WIND, SUN, MOISTURE, ETC.)

NOTES:

- 1) THE SWPPP INFORMATION SIGN MUST BE LOCATED NEAR THE CONSTRUCTION EXIT OF THE SITE, SUCH THAT IT IS ACCESSIBLE AND VIEWABLE BY THE GENERAL PUBLIC, BUT NOT OBSTRUCTING VIEWS AS TO CAUSE A SAFETY HAZARD.
- 2) ALL POSTED DOCUMENTS MUST BE MAINTAINED IN A CLEARLY READABLE CONDITION AT ALL TIMES THROUGHOUT CONSTRUCTION AND UNTIL THE NOTICE TO TERMINATION (NOT) IS FILED FOR THE PERMIT.
- 3) CONTRACTOR SHALL POST OTHER STORM WATER AND/OR EROSION AND SEDIMENT CONTROL RELATED PERMITS ON THE SIGN AS REQUIRED BY THE GOVERNING AGENCY.
- 4) SIGN SHALL BE LOCATED OUTSIDE OF PUBLIC RIGHT-OF-WAY AND EASEMENTS UNLESS APPROVED BY THE GOVERNING AGENCY.
- 5) CONTRACTOR IS RESPONSIBLE FOR ENSURING STABILITY IF THE SWPPP INFORMATION SIGN.

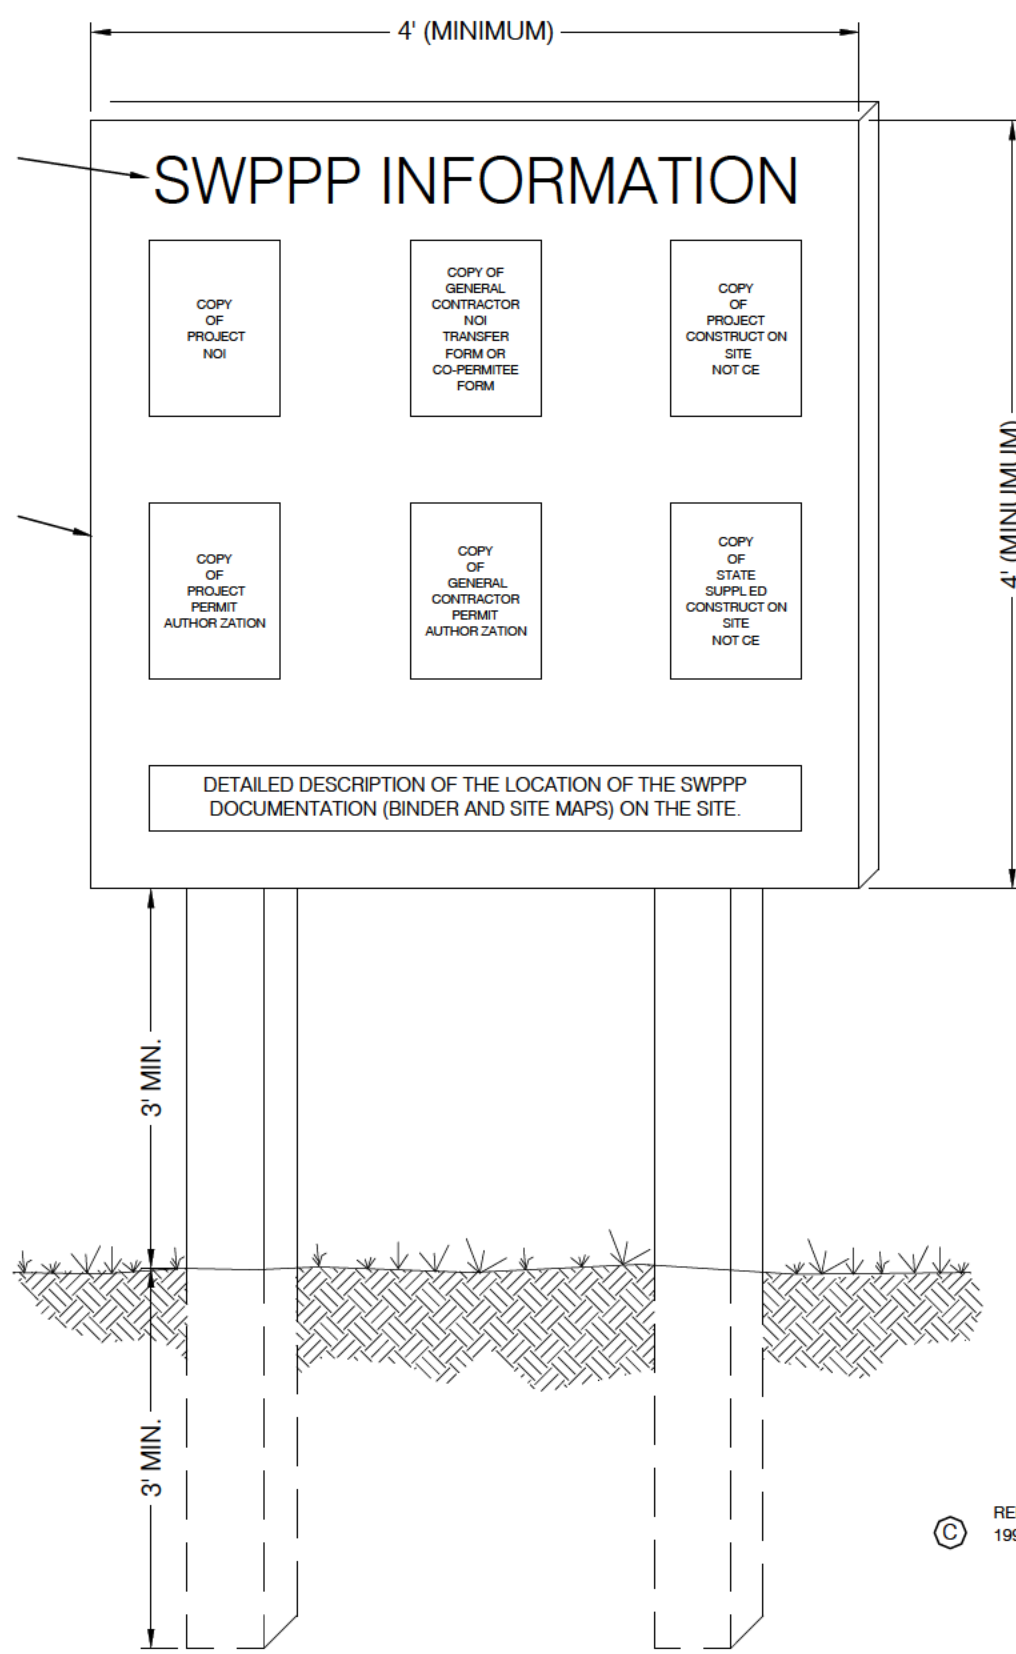

REF. FROM 1994 JOHN McCULLAH

SWPPP INFORMATION SIGN




SCALE: NTS

PROJECT NO.	2305068
DATE	10/12/2023
REVISION	1
REVISION PER CITY COMMENTS	
DESIGNER	AGA
CHECKED BY	AGA
DATE	10/12/2023
SCALE	2305068
SCALE MEASURES	HIGH ON FULL SIZE SHEETS ADJUST ACCORDING FOR REDUCED SIZE SHEETS

BENCHMARK ENGINEERING & LAND SURVEYING
9138 SOUTH STATE STREET SUITE #100 SANDY, UTAH 84070 (801) 542-2192 www.benchmarkcivil.com

FARR WEST ANIMAL HOSPITAL
1400 N. 2000 W. FARR WEST, UTAH

EROSION CONTROL DETAILS
CEP.02 8 OF 10

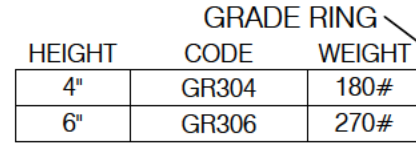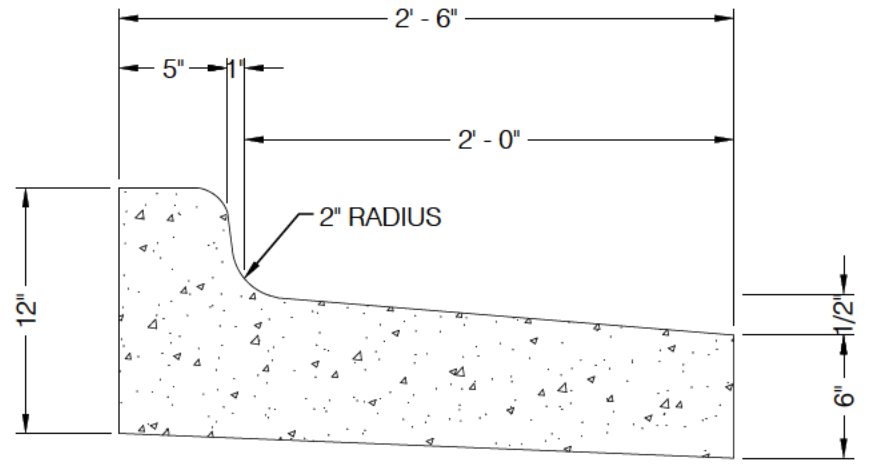
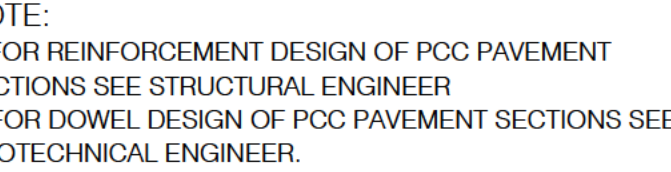


RISER		
HEIGHT	CODE	WEIGHT
1'	UV441R	1,350#
2'	UV442R	2,700#
3'	UV443R	4,050#
4'	UV444R	5,400#
5'	UV445R	6,750#
6'	UV446R	8,100#

VAULT		
HEIGHT	CODE	WEIGHT
3'	CB443	3,225#
4'	CB444	4,575#
5'	CB445	5,925#
6'	CB446	7,275#

NOTES:

1. CATCH BASINS ARE DESIGNED TO MEET ASTM C858 WITH AASHTO HS-20 LOADING.
2. OPENINGS MAY BE SIZED AND LOCATED AS REQUIRED.
3. OPTIONAL GRATING OR COVER MATERIAL MAY BE CAST IN AS REQUIRED.
4. CHECK HARDWARE SECTION FOR OPTIONAL ACCESSORIES.

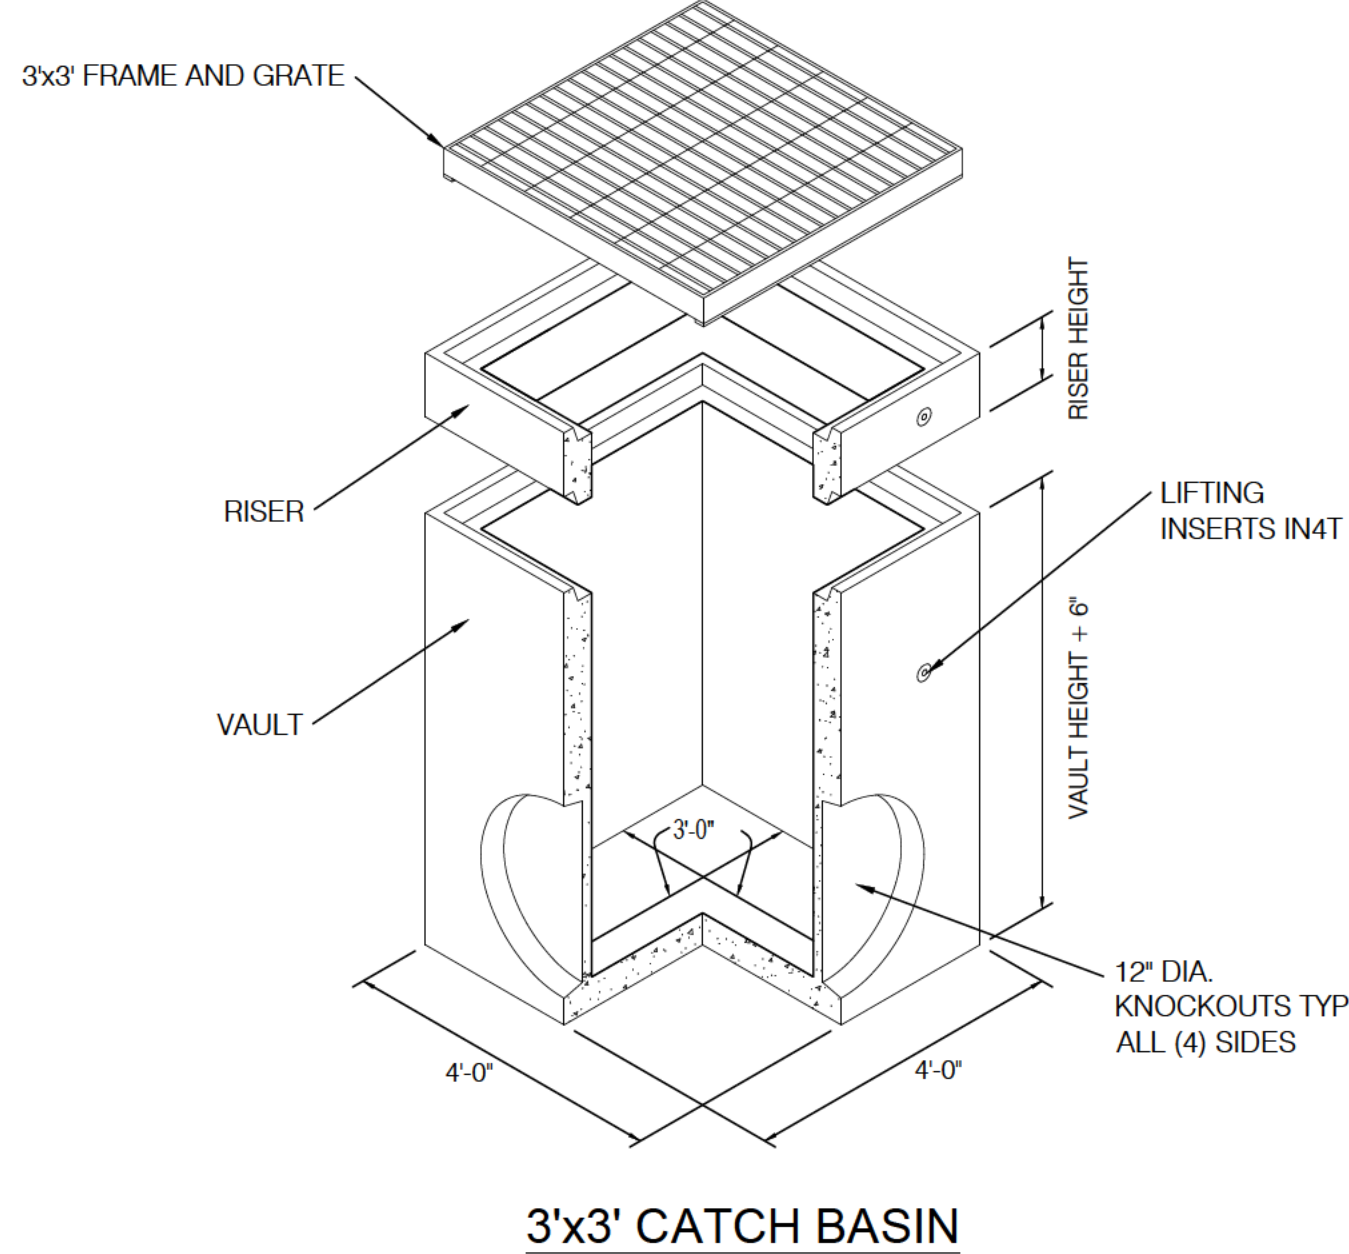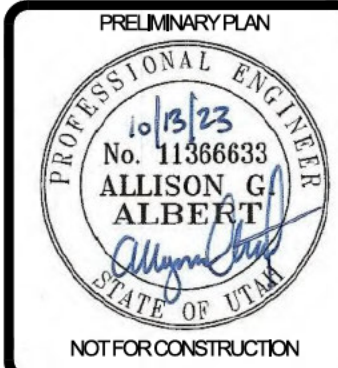[illegible]

BENCHMARK
ENGINEERING &
LAND SURVEYING
9138 SOUTH STATE STREET SUITE #100
SANDY, UTAH 84070 (801) 542-7192
www.benchmarkcivil.com

FARR WEST ANIMAL HOSPITAL
1400 N. 2000 W.
FARR WEST, UTAH

PROJECT NO. 2305068


DETAIL

SHEET



CDT.01

9 OF 10



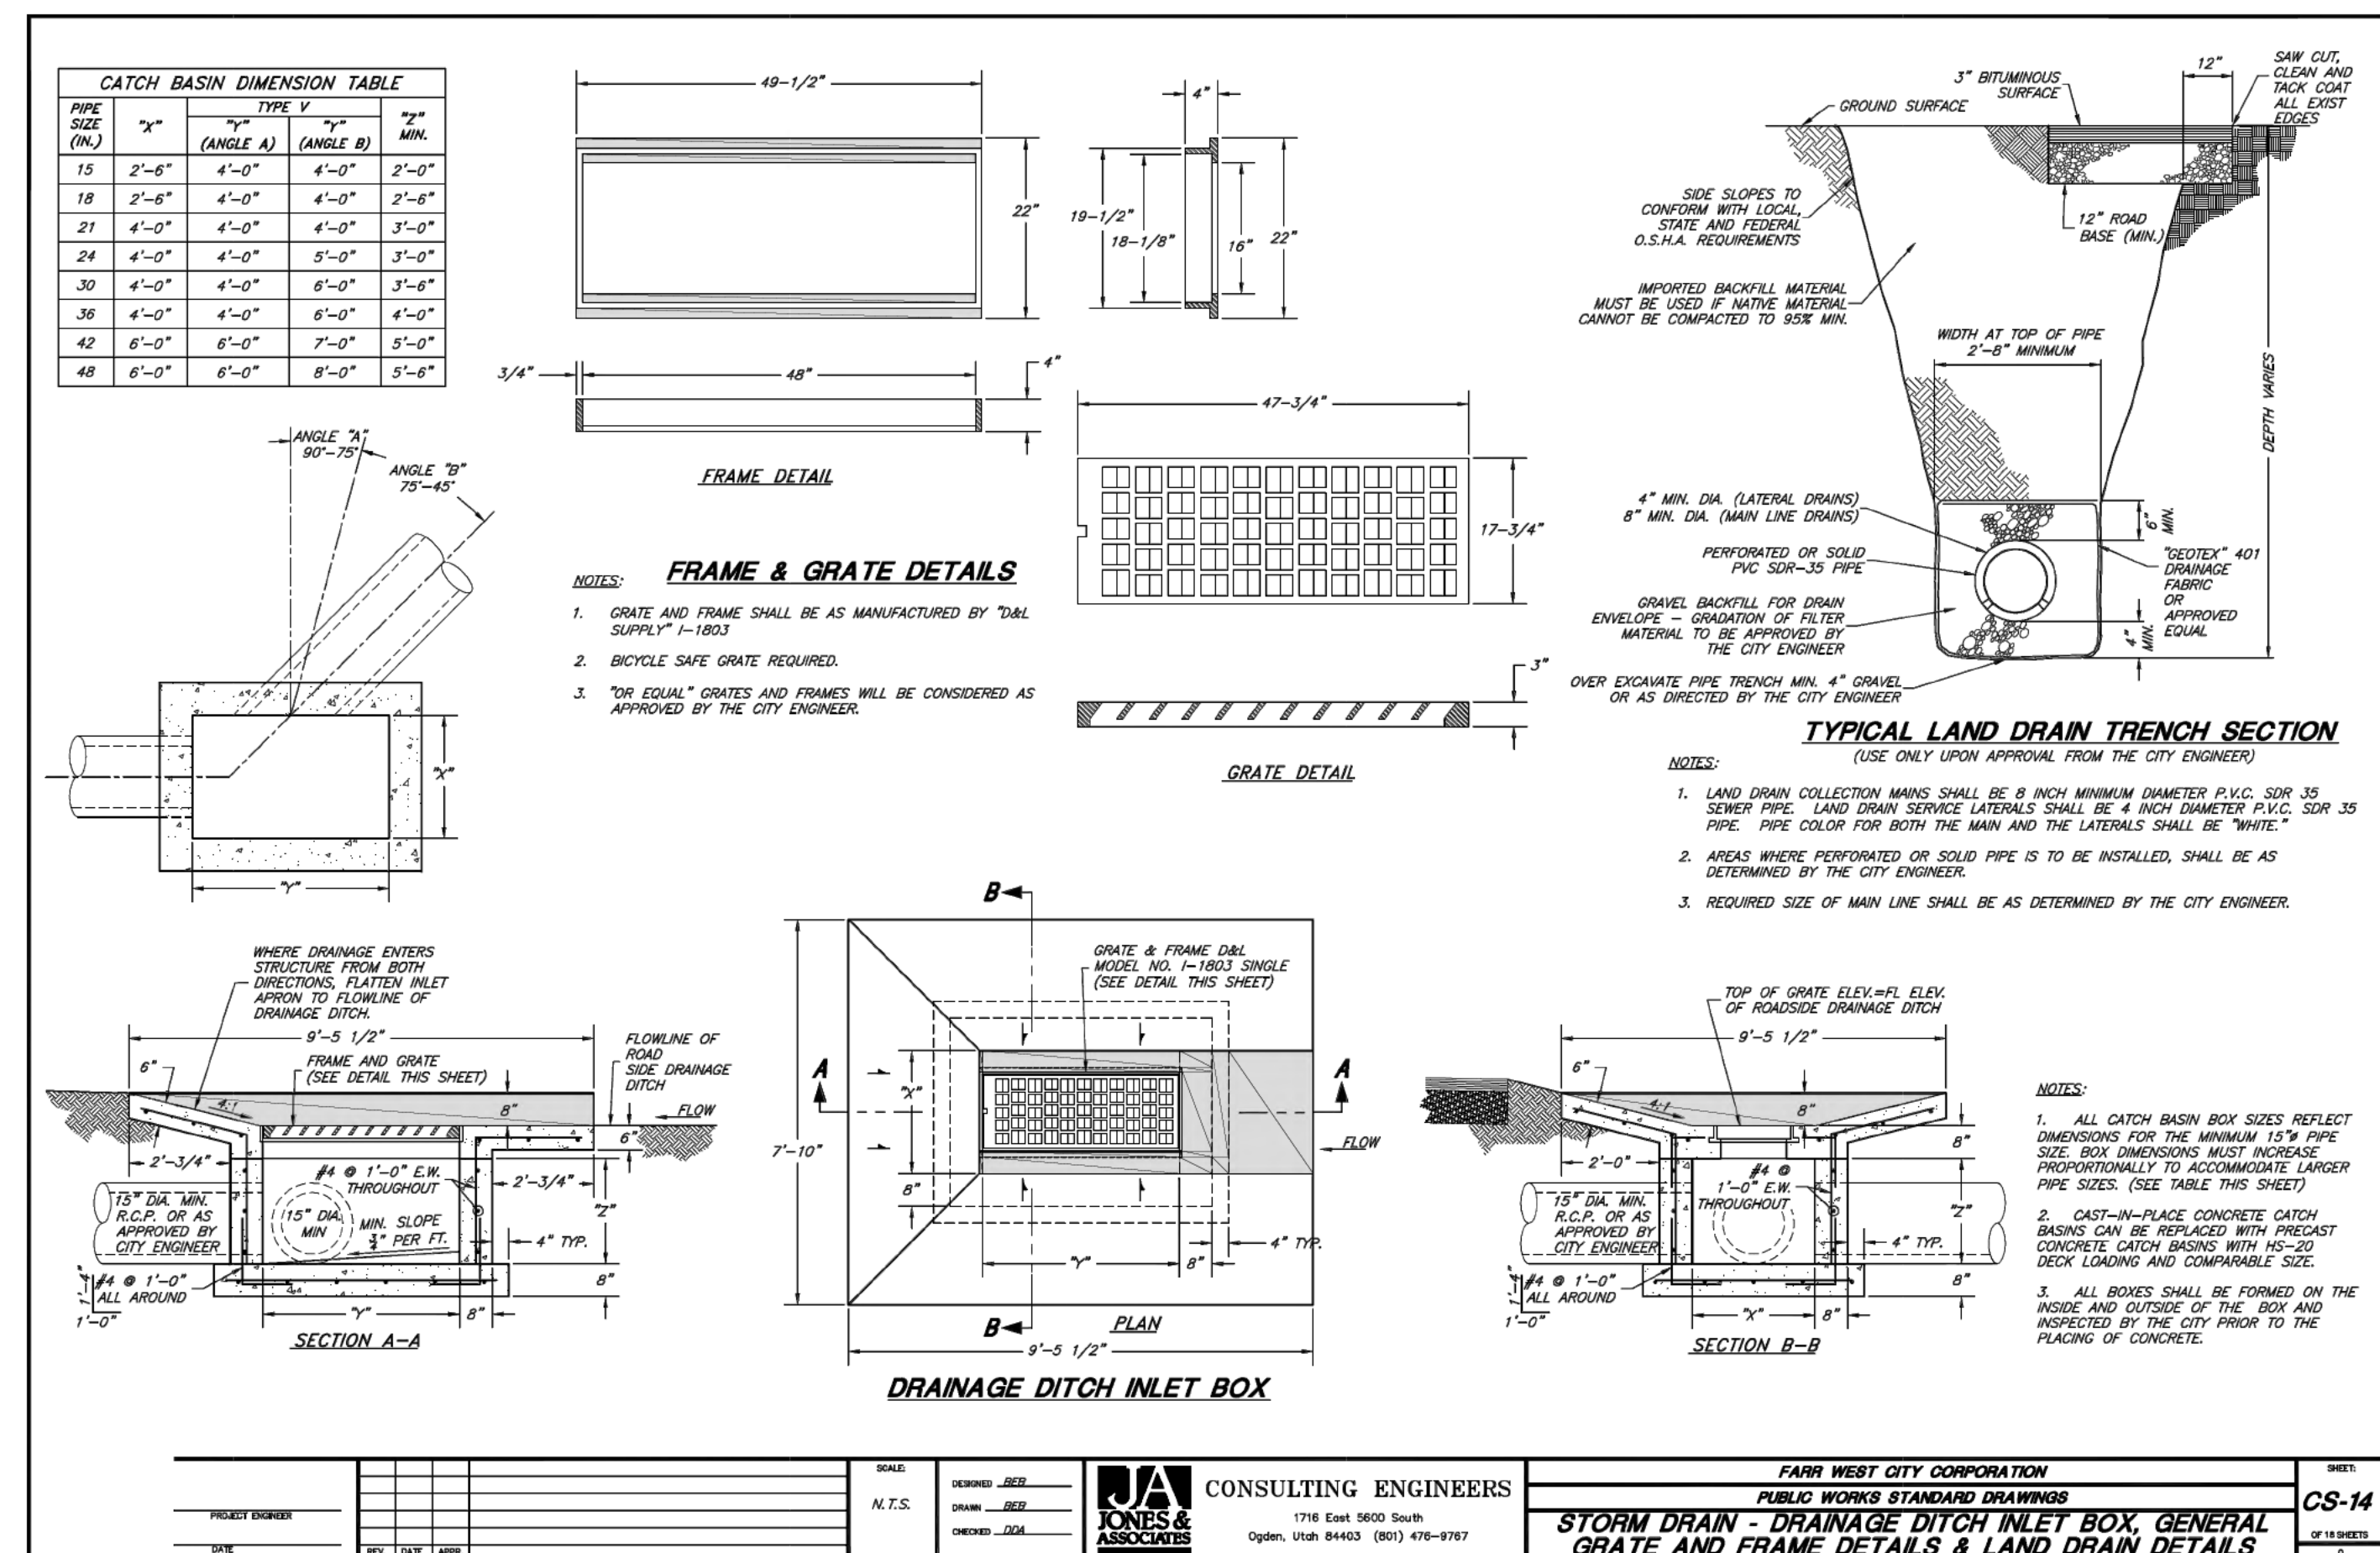

BENCHMARK
ENGINEERING &
LAND SURVEYING
9138 SOUTH STATE STREET SUITE #100
SANDY, UTAH 84070 (801) 542-7192
www.benchmarkcivil.com

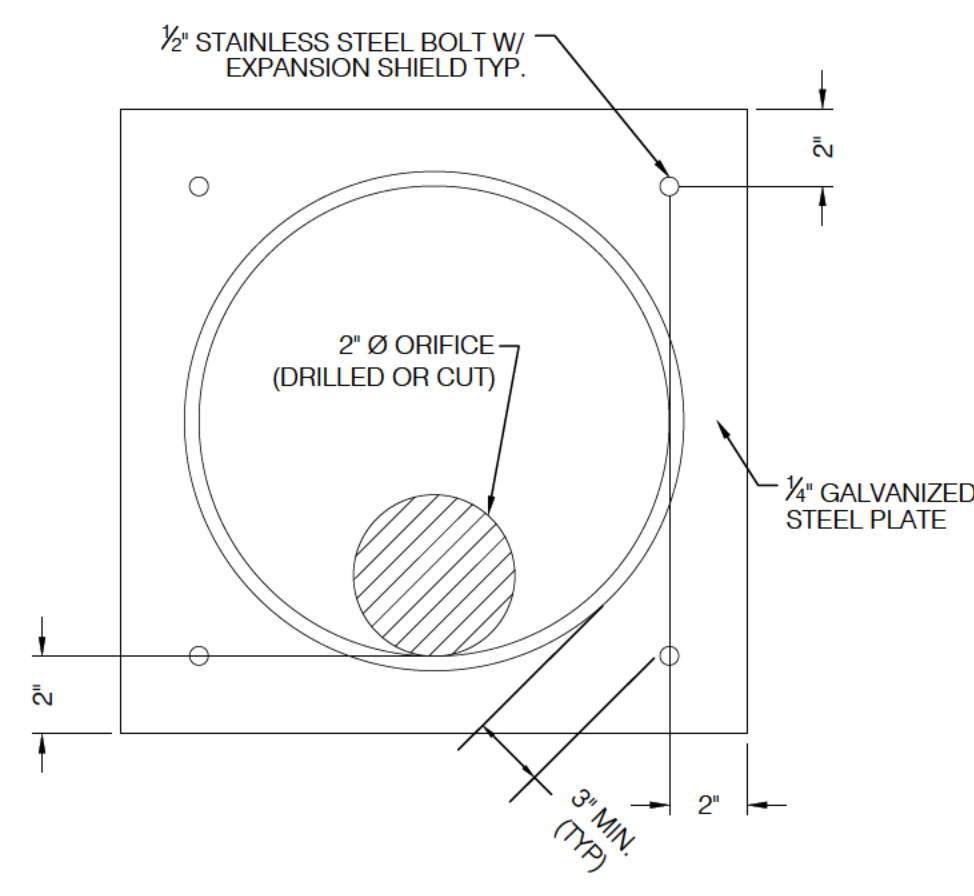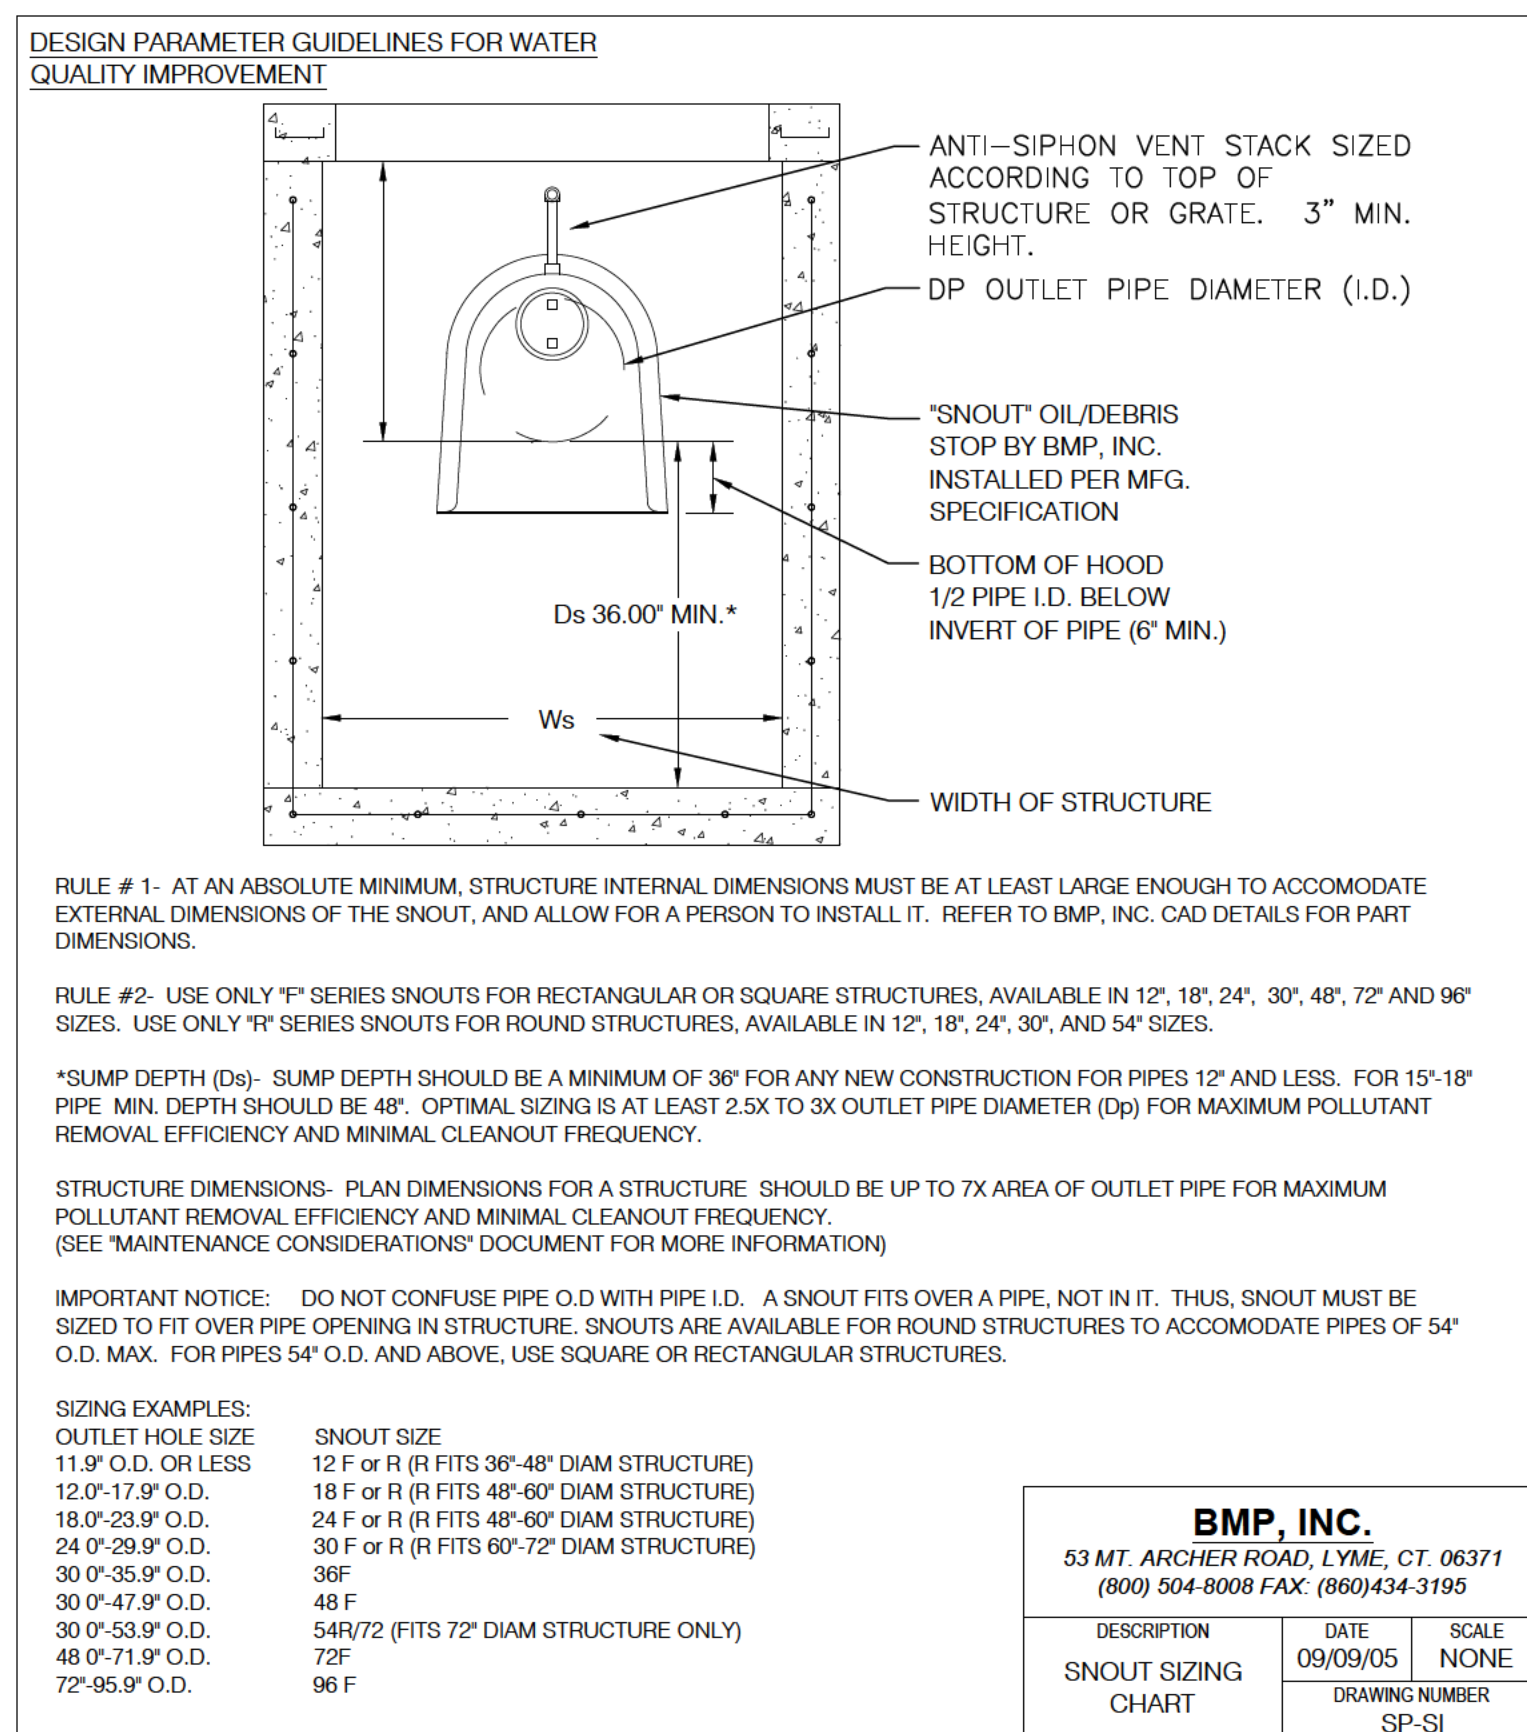

2" Ø ORIFICE RESTRICTOR (3)
SCALE: N.T.S.

MEMORANDUM



CONSULTING ENGINEERS

TO: Farr West City Planning Commission and City Council

FROM: Matt Robertson, P.E.
City Engineer

RE: **ANIMAL HOSPITAL ADDITION AND PARKING LOT EXPANSION
Site Plan Review**

Date: October 18, 2023

Our office has completed a review of the site plan for the Farr West Animal Hospital Addition located at 1400 North 2000 West. The project includes the addition of 2,689 SF of building onto the back of the existing building and the redesign and expansion of their parking lot. The existing landscaping area with trees along the south side of the parking lot will be relocated on the south side of the expanded parking lot. We recommend approval of the site plan with the following comments:

1. The Contractor will need to obtain an encroachment permit from UDOT before beginning work in their right of way.
2. A pre-construction conference with the Developer and their Contractor should be held with the City and utility providers prior to beginning any construction.

Please let me know if you have any further questions.

**FARR WEST CITY
RESOLUTION NO. _____**

**A RESOLUTION REQUESTING THE RECERTIFICATION OF THE
FARR WEST CITY JUSTICE COURT**

WHEREAS, the provisions of U.C.A. 78A-7-103 require that Justice Courts be recertified at the end of each four-year term; and

WHEREAS, the term of the present Justice Court shall expire on the 31st day of January 2024; and

WHEREAS, the members of the Farr West City Council have received an opinion letter from the Farr West City Attorney which sets forth the requirements for the operation of a Justice Court and feasibility of continuing to maintain the same; and

WHEREAS, the members of the Farr West City Council have determined that it is in the best interests of Farr West City to continue to provide for a Justice Court; and

NOW, THEREFORE, BE IT RESOLVED, the Farr West City Council hereby requests recertification of the Farr West City Justice Court by the Board of Justice Court Judges and the Utah Judicial Council.

BE IT FURTHER RESOLVED, the Farr West City Council hereby affirm their willingness to continue to meet all requirements set forth by the Judicial Council for continued operation of the Farr West City Justice Court for the next four-year term of court, except as to any requirements waived by the Utah Judicial Council.

Approved and adopted by the City Council of Farr West City this _____ day of _____, 2023.

FARR WEST CITY

Vote of City Council

Ken Phippen, Mayor

Yes No

_____	_____	Council Member Ferrin
_____	_____	Council Member Blazzard
_____	_____	Council Member Chugg
_____	_____	Council Member Leatham
_____	_____	Council Member Williams

ATTEST:

City Recorder



1896 West 1800 North, Farr West, UT 84404

October 25, 2023

Mayor and City Council
1896 W. 1800 N.
Farr West, UT 84404

Re: City Attorney's Opinion Concerning Farr West City Justice Court Recertification

Dear Mayor and City Council Members,

I am providing you with this opinion in satisfaction of the requirements for recertification of the Justice Court as required by the laws of the State of Utah. This opinion's purpose is to advise Farr West City Officials of the requirements for the operation of a Justice Court and the feasibility of Farr West City maintaining the Justice Court.

The application is in three parts:

1. An affidavit from the Justice Court Judge;
2. A legal opinion from the County Attorney (through this legal memorandum).
3. A Resolution from the County Council.

The legal opinion sets forth the standards for recertification and the feasibility of maintaining a Justice Court. The affidavit indicates compliance with those standards. The resolution is the affirmation by Farr West City that the standards have been fulfilled and that Farr West City is willing to meet all requirements for the operation of the Justice Court during the next four (4) year certification period. Requirements and standards imposed by the State Legislature and the Utah Judicial Council are attached as "Attachment A".

As City Attorney, it is my professional opinion that it continues to be feasible for Farr West City to operate a Justice Court.

Sincerely,

A handwritten signature in blue ink, appearing to read "Liam M. Keogh", is written over a light blue horizontal line.

Liam M. Keogh
City Attorney

ATTACHMENT A

(1) Statutory Requirements. Statutes of the State of Utah require that certain standards be met in the operation of a Justice Court. These statutory requirements include:

(1)(A) All official court business shall be conducted in a courtroom or an office located in a public facility which is conducive and appropriate to the administration of justice (Section 78A-7-213).

(1)(B) Each court shall be open and judicial business shall be transacted every day as provided by law (Section 78A-7-213), although the judge is not required to be present during all hours that the court is open.

(1)(C) The hours that the court will be open shall be posted conspicuously at the court and in local public buildings (Section 78A-7-213).

(1)(D) The judge and the clerk of the court shall attend the court at regularly scheduled times (Section 78A-7-213).

(1)(E) The entity operating the Justice Court shall provide and compensate a judge and clerical personnel to conduct the business of the court (Section 78A-7-206 and Section 78A-7-207).

(1)(F) The entity operating a Justice Court shall assume the expenses of travel, meals, and lodging for the judge of that court to attend required judicial education and training (Section 78A-7-205).

(1)(G) The entity operating a Justice Court shall assume the cost of travel and training expenses of clerical personnel at training sessions conducted by the Judicial Council (Section 78A-7-103).

(1)(H) The entity operating the Justice Court shall provide a sufficient staff of public prosecutors to attend the court and perform the duties of prosecution (Section 78A-7-103).

(1)(I) The entity operating the court shall provide adequate funding for attorneys where persons are indigent as provided by law (Section 78A-7-103).

(1)(J) The entity operating the court shall provide sufficient local law enforcement officers to attend court when required and provide security for the court (Section 78A-7-103).

(1)(K) Witnesses and jury fees as required by law shall be paid by the entity which creates the Court (Section 10-7-76 and 17-50-319).

(1)(L) Any fine, surcharge, or assessment which is payable to the State shall be forwarded to the State as required by law (Section 78A-7-120 and 78A-7-121).

(1)(M) Every entity operating a court shall pay the judge of that court a fixed compensation within the range provided by statute (Section 78A-7-206).

(1)(N) Court shall be held within the jurisdiction of the court, except as provided by law (Section 78A-7-212).

(1)(O) The entity operating the court shall provide and keep current for the court a copy of the Motor Vehicle Laws of the State of Utah, appropriate copies of the Utah Code, the Justice Court Manual, state laws affecting local governments, local ordinances, and other necessary legal reference material (Section 78A-7-103).

(1)(P) All required reports and audits shall be filed as required by law or by rule of the Judicial Council pursuant to Section 78A-7-215.

(2) Judicial Council Minimum Requirements. In addition to those requirements which are directly imposed by statute, the Judicial Council has established additional requirements for the creation and certification of Justice Courts, as follows:

(2)(A) A clerk shall be available for at least one hour each day that the court is required to be open and during court hearings, as required by the judge. These hours shall be posted on the court's website.

(2)(B) The judge shall be available to conduct court business as needed, performing all duties required and exercising ultimate responsibility for the administration of justice as an independent branch of government.

(2)(C) All court hearings shall be conducted in a designated courtroom, including remote transmission, as permitted by the Judicial Council, or in another location authorized by the Presiding Judge.

(2)(D) The minimum furnishings for a courtroom shall include: a desk and chair for the judge (on a riser at least six inches above the well), a desk and chair for the court clerk, chairs for witnesses, separate tables and appropriate chairs for plaintiffs and defendants, a Utah State flag, a United States flag, a separate area and chairs for at least four jurors, a separate area with appropriate seating for the public, an appropriate room for jury deliberations, and an appropriate area or room for victims and witnesses which is separate from the public, as well as a judicial robe, a gavel, and necessary forms and supplies.

(2)(E) Office space for the judge and clerk shall be appropriate (under certain circumstances this space may be shared, but if shared, the judge and clerk must have priority to use the space whenever needed). The office space shall include a desk for the judge and a desk for the clerk, secure filing cabinets for the judge and the clerk, a telephone for the judge and a telephone for the clerk, appropriate office supplies to conduct court business, a cash register or secured cash box for each clerk performing cashiering duties, a computer with word processing software, and access to a scanner and copy machine.

(2)(F) The court shall provide interpreters as required by Rule 3-306.04 of the Code of Judicial Administration.

(2)(G) The entity shall have at least one peace officer (which may be contracted).

(2)(H) A court security plan shall be submitted and approved as required by Rule 3-414 of the Code of Judicial Administration.

(2)(I) Each court shall have at least one computer with access to the internet, and appropriate software and security/encryption technology to allow for electronic reporting and access to Driver License Division and the Bureau of Criminal Identification, as defined by the reporting and retrieval standards promulgated by the Department of Public Safety.

(2)(J) Each court shall report required case disposition information to DLD, BCI and the Administrative Office of the Courts electronically, as described in Section (2)(I) above.

(2)(K) Clerks' education hours shall be reported to the AOC on an annual basis.

(2)(L) The appointment of the clerk(s) assigned to serve the court shall be subject to the judge's approval, who may participate in the interview and personnel evaluation process for the clerk(s) at his or her discretion.

(2)(M) Court staff shall be certified as contemplated by Rule 3-303 of the Code of Judicial Administration.

(2)(N) Any interlocal agreement relating to court operations, as amended to date, shall be provided to the Justice Court Administrator.

(2)(O) The court shall accept credit and debit cards through a system that integrates with CORIS.

(2)(P) The court shall have access to UCJIS.

(2)(Q) An audio recording system shall maintain a digital recording of all court proceedings (Section 78A-7-103).

(2)(Q)(i) For Class I and Class II justice courts, the system must:

(2)(Q)(i)(a) be a stand-alone unit that records and audibly plays back the recording;

(2)(Q)(i)(b) index, back-up and archive the recording and enable the record to be retrieved.

(2)(Q)(i)(c) have at least four recording channels;

(2)(Q)(i)(d) have a one-step "on" and "off" recording function;

(2)(Q)(i)(e) have conference monitoring of recorded audio;

(2)(Q)(i)(f) have external record archiving from the unit with local access;

(2)(Q)(i)(g) be capable of being integrated with the court's public address system; and

(2)(Q)(ii) For Class III and Class IV justice courts, the system must, at a minimum:

(2)(Q)(ii)(a) be a stand-alone unit that records and audibly plays back the recording;

(2)(Q)(ii)(b) index, back-up and archive the recording and enable the record to be retrieved; and

(2)(Q)(ii)(c) have at least two recording channels.

(2)(Q)(iii) The Board of Justice Court Judges may create a list of products that meet these criteria.

(3) Classification of Courts Based on Case Filings. In establishing minimum requirements, the Judicial Council has determined that Justice Courts with higher case filings require greater support services. To accommodate the great differences in judicial activity between Justice Courts within the state, the Council has divided courts into four classes based upon the average monthly cases filed in that court. Minimum standards have been set for each classification.

(3)(A) **Class IV Courts.** Courts which have an average of less than 61 cases filed each month are classified as Class IV Courts. The minimum requirements for a Class IV Court include both the statutory requirements and requirements promulgated by the Judicial Council, and are sometimes hereinafter referred to as "base requirements."

(3)(B) **Class III Courts.** Courts which have an average of more than 60 but less than 201 cases filed each month are classified as Class III Courts. In addition to the base requirements, a Class III Court must be open more hours each week, and court must be scheduled at least twice per month.

(3)(C) **Class II Courts.** Courts which have an average of more than 200 but less than 501 cases filed each month are classified as Class II Courts. In addition to the base requirements, Class II Courts are required to be open additional hours, the courtroom configuration is required to be permanent (although the courtroom may be used by another entity when the court is not in session), court must be scheduled at least weekly, the judge must be provided an appropriate office

(chambers) for his own use, clerical space may not be shared, at least one full-time clerk must be provided, and the courtroom, judge's chamber and clerk's office must be in the same building.

(3)(D) Class I Courts. Courts which have an average monthly filing of more than 500 cases are classified as Class I Courts. Class I Courts are considered to be full-time courts. In addition to the base requirements, a Class I Court must have a full-time judge, at least three full-time clerks, at least one of whom is available during regular business hours, it must have a courtroom which is dedicated for the exclusive use as a court and which meets the master plan guideline adopted by the Judicial Council, and the judge's chambers and clerk's office cannot be shared by another entity.

(4) Waivers. The State Legislature has provided that any Justice Court which continues to meet the minimum requirements for its class is entitled to be recertified. However, the Judicial Council also has authority to waive any minimum requirement which has not been specifically imposed by the Legislature (i.e. requirements (1)(A) – (1)(Q) above). Waiver is at the discretion of the Judicial Council and will be based upon a demonstrated need for a court to conduct judicial business and upon public convenience. Any waiver will be for the entire term of the certification. A waiver must be obtained through the Judicial Council each time a court is recertified and, the fact that a waiver has been previously granted, will not be determinative on the issue of waiver for any successive application.

There is a great diversity in the needs of the Justice Courts. The needs of a particular Court are affected by the type of cases filed (some courts have a high percentage of traffic matters, while others handle significant numbers of criminal and small claims matters), the location of the Court, the number of law enforcement agencies served, the policies and procedures followed by each judge with respect to the operation of the Court, and many other factors. Clerical resources and judicial time are particularly sensitive to local conditions. In order to adequately function, it is anticipated that some courts will exceed minimum requirements for clerical resources and judicial time. Similarly, the particular circumstances of a court may allow it to operate efficiently with less than the minimum requirements in the above areas; in such circumstances a waiver may be requested.

(5) Extensions. The statute also provides that the Judicial Council may grant an extension of time for any requirement which is not specifically required by statute. An extension may be granted at the discretion of the Judicial Council where individual circumstances temporarily prevent the entity from meeting a minimum requirement. An extension will be for a specific period of time and the certification of the court will terminate at the end of the extension period. In order for the court to continue to operate beyond the extension period, the court must be certified as meeting all requirements, obtain an additional extension, or obtain a waiver as provided above.

(6) Judge Certificate. Applications for existing courts for recertification shall be accompanied by a certificate of the judge, on a form approved by the Judicial Council, certifying that the operational standards for the court have been met during the prior year. Any exceptions to compliance with the minimum requirements or operational standards shall be noted on the above form. In addition, individual Justice Court Judges must meet with the governing body of the entity which created the court at least once a year to review the budget of the court, review compliance with the requirements and operational standards of the court, and discuss other items of common concern and shall certify that this meeting has been held, and that the operational standards for the court have been met during the prior year.

(7) Justice Court Standards Committee. Upon submission of an application, the Board of Justice Court Judges will conduct an appropriate independent investigation and notify the entity of its

initial recommendations, whether in favor or against certification. If the Board intends to recommend against certification, it shall specify the minimum requirements which have not been met. The entity may then present additional information to the Board, request an extension, or request a waiver. After making an appropriate investigation based upon any additional information or request made by the entity, the Board will then submit its recommendations to the Judicial Council. The recommendations shall specify whether or not a waiver or extension should be granted, if either has been requested. If the recommendation is against recertification, or against waiver, or against extension, the entity may request that it be allowed to make an appearance before the Judicial Council. Any request to appear before the Judicial Council must be filed within 15 days of notification of the Board's recommendations.

OPERATIONAL STANDARDS

The following standards are intended to be applied in the recertification review by the Board of Justice Court Judges as operational standards. The justice courts are classified into four classes, based upon case filings. The case filing information is expressed in terms of filings per month, but courts will be classified on the basis of average monthly filings over a period of at least one year.

The classification of a court is determined at creation and is subject to review and possible reclassification twice per year. While the standards for some areas of court operation are uniform for all classifications of justice court, other standards are developed on a continuum, reflecting the difference in the time needed to competently manage caseloads at different levels.

Waiver or extension of any requirement promulgated by the Judicial Council may be obtained at the discretion of the Judicial Council based upon the need for a court. Considerations for waiver or extension will be made on a case by case basis in consideration of, among other things, public convenience and proximity to other courts.

CLASS I

MINIMUM REQUIREMENTS [Note that the following are **minimum** requirements. In order to adequately function as a Class I Court, it may be necessary for your court to exceed the minimum requirements.]

- FILINGS:

501 or more citations or cases filed per month

- HOURS:

Court Open: Full time Judge: Full time

- FACILITY:

Dedicated Courtroom (with juror deliberation room) Judge's Chambers
Clerk Office
Co-located in the same facility
(Meet the Master Plan Guidelines adopted by the Judicial Council)

- CLERICAL RESOURCES:

At least three full-time clerks

- PROSECUTION:

Prosecutor to screen cases and represent the county or municipality at trial.

- INDIGENT DEFENSE:

The municipality or county provides adequate funding to provide indigent defense counsel for any defendant who requests representation and qualifies.

- LEGAL RESOURCES:

The following must be available and kept current:

- a. Utah Code
- b. Local ordinances
- c. Justice Court Manual
- d. Other legal resources as required under 78A-7-103.

- LAW ENFORCEMENT:

The local government creating the court must have at least one employed or contracted peace officer.

- BAILIFF:

The local government creating the court must provide a sworn law enforcement officer to attend court when required and provide security for the court.

- SECURITY PLAN:

A court security plan must be submitted for approval consistent with Rule 3-414 of the Code of Judicial Administration.

- JURY/ WITNESS FEES:

Local government is responsible for payment of statutory juror and witness fees.

- EDUCATION:

Local government is responsible for cost of attendance at Judicial Council mandated training (at least 30 hours per year for the judge and certification requirements for clerks).

- REPORTING:

All reports and audits shall be made and timely filed as provided by law or by rule of Judicial Council. Reports to the Driver License Division and the Bureau of Criminal Identification must be made electronically (via the internet).

CLASS II

MINIMUM REQUIREMENTS [Note that the following are **minimum** requirements. In order to adequately function as a Class II Court, it may be necessary for your court to exceed the minimum requirements.]

- FILINGS:

201 to 500 citations or cases a month.

- HOURS:

Court Open:

201-300 filings At least 4 hours per day

301-400 filings At least 5 hours per day

401-500 filings At least 6 hours per day

Judge available when needed. Trial calendar set at least weekly.

- FACILITY:

Courtroom (configuration is permanent but may be shared) Judge's Office

Clerk Office

(Courtroom and office must be co-located in the same building)

- CLERICAL RESOURCES:

201-275 filings At least one full-time clerk

276-350 filings 1.5 FTEs

351-425 filings 2.0 FTEs

426-500 filings 2.5 FTEs

- PROSECUTION:

Prosecutor to screen cases and represent the county or municipality at trial.

- INDIGENT DEFENSE:

The municipality or county provides adequate funding to provide indigent defense counsel for any defendant who requests representation and qualifies.

- LEGAL RESOURCES:

The following must be available and kept current:

- a. Utah Code
- b. Local ordinances
- c. Justice Court Manual
- d. Other legal resources as required under 78A-7-103

- LAW ENFORCEMENT:

The local government creating the court must have at least one employed or contracted peace officer.

- BAILIFF:

The local government creating the court must provide a sworn law enforcement officer to attend court when required and provide security for the court.

- SECURITY PLAN:

A court security plan must be submitted for approval consistent with Rule 3-414 of the Code of Judicial Administration.

- JURY/ WITNESS FEES:

Local government is responsible for payment of statutory juror and witness fees.

- EDUCATION:

Local government is responsible for costs of attendance at Judicial Council mandated training (at least 30 hours per year for the judge and certification requirements for clerks).

- REPORTING:

All reports and audits shall be made and timely filed as provided by law or by rule of Judicial Council. Reports to the Driver License Division and the Bureau of Criminal Identification must be made electronically, via the internet.

CLASS III

MINIMUM REQUIREMENTS [Note that the following are **minimum** requirements. In order to adequately function as a Class III Court, it may be necessary for your court to exceed the minimum requirements.]

- FILINGS:

61-200 citations or cases per month

- HOURS:

Court Open

61-150 filings At least 2 hours a day

151-200 filings At least 3 hours a day

Judge available as needed. Trial calendar set at least twice per month.

- FACILITY:

Courtroom (access to public facility for trials, arraignments, etc.)

Judge's /clerk office

(Meets minimum requirements)

- CLERICAL RESOURCES:

At least one clerk required to be available daily during the scheduled hours of court operation and during court sessions as needed.

- PROSECUTION:

Prosecutor to screen cases and represent the county or municipality at trial.

- INDIGENT DEFENSE:

The municipality or county provides adequate funding to provide indigent defense counsel for any defendant who requests representation and qualifies.

- LEGAL RESOURCES:

The following must be available and kept current:

- a. Utah Code
- b. Local ordinances
- c. Justice Court Manual
- d. Other legal resources as required under 78A-7-103

- **LAW ENFORCEMENT:**

The local government creating the court must have at least one employed or contracted peace officer.

- **BAILIFF:**

The local government creating the court must provide a sworn law enforcement officer to attend court when required and provide security for the court.

- **SECURITY PLAN:**

A court security plan must be submitted for approval consistent with Rule 3-414 of the Code of Judicial Administration.

- **JURY/ WITNESS FEES:**

Local government is responsible for payment of statutory juror and witness fees.

- **EDUCATION:**

Local government is responsible for costs of attendance at Judicial Council mandated training (at least 30 hours each year for the judge and certification requirements for clerks).

- **REPORTING:**

All reports and audits shall be made and timely filed as provided by law or by rule of Judicial Council. Reports to the Driver License Division and the Bureau of Criminal Identification must be made electronically, via the internet.

CLASS IV

MINIMUM REQUIREMENTS [Note that the following are **minimum** requirements. In order to adequately function as a Class IV Court, it may be necessary for your court to exceed the minimum requirements.]

- **FILINGS:**

0-60 citations and/or cases per month

- **HOURS:**

Court open at least one hour per day. Judge available as needed and trial calendar set at least monthly.

- **FACILITY:**

Courtroom (access to public facility for trials, arraignments, etc.)
Judge's/clerk office (can be a shared resource but court has priority when needed.) (Meets minimum requirements)

- **CLERICAL RESOURCES:**

At least one clerk required to be available daily during the scheduled hours of court operation and during court sessions as needed.

- **PROSECUTION:**

Prosecutor to screen cases and represent the county or municipality at trial.

- **INDIGENT DEFENSE:**

The municipality or county provides adequate funding to provide indigent defense counsel for any defendant who requests representation and qualifies.

- **LEGAL RESOURCES:**

The following must be available and kept current:

- a. Utah Code
- b. Local ordinances
- c. Justice Court Manual
- d. Other legal resources as required under 78A-7-103

- **LAW ENFORCEMENT:**

The local government creating the court must have at least one employed or contracted peace officer.

- **BAILIFF:**

The local government creating the court must provide a sworn law enforcement officer to attend court when required and provide security for the court.

- **SECURITY PLAN:**

A court security plan must be submitted for approval consistent with Rule 3-414 of the Code of Judicial Administration.

- **JURY/ WITNESS FEES:**

Local government is responsible for payment of statutory juror and witness fees.

- **EDUCATION:**

Local government is responsible for costs of attendance at Judicial Council mandated training (at least 30 hours each year for the judge and certification requirements for clerks).

- **REPORTING:**

All reports and audits shall be made and timely filed as provided by law or by rule of Judicial Council. Reports to the Driver License Division and the Bureau of Criminal Identification must be made electronically, via the internet.

MINIMUM STANDARDS FOR THE COURTROOM AND OFFICE

Utah Justice Courts handle a very high volume of cases. With this magnitude of cases, it is likely that any contact an average citizen will have with the Utah Judicial System will be through the justice courts. In many instances, this contact will be a citizen's only impression of Utah's system of justice and, even in minor cases, is likely to leave a lasting impression. Regardless of the gravity of a matter before the court, citizens take their appearances as a defendant, witness or juror very seriously and form judgments on the entire judicial system on the basis of their personal experience. As such, it is essential that justice courts convey a sense of justice, dignity and concern for the citizens who interact with them. The facilities which house the courts play an instrumental role in forming these opinions and it is incumbent upon the judicial system to provide appropriately appointed forums in both the largest urban courts and the smallest rural communities.

The following space standards recommend courtroom designs that promote these goals. The courtroom sizes and support staff space are intended to allow for the expeditious administration of justice. They also allow for growth in judicial workloads and unforeseen changes in practice and procedure. In general terms, there are great similarities between the higher courts and justice courts in courtroom configuration and space dynamics. For example, the principles of bench elevation sight lines, witness-jury-judge proximity, and spectator-well orientation are all consistent between courts. Therefore, most of the design recommendations suggested for district courts apply to justice courts. The following discussion emphasizes these similarities and notes exceptions due to statutory and procedural differences as well as resource limitations.

- GENERAL COURTROOM DESIGN:

As stated above, justice court courtrooms should convey the same impressions of dignity, justice, and authority as those serving a court of higher jurisdiction. The appearance of the courtroom should reflect the fact that they are forums for justice. In applying design principles of the higher court to justice courts, the absence of court reporters and full-time bailiffs should be noted. Therefore, the following guidelines are presented in areas that are materially affected by the unique nature of the justice courts.

1. Courtrooms should be at least 1,300 square feet in Class I jurisdictions, 1,100 square feet in Class II jurisdictions and 800 square feet in Class III and Class IV jurisdictions. Walls and ceilings should have appropriate finishes and the well should be illuminated to prevent reading eye strain. The room should be sound insulated from outside noise. All courtrooms should be fully carpeted and adequate ventilation and temperature controls should be installed.
2. The judge's bench should be elevated at least one riser (six inches) above the well floor level. As in the district court, judges' benches should be elevated above the eye level of persons who approach the bench, usually three risers (18 inches). It is recognized however, those low ceiling heights in some justice courts do not allow for three-riser elevation. Benches elevated 18 inches or more in smaller courts can bring the judge too close to the ceiling when standing and puts the bench out of proportion to the room size. One riser should be the minimum standard and additional elevation is desirable as the dimensions of the room permit. Sufficient

space should be provided on the bench for limited file and personal storage and the necessary audio/visual and technology systems to facilitate court proceedings. A concealed duress alarm should be located at the bench in case of emergencies. Other space design considerations may be considered and implemented as necessary to facilitate court proceedings.

3. The witness box should be placed adjacent to the judge's bench. All courtroom participants must have a clear line of sight to the witness box. The box should be large enough to accommodate two people and be enclosed on two to three sides, depending on the entry location. The height of the witness box should shield the witness only from the waist down so that all non-verbal gestures can be easily viewed.
4. The jury box should be placed near the witness box and also have a clear line of sight to all participants. The standard jury box should accommodate five jurors. This will accommodate four jurors with an option for an alternate juror and space for a disabled juror. The jury box should consist of a single row of stationary swivel seats.

The jurors themselves should be in view of the court as well as the spectators to ensure the perception of an open and public trial. However, the jury box should be sufficiently distanced from the spectator area to inhibit any physical or verbal contact. Seven feet from the center of the first juror's chair to the bar is adequate. This leaves an additional two to three feet from the edge of the bar to the center of the nearest spectator's seat.

A "modesty rail" should be placed in front of the jurors with enough depth to rest documents and files.

A clerk's station should be provided by the judge's bench opposite from the witness stand. This will accommodate different in-courtroom practices and procedures. It should also have storage and required technology systems and controls to facilitate court proceedings. The clerk's station should be located to facilitate conversation between the clerk and the judge from the judge's bench.

5. Tables for the defense and prosecution should be provided to comfortably seat three persons each. The tables' distance from each other, the spectators, and the jury should be such that private conversations cannot be overheard. This usually requires at least five feet between tables and eight feet from the nearest juror or spectator.
6. Judge's chambers should be at least 120-160 square feet with direct access to the judge's bench and to the clerk's area. Chambers should be equipped with adequate shelving for law texts, a desk and chair for the judge and visitor seating for small meetings or conferences.
7. A jury room no smaller than 150 square feet should be integrated into each justice court. This space can serve as a conference room for attorneys and clients or as flexible space when not in use by a jury. A table and chairs should

be provided and a telephone outlet should be installed for conference use. A toilet room should be conveniently available to the conference room and a drinking fountain should be in close proximity.

The Clerk's area should include a reception area for visitors and a counter to receive people with business before the court. The reception area should be no less than 150 square feet and the counter space should comprise 60 square feet (e.g. a seven- foot counter with a depth of three feet and approximately three feet of open area on each side).

A restroom for the public and a separate restroom for the judge, staff and jurors should be provided.

Clerical staff should be afforded 75 square feet per person to accommodate a desk, chair, computer and other equipment and perimeter space. Staff space should be open landscape type. A small storage and print/copier area should also be provided.

- CLERICAL/SUPPORT SPACE:

The clerical and support space listed in the general court standards can also be applied to the justice courts. Actual justice court staff will vary widely depending on location, workload and county support.