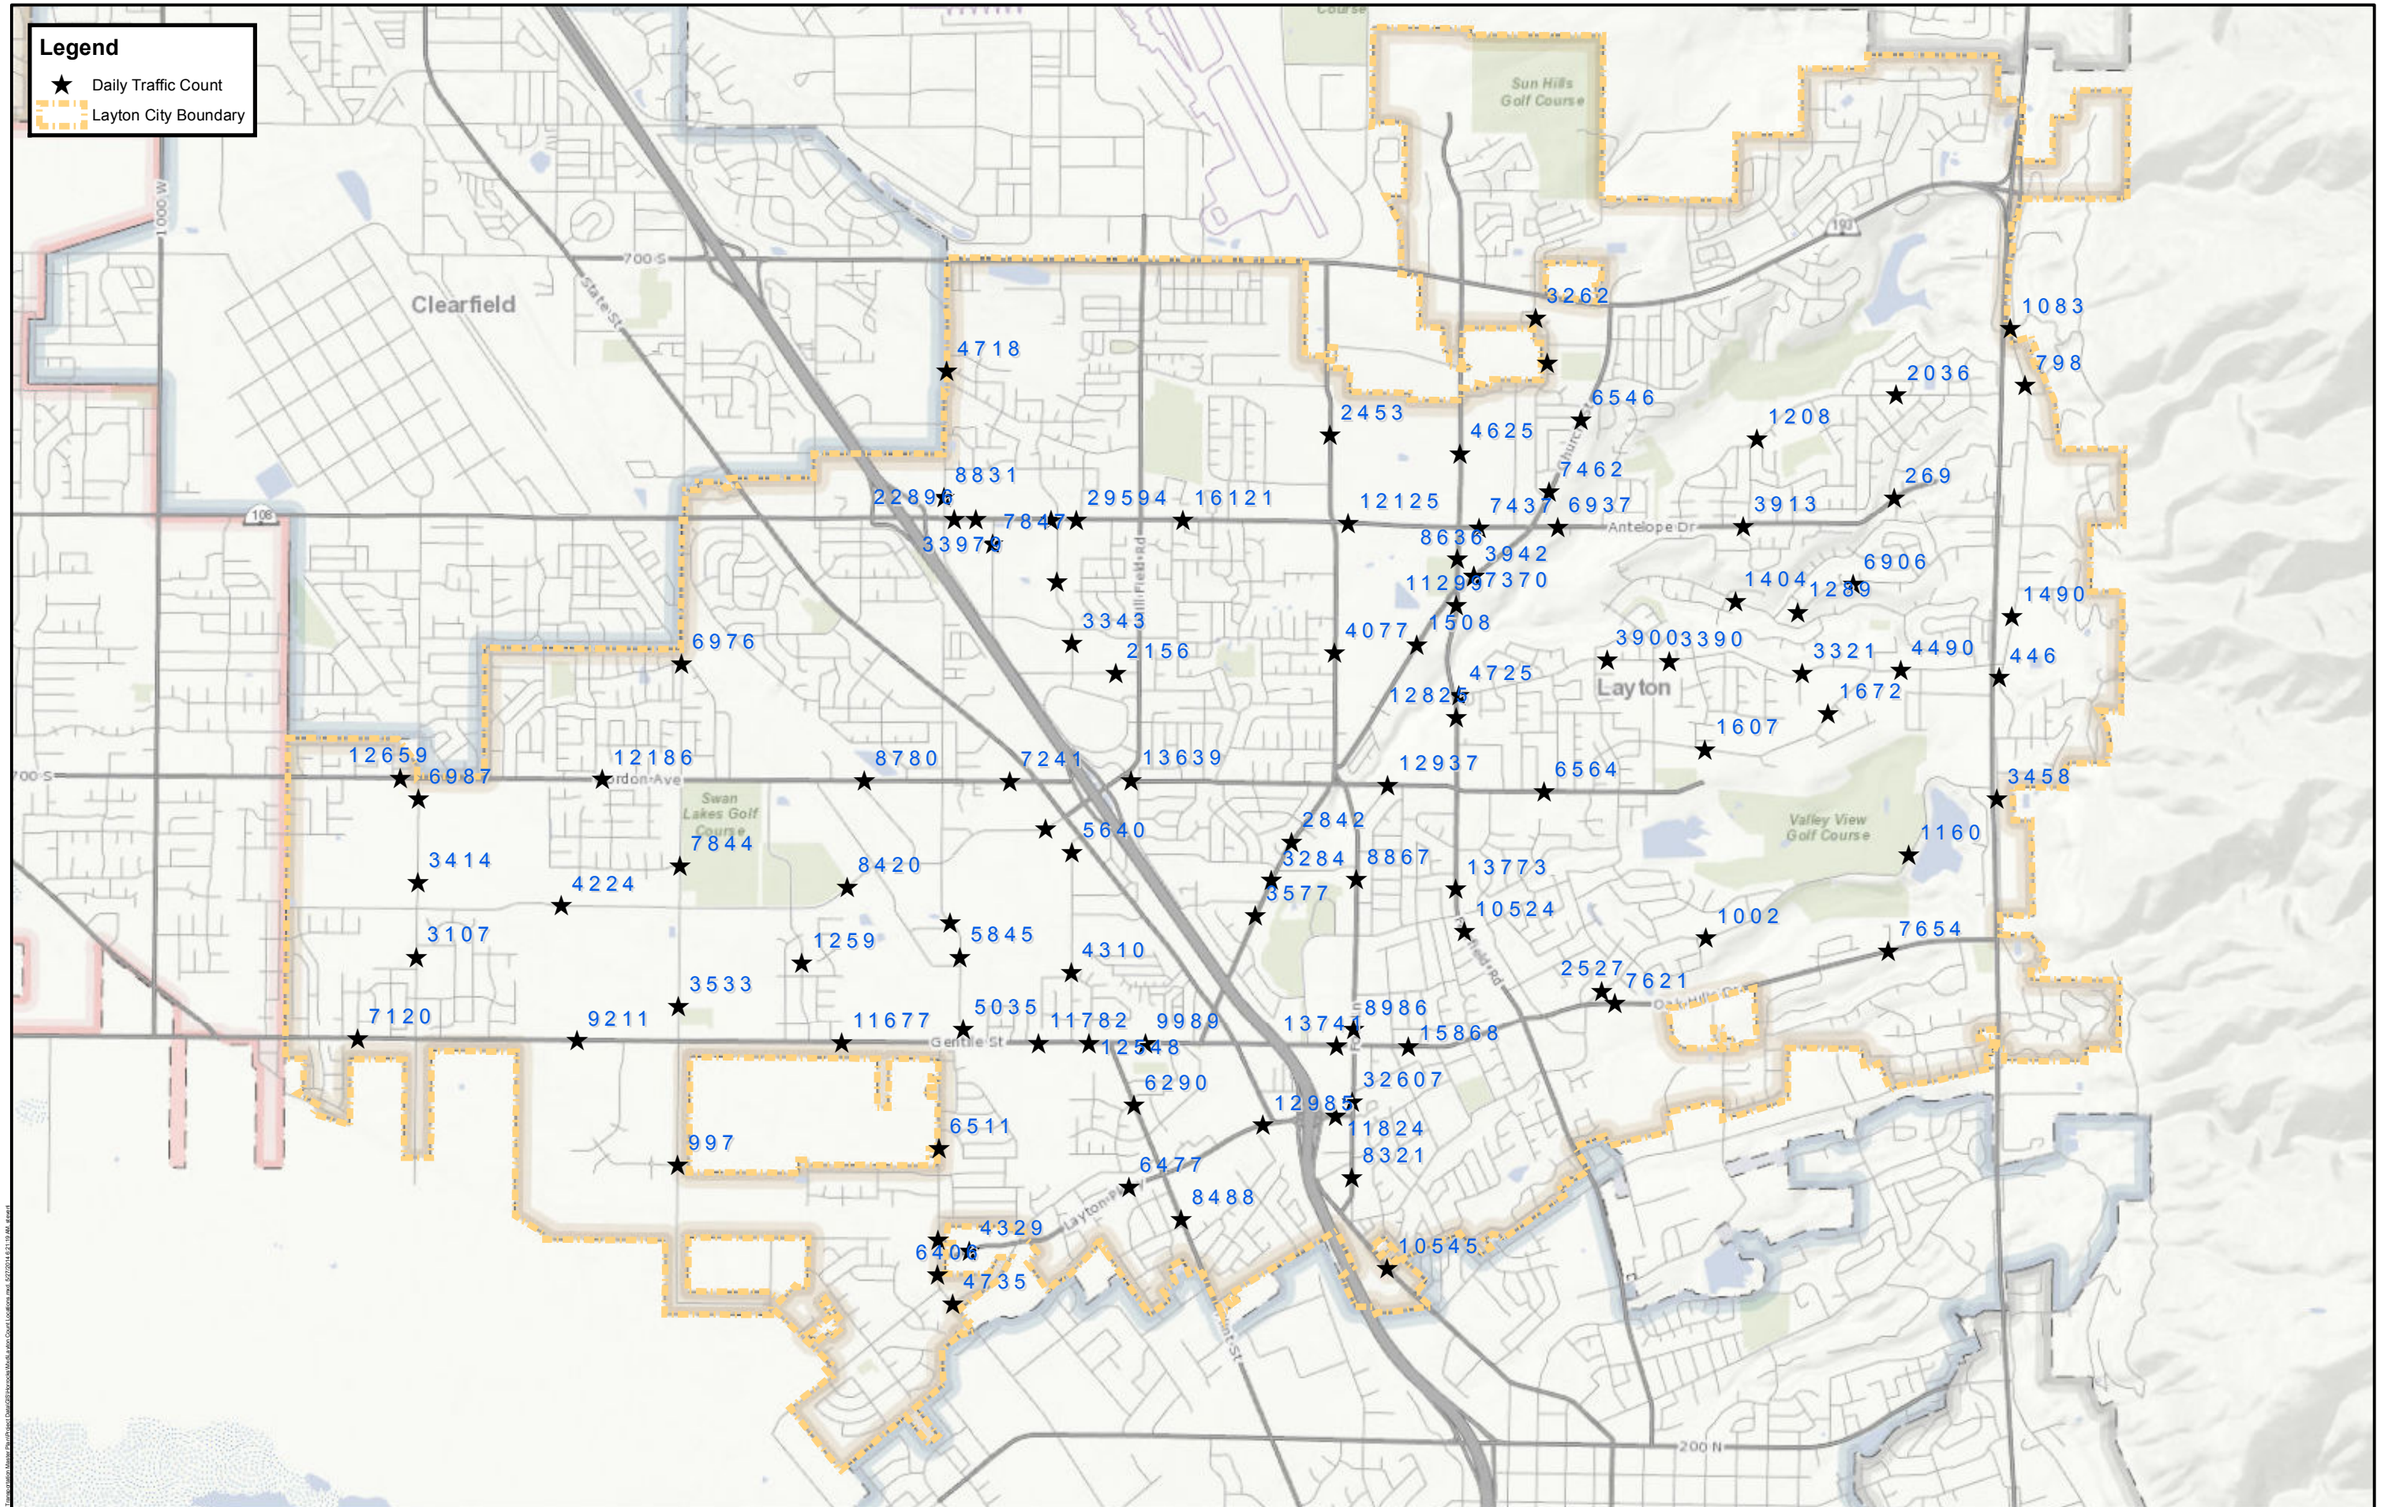

HORROCKS ENGINEERS

2162 West Grove Parkway
Suite 400
Pleasant Grove, UT 84062
(801) 763-5100

Layton City Master Transportation Plan

Traffic Count Locations and Daily Volumes

0.5 0 0.5 Miles N

DATE 5/27/2014
DRAWN SJL
Level of Service

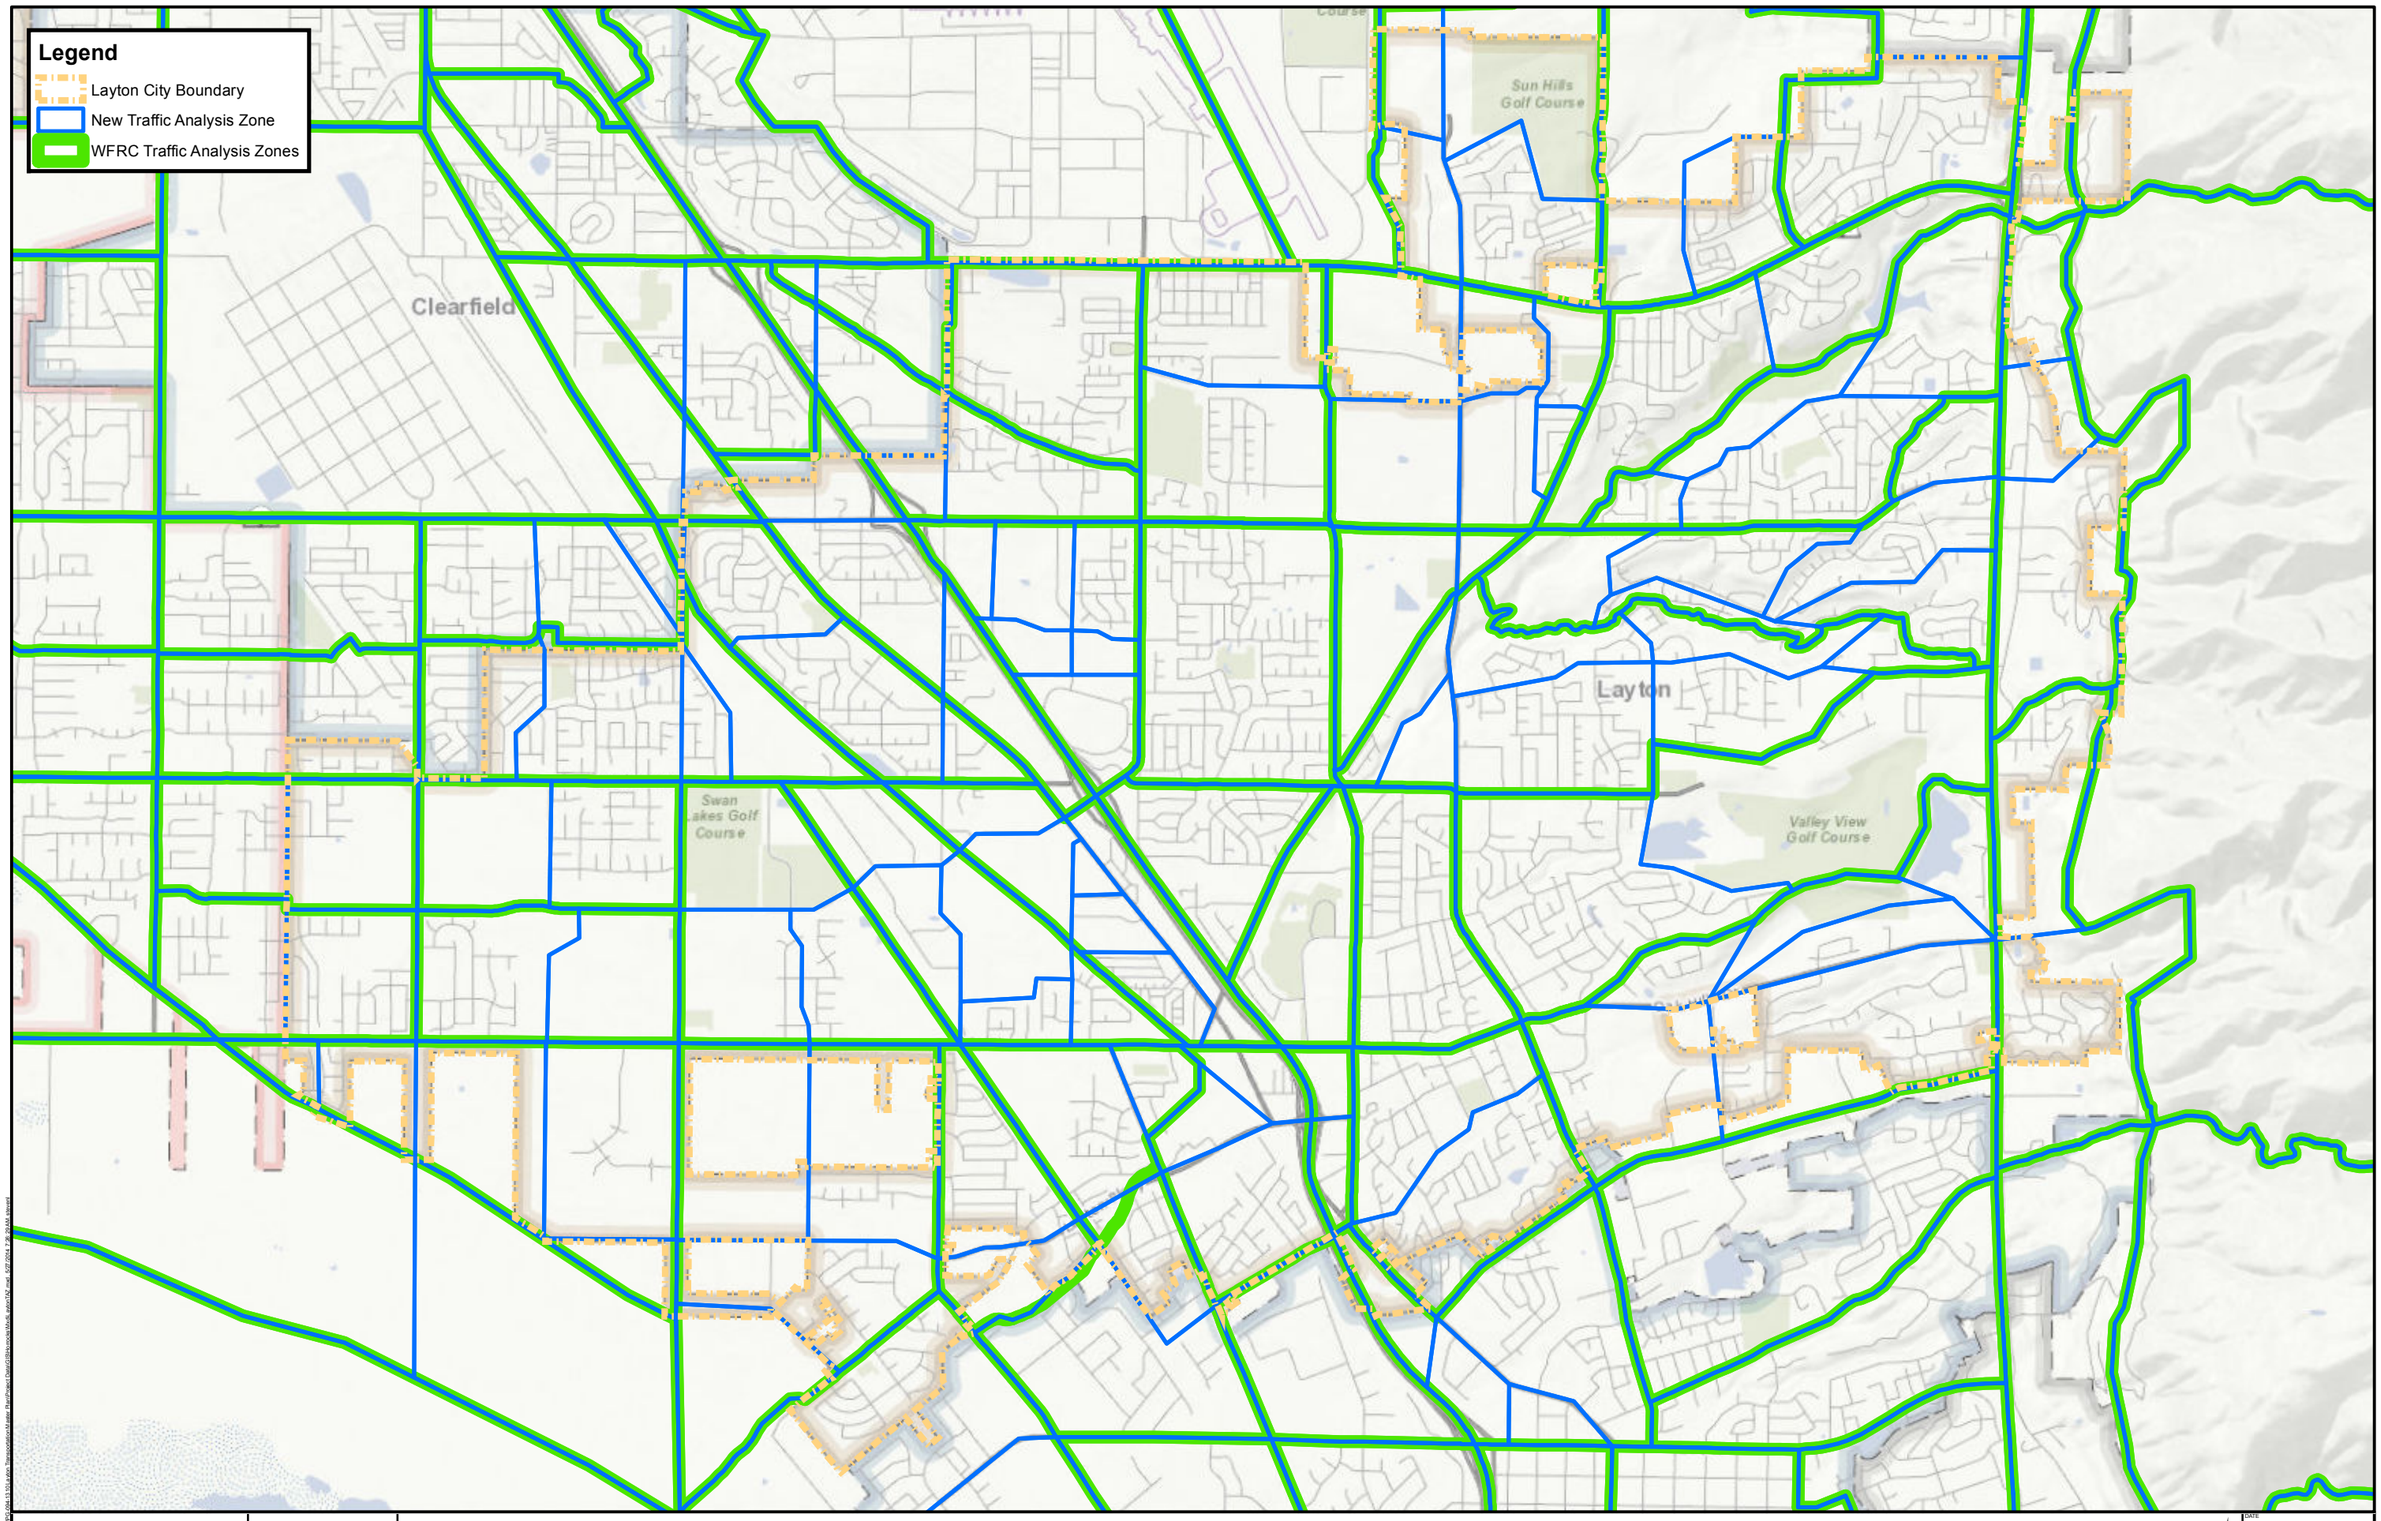

HORROCKS ENGINEERS
2162 West Grove Parkway
Suite 400
Pleasant Grove, UT 84062
(801) 763-5100

Layton City Master Transportation Plan

Traffic Analysis Zones

0.5 0 0.5 Miles

N

DATE 5/27/2014
DRAWN SJL
Level of Service

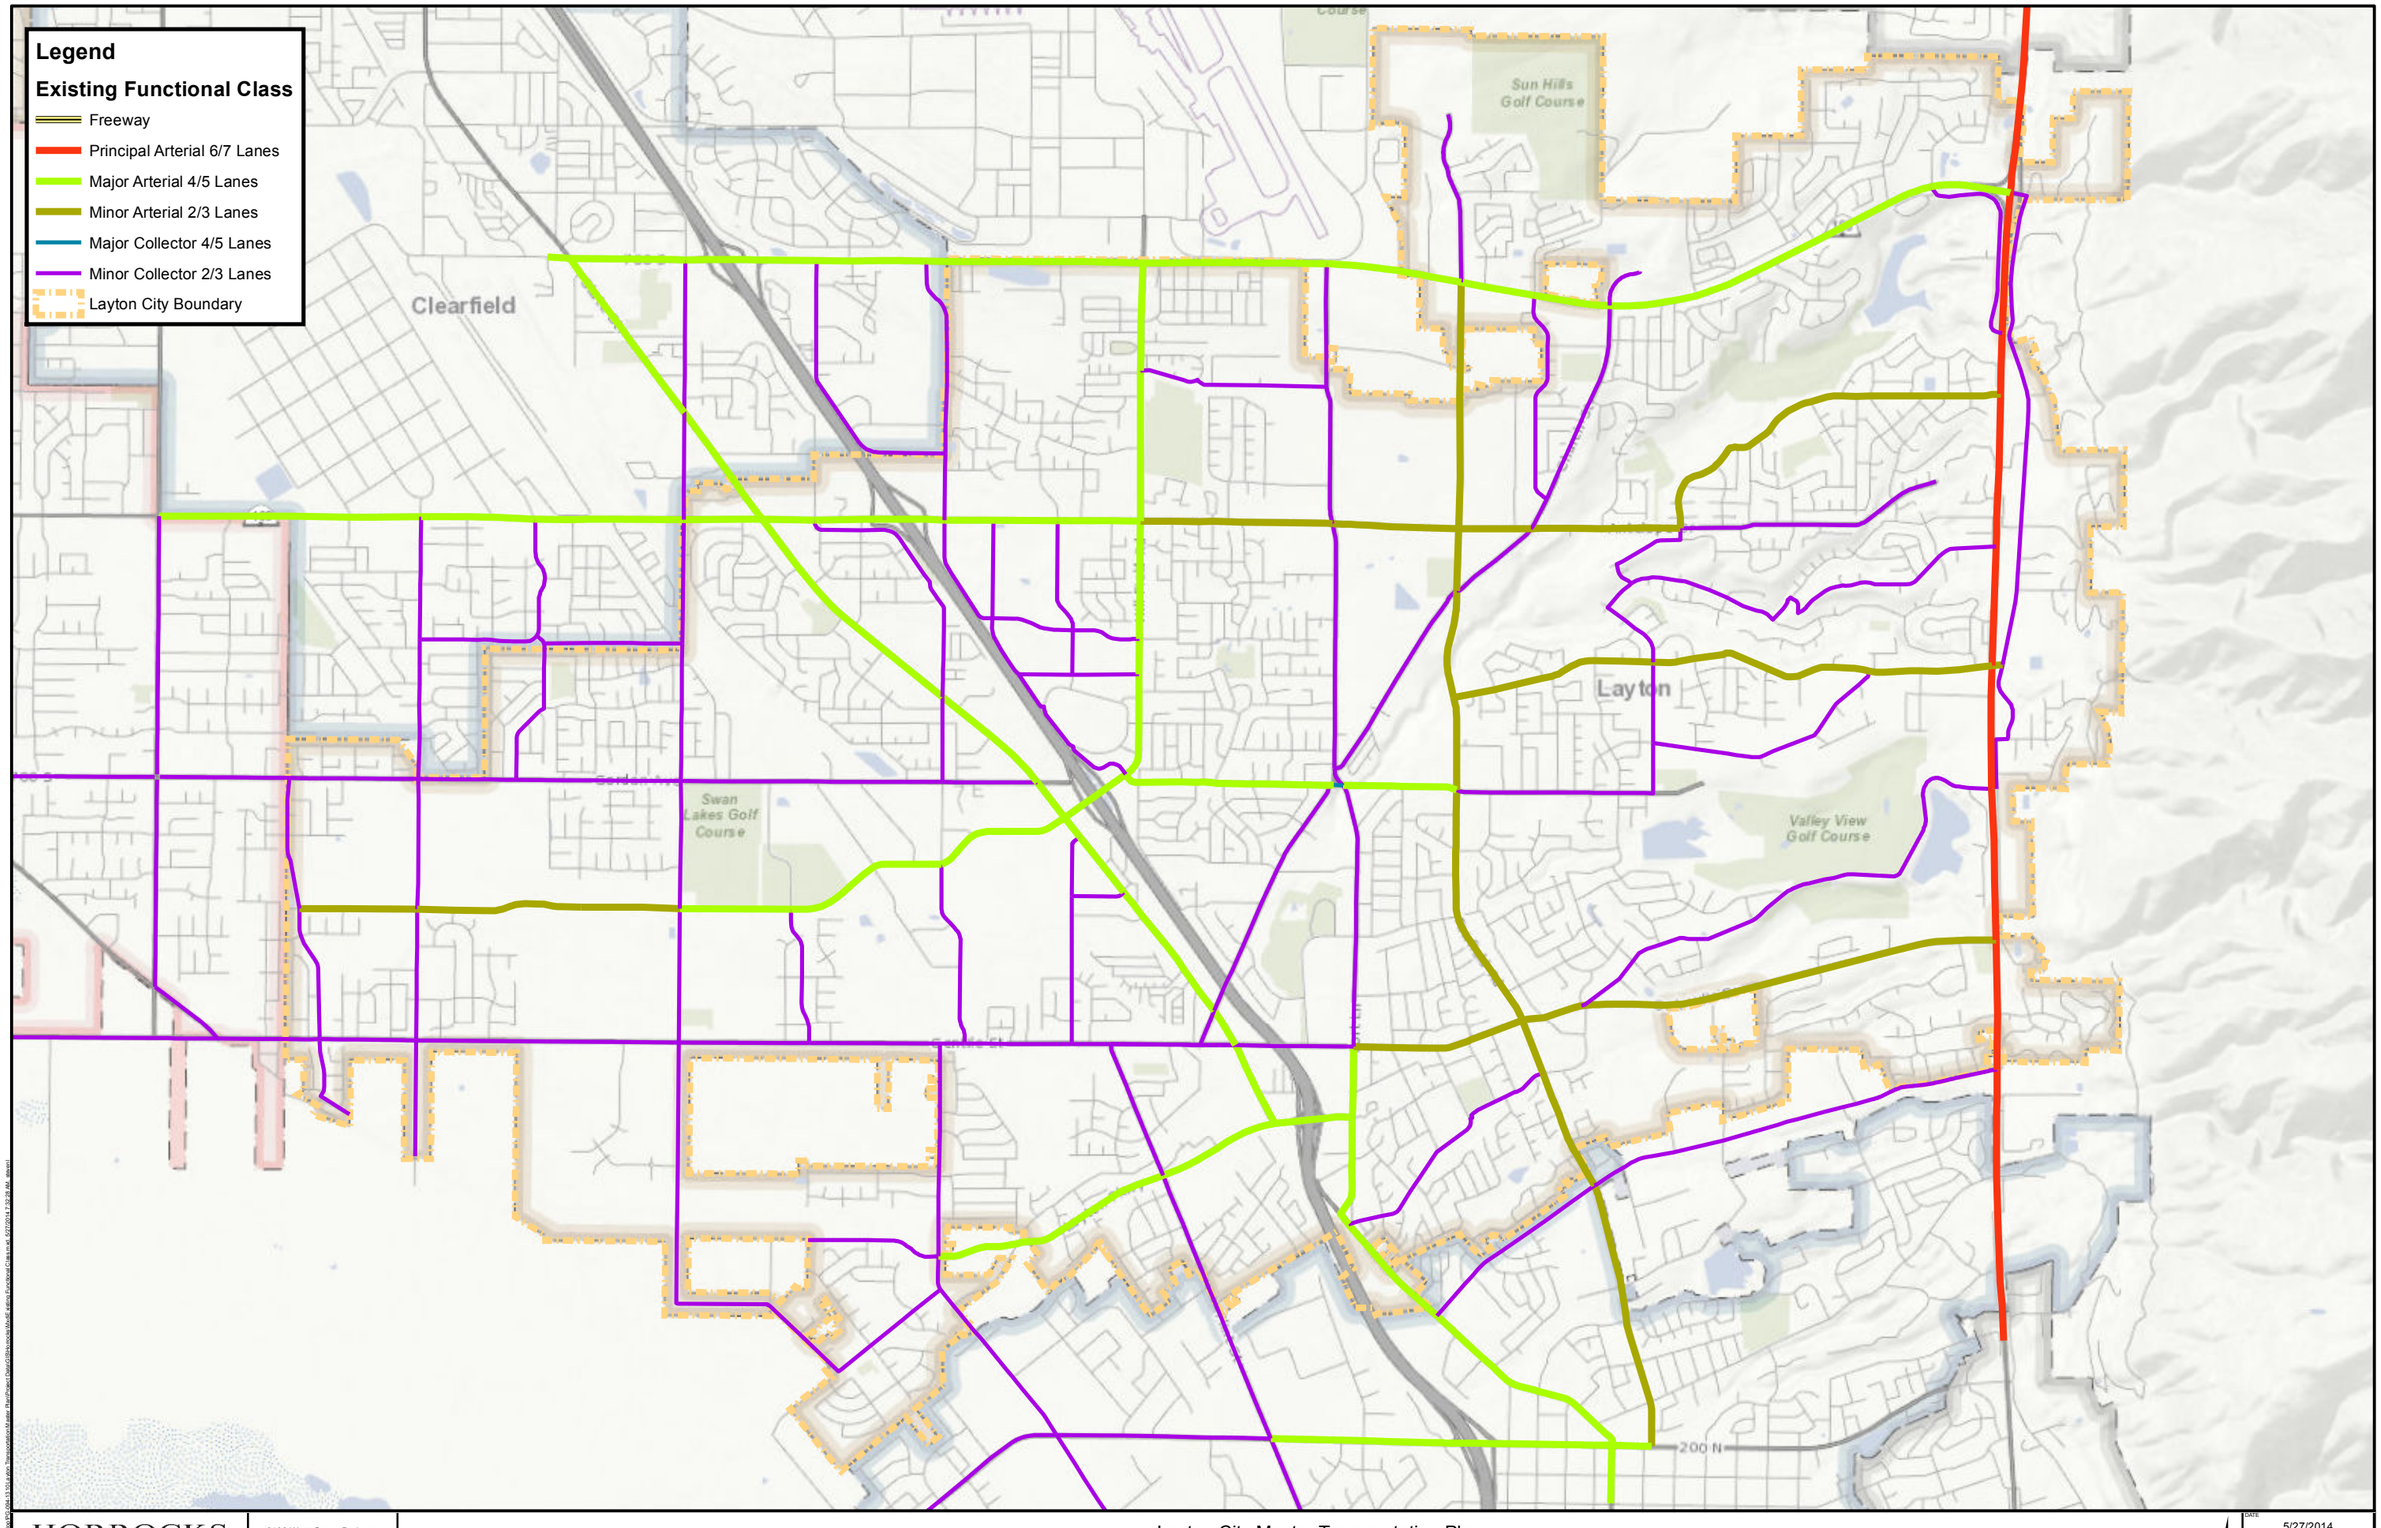

HORROCKS ENGINEERS

2162 West Grove Parkway
Suite 400
Pleasant Grove, UT 84062
(801) 763-5100

Layton City Master Transportation Plan

Existing Funcitonal Class

0.5 0 0.5 Miles

N

DATE 5/27/2014
DRAWN SJL
Level of Service

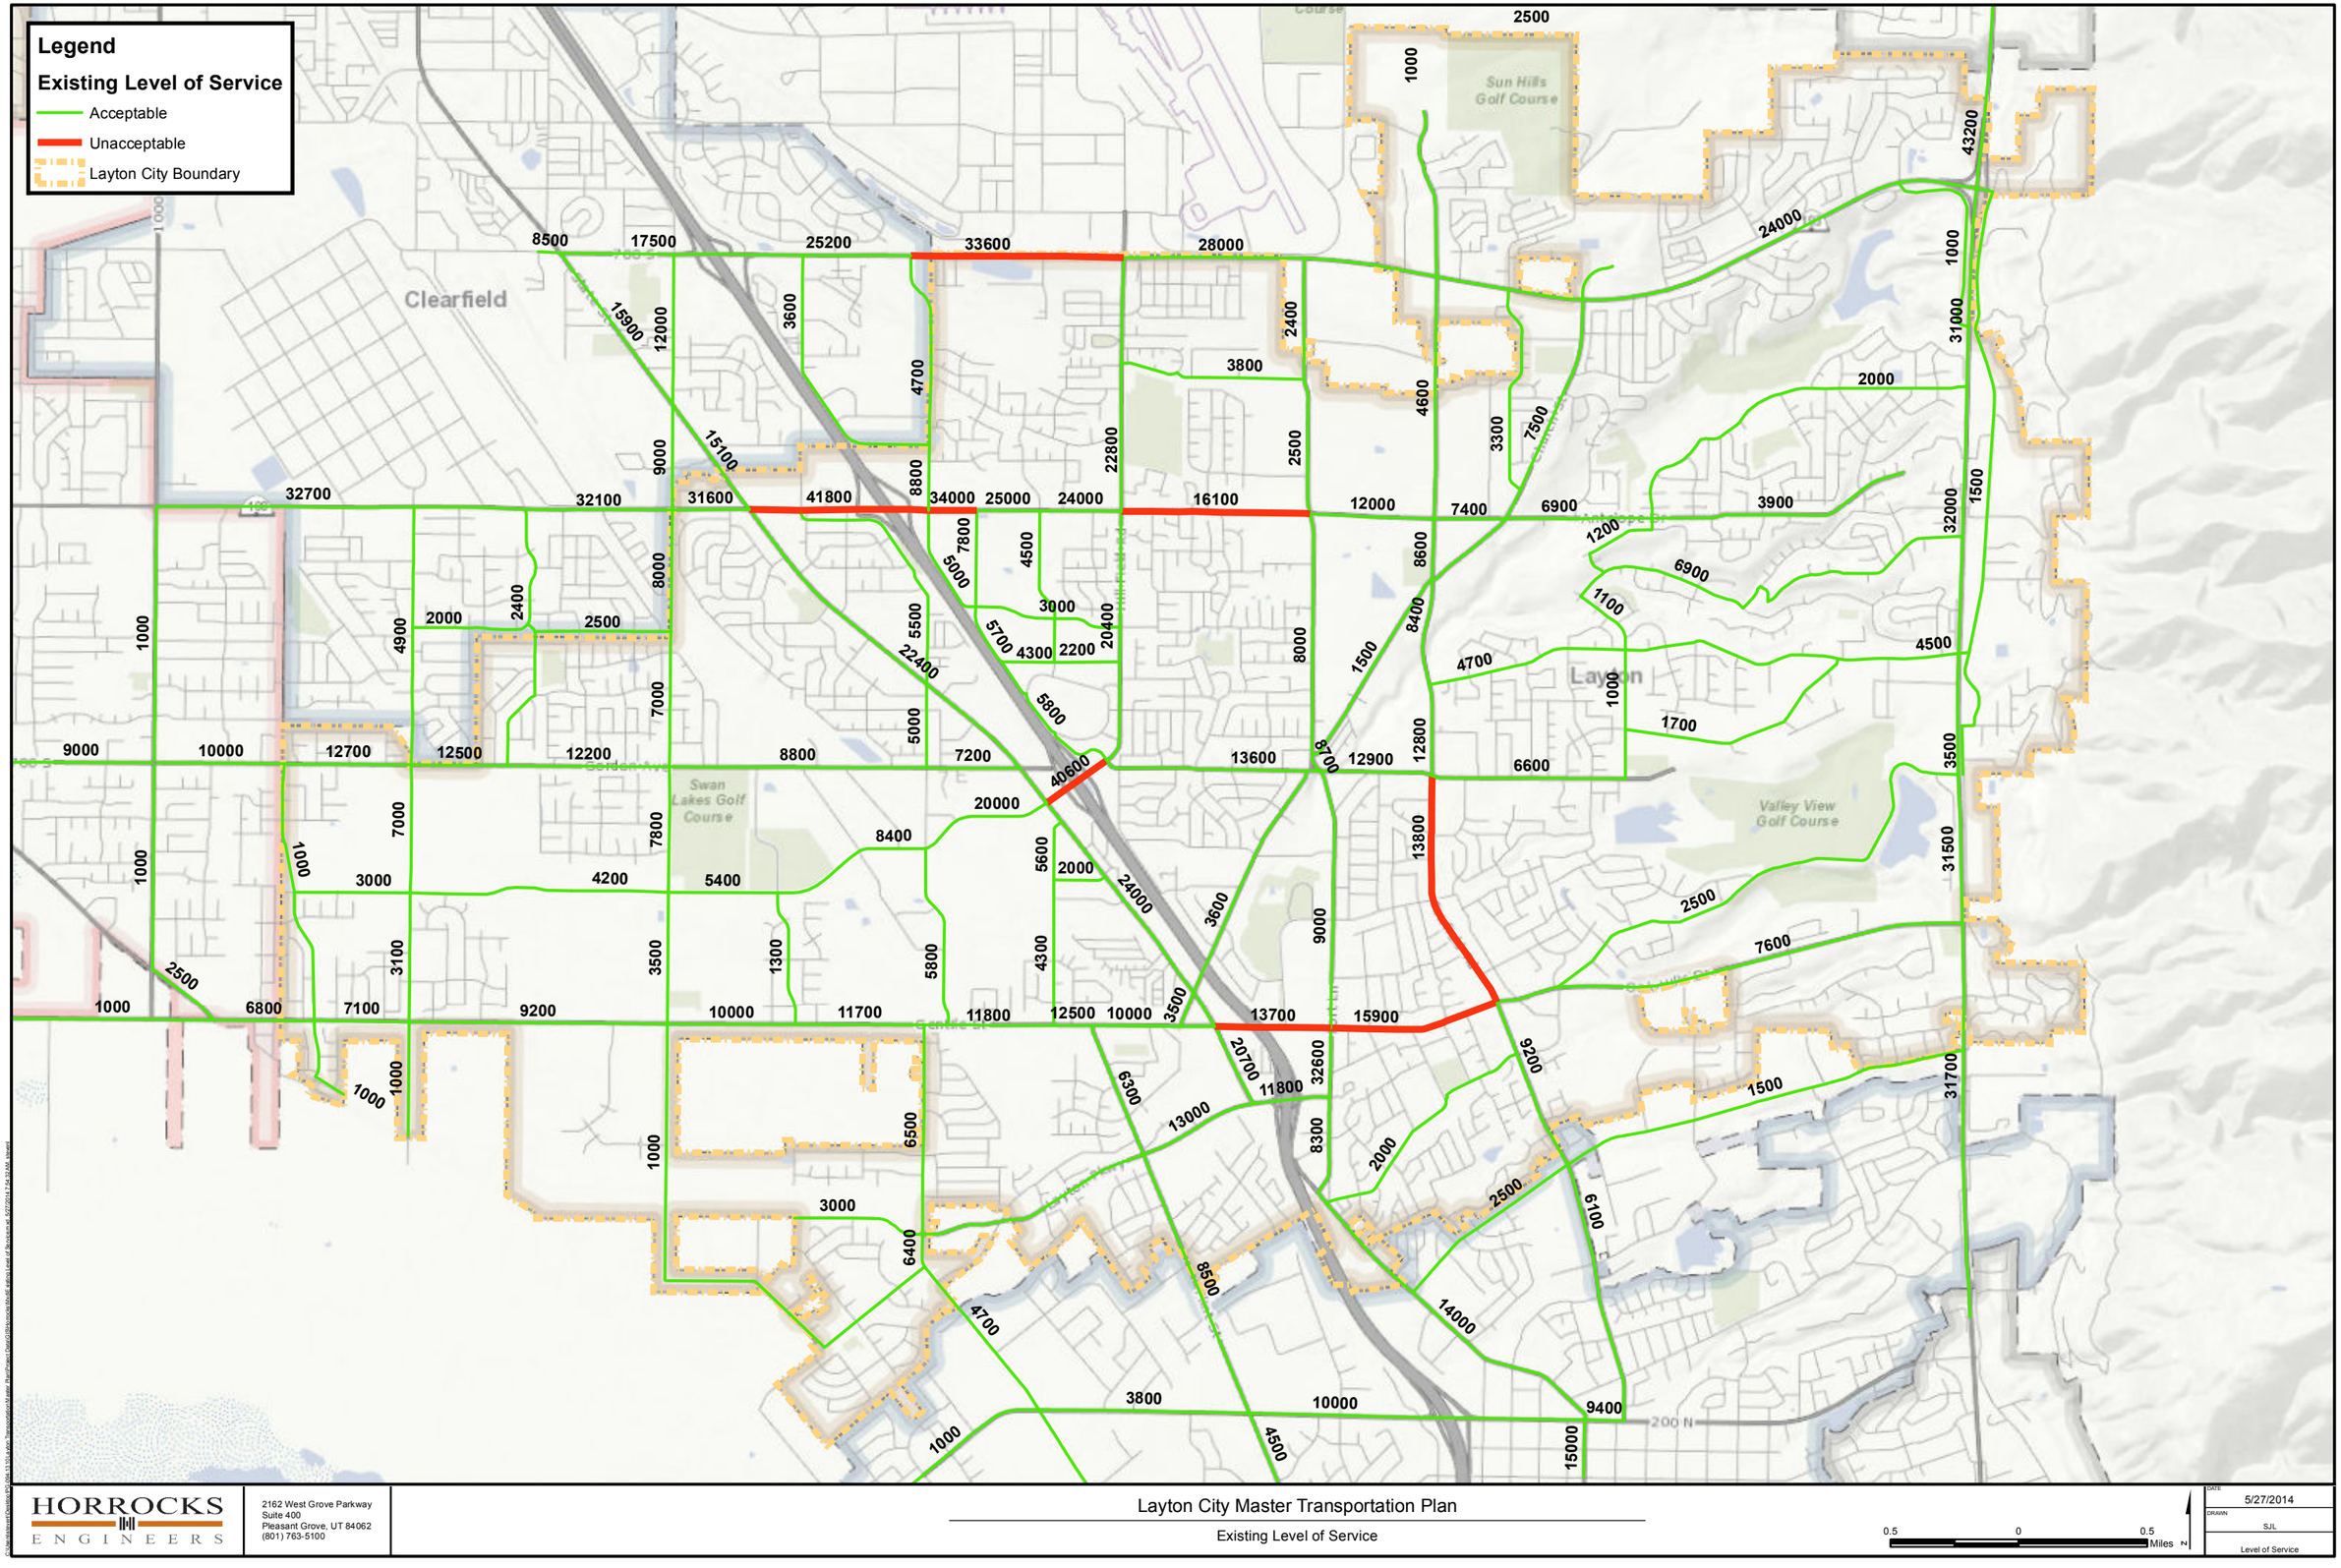
Legend
Existing Level of Service
Acceptable
Unacceptable
Layton City Boundary
Clearfield
Layton
Sun Hills Golf Course
Swan Lakes Golf Course
Valley View Golf Course
200 N
8500 17500 25200 33600 28000
15900 12000 3600 4700 2400 3800 24000
15100 9000 22800 2500 4600 3300 7500 2000
32700 32100 31600 41800 8800 34000 25000 24000 16100 12000 7400 6900 3900
1000 4900 2000 2400 2500 8000 7800 5000 4500 3000 5700 4300 2200 20400 5500 22400 8000 8600 8400 1500 1200 6900 1100 4700 4500
7000 5800 5000 1000 1700
9000 10000 12700 12500 12200 8800 7200 40600 13600 9700 12900 12800 6600
20000 8400 5600 2000 24000 3600 9000 13800
3000 4200 5400 7800 3500 3100 1300 5800 4300 2500 7600
1000 6800 7100 9200 10000 11700 11800 12500 10000 3500 13700 15900
1000 1000 6500 6300 13000 20700 11800 32600 9200 1500
3000 6400 8300 2000 2500 6100
8500 4700 14000
3800 10000 9400
1000 4500 15000
2500 1000 43200 24000 1000 31000 2000 1500 32000 3900 1200 6900 1100 4500 1700 3500 31500 2500 7600 31700 1500
2500 1000 1000 1000

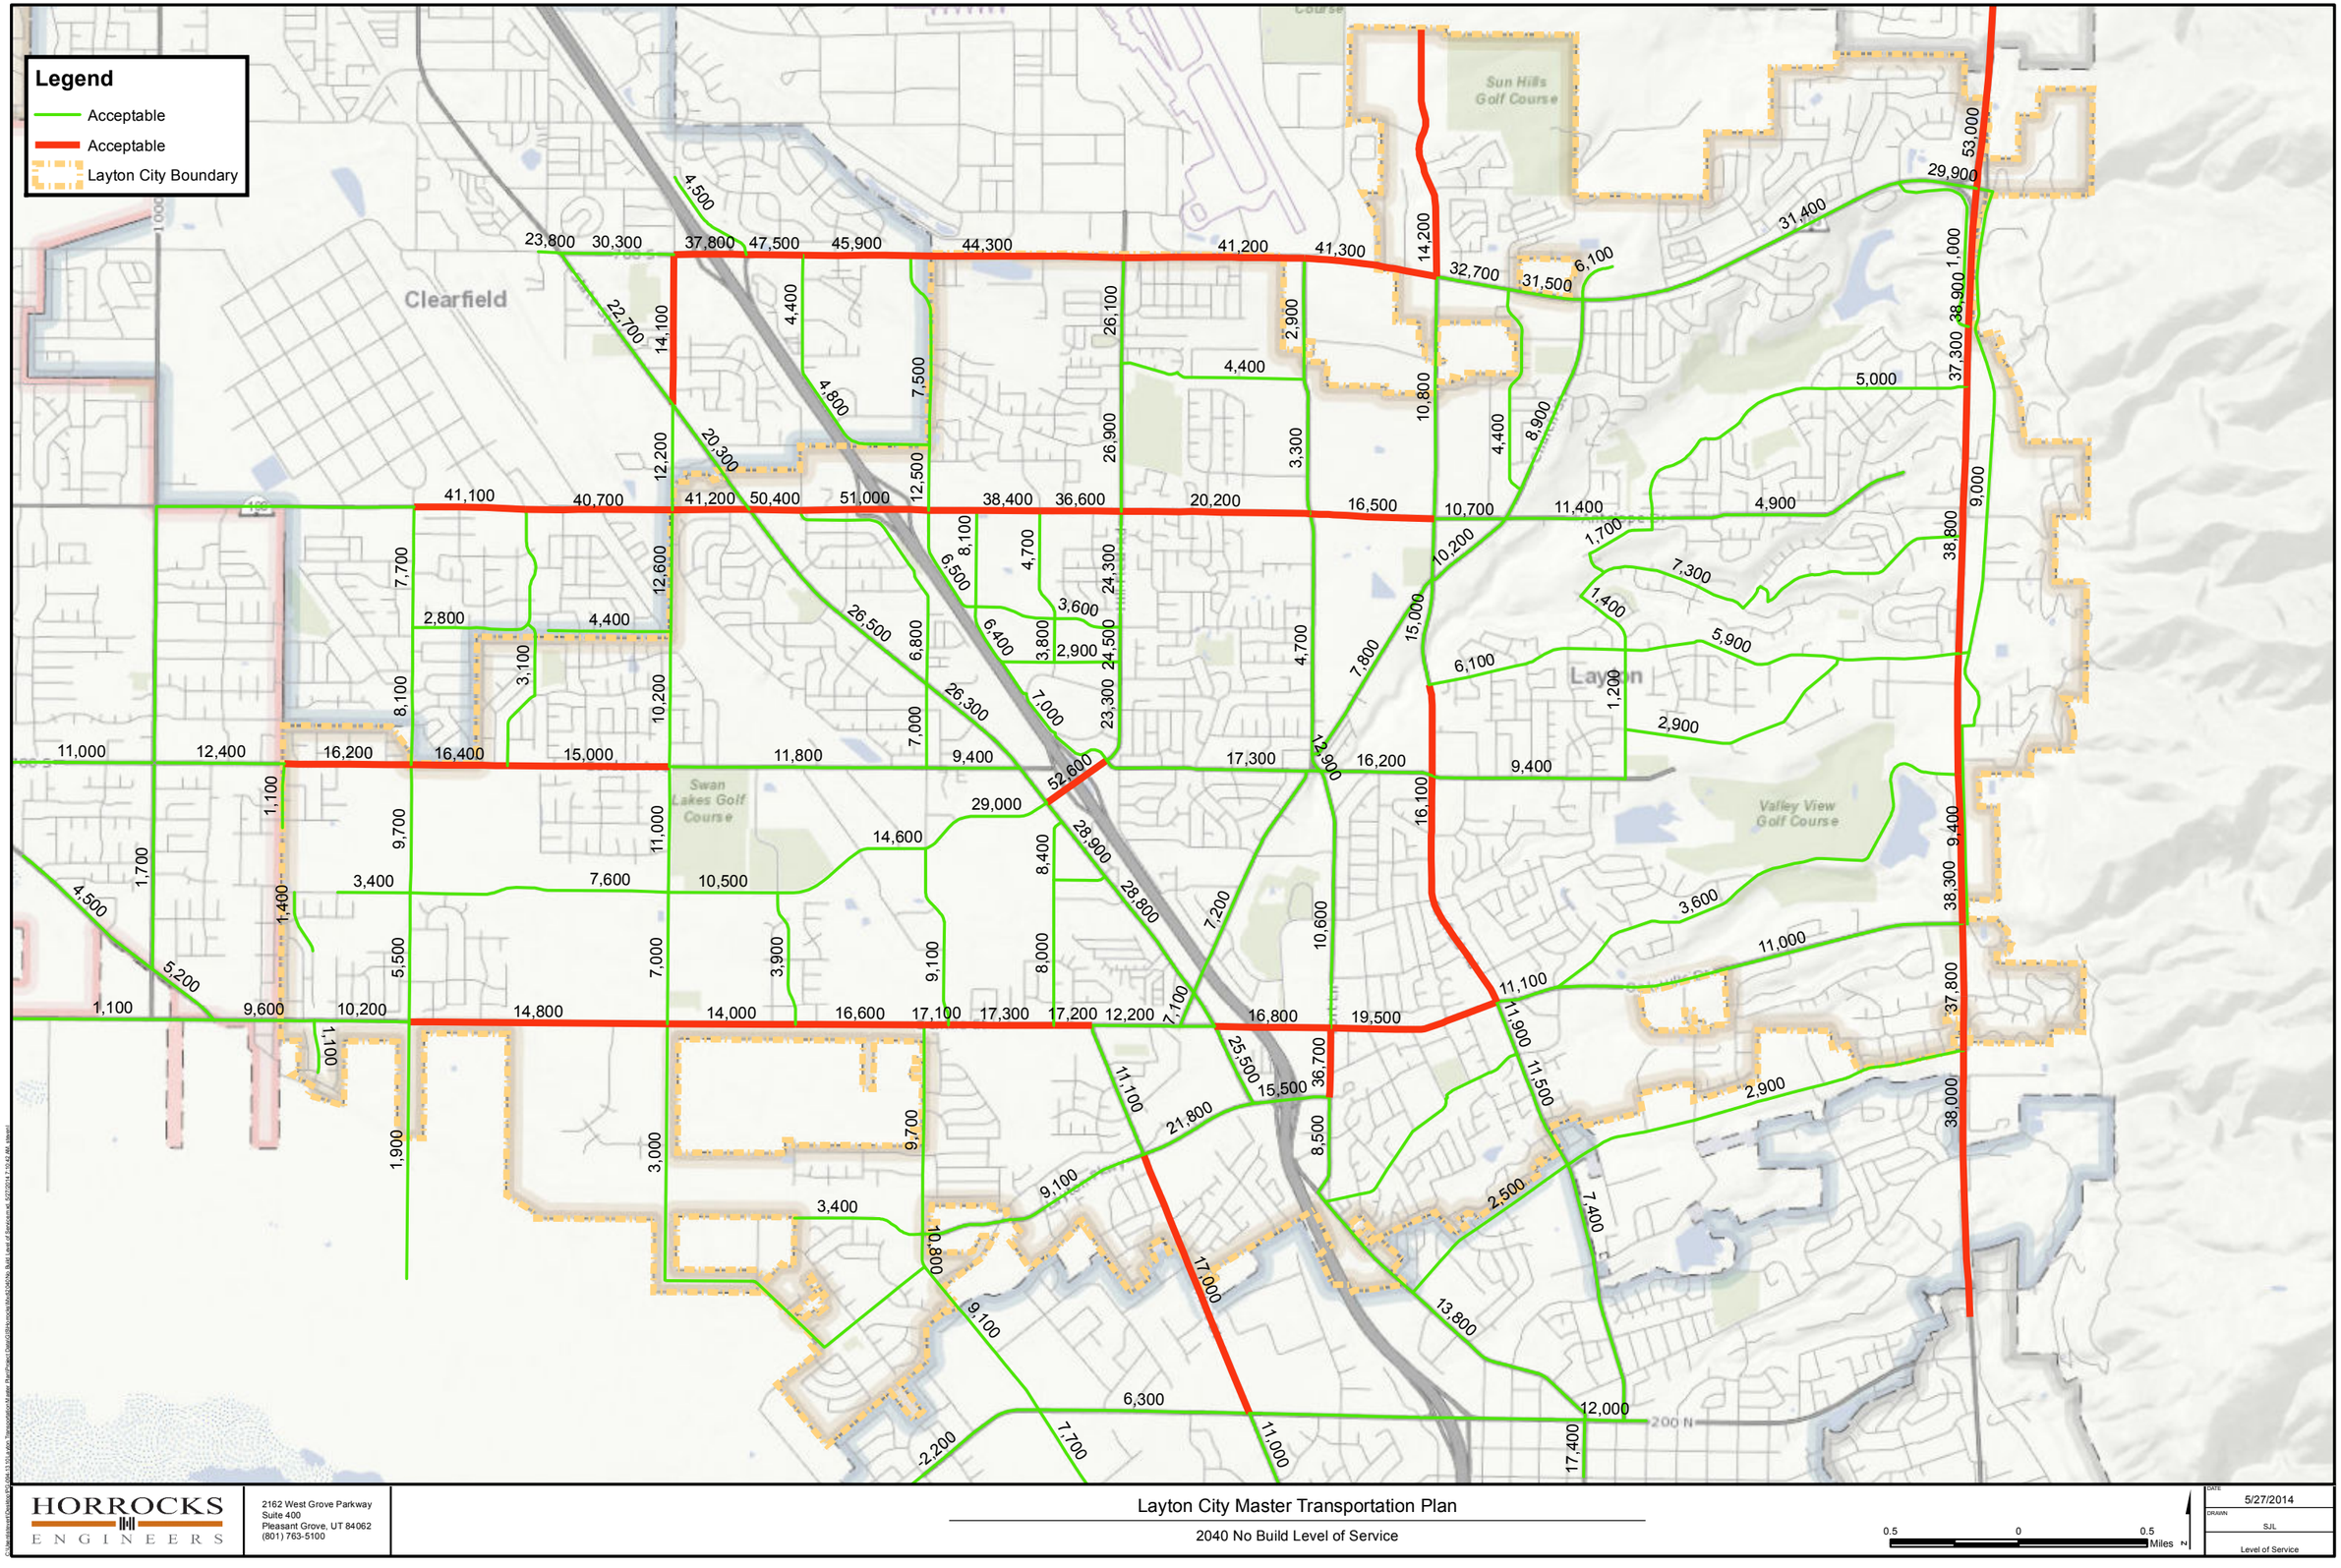

HORROCKS ENGINEERS

2162 West Grove Parkway
Suite 400
Pleasant Grove, UT 84062
(801) 763-5100

Layton City Master Transportation Plan

2040 No Build Level of Service

0.5 0 0.5 Miles N

DATE 5/27/2014
DRAWN SJL
Level of Service

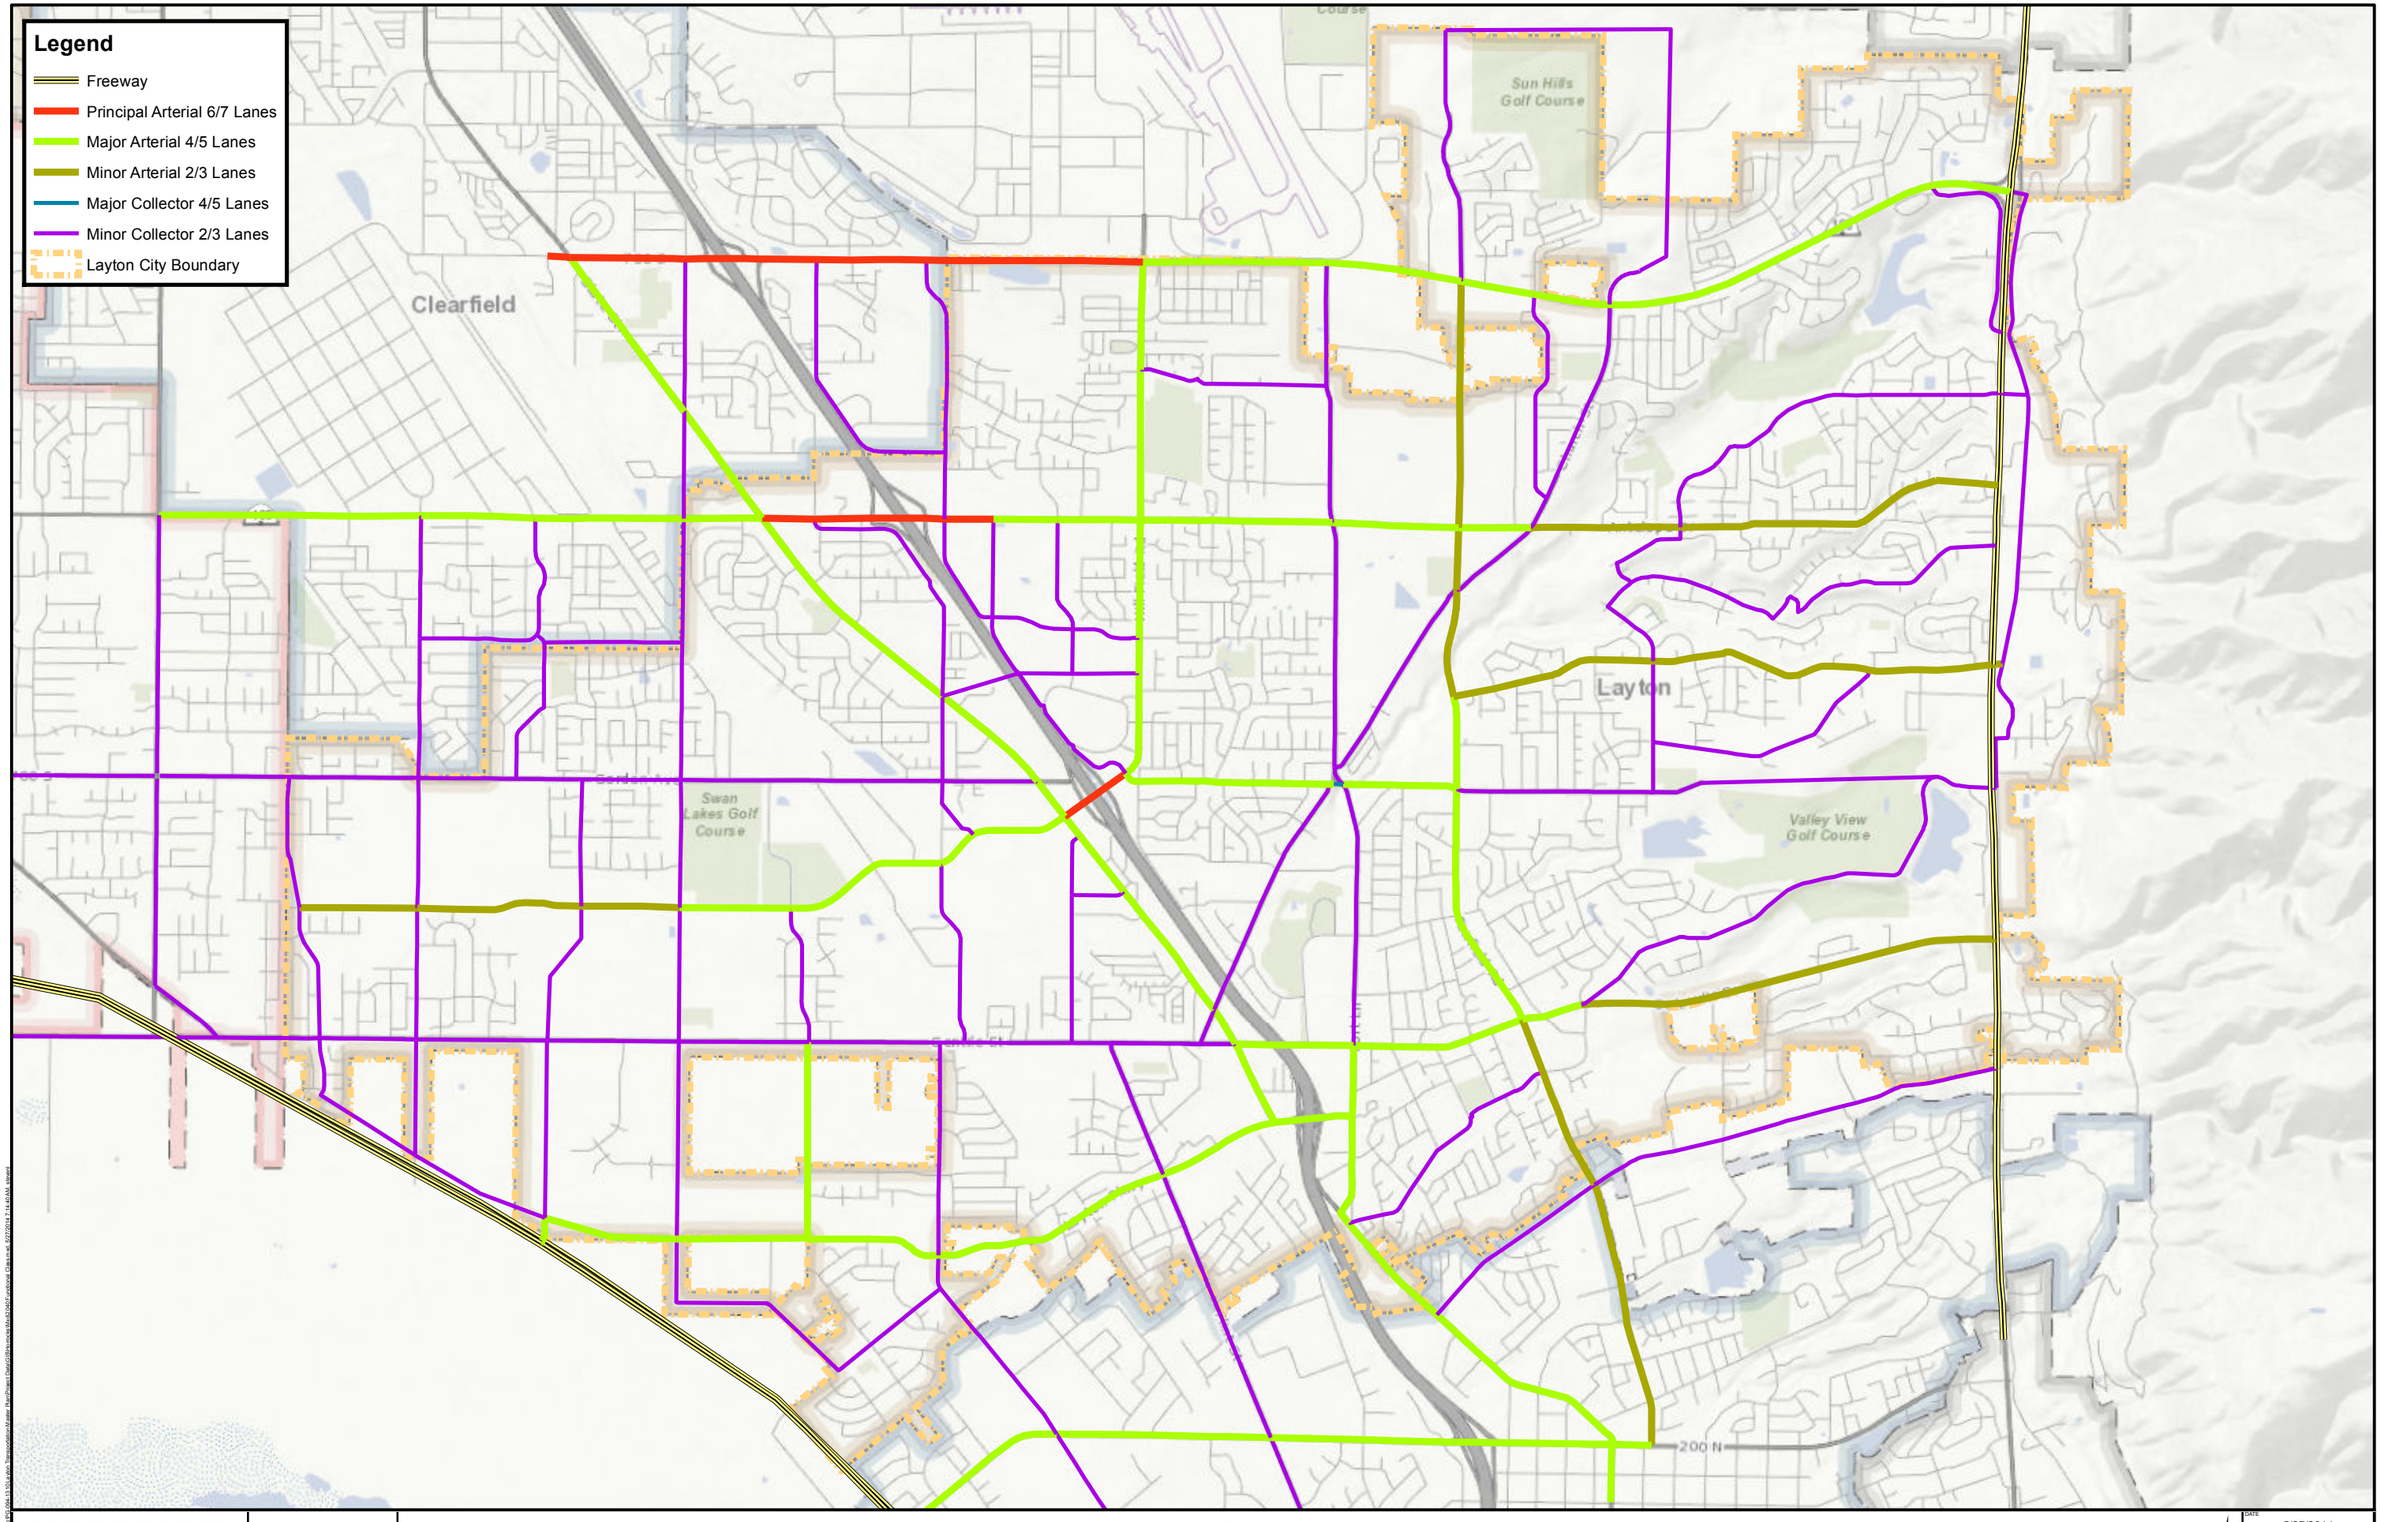

HORROCKS ENGINEERS

2162 West Grove Parkway
Suite 400
Pleasant Grove, UT 84062
(801) 763-5100

Layton City Master Transportation Plan

2040 Functional Class

0.5 0 0.5 Miles

N

DATE 5/27/2014
DRAWN SJL
Level of Service

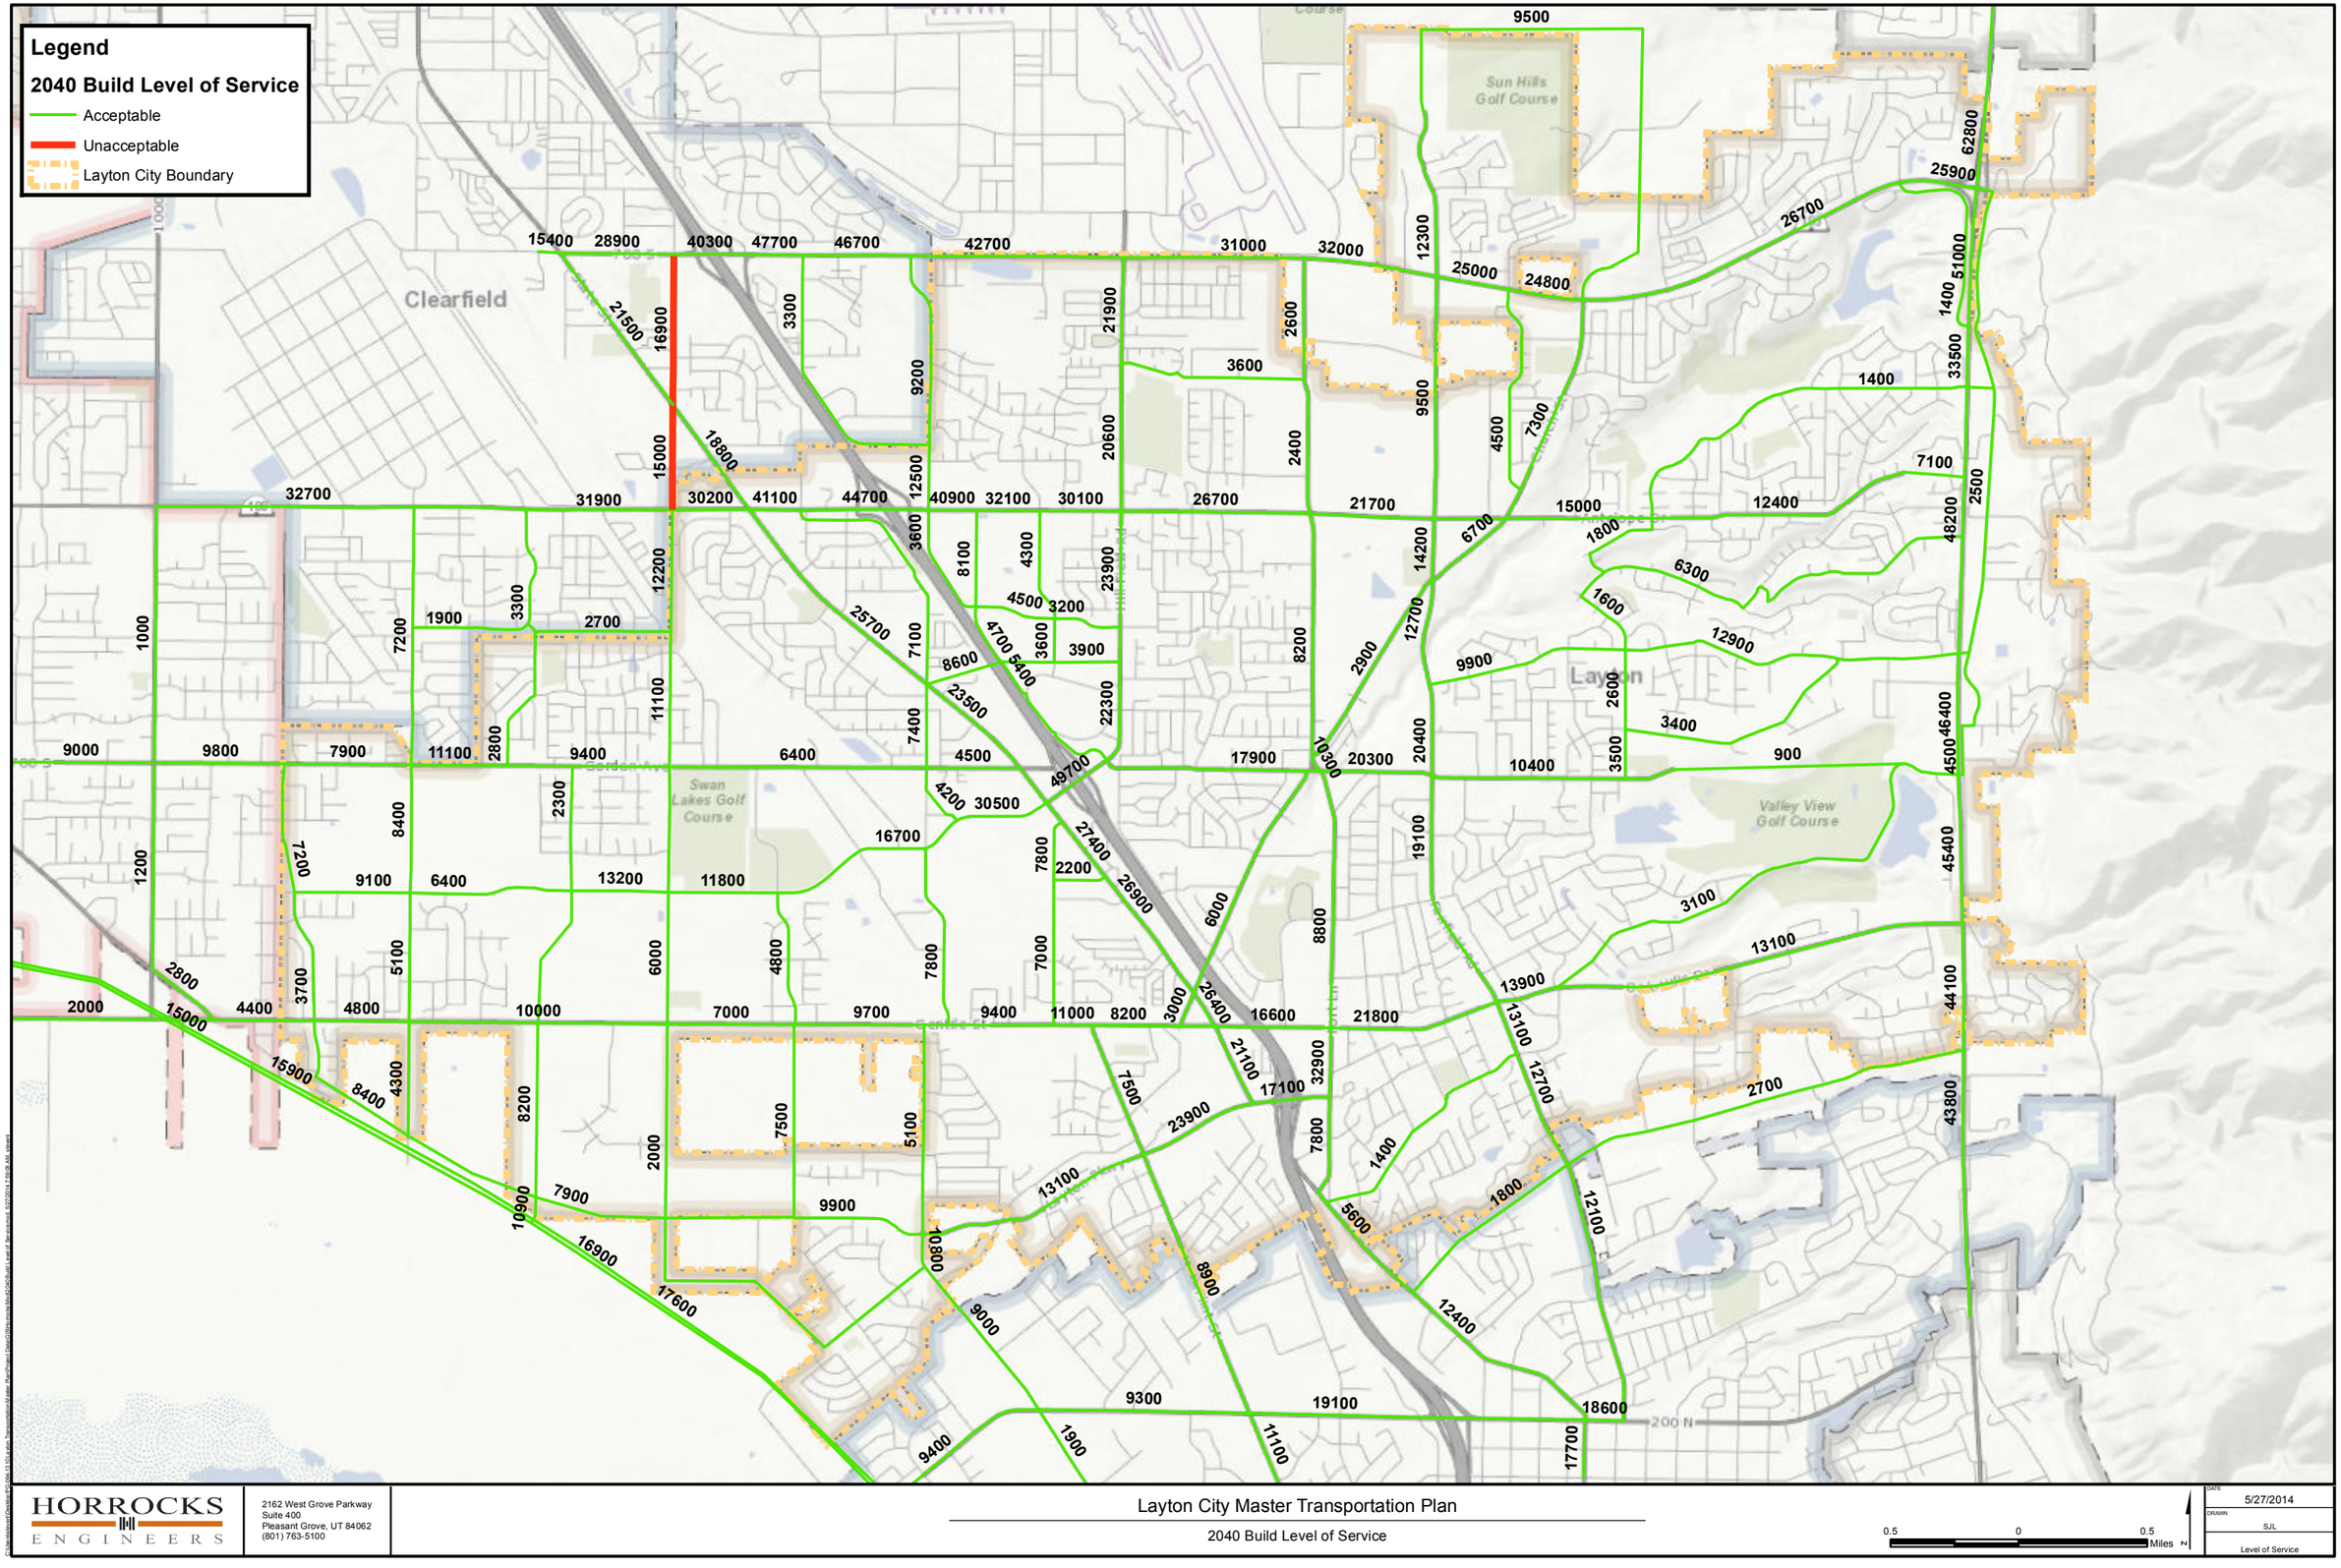

HORROCKS ENGINEERS

2162 West Grove Parkway
Suite 400
Pleasant Grove, UT 84062
(801) 763-5100

Layton City Master Transportation Plan

2040 Build Level of Service

0.5 0 0.5 Miles N

DATE 5/27/2014
DRAWN SJL
Level of Service

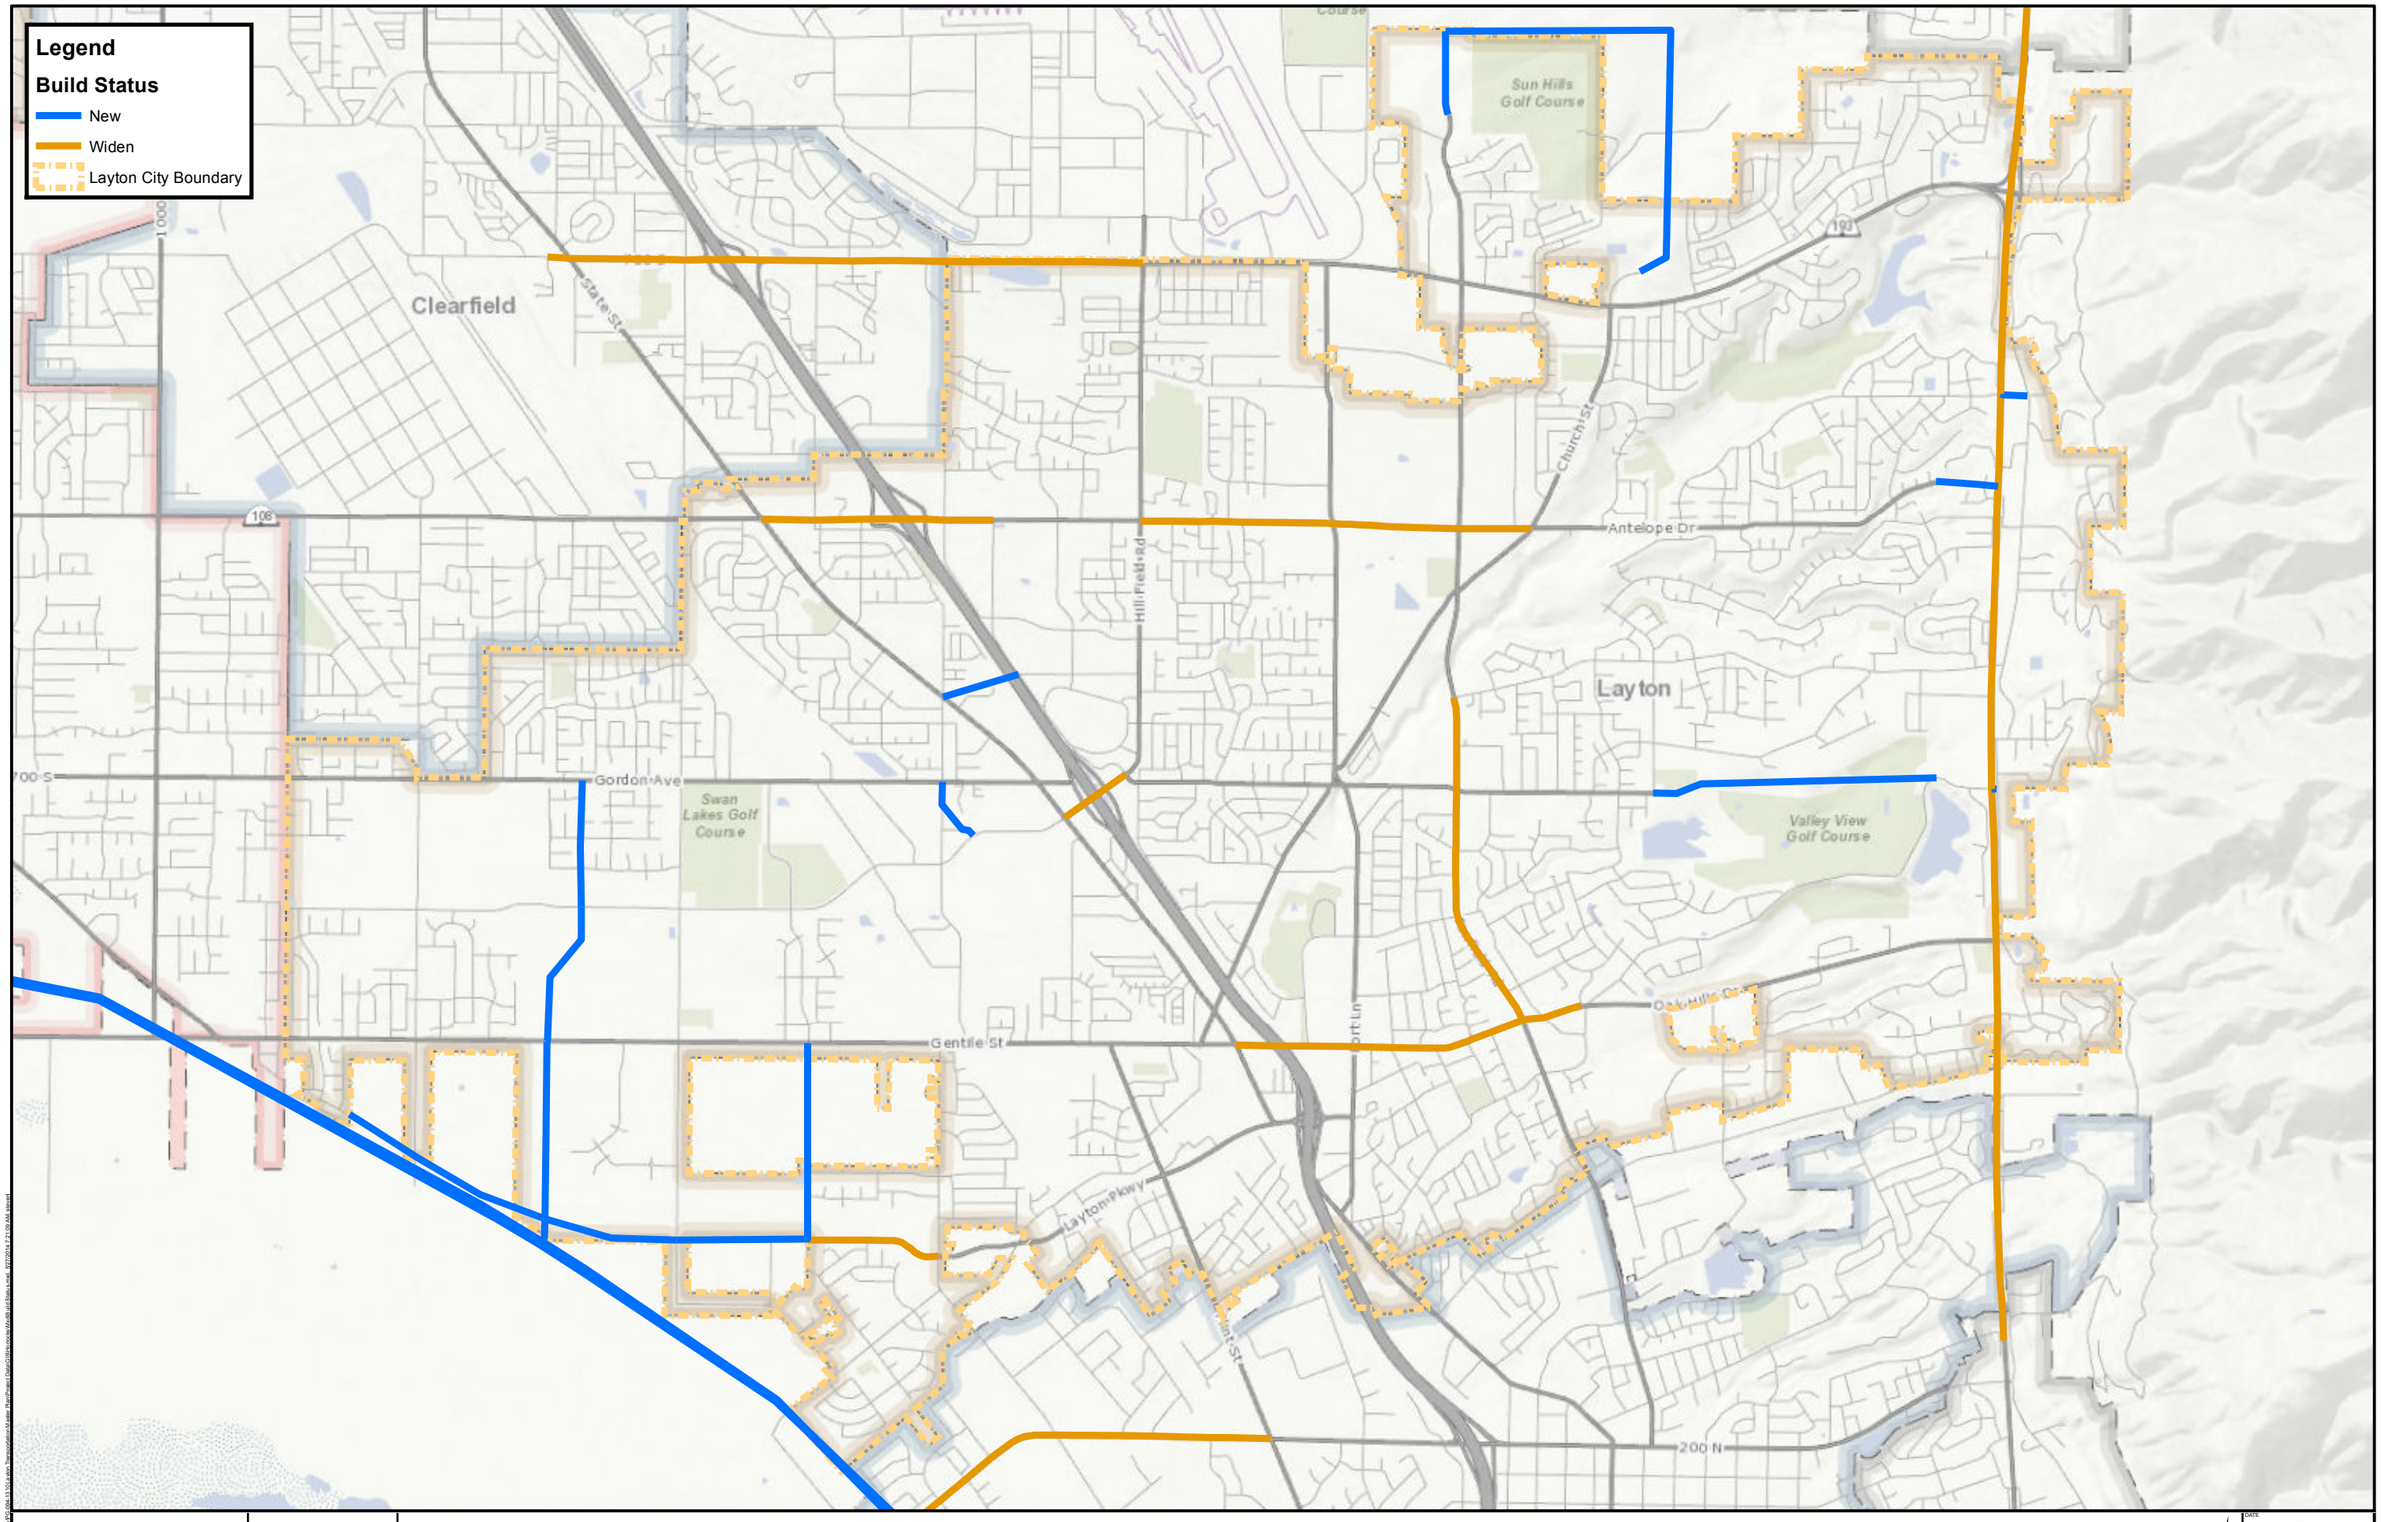

HORROCKS ENGINEERS
2162 West Grove Parkway
Suite 400
Pleasant Grove, UT 84062
(801) 763-5100

Layton City Master Transportation Plan

2040 Build Status

0.5 0 0.5 Miles

DATE 5/27/2014
DRAWN SJL
Level of Service