



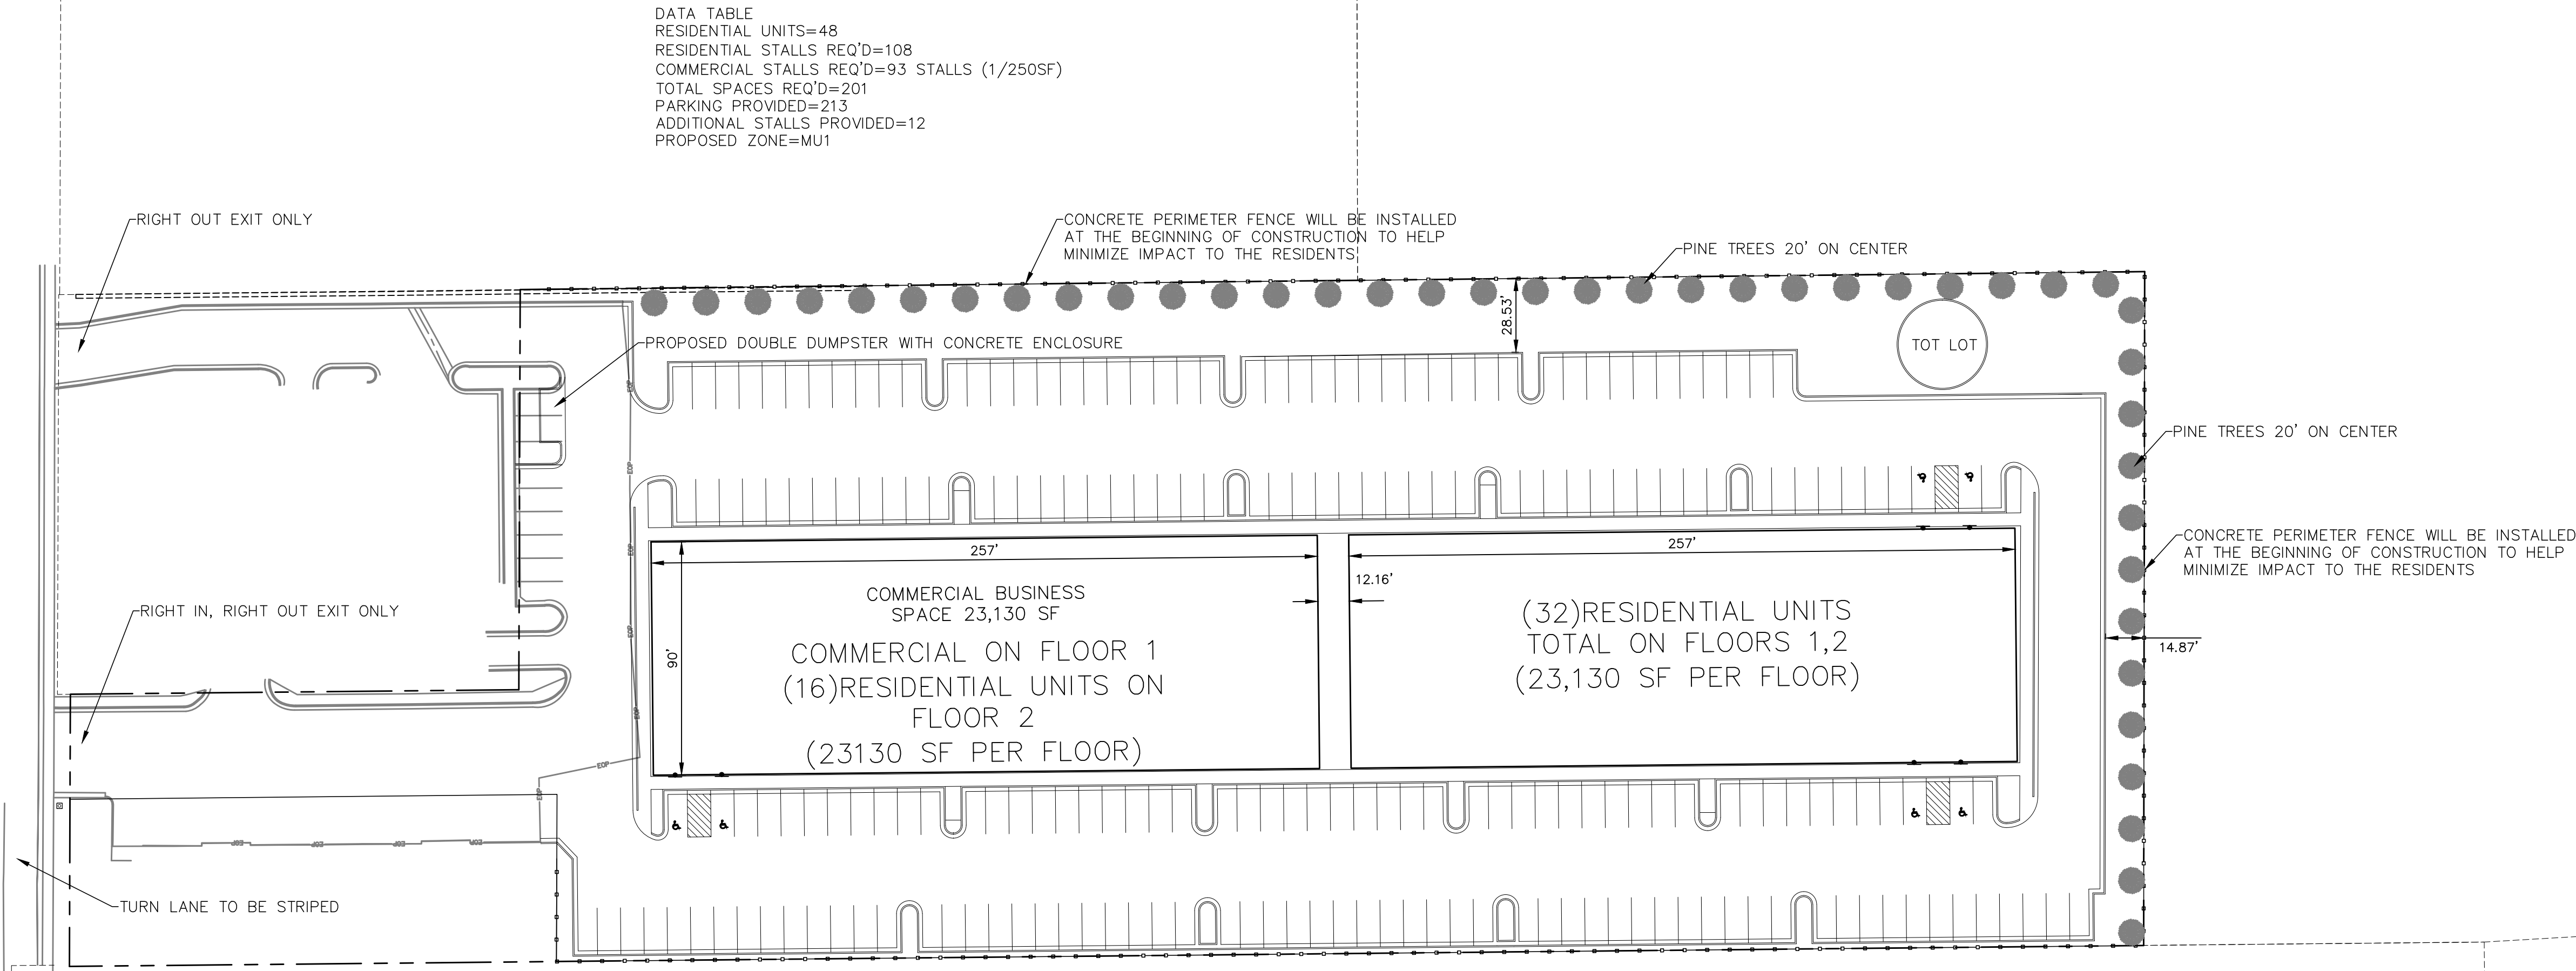

DATA TABLE
RESIDENTIAL UNITS=48
RESIDENTIAL STALLS REQ'D=108
COMMERCIAL STALLS REQ'D=93 STALLS (1/250SF)
TOTAL SPACES REQ'D=201
PARKING PROVIDED=213
ADDITIONAL STALLS PROVIDED=12
PROPOSED ZONE=MU1

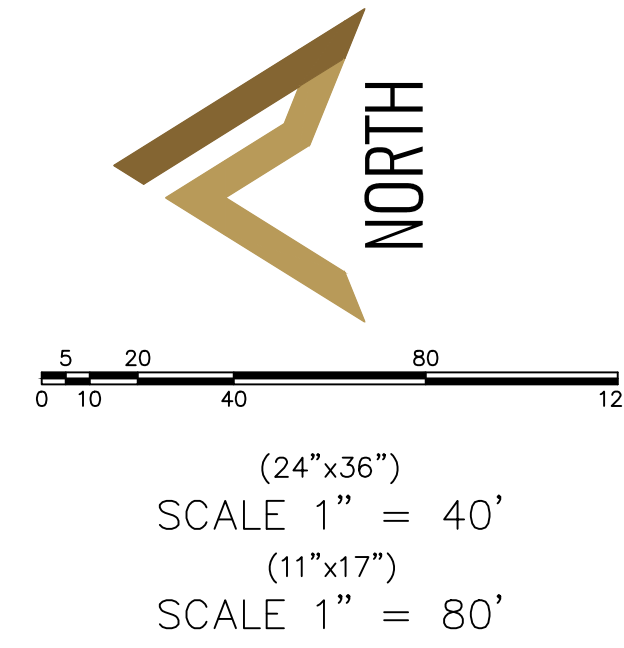

SPRING CREEK
ATLAS ENGINEERING
CIVIL · STRUCTURAL · SURVEY

PHONE: 801-655-0566
946 E. 800 N. SUITE A
SPANISH FORK, UT 84660

CONCEPTUAL PLAN

PAYSON CITY, UTAH

REVISIONS		NO.	DATE
		1	
		2	
		3	
		4	
		5	
		6	
		7	
		8	
		9	
		10	
		11	
		12	

SHEET NO. 1