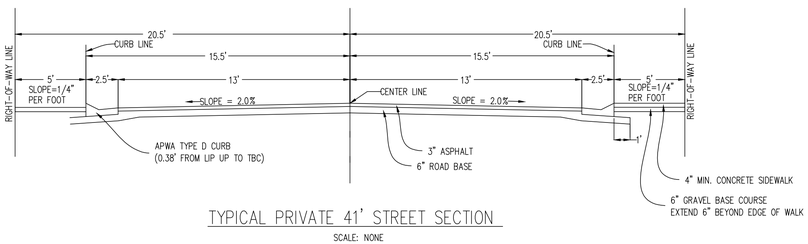


TYPICAL PRIVATE 41' STREET SECTION

SCALE: NONE

| REVISIONS | | |
|---|---|---|
| Rev. | Date | Description |
| | | |

Developer/Property Owner: Rob McNeel

EXCEL ENGINEERING
David W. Peterson, P.E., License #270393
12 West 100 North, Suite 201C, American Fork, UT 84003
P: (801) 756-4504; david@excelcivil.com

# BALLARD SPRINGS

ROOSEVELT UTAH

Drawn by: D.W.P.
Designed by: D.W.P.
Checked by: D.W.P.

## PRELIMINARY DESIGN PLAN

Scale: 1"=30'
Date: 02/20/25
C1