4TH & 4TH CONCEPT PLAN

434 W 400 N OREM, UT
PARCEL NO. 17:044:0042, 17:044:0044,
17:044:0126, AND 17:044:0130

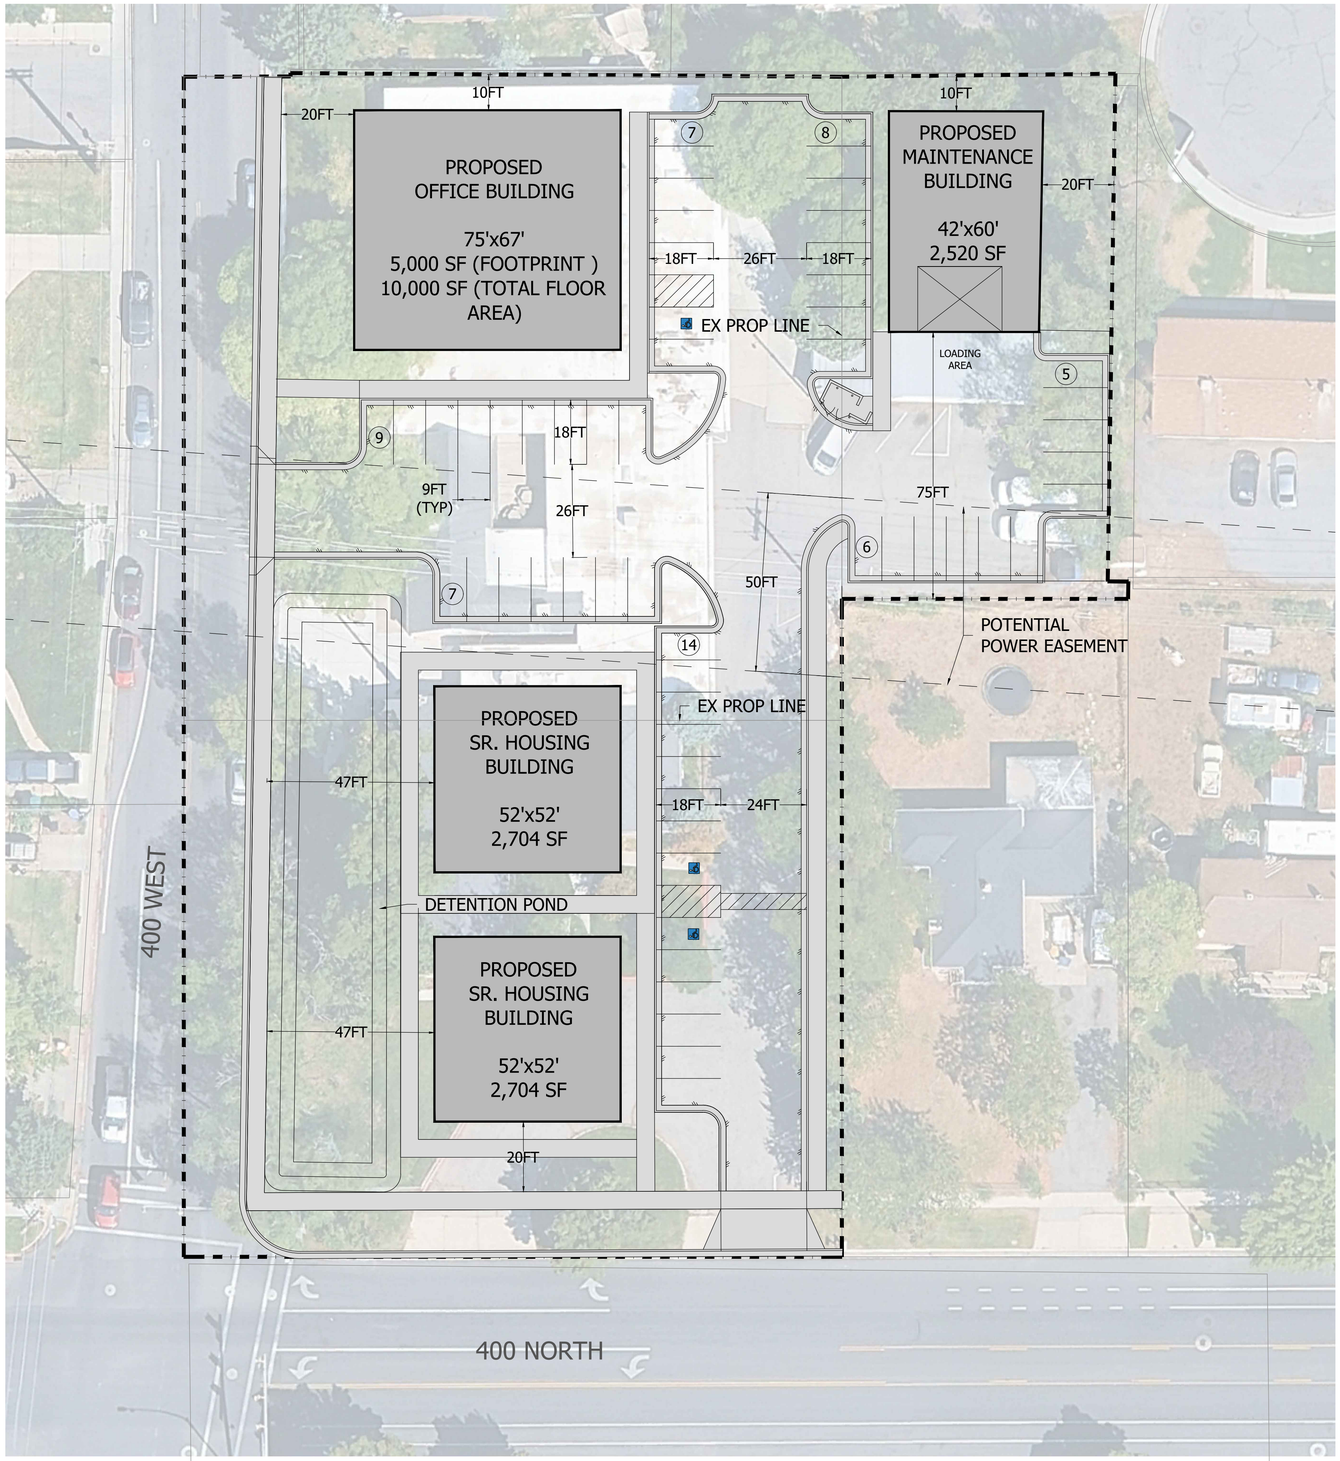

LEGEND

- PROPERTY BOUNDARY LINE
- STREET CENTERLINE
- EASEMENT LINE
- SETBACK LINE
- EXISTING UTILITY LINE
- PROPOSED UTILITY LINE
- CONCRETE CURB AND GUTTER
- ADA PARKING SIGN
- PROPOSED CONCRETE
- CONCRETE REMOVAL
- ASPHALT REMOVAL
- 4847 EXISTING CONTOURS
- 4847 PROPOSED CONTOURS

NORTH

CONCEPT PLAN
SCALE: 1" = 20'
0 20 40

Know what's below. Call before you dig.

APEX Engineering, Inc.
661 N. Main St., Spanish Fork, UT

REVISIONS

DATE	BY	REMARKS

4TH & 4TH CONCEPT PLAN

FOR: HOUSING AUTHORITY OF UTAH COUNTY
LOCATION: OREM, UTAH
DATE: 12-22-2025

DRAWING: — —