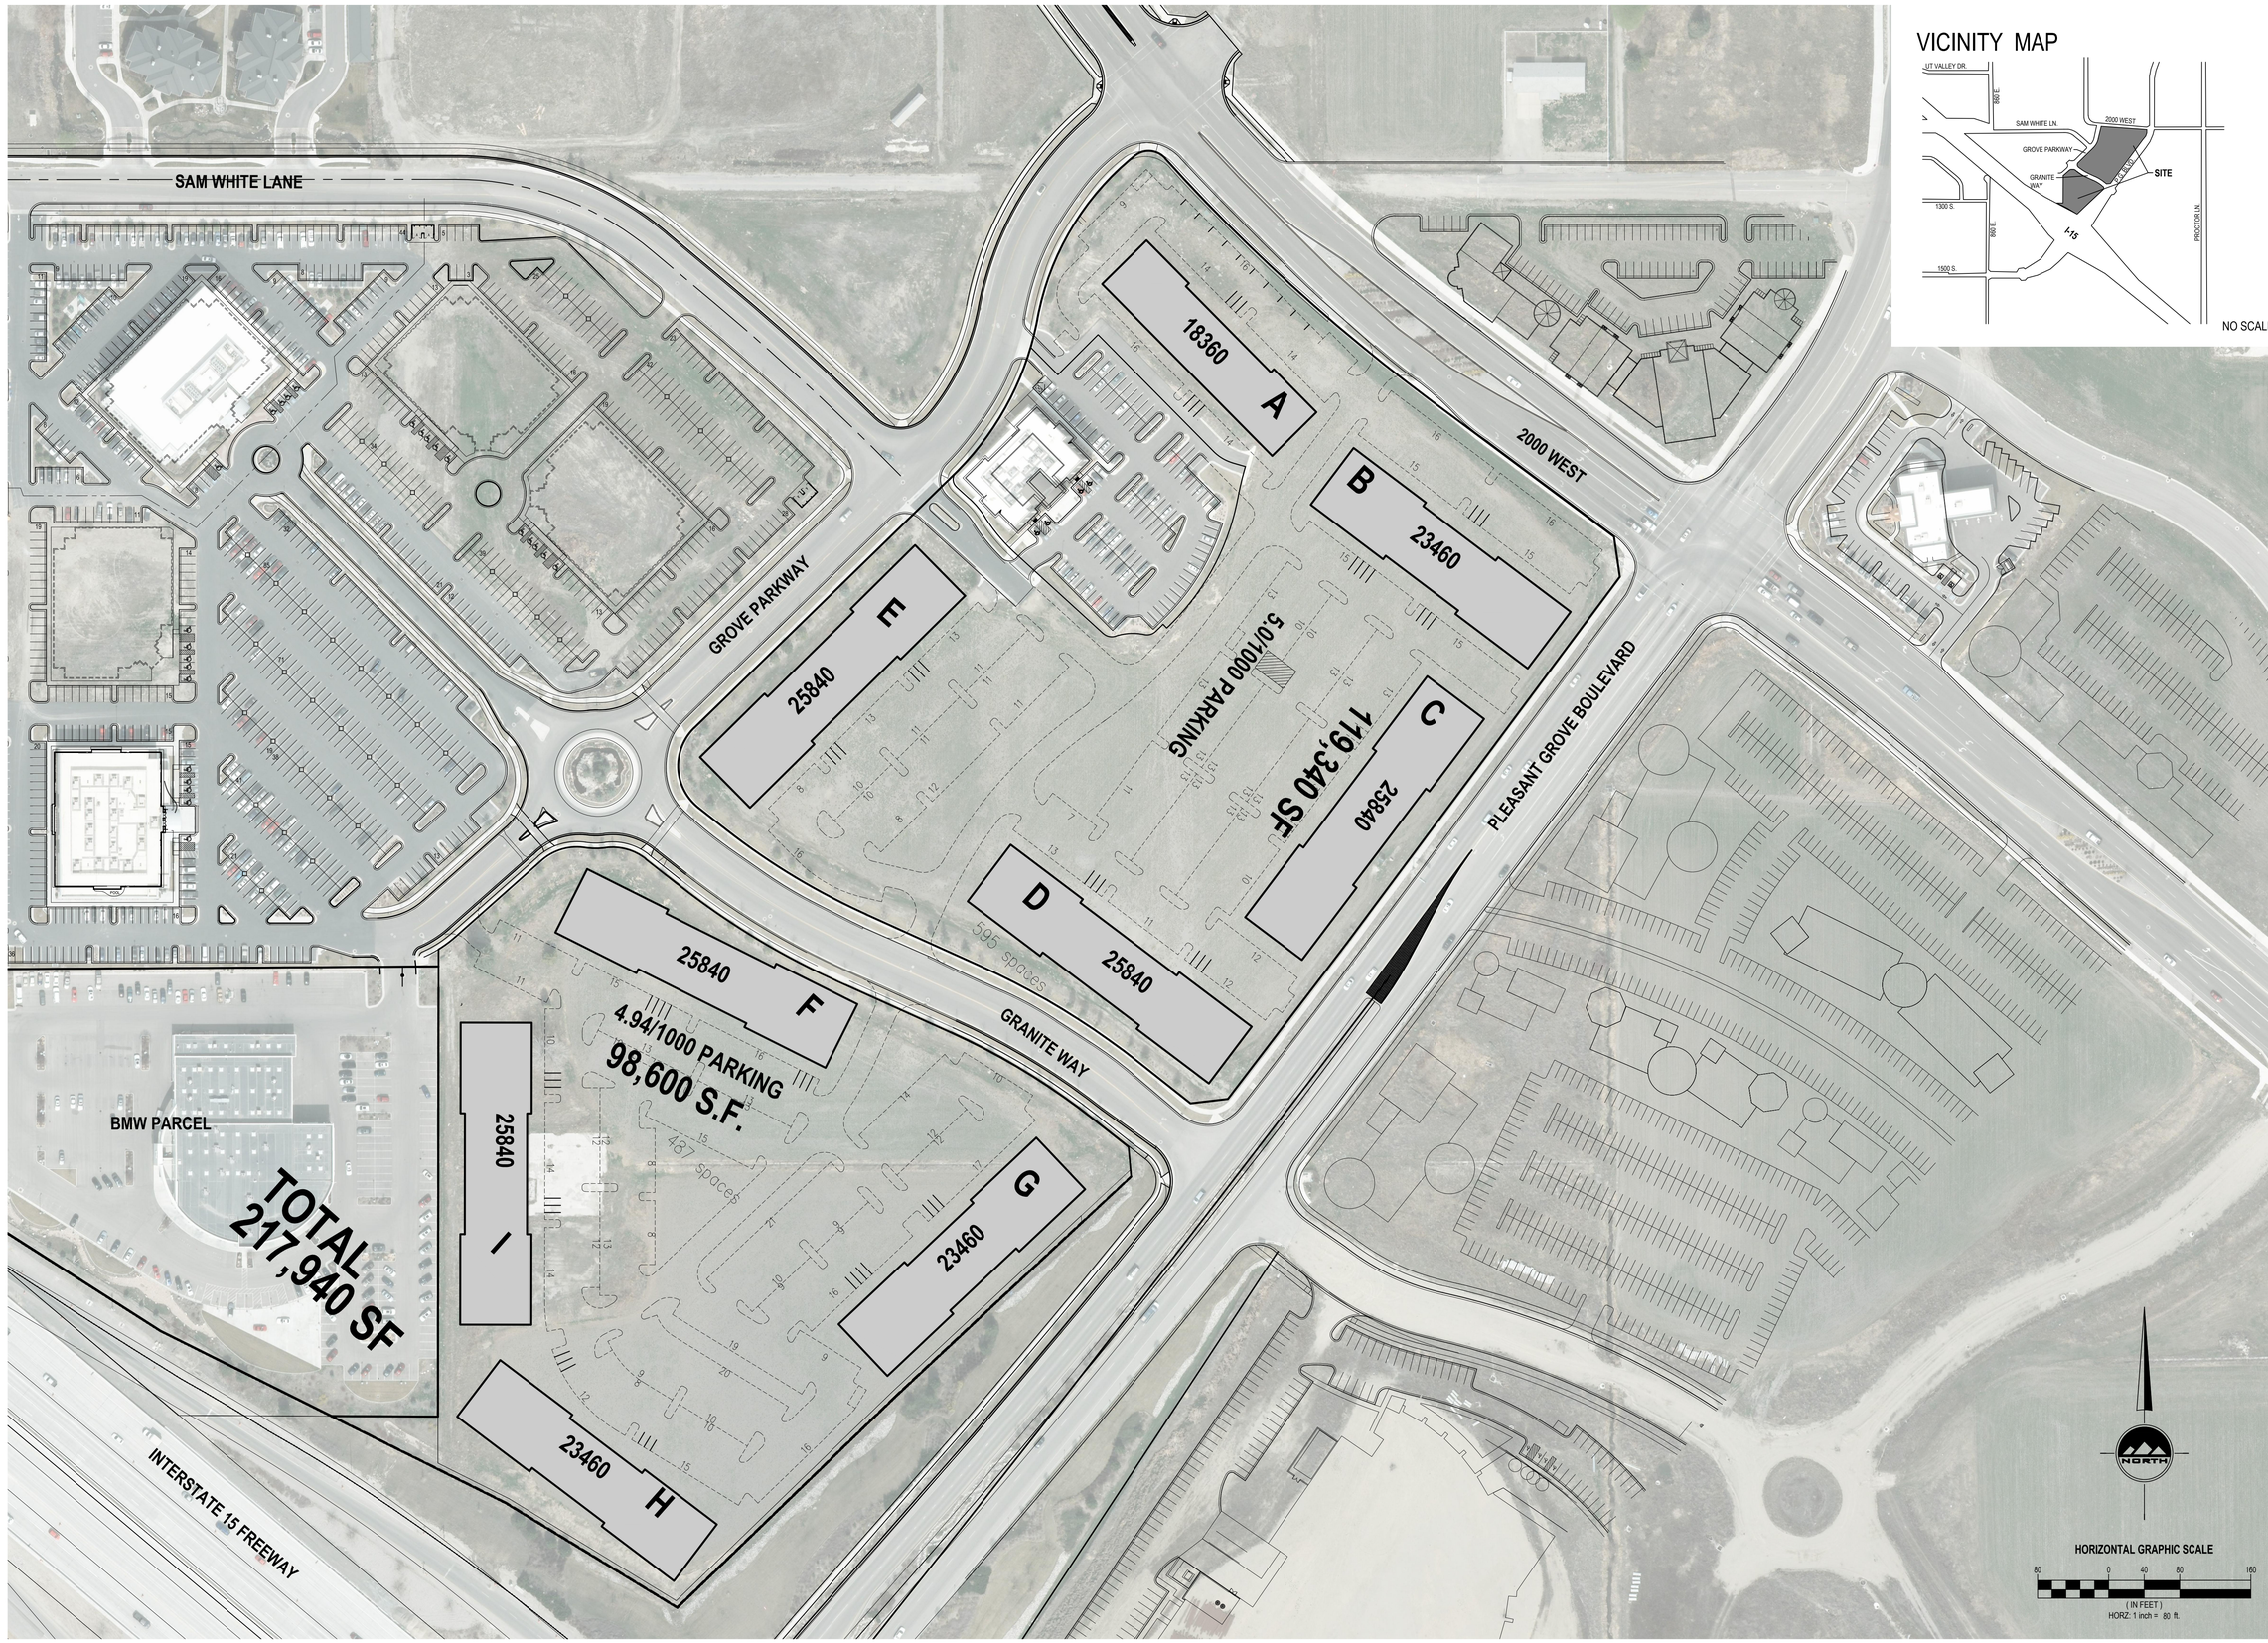

VICINITY MAP

NO SCALE

ENSIGN
THE STANDARD IN ENGINEERING

SALT LAKE CITY
45 W. 10000 S., Suite 500
Sandy, UT 84070
Phone: 801.255.0529

LAYTON
Phone: 801.547.1100

TOOELE
Phone: 435.843.3590

CEDAR CITY
Phone: 435.865.1453

RICHFIELD
Phone: 435.896.2983

COLORADO SPRINGS
Phone: 719.476.0119

WWW.ENSIGNENG.COM

FOR:
ST. JOHN PROPERTIES
299 S. MAIN STREET, SUITE 1300
SALT LAKE CITY, UTAH 84111

CONTACT:
DANIEL THOMAS
PHONE: 801-535-4644

VALLEY GROVE BUSINESS PARK

GRANITE WAY AND GROVE PARKWAY
PLEASANT GROVE, UTAH

CONCEPT PLAN

PROJECT NUMBER 6405	PRINT DATE 2/19/15
DRAWN BY D. COWLEY	CHECKED BY
PROJECT MANAGER C. McFARLANE	

1-1