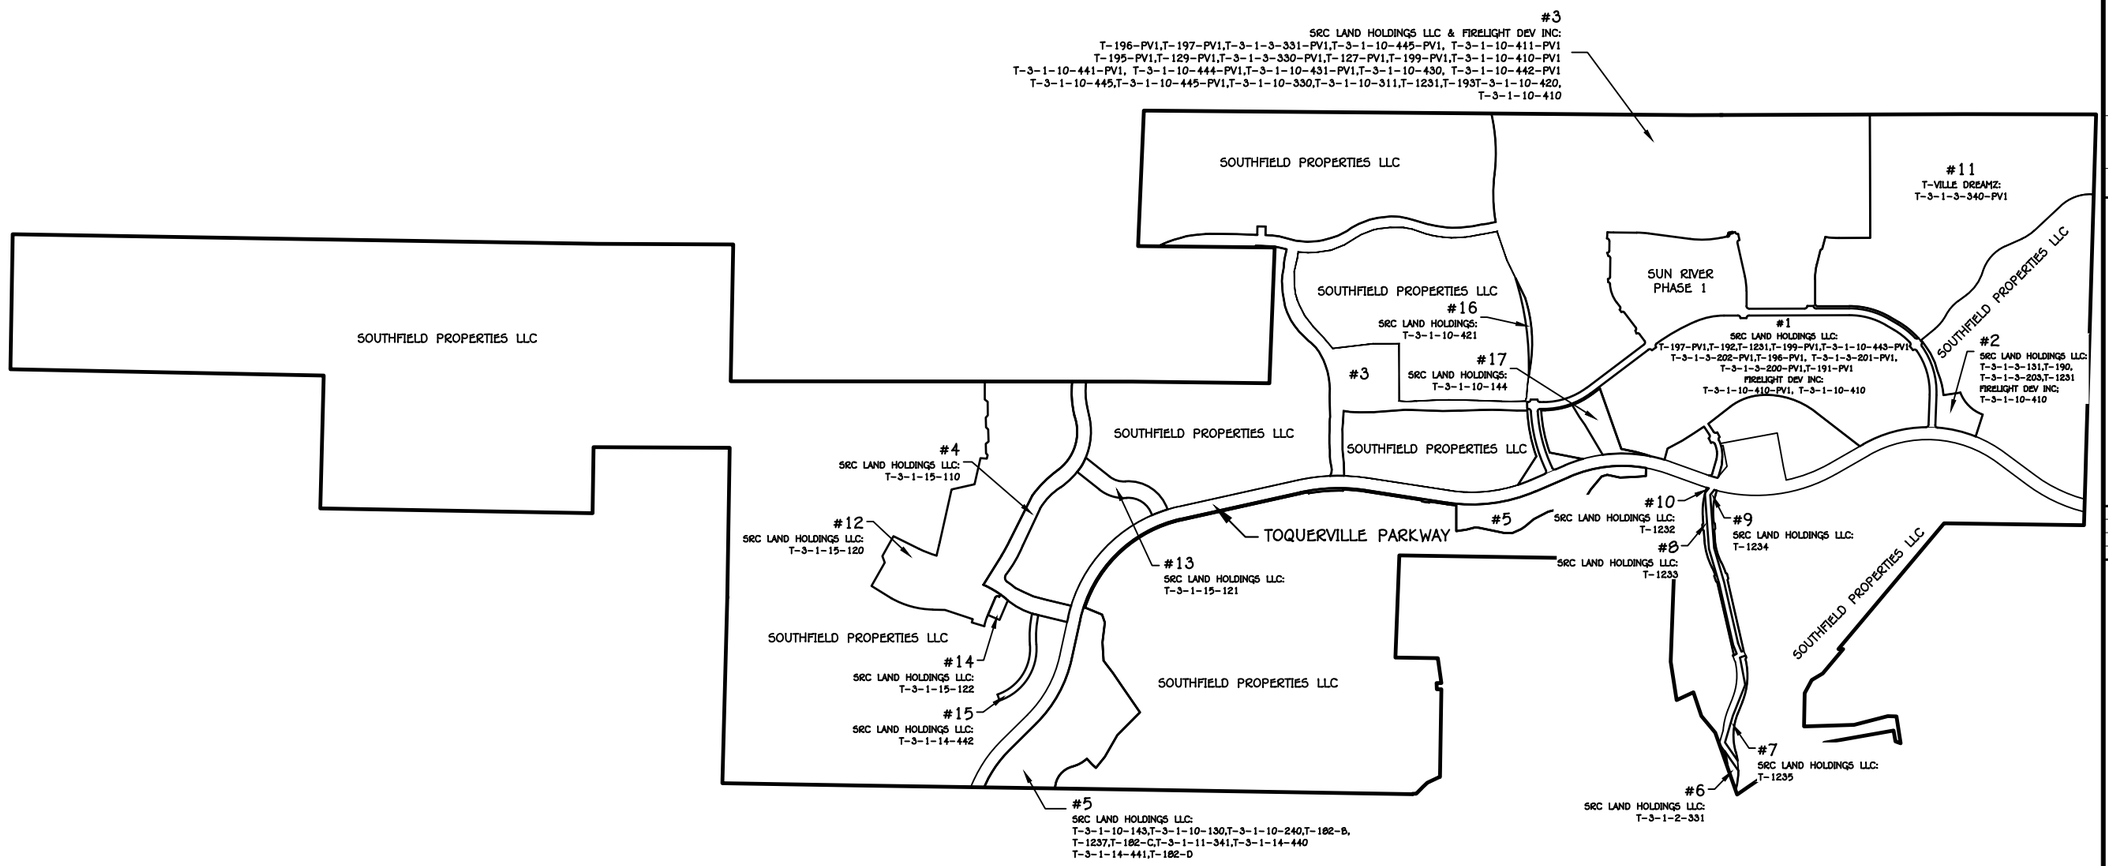

LEGEND:

- FIRELIGHT OVERALL BOUNDARY
- FIRELIGHT TAKE DOWN PROPERTIES
- SOUTHFIELD PROPERTIES
- SUN RIVER FIRELIGHT PHASE 1
- TVILLE DREAMS TAKEDOWN

NOT TO SCALE

REV.	DATE:	REVISION

AMERICAN CONSULTING & ENGINEERING
1173 S. 250 W. #504
ST. GEORGE, UT
(435) 288-3330
www.acecutah.com

DATE:	06/15/2026
JOB #	25-506
DRAWN BY:	ASA
CHECKED BY:	ASA

FIRELIGHT
PROPERTY DISTRIBUTION EXHIBIT
JUNE 15, 2026

TOQUERVILLE , WASHINGTON COUNTY, UTAH
SECTIONS 3,10,14,15 & 22 TOWNSHIP 41 SOUTH, RANGE 13 WEST, SLB&M

SHEET: 1 of 1

C:\Dropbox\ACE\04 Large Projects\506 Firelight\506-0 Overall\03 Design\Sheet Files\Owner Exhibit for Dev Agrement\1-Ownership Exhibit for Amended Dev Agreements.dwg