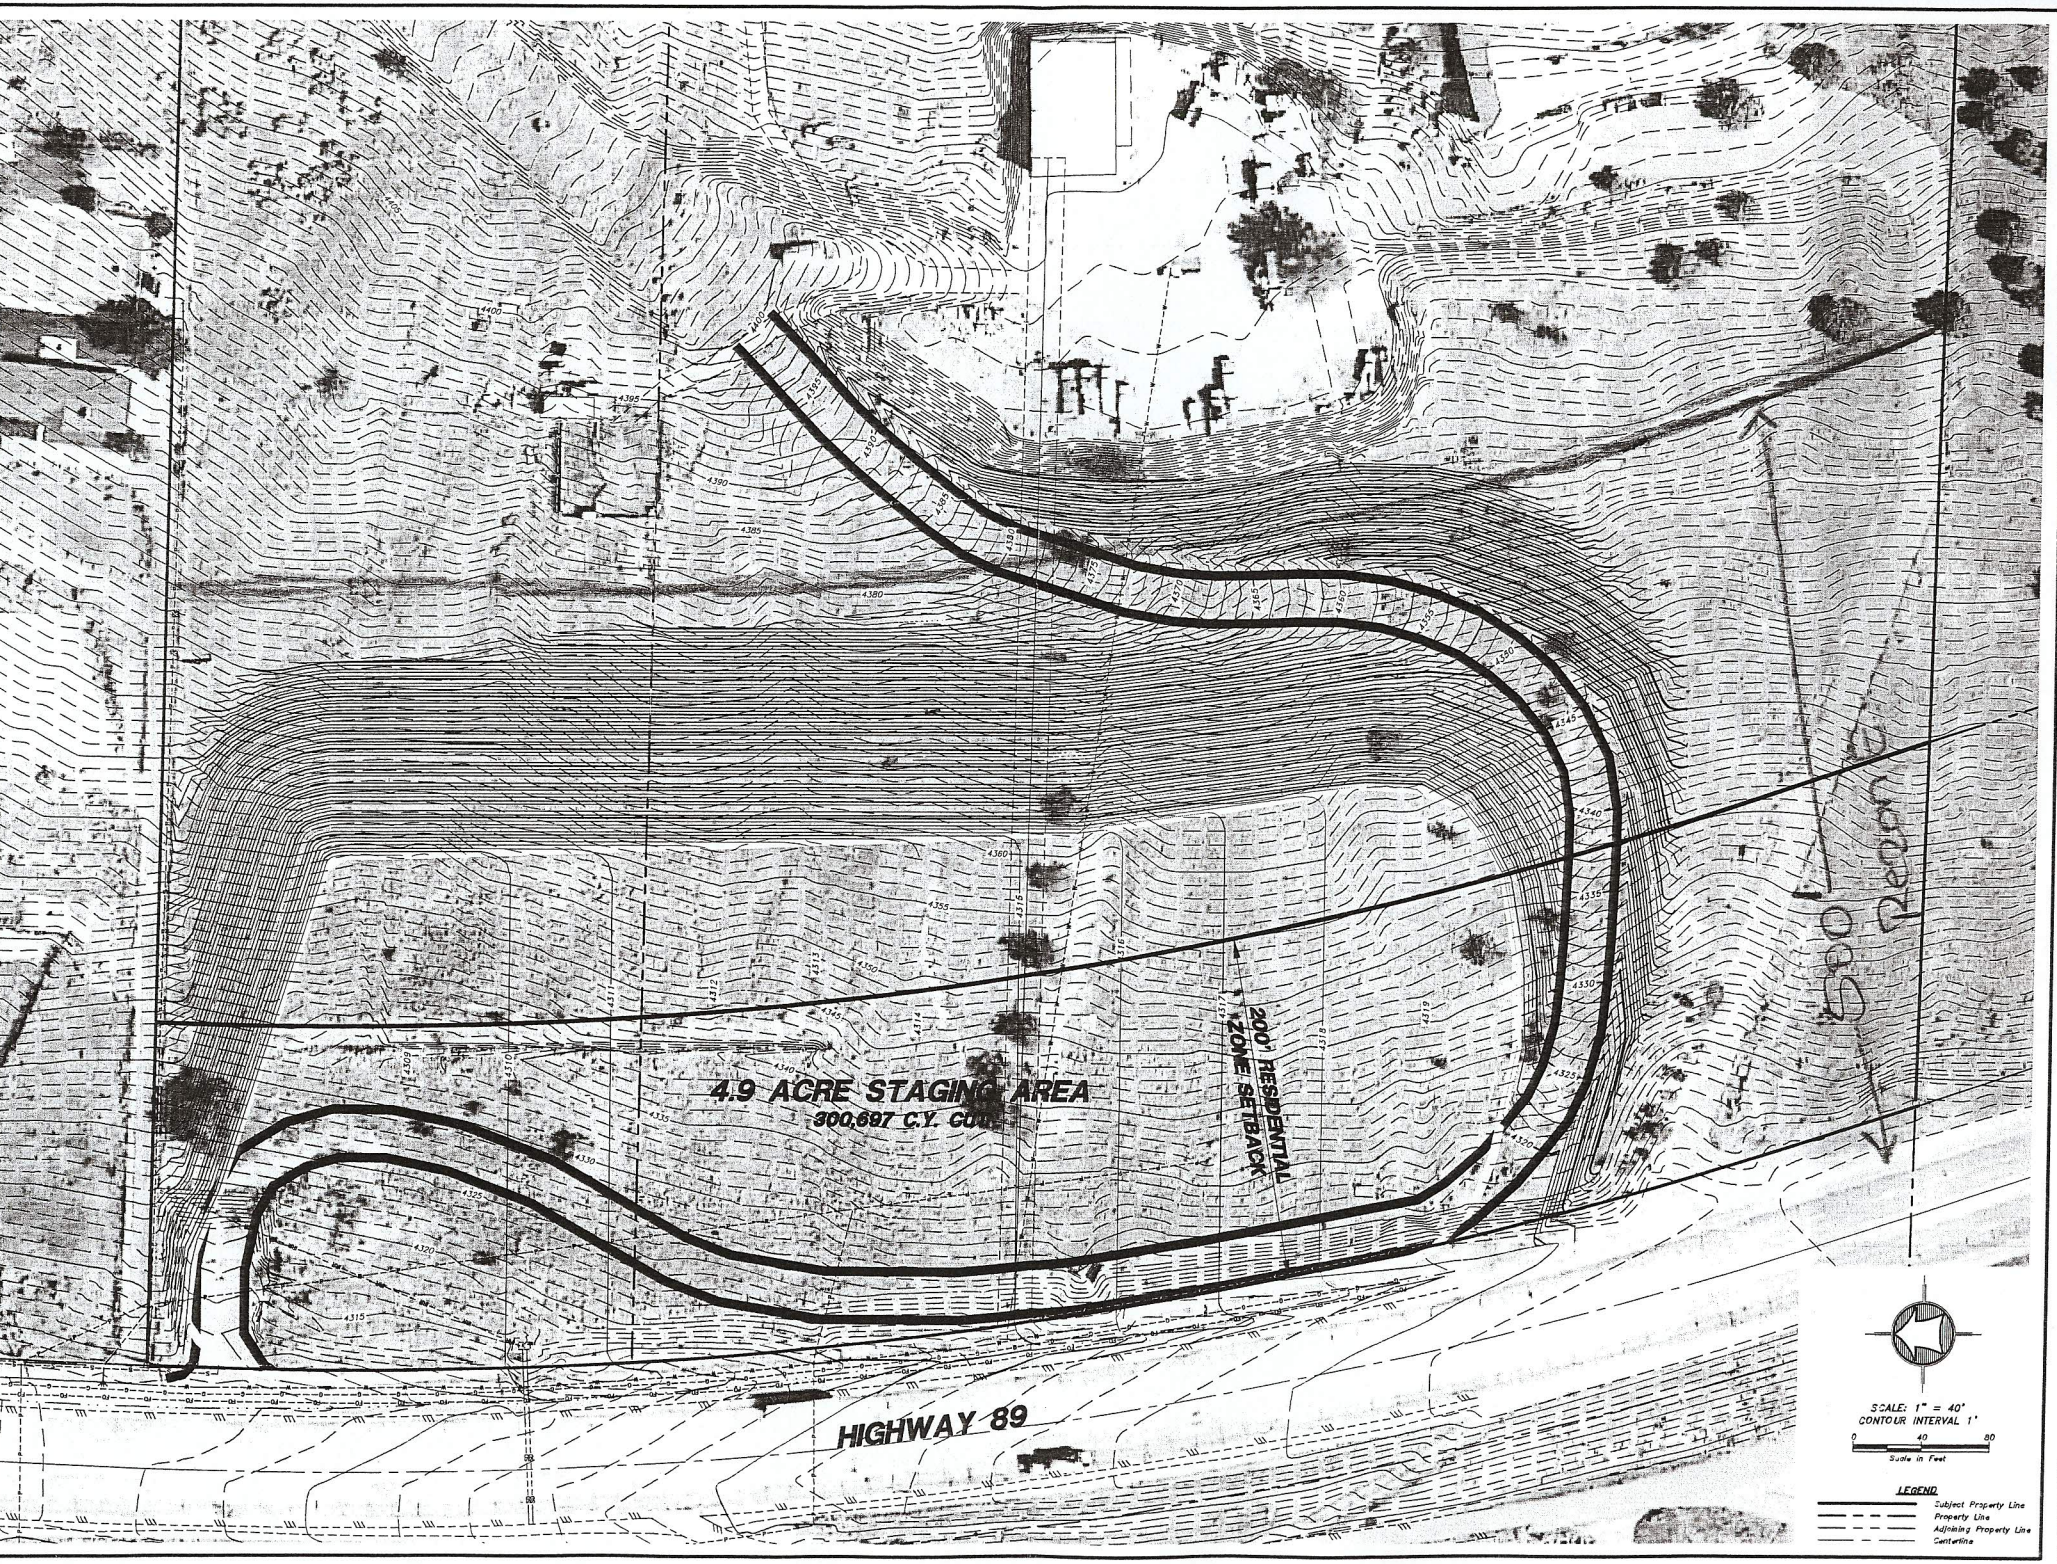

No.	Date	By	Revision

HANSEN & ASSOCIATES, INC.
Consulting Engineers and Land Surveyors
535 North Main Street, Brigham, Utah 84302
Visit us at www.hai-as.net
Brigham City (435) 723-3491 (801) 399-4905 Logan (435) 752-5272

Drawn By: MBJ Date: 1/29/2015
Designed By:
Checked By:
Approved By:
Scale: 1" = 40'
Drawing File: 14-5-7 V12.DWG
JOB NUMBER: 14-5-7

PROPOSED SITE GRADING PLAN FOR
MURRAY GRAVEL
4.9 Acre Staging Area
WILLARD, UTAH

Sheet 1 of 1 Sheets