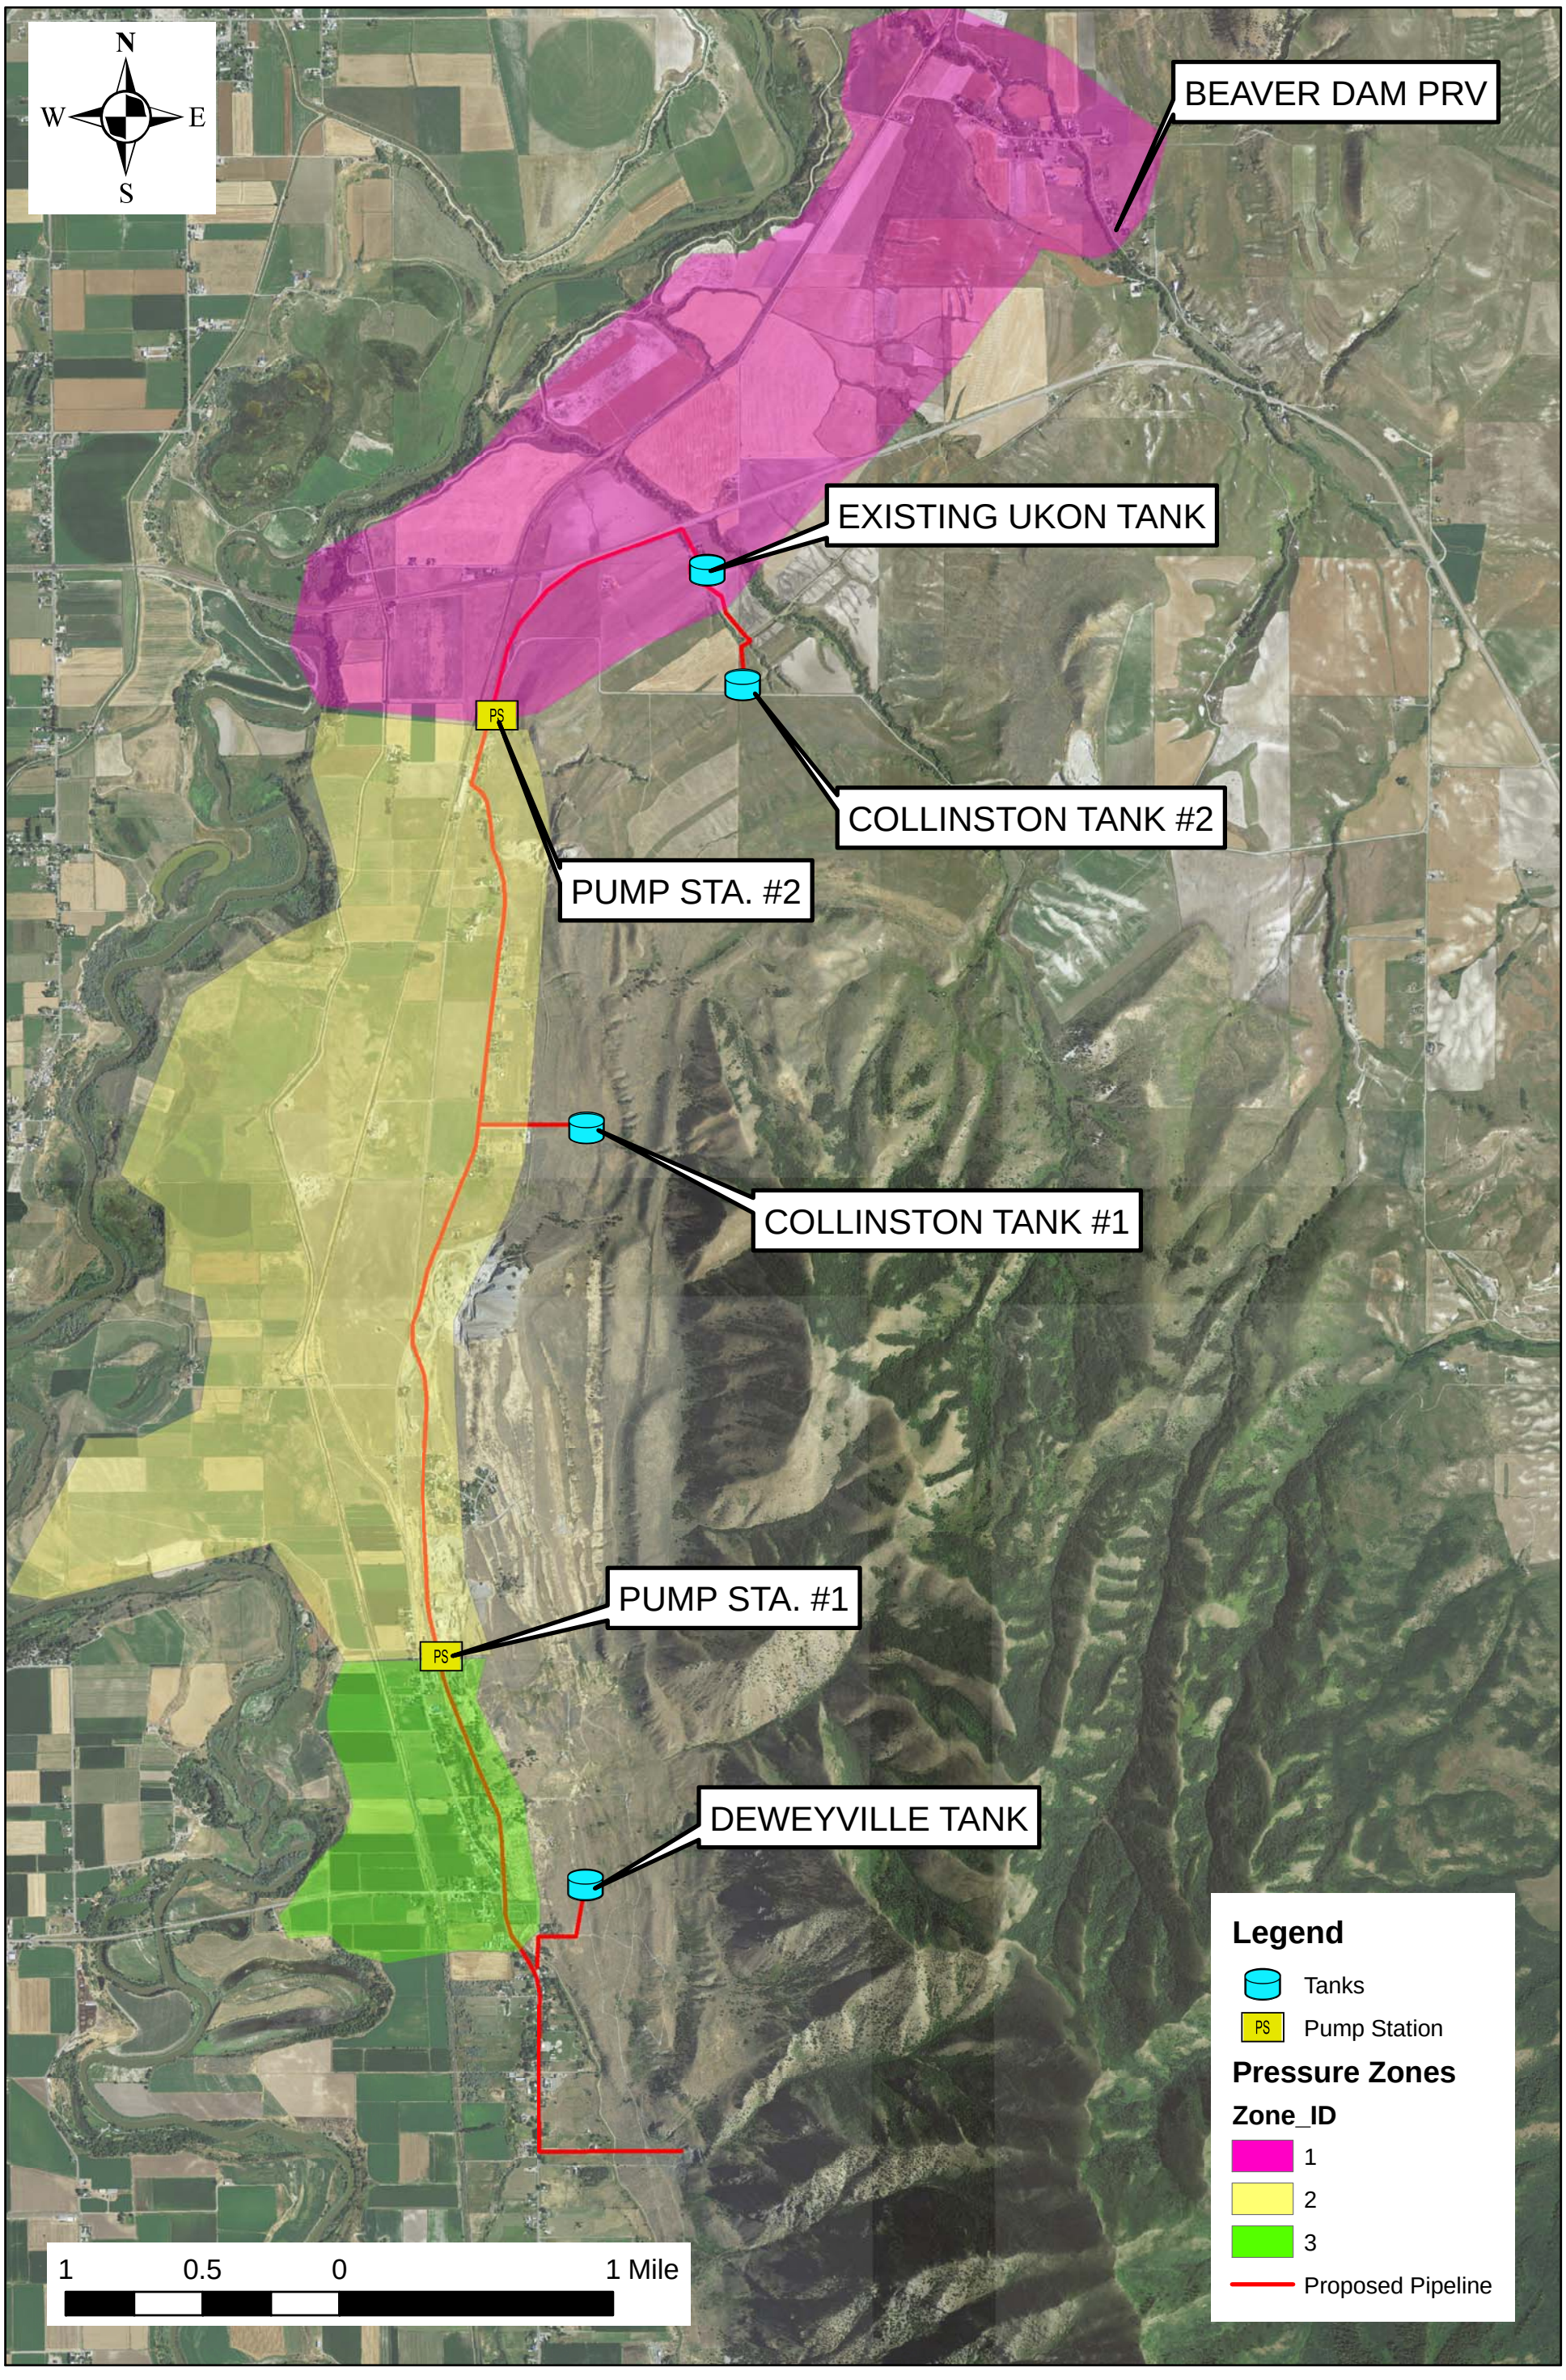

HANSEN ALLEN & LUCE inc ENGINEERS

BRWCD - COLLINSTON WATER PROJECT
CONCEPTUAL LAYOUT - NEW TANK OPTION