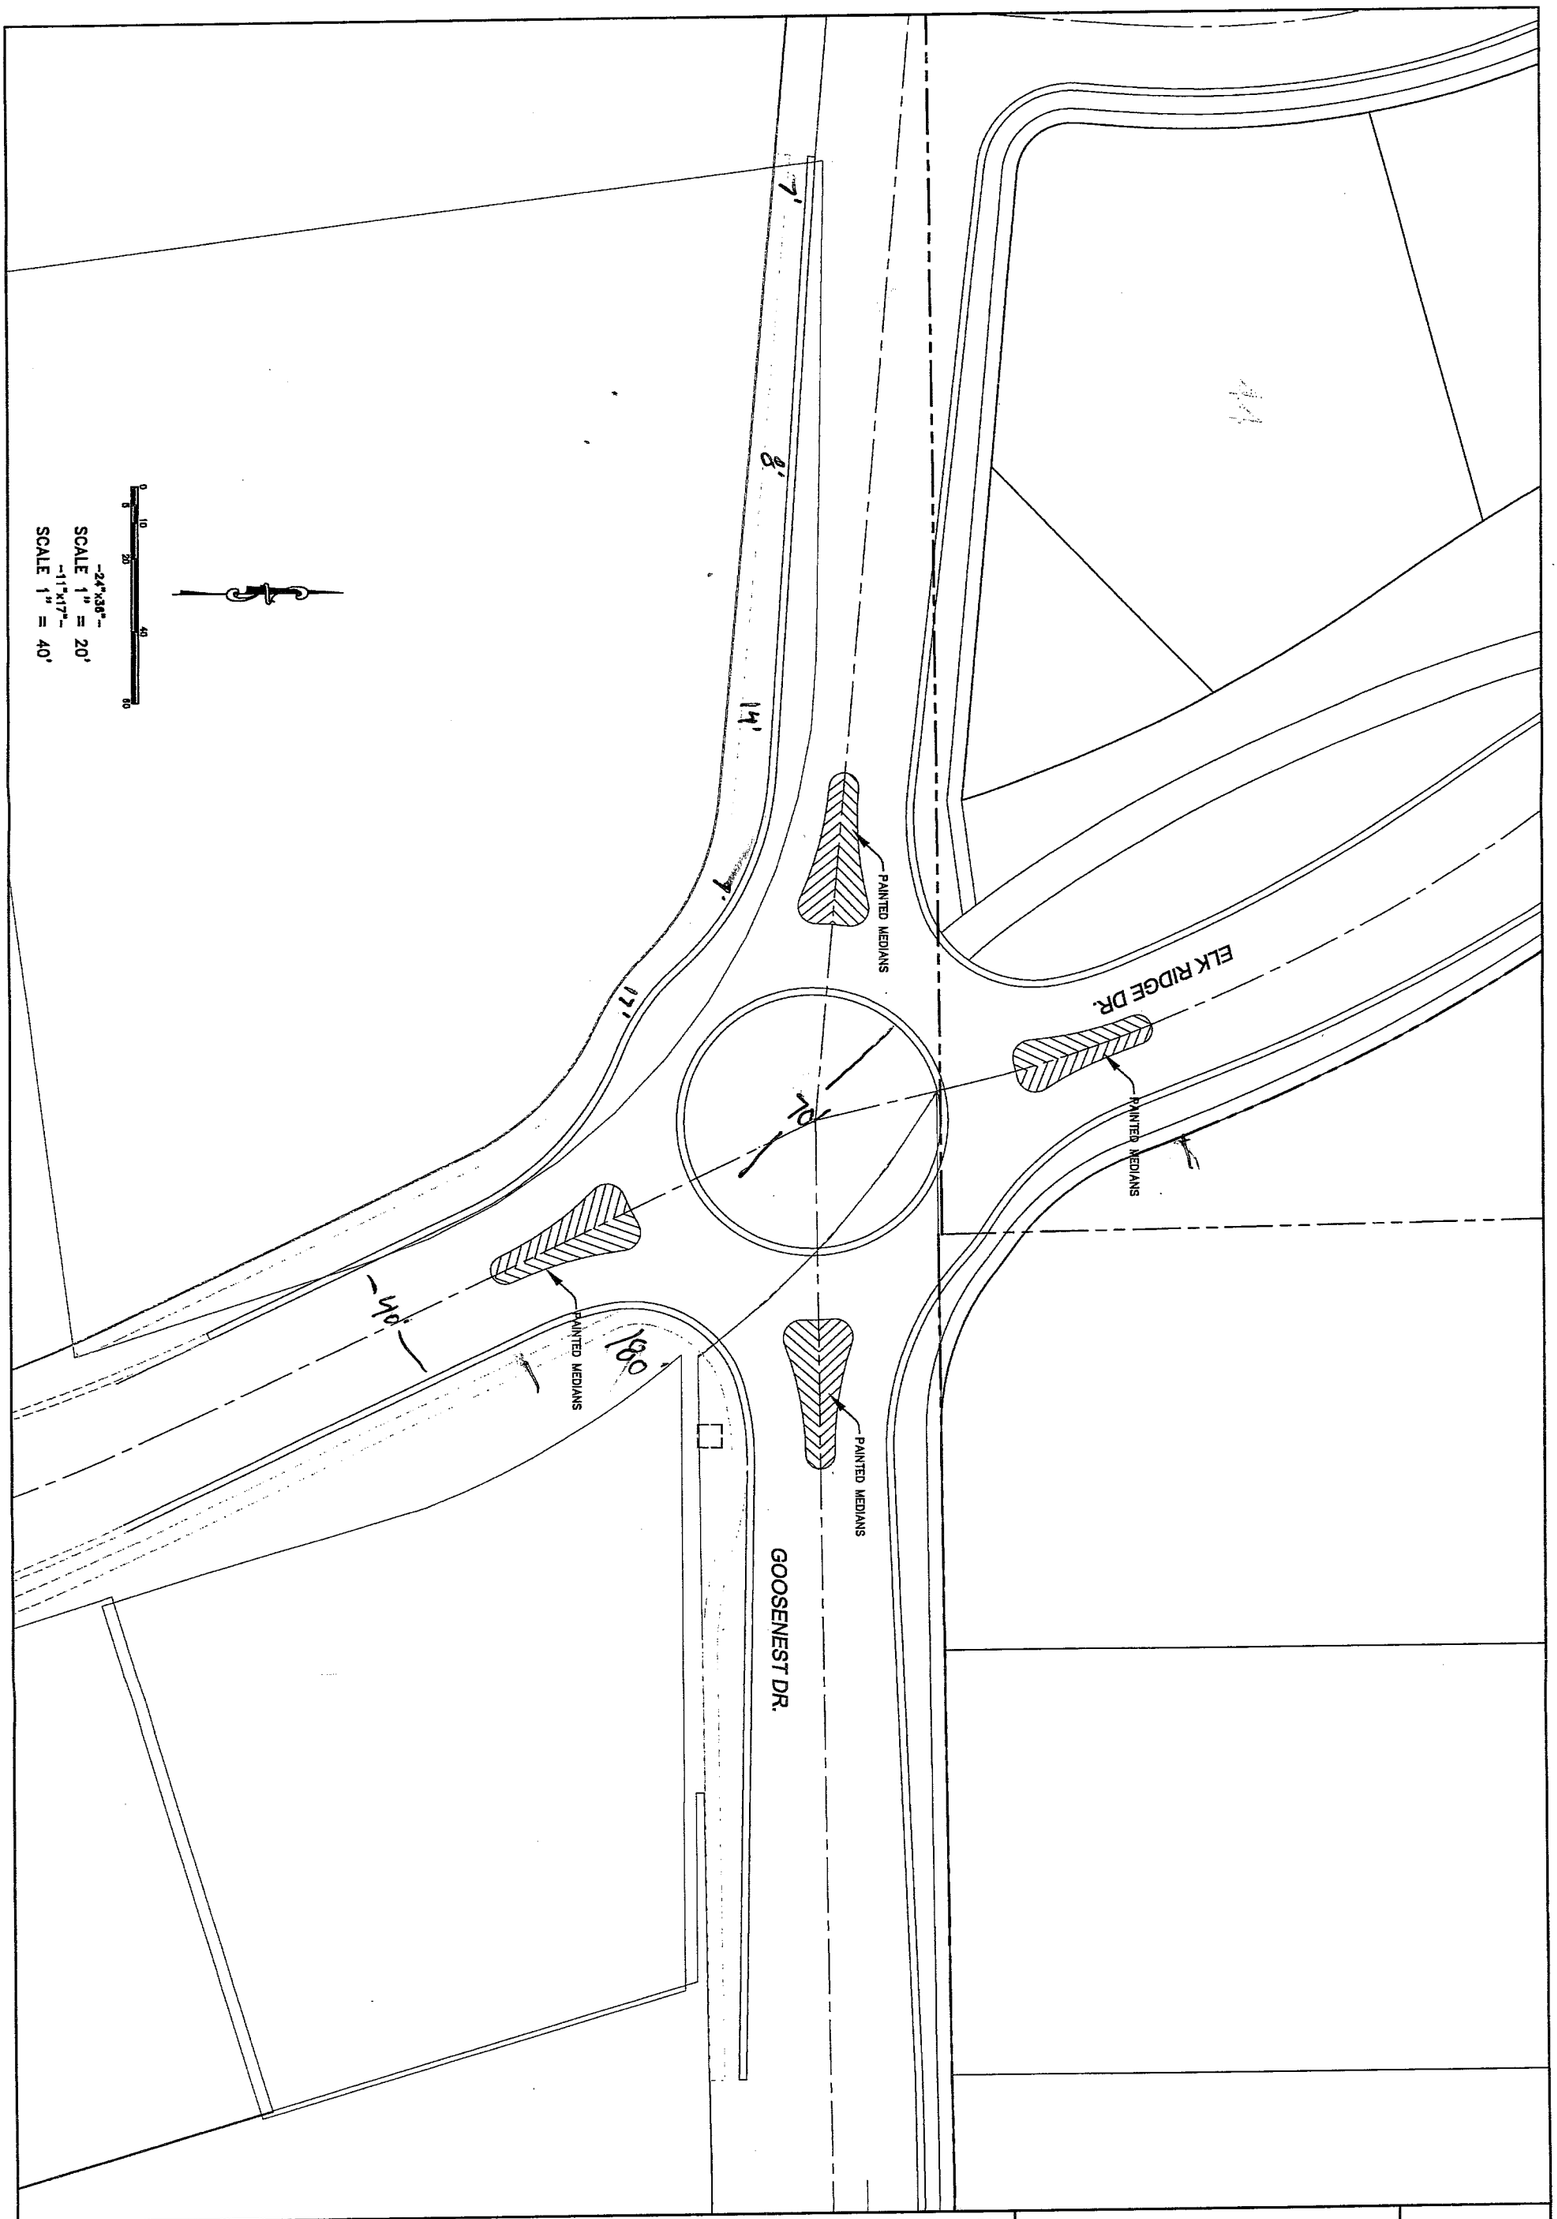

NO.	REVISIONS	BY	DATE
12			
11			
10			
9			
8			
7			
6			
5			
4			
3			
2			
1			

ELK RIDGE MEADOWS

ATLAS ENGINEERING L.L.C.
PHONE: 801-655-0566
FAX: 801-655-0109
95 WEST 200 NORTH #2
SPANISH FORK, UT 84660

ROUNDABOUT CONCEPT

ELK RIDGE CITY, UTAH

SHEET NO. 1

Z:\2014\14-099 Elk Ridge Meadows\CADD\FINAL\PHASE 7&8\Roundabout.dwg 5/14/2015 10:04 PM MDT