





APPROVED

By HAI STAFF at 9:26 am, May 24, 2019


APPROVED CONDITIONAL TO RECEIVING
VERSION OF PLAN SIGNED AND DATED BY
THE ENGINEER

CONSTRUCTION PLAN
MOUNTAIN HAWK SUBDIVISION

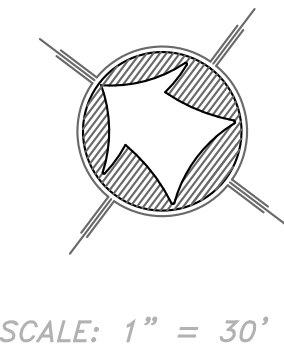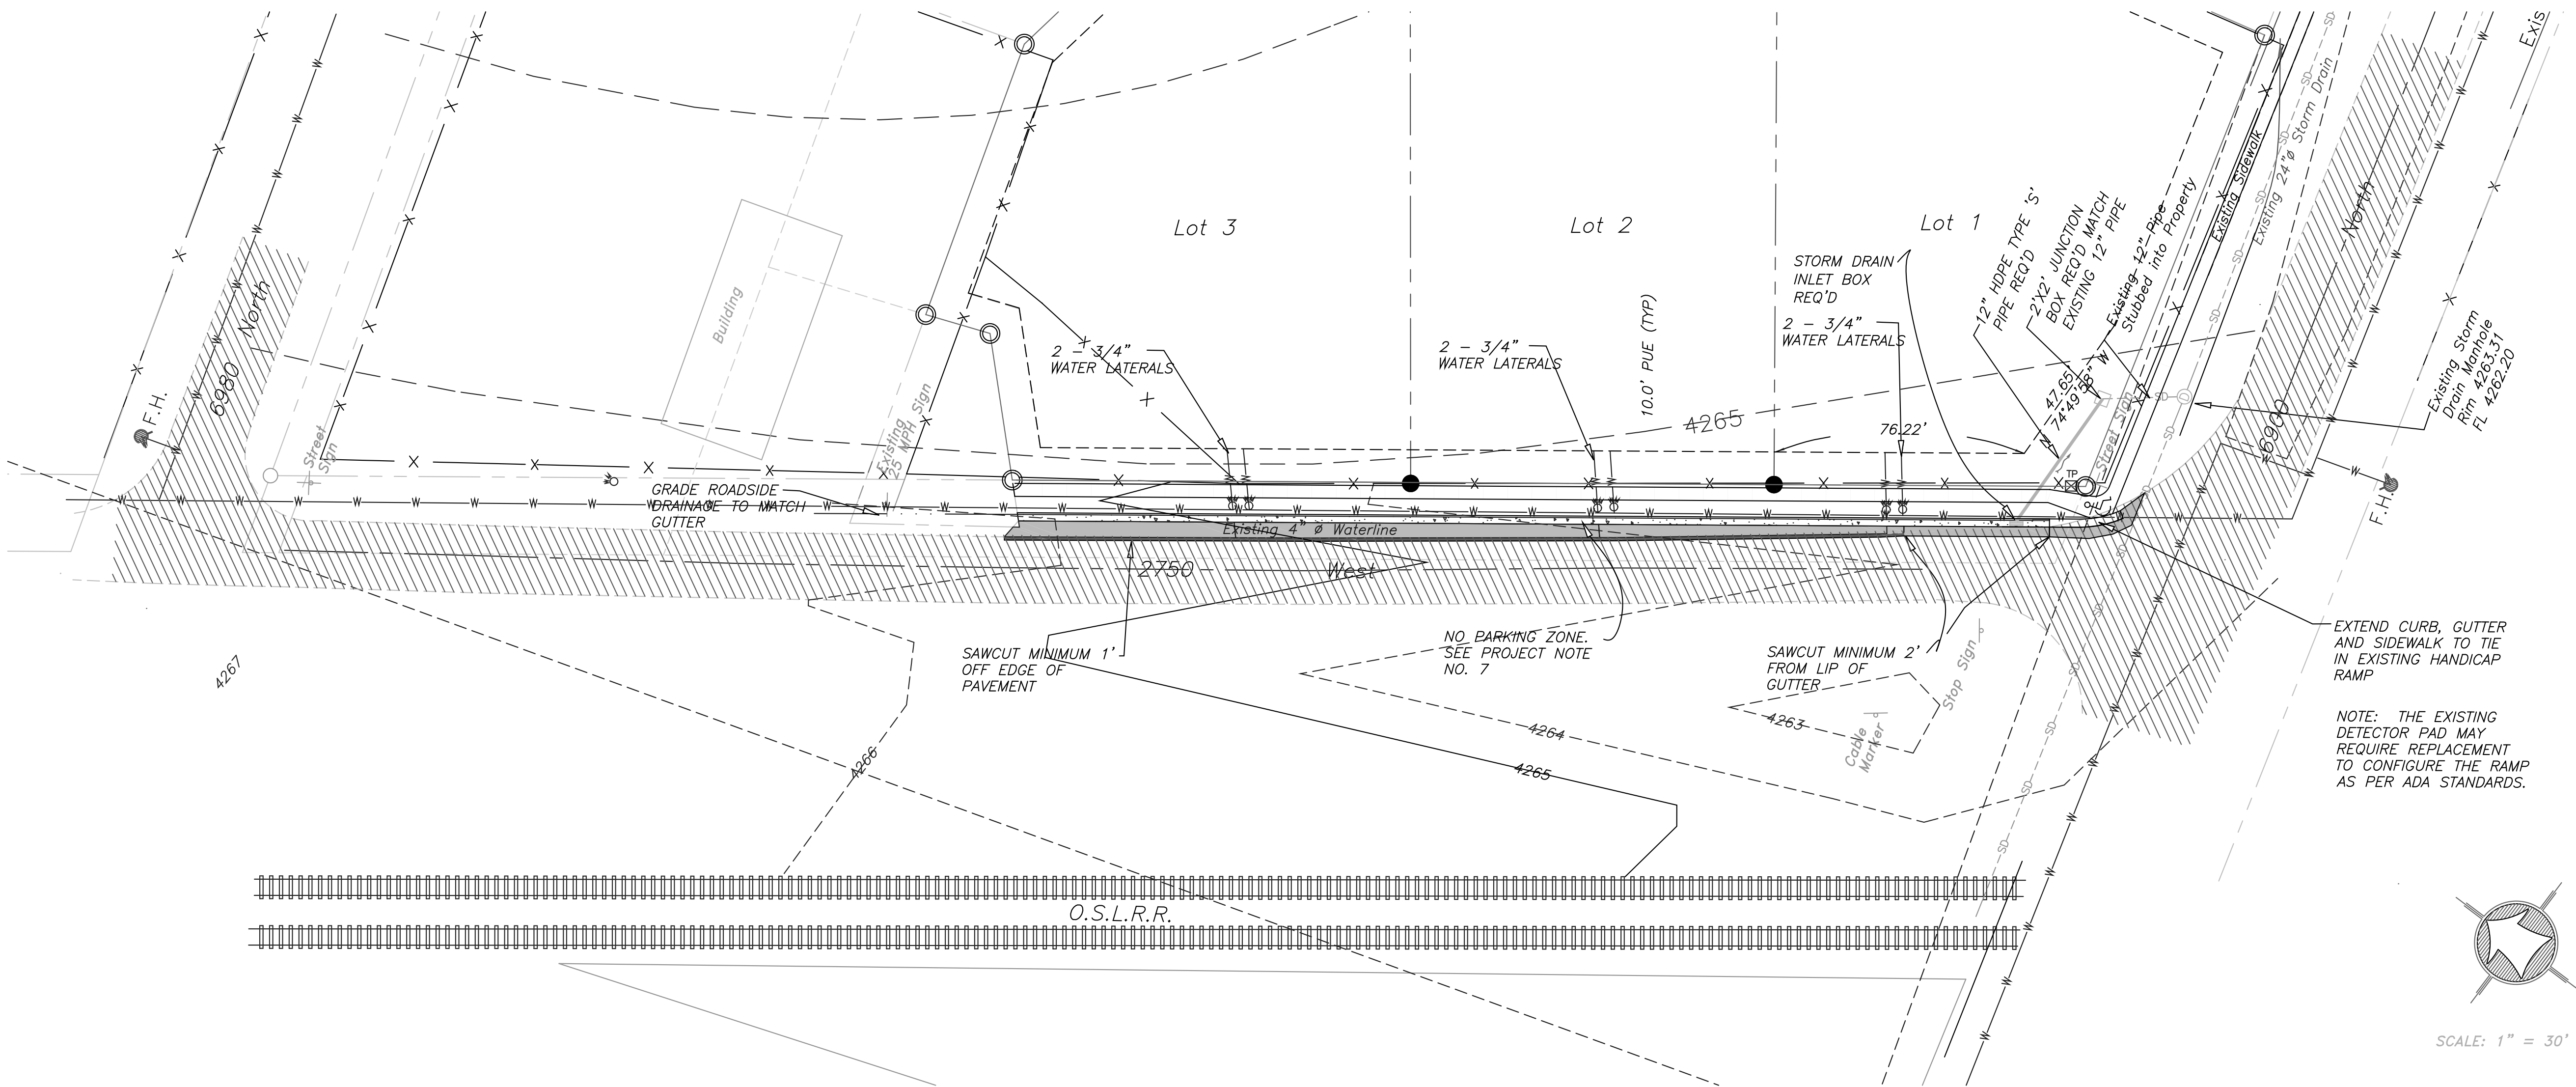


PROJECT NOTES:

1. ALL CONSTRUCTION TO CONFORM TO HONEYVILLE CITY STANDARDS AND SPECIFICATIONS.
2. CULINARY WATER SERVICE LATERALS AND METERS TO BE 3/4" DIA. FINAL METER LOCATION TO BE DETERMINED BY HONEYVILLE CITY.
3. ALL UTILITY TRENCHES LOCATED IN THE PUBLIC RIGHT-OF-WAY MUST BE COMPACTED TO 95% IN ACCORDANCE WITH AASHTO T-180. BACKFILL MATERIAL TO BE IMPORTED MATERIAL APPROVED BY HONEYVILLE CITY.
4. THE CONTRACTOR SHALL EXERCISE CAUTION TO VERIFY FIGURES SHOWN ON THE PLANS, CONSTRUCTION STAKES AND CUT SHEETS. ANY DISCREPANCIES FOUND BETWEEN THE DRAWINGS, GRADES, SPECIFICATIONS AND THE SITE CONDITIONS OR ANY INCONSISTENCIES, AMBIGUITIES OR APPARENT GRADING PROBLEMS SHALL BE IMMEDIATELY REPORTED TO THE ENGINEER WHO WILL PROMPTLY CORRECT SUCH INCONSISTENCIES OR AMBIGUITIES IN WRITING. ALL GRADES AND FORMS MUST BE INSPECTED AND APPROVED BEFORE POURING CONCRETE. WORK DONE BY CONTRACTOR AFTER HIS DISCOVERY OF SUCH DISCREPANCIES, INCONSISTENCIES OR AMBIGUITIES OR WITHOUT PROPER INSPECTION SHALL BE AT THE CONTRACTORS RISK AND EXPENSE TO CORRECT.
5. HONEYVILLE CITY RESERVES THE OPTION TO HAVE THE WATER METERS PLACED EAST OF THE SIDEWALK IN THE UTILITY EASEMENT IF THE EXISTING 4" WATER LINE IS FOUND TO BE EAST OF THE NEW CURB AND GUTTER.
6. THE EAST SIDE OF THE ROAD ALONG THE FRONTAGE OF THE SUBDIVISION SHALL BE A NO PARKING ZONE. THE CURB SHALL BE PAINTED RED WITH AT LEAST THREE NO PARKING SIGNS PROVIDED ALONG THE CURB.

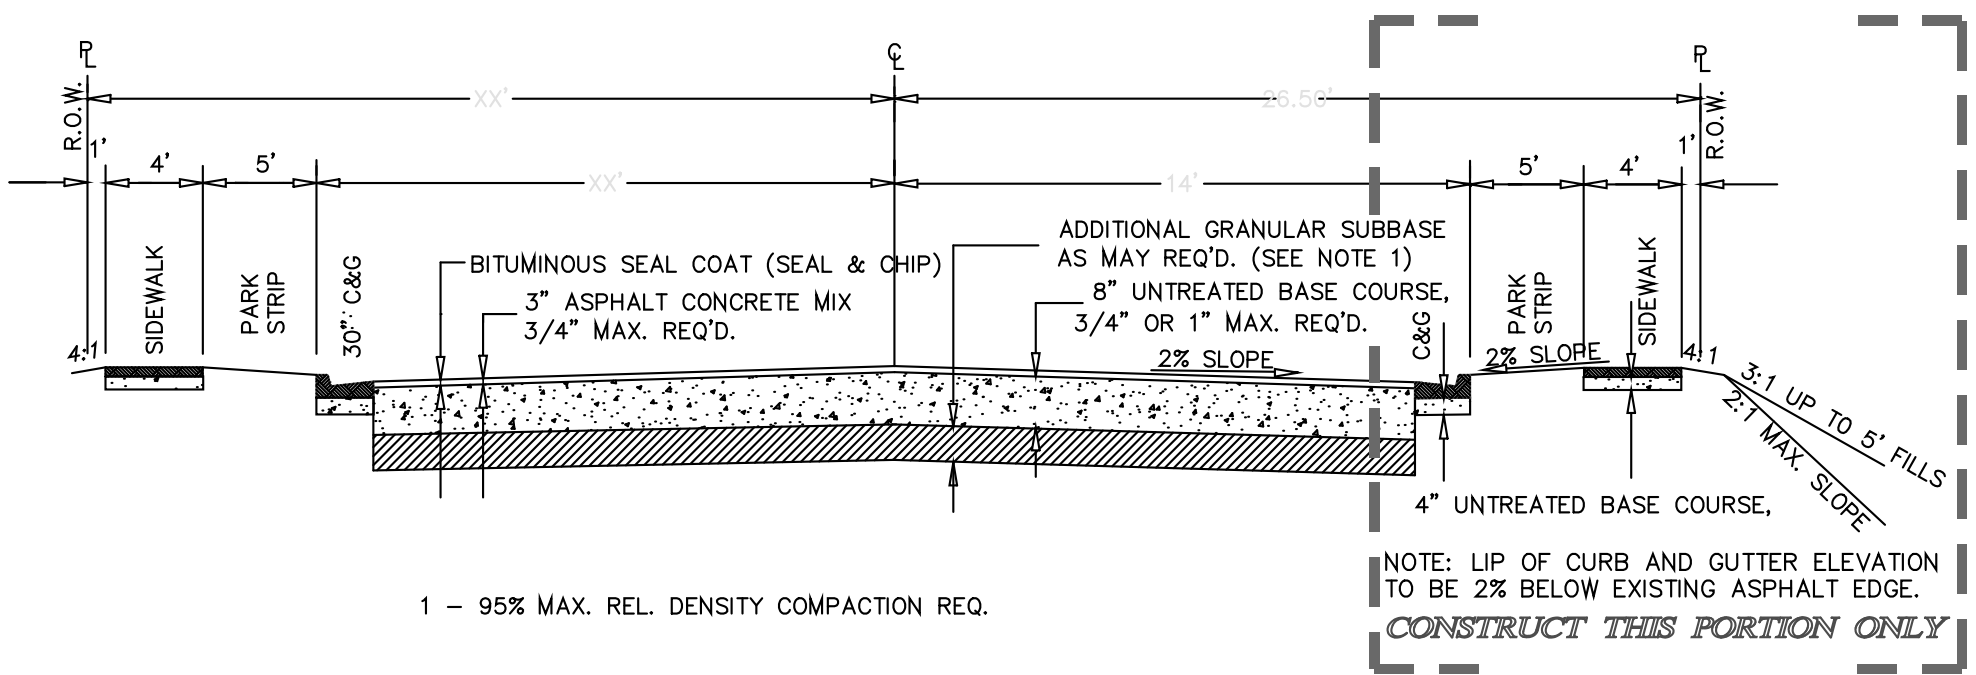

TYPICAL ROAD SECTION - 2750 WEST
WHERE FULL STREET IMPROVEMENTS ARE REQUIRED

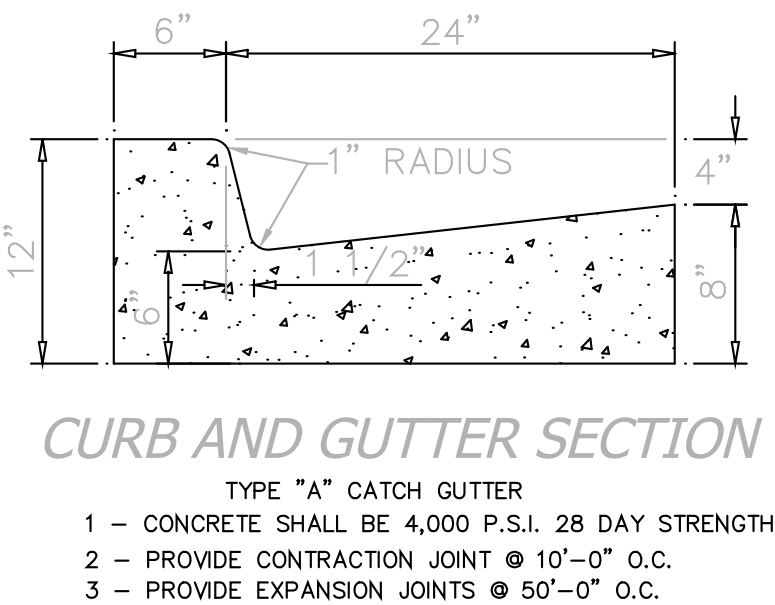


LEGEND:	
	PROPERTY LINE
	CENTERLINE
	FENCE LINE
	FOUND "HANSEN ASSOCIATES" REBAR AND CAP OR OTHER AS INDICATED
	SET 5/8 REBAR W/CAP STAMPED MOUNTAIN ENGINEERING, OR AS INDICATED
	SET BY OTHERS AS INDICATED
	SET NAIL AND WASHER
	SECTION CONTROL AS INDICATED
	RECORD DATA

MOUNTAIN HAWK SUBDIVISION

CONSTRUCTION PLAN
A PART OF THE NORTHWEST QUARTER OF SECTION 4,
TOWNSHIP 10 NORTH, RANGE 2 WEST,
SALT LAKE BASE AND MERIDIAN, U.S. SURVEY
HONEYVILLE CITY, BOX ELDER COUNTY, UTAH.

FOR: BRAD BARTO, 2260 S HIGHWAY 89, SUITE 3B, PERRY, UTAH 84302

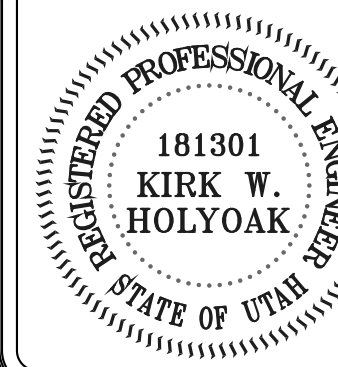

DESIGNED BY:
J.W.H.
DRAWN BY:
J.W.H.
DATE:
MAY, 2019

REVISIONS	
DATE	COMMENTS

MOUNTAIN ENGINEERING
2250 W. OLD HIGHWAY ROAD
PO BOX 308
MORGAN, UTAH 84050
TEL (801) 876-3978 FAX 876-3979