


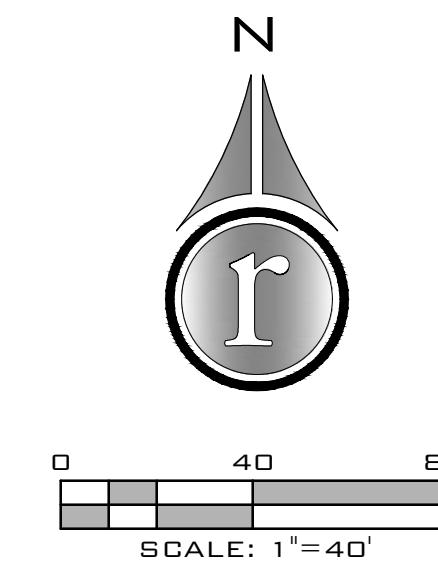

UNIT DIMENSION
(TYPICAL):
SCALE: 1"=20'

LINE	LENGTH	DIRECTION
L1	8.64'	S 89°20'53" E
L2	10.86'	N 41°54'43" W
L3	11.40'	N 73°04'43" W
L4	10.86'	N 41°54'43" W
L5	11.40'	N 73°04'43" W
L6	10.67'	N 52°31'42" W
L7	10.86'	N 41°54'43" W
L8	19.69'	S 0°39'07" E
L9	10.67'	N 0°39'07" E
L10	16.13'	N 68°26'37" E
L11	10.00'	S 89°20'53" E
L12	10.00'	S 89°20'53" E
L13	26.45'	S 52°31'42" E
L14	6.00'	N 37°50'12" E
L15	34.68'	S 52°31'42" E
L16	2.00'	S 37°28'18" W
L17	26.67'	S 52°31'42" E
L18	2.00'	S 37°28'18" W
L19	12.66'	S 52°31'42" E
L20	6.00'	N 37°28'18" E
L21	26.01'	S 52°31'42" E
L22	6.00'	S 37°28'18" W
L23	12.66'	S 52°31'42" E
L24	4.00'	N 37°28'18" E
L25	27.12'	S 52°31'38" E

LINE	LENGTH	DIRECTION
L26	8.67'	S 37°28'15" W
L27	10.38'	S 52°31'45" E
L28	4.67'	N 37°28'30" E
L29	31.19'	S 52°31'45" E
L30	2.00'	N 37°26'31" E
L31	24.65'	S 52°31'42" E
L32	3.33'	S 37°28'18" W
L33	12.66'	S 52°31'42" E
L34	5.33'	N 37°28'18" E
L35	26.01'	S 52°31'42" E
L36	4.00'	S 37°28'18" W
L37	12.66'	S 52°31'42" E
L38	6.00'	N 37°28'18" E
L39	25.34'	S 52°31'42" E
L40	6.00'	S 37°28'18" W
L41	13.33'	S 52°31'42" E
L42	4.00'	N 37°28'18" E
L43	32.67'	S 52°31'46" E
L44	2.65'	N 37°27'08" E
L45	10.67'	S 52°33'14" E
L46	5.33'	N 37°25'58" E
L47	34.67'	S 52°32'52" E
L48	5.33'	S 37°28'18" W
L49	3.00'	S 52°31'42" E
L50	39.58'	N 49°37'56" W

LEGEND

○ NOTHING SET OR FOUND

◆ FOUND SECTION MONUMENTATION
AS SHOWN AND DESCRIBED

▲ FOUND RIGHT-OF-WAY MONUMENT

⊕ FOUND SURVEY CONTROL
MONUMENT - CLASS 1

□ COMMON AREA

▨ LIMITED COMMON AREA

▩ PRIVATE AREA

▤ AREA TO BE DEDICATED
TO IVINS CITY

KANTA HOLDINGS LLC
PARCEL NO. 15B-56-A-1

FITNESS RIDGE
HOLDINGS LLC
PARCEL NO. 15B-56-B

L=0.19'
R=1094.86'
D=0°00'35"

SOUTH QUARTER CORNER
SECTION 6, TOWNSHIP 42 SOUTH,
RANGE 16 WEST, SALT LAKE BASE
& MERIDIAN
(FOUND BLM CAP)
HCN NO. 4037
N. 10027249.28
E. 1002627.22

N 88°48'53" W 2699.14' (COR. TO COR.)
BASIS OF BEARING
FITNESS WAY
(60.0' PUBLIC STREET)

SOUTHEAST CORNER
SECTION 6, TOWNSHIP 42 SOUTH,
RANGE 16 WEST, SALT LAKE BASE & MERIDIAN
(FOUND ALPHA ENG. CAP LS 174919)
HCN NO. 4048
N. 10027193.45
E. 1005325.27

OWNER'S DEDICATION:

KNOW ALL MEN BY THESE PRESENTS THAT THE UNDERSIGNED OWNER OF ALL THE ABOVE DESCRIBED TRACT OF LAND HAVING CAUSED THE SAME TO BE SUBDIVIDED INTO LOTS & COMMON AREAS TO BE HEREAFTER KNOWN AS:

THE VILLAGE AT MOVARA

DO HEREBY DEDICATE TO THE COMMON USE OF THE PROPERTY OWNERS, BUT NOT TO THE USE OF THE GENERAL PUBLIC, ALL COMMON AND LIMITED COMMON AREAS SHOWN ON THIS PLAT, IN ACCORDANCE WITH THE TERMS AND CONDITIONS OF DEDICATION OF SAID COMMON AND LIMITED COMMON AREAS AS MORE FULLY PROVIDED IN THE DECLARATION OF COVENANTS, CONDITIONS AND RESTRICTIONS, OF "SAGE VILLAS", RECORDED IN THE OFFICE OF THE WASHINGTON COUNTY RECORDER ON THIS ____ DAY OF ____, 2011. ENTRY NO. ____.

SAID DECLARATION OF COVENANTS, CONDITIONS AND RESTRICTION IS HEREBY INCORPORATED AND MADE PART OF THIS PLAT. REFERENCE IS MADE TO SAID DECLARATION FOR DETAILS CONCERNING THE RIGHT AND OBLIGATIONS OF PARTIES HAVING OR ACQUIRING AN INTEREST IN THIS DEVELOPMENT, FOR GOOD AND VALUABLE CONSIDERATION RECEIVED, THE UNDERSIGNED OWNERS HEREBY DEDICATE AND CONVEY TO IVINS CITY, FOR PERPETUAL USE OF THE PUBLIC ALL PARCELS OF LAND SHOWN ON THIS PLAT AS EASEMENTS OVER, ON, UNDER AND ACROSS ALL COMMON AND LIMITED COMMON AREAS FOR THE INSTALLATION AND MAINTENANCE OF PUBLIC UTILITIES AND DRAINAGE. THE UNDERSIGNED OWNERS DO HEREBY WARRANT TO IVINS CITY AND ITS SUCCESSORS AND ASSIGNS, THE RIGHT TO USE ALL EASEMENTS GRANTED HEREIN AGAINST THE CLAIMS OF ALL PERSONS.

IN WITNESS WHEREOF WE HAVE HEREUNTO SET OUR HANDS THIS ____ DAY OF ____, 2019.

FITNESS RIDGE HOLDINGS LLC, A UTAH LIMITED LIABILITY COMPANY

MANAGER

ACKNOWLEDGMENT:

STATE OF UTAH)
COUNTY OF WASHINGTON) S.S.

THE FOREGOING INSTRUMENT WAS ACKNOWLEDGED BEFORE ME THIS ____ DAY OF ____, A.D. 20__ BY ____, MANAGER.

FULL NAME SIGNATURE: _____

FULL NAME PRINT: _____

COMMISSION NO.: _____

EXPIRATION DATE: _____

A NOTARY COMMISSIONED IN
THE STATE OF _____

(STAMP NOT REQUIRED PER UTAH CODE 46-1-16 (6) IF ABOVE INFORMATION IS FILLED IN)

GENERAL NOTES & RESTRICTIONS:

- A GEOTECHNICAL INVESTIGATION WAS PERFORMED BY AGED APPLIED GEOTECH. THE INVESTIGATION RESULTS AND SPECIFIC RECOMMENDATIONS FOR THE CONSTRUCTION OF FOUNDATIONS, FLOOR SLABS AND FLATWORK ARE COMPILED IN A REPORT DATED JANUARY 29, 2019 PROJECT NO. 19-015. THIS REPORT IS AVAILABLE FROM THE DEVELOPER AND A COPY IS ON FILE WITH IVINS CITY. OWNERS, BUILDERS, AND CONTRACTORS SHOULD BECOME FAMILIAR WITH THIS REPORT AND COMPLY WITH ITS RECOMMENDATIONS.
- BY RECORDING THIS SUBDIVISION PLAT, PUBLIC UTILITY & DRAINAGE EASEMENTS ARE HEREBY GRANTED WITHIN ALL COMMON AND LIMITED COMMON AREAS WITHIN THIS SUBDIVISION FOR INSTALLATION, ACCESS, MAINTENANCE, AND REPAIR OF ALL UTILITIES INCLUDING NATURAL GAS, CABLE TV, TELEPHONE, WATER, POWER, SEWER AND DRAINAGE IMPROVEMENTS.
- MINIMUM BUILDING SETBACK REQUIREMENTS ARE INCORPORATED INTO THE PAD LAYOUT AS SHOWN. ALL STRUCTURES SHALL BE BUILT ENTIRELY WITHIN THEIR RESPECTIVE PAD.
- DIMENSIONS SHOWN TAKE PRECEDENCE OVER SCALE.
- ALL COORDINATES LISTED ARE UTAH SOUTH ZONE NAD 83 STATE PLANE FEET (GRID) COORDINATES.
- ALL BEARINGS ARE DERIVED FROM THE BASIS OF BEARING SHOWN HEREON.
- ALL DISTANCES LISTED ARE GROUND DISTANCES AND ARE TRUE REPRESENTATION OF MONUMENTS AND IMPROVEMENTS PLACED OR TO BE PLACED ON THE GROUND. (UNLESS OTHERWISE NOTED)
- LANDSCAPING DESIGN, MAINTENANCE, AND CONTROL WITHIN THE PUBLIC RIGHT-OF-WAYS SHALL BE THE SOLE RESPONSIBILITY OF THE ADJOINING PROPERTY OWNERS ASSOCIATION, ITS SUCCESSORS AND OR ASSIGNS. (UNLESS OTHERWISE NOTED)
- ALL APPROVED SEWER MAINS AND MANHOLES WITHIN PUBLIC AND PRIVATE STREETS ARE PUBLIC AND SHALL BE MAINTAINED BY IVINS CITY, UNLESS OTHERWISE NOTED. ALL LATERAL, GRINDER PUMPS, AND LOW PRESSURE SEWER SYSTEMS ARE PRIVATE AND MAINTAINED BY THE PROPERTY OWNER OR PROPERTY OWNERS ASSOCIATION AS DEFINED BY THE PROPERTY OWNERS ASSOCIATION UNLESS OTHERWISE NOTED.
- ALL WATER IMPROVEMENTS ARE PUBLIC AND SHALL BE MAINTAINED BY IVINS CITY UP TO AND INCLUDING THE METERS. ALL FIRE HYDRANTS AND THEIR APPURTENANCES WITHIN THIS SUBDIVISION ARE PUBLIC AND SHALL ALSO BE MAINTAINED BY IVINS CITY. FIRE LINES TO BUILDINGS ARE PRIVATE AND SHALL BE MAINTAINED BY THE PROPERTY OWNERS ASSOCIATION.
- THE PROPERTY OWNERS ASSOCIATION SHALL BE RESPONSIBLE FOR REPAIRING, RESTORING, OR REPLACING PRIVATE DRIVES, PARKING AREAS, LANDSCAPING, OR OTHER PRIVATE IMPROVEMENTS CONTAINED WITHIN THIS SUBDIVISION RESULTING FROM DRAINAGE OR DISRUPTION CAUSED BY IVINS CITY IN INSTALLING, MAINTAINING, REPAIRING, OR REPLACING PUBLIC WATER, SEWER, AND/OR DRAINAGE IMPROVEMENTS.
- IN ADDITION TO ANNUAL, USUAL, AND SPECIAL ASSESSMENTS FOR MAINTENANCE OF COMMON IMPROVEMENTS CONTAINED WITHIN THIS SUBDIVISION, THE PROPERTY OWNER'S ASSOCIATION SHALL LEVY SUCH ASSESSMENTS AS MAY BE NECESSARY FROM TIME TO TIME TO REPAIR, RESTORE, OR REPLACE PRIVATE DRIVES, PARKING AREAS, LANDSCAPING, OR OTHER PRIVATE IMPROVEMENTS CONTAINED WITHIN THIS SUBDIVISION RESULTING FROM DAMAGE OR DISRUPTION CAUSED BY IVINS CITY IN INSTALLING, MAINTAINING, REPAIRING, OR REPLACING WATER, SEWER, AND/OR DRAINAGE IMPROVEMENTS.
- CLEANING AND MAINTENANCE OF STORM WATER DETENTION SYSTEM REQUIRED BY HOMEOWNERS ASSOCIATION AFTER EVERY MAJOR STORM EVENT.

MORTGAGEE CONSENT TO RECORD:

TOWN & COUNTRY BANK, INC., A MORTGAGEE OF THE SAID TRACT OF LAND DOES HEREBY GIVE CONSENT OF SAID TRACT OF LAND TO BE USED FOR THE USES AND PURPOSES DESCRIBED IN THE PLAT, TO RECORDING PLAT, RECORDING OF COVENANTS, CONDITIONS AND RESTRICTIONS AND JOINS IN ALL DEDICATIONS AND CONVEYANCES.

PRESIDENT

CORPORATION ACKNOWLEDGMENT:

STATE OF UTAH)
COUNTY OF WASHINGTON) S.S.

THE FOREGOING INSTRUMENT WAS ACKNOWLEDGED BEFORE ME THIS ____ DAY OF ____, A.D. 20__ BY ____, PRESIDENT.

FULL NAME SIGNATURE: _____

FULL NAME PRINT: _____

COMMISSION NO.: _____

EXPIRATION DATE: _____

A NOTARY COMMISSIONED IN
THE STATE OF _____

SURVEYOR'S CERTIFICATE:

I, BRANDON E. ANDERSON, PROFESSIONAL LAND SURVEYOR NUMBER 4938716, HOLD A LICENSE IN ACCORDANCE WITH TITLE 58, CHAPTER 22, PROFESSIONAL ENGINEERS AND LAND SURVEYORS LICENSING ACT AND HAVE COMPLETED A SURVEY OF THE PROPERTY DESCRIBED HEREON IN ACCORDANCE WITH SECTION 17-23-17 AND HEREBY CERTIFY ALL MEASUREMENTS AND DESCRIPTIONS ARE CORRECT. MONUMENTS WILL BE SET AS REPRESENTED ON THIS PLAT I FURTHER CERTIFY THAT BY AUTHORITY OF THE HEREON OWNERS, I HAVE MADE A SURVEY OF THE TRACT OF LAND SHOWN ON THIS PLAT AND HAVE SUBDIVIDED THE SAME TRACT INTO LOTS & COMMON AREAS TO BE HEREAFTER KNOWN AS:

THE VILLAGE AT MOVARA

THAT THE SAME HAS BEEN CORRECTLY SURVEYED AND POINTS ESTABLISHED ON THE GROUND IN ACCORDANCE WITH THE HEREON LEGAL DESCRIPTION.



DATE: _____

BRANDON E. ANDERSON

CERTIFICATE NO. 4938716

LEGAL DESCRIPTION:

BEGINNING AT A POINT ON THE NORTHERLY LINE OF FITNESS WAY (FORMERLY KNOWN AS NORMANDY ROAD), SAID POINT BEING SOUTH 88°48'53" EAST 506.25 FEET ALONG THE SECTION LINE AND NORTH 00°39'15" EAST 30.00 FEET FROM THE SOUTH QUARTER CORNER OF SECTION 6, TOWNSHIP 42 SOUTH, RANGE 16 WEST, SALT LAKE BASE & MERIDIAN, AND RUNNING:

THENCE WEST 0.19 FEET ALONG AN ARC OF A 1,095.00 FOOT RADIUS CURVE TO THE RIGHT (CENTER BEARS NORTH 01°10'52" EAST, LONG CHORD BEARS NORTH 88°48'51" WEST 0.19 FEET WITH A CENTRAL ANGLE OF 00°00'35") ALONG SAID NORTHERLY LINE OF FITNESS WAY;
THENCE NORTH 00°39'07" EAST 646.96 FEET SOUTHERLY LINE OF OLD HIGHWAY 91;
THENCE SOUTH 52°31'42" EAST 429.80 FEET ALONG SAID SOUTHERLY LINE OF OLD HIGHWAY 91;
THENCE SOUTH 37°27'08" WEST 76.50 FEET;
THENCE NORTH 52°32'52" WEST 35.56 FEET;
THENCE NORTH 88°38'03" WEST 101.46 FEET;
THENCE NORTH 01°21'57" EAST 22.52 FEET;
THENCE NORTH 88°38'03" WEST 27.65 FEET;
THENCE NORTH 67°34'35" WEST 55.59 FEET;
THENCE NORTH 89°20'53" WEST 44.06 FEET;
THENCE SOUTH 00°39'07" WEST 394.60 FEET TO THE NORTHERLY LINE OF SAID NORMANDY ROAD;
THENCE NORTH 88°48'53" WEST 45.06 FEET ALONG SAID NORTHERLY LINE OF NORMANDY ROAD;

CONTAINING 69,283 SQUARE FEET OR 1.59 ACRES.

MORTGAGEE CONSENT TO RECORD:

UTAH CERTIFIED DEVELOPMENT COMPANY, A MORTGAGEE OF THE SAID TRACT OF LAND DOES HEREBY GIVE CONSENT OF SAID TRACT OF LAND TO BE USED FOR THE USES AND PURPOSES DESCRIBED IN THE PLAT, TO RECORDING PLAT, RECORDING OF COVENANTS, CONDITIONS AND RESTRICTIONS AND JOINS IN ALL DEDICATIONS AND CONVEYANCES.

PRESIDENT

CORPORATION ACKNOWLEDGMENT:

STATE OF UTAH)
COUNTY OF WASHINGTON) S.S.

THE FOREGOING INSTRUMENT WAS ACKNOWLEDGED BEFORE ME THIS ____ DAY OF ____, A.D. 20__ BY ____, PRESIDENT.

FULL NAME SIGNATURE: _____


FULL NAME PRINT: _____

COMMISSION NO.: _____

EXPIRATION DATE: _____

A NOTARY COMMISSIONED IN
THE STATE OF _____

OWNER DEVELOPER
CAMERON KELSCH
290 FITNESS WAY
IVINS, UTAH 84738
435.673.6600

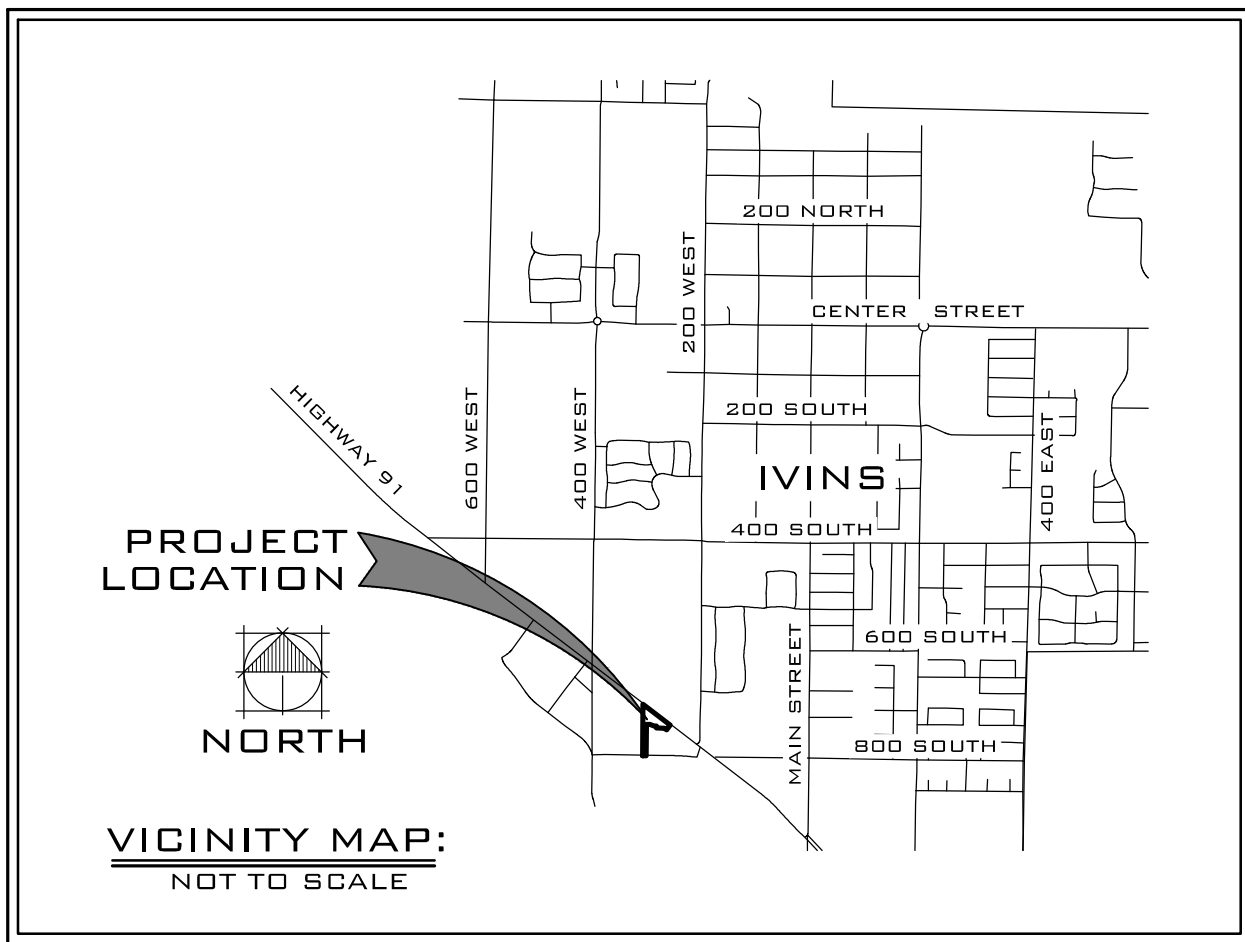

VICINITY MAP:
NOT TO SCALE

THE FINAL PLAT FOR THE VILLAGE AT MOVARA

LOCATED IN THE S.E. 1/4 OF SECTION 6
T.42S., R.16W., S.L.B.&M.

IVINS CITY | WASHINGTON COUNTY | UTAH

ROSENBERG
ASSOCIATES
CIVIL ENGINEERS • LAND SURVEYORS
352 EAST RIVERSIDE DRIVE, SUITE
A-2, ST. GEORGE, UTAH 84790 PH
(435) 673-8586 FX (435)
673-8397, WWW.RAGIVIL.COM

SURVEY-FLAT FILE NUMBER:	5/10/2019 DATE:	B.E.A. DRAWN:
5881-18-017	1" = 40'	B.E.A. CHECKED:
JOB NUMBER:	SCALE:	

ENGINEER'S APPROVAL:

THE HEREON ROAD DEDICATION PLAT HAS BEEN REVIEWED AND IS APPROVED IN ACCORDANCE WITH INFORMATION ON FILE IN THIS OFFICE, THIS ____ DAY OF ____, 20__.

ENGINEER
IVINS CITY, UTAH

APPROVAL OF THE PLANNING COMMISSION:

ON THIS THE ____ DAY OF ____, A.D. 20__, THE PLANNING COMMISSION OF THE IVINS CITY, HAVING REVIEWED THE ABOVE SUBDIVISION FINAL PLAT AND HAVING FOUND THAT IT COMPLIES WITH THE REQUIREMENTS OF THE IVINS CITY PLANNING ORDINANCES, AND BY AUTHORIZATION OF SAID COMMISSION HEREBY APPROVE SAID ROAD DEDICATION PLAT FOR ACCEPTANCE BY THE IVINS CITY, UTAH.

CITY RECORDER
IVINS CITY, UTAH

CHAIRMAN OF THE PLANNING
COMMISSION
IVINS CITY, UTAH

APPROVAL AS TO FORM:

APPROVED AS TO FORM, THIS ____ DAY OF ____, A.D. 20__.

CITY ATTORNEY
IVINS CITY, UTAH

APPROVAL AND ACCEPTANCE BY IVINS CITY, UTAH:

THE IVINS CITY COUNCIL OF IVINS CITY, UTAH, GAVE PRELIMINARY APPROVAL FOR THIS ROAD DEDICATION PLAT ON THE ____ DAY OF ____, A.D. 20__.

CITY RECORDER
IVINS CITY, UTAH

MAYOR
IVINS CITY, UTAH

TREASURER APPROVAL

I, WASHINGTON COUNTY TREASURER, CERTIFY ON THIS ____ DAY OF ____, A.D. 20__ THAT ALL TAXES, SPECIAL ASSESSMENTS, AND FEES DUE AND OWING ON THIS ROAD DEDICATION PLAT HAVE BEEN PAID IN FULL.

WASHINGTON COUNTY TREASURER

RECORDED NO.

FEE: COUNTY RECORDER
WASHINGTON COUNTY, UTAH