

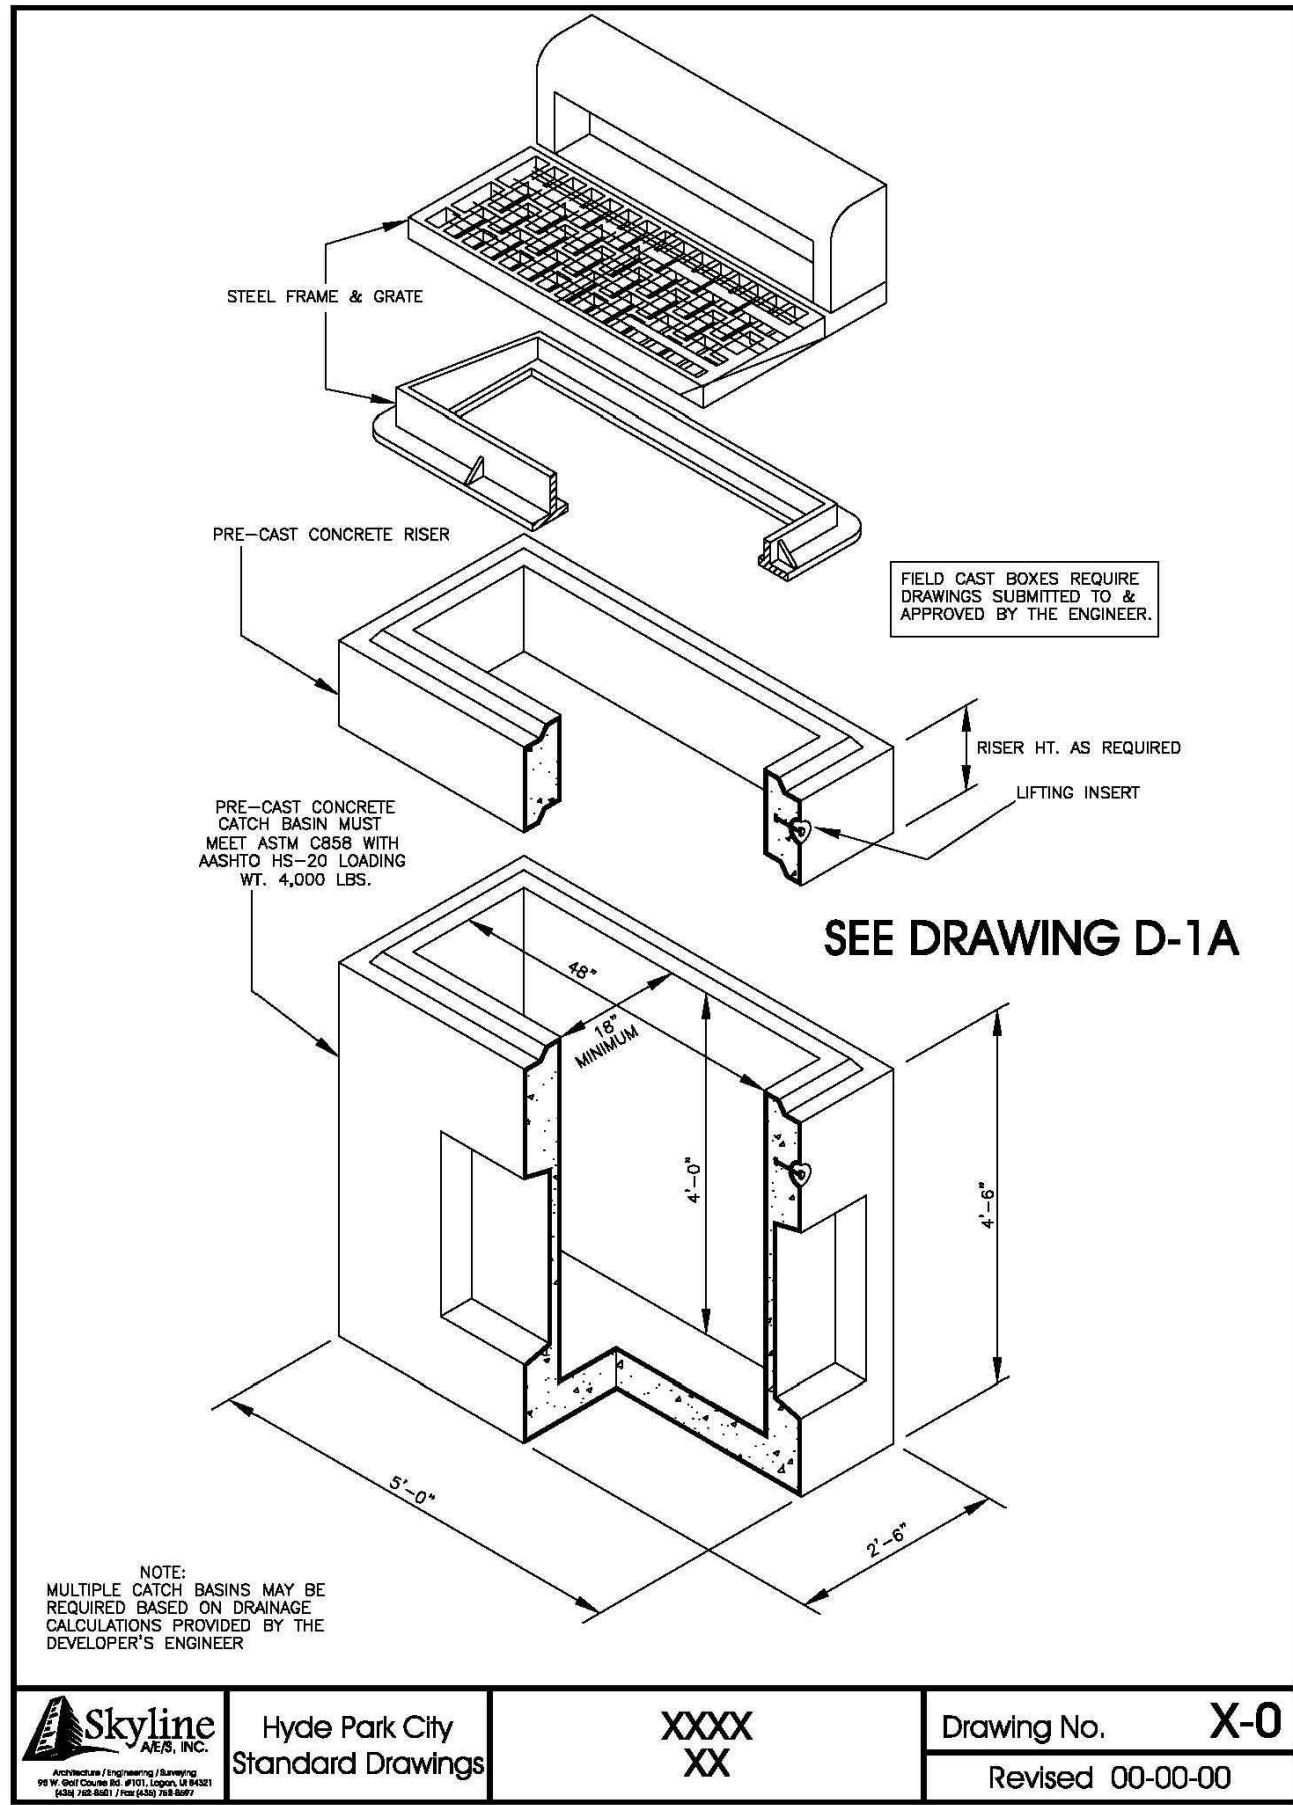
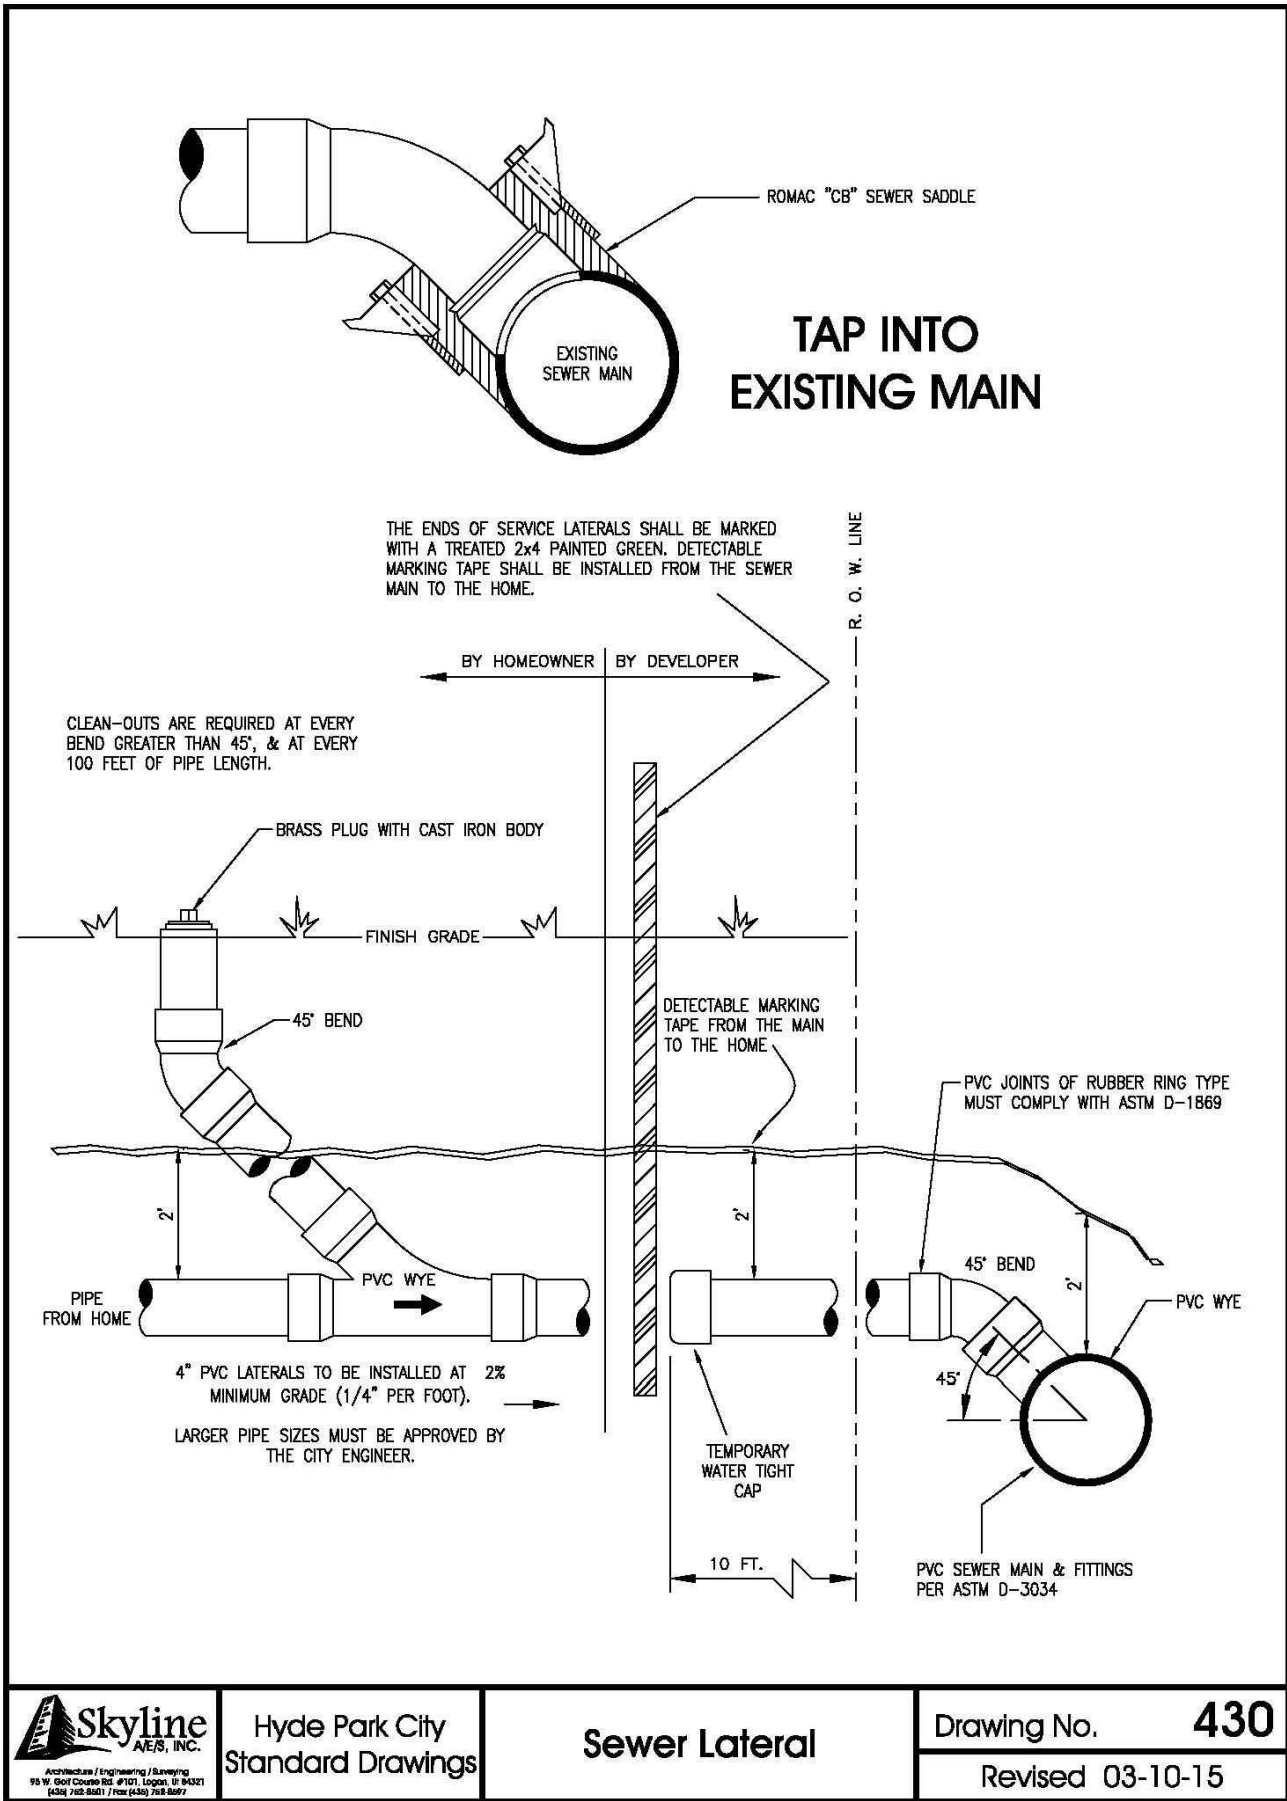


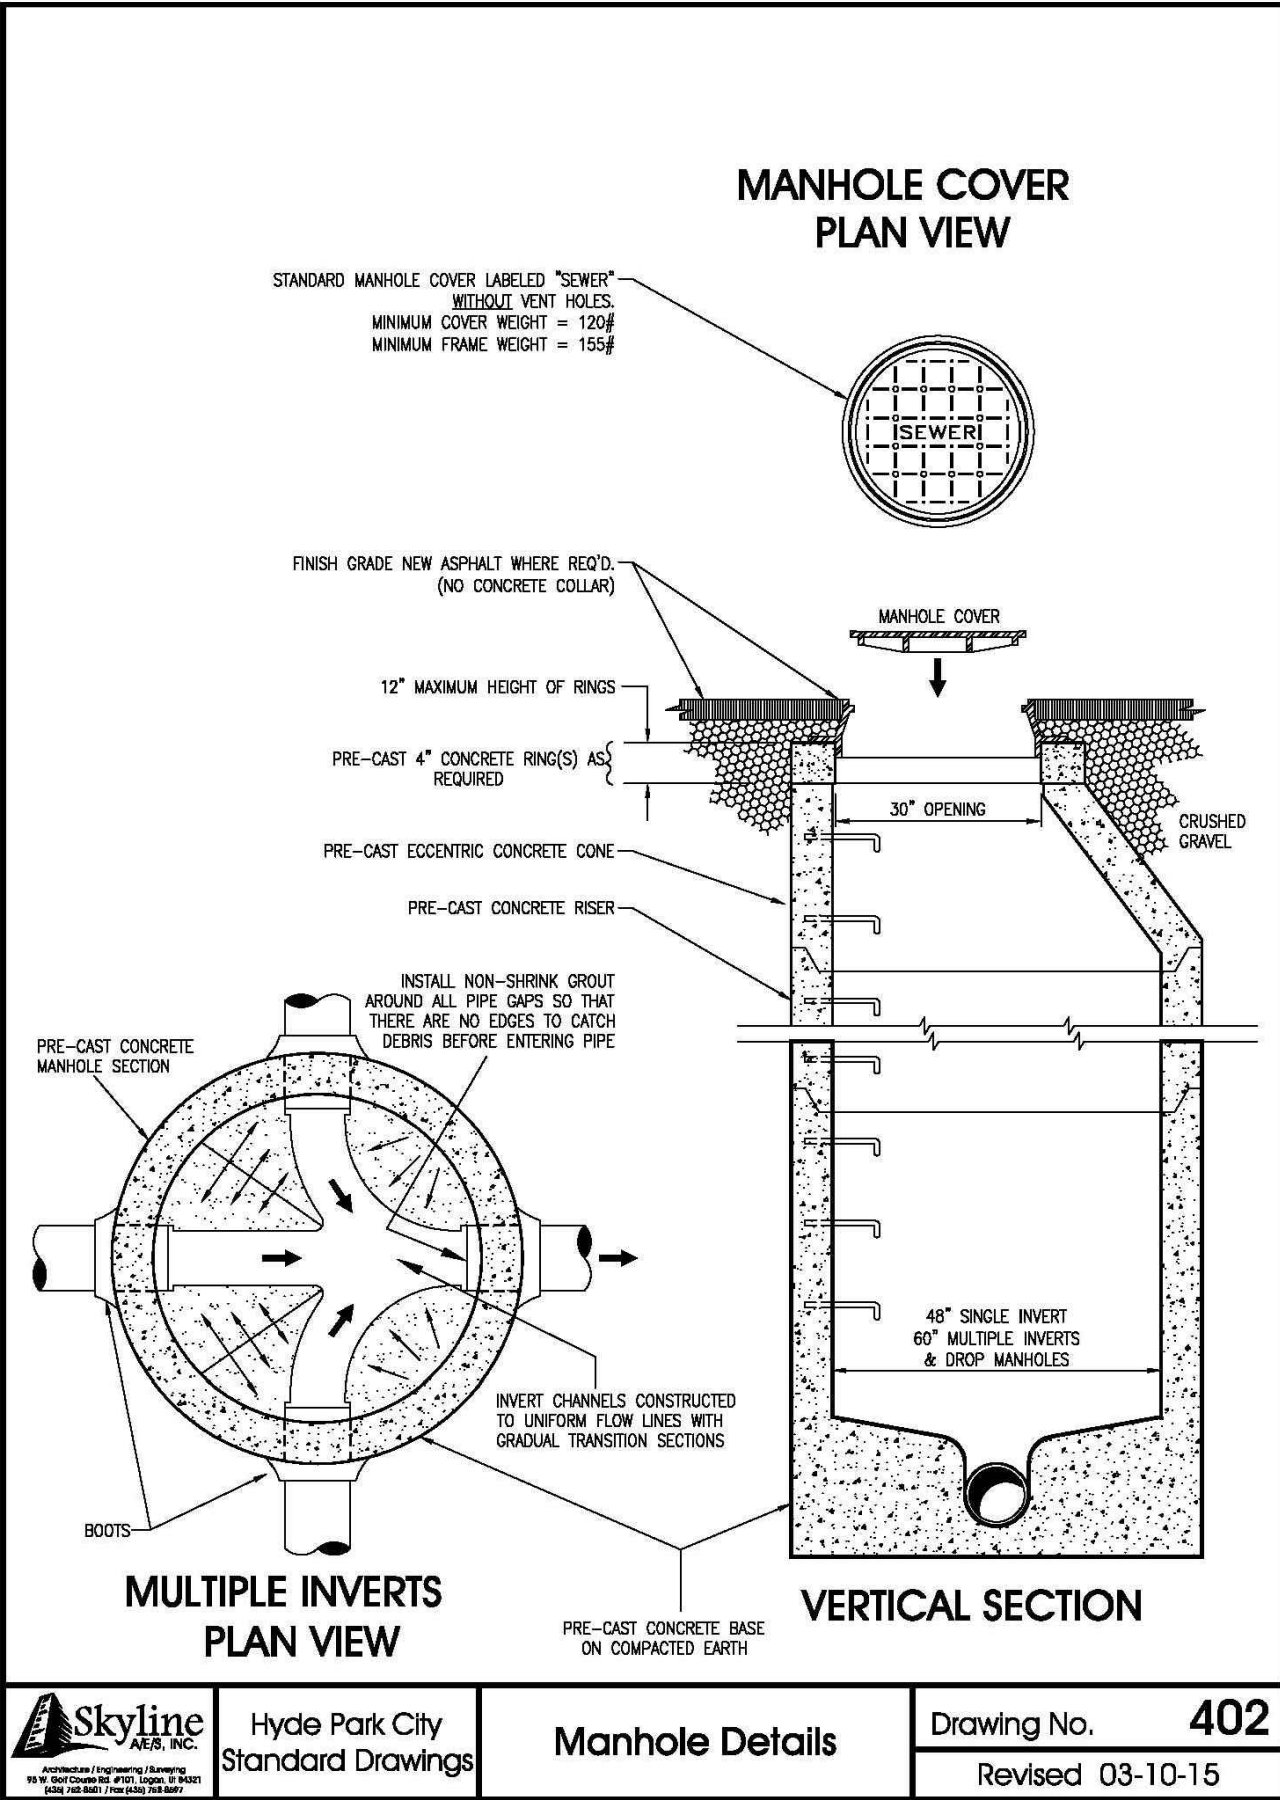

Turner Design Engineering, Inc.
CIVIL ENGINEERING & LAND PLANNING
1015 SOUTH 600 EAST PROVIDENCE, UTAH 84332
(435) 695-8245

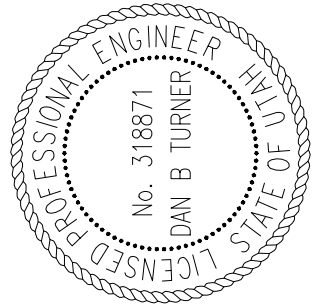

DETAIL SHEET 1
FOX CANYON
UTAH
HYDE PARK, UT

Revisions		Job Number	
		19-008	
		Sheet	
		6 of 8	

July 24, 2019	July 24, 2019	July 24, 2019	July 24, 2019
Date	Date	Date	Date
No. Scale	No. Scale	No. Scale	No. Scale
Scale	Scale	Scale	Scale
D.T.	D.T.	D.T.	D.T.
Designed by	Designed by	Designed by	Designed by
D.T.	D.T.	D.T.	D.T.
Drawn By	Drawn By	Drawn By	Drawn By