

City Engineer
Washington City, Utah



LEGEND


- | | | | |
|---|---|---|---|
|  | POINT NOT SET |  | TELEGRAPH RIGHT OF WAY |
|  | EXISTING REBAR AND CAP |  | CENTER LINE |
|  | MARKED 4804681 |  | SECTION LINE |
| | SET REBAR AND CAP |  | QUARTER SECTION LINE |
|  | FOUND MONUMENTATION
AS SHOWN AND DESCRIBED |  | PUBLIC UTILITY, DRAINAGE, AND ACCESS EASEMENT |
|  | MONUMENTATION NOT FOUND | | |

- WITNESS CORNER TO WEST
1/4 CORNER SECTION 8,
T.42S., R.14W., SLB&M 1978
B.L.M. 3" BRASS CAP: 33'
TO THE TRUE CORNER -
BLM NOTES

REVISIONS DATE	DATE: 9-19-19	
	JOB NUMBER: 4529	
	SCALE: 1" = 400'	
	DRAWN BY: CJA	
	CHECKED BY: CAC	
FILE NAME: Telegraph P2 Base		

ALLIANCE CONSULTING
A Planning and Engineering Firm
2303 N Coral Canyon Blvd. Suite 201 • Washington, Utah 84700-3577 • Tel (435) 672-9060 • Fax (435) 672-9055

AMENDED & EXTENDED TELEGRAPH ROAD DEDICATION-PHASE II
FOR
WASHINGTON CITY
LOCATED IN SECTION 13 TOWNSHIP 42 SOUTH, RANGE 15 WEST AND
SECTION 18 TOWNSHIP 42 SOUTH, RANGE 14 WEST SLB&M,
WASHINGTON CITY, WASH. CO., UTAH

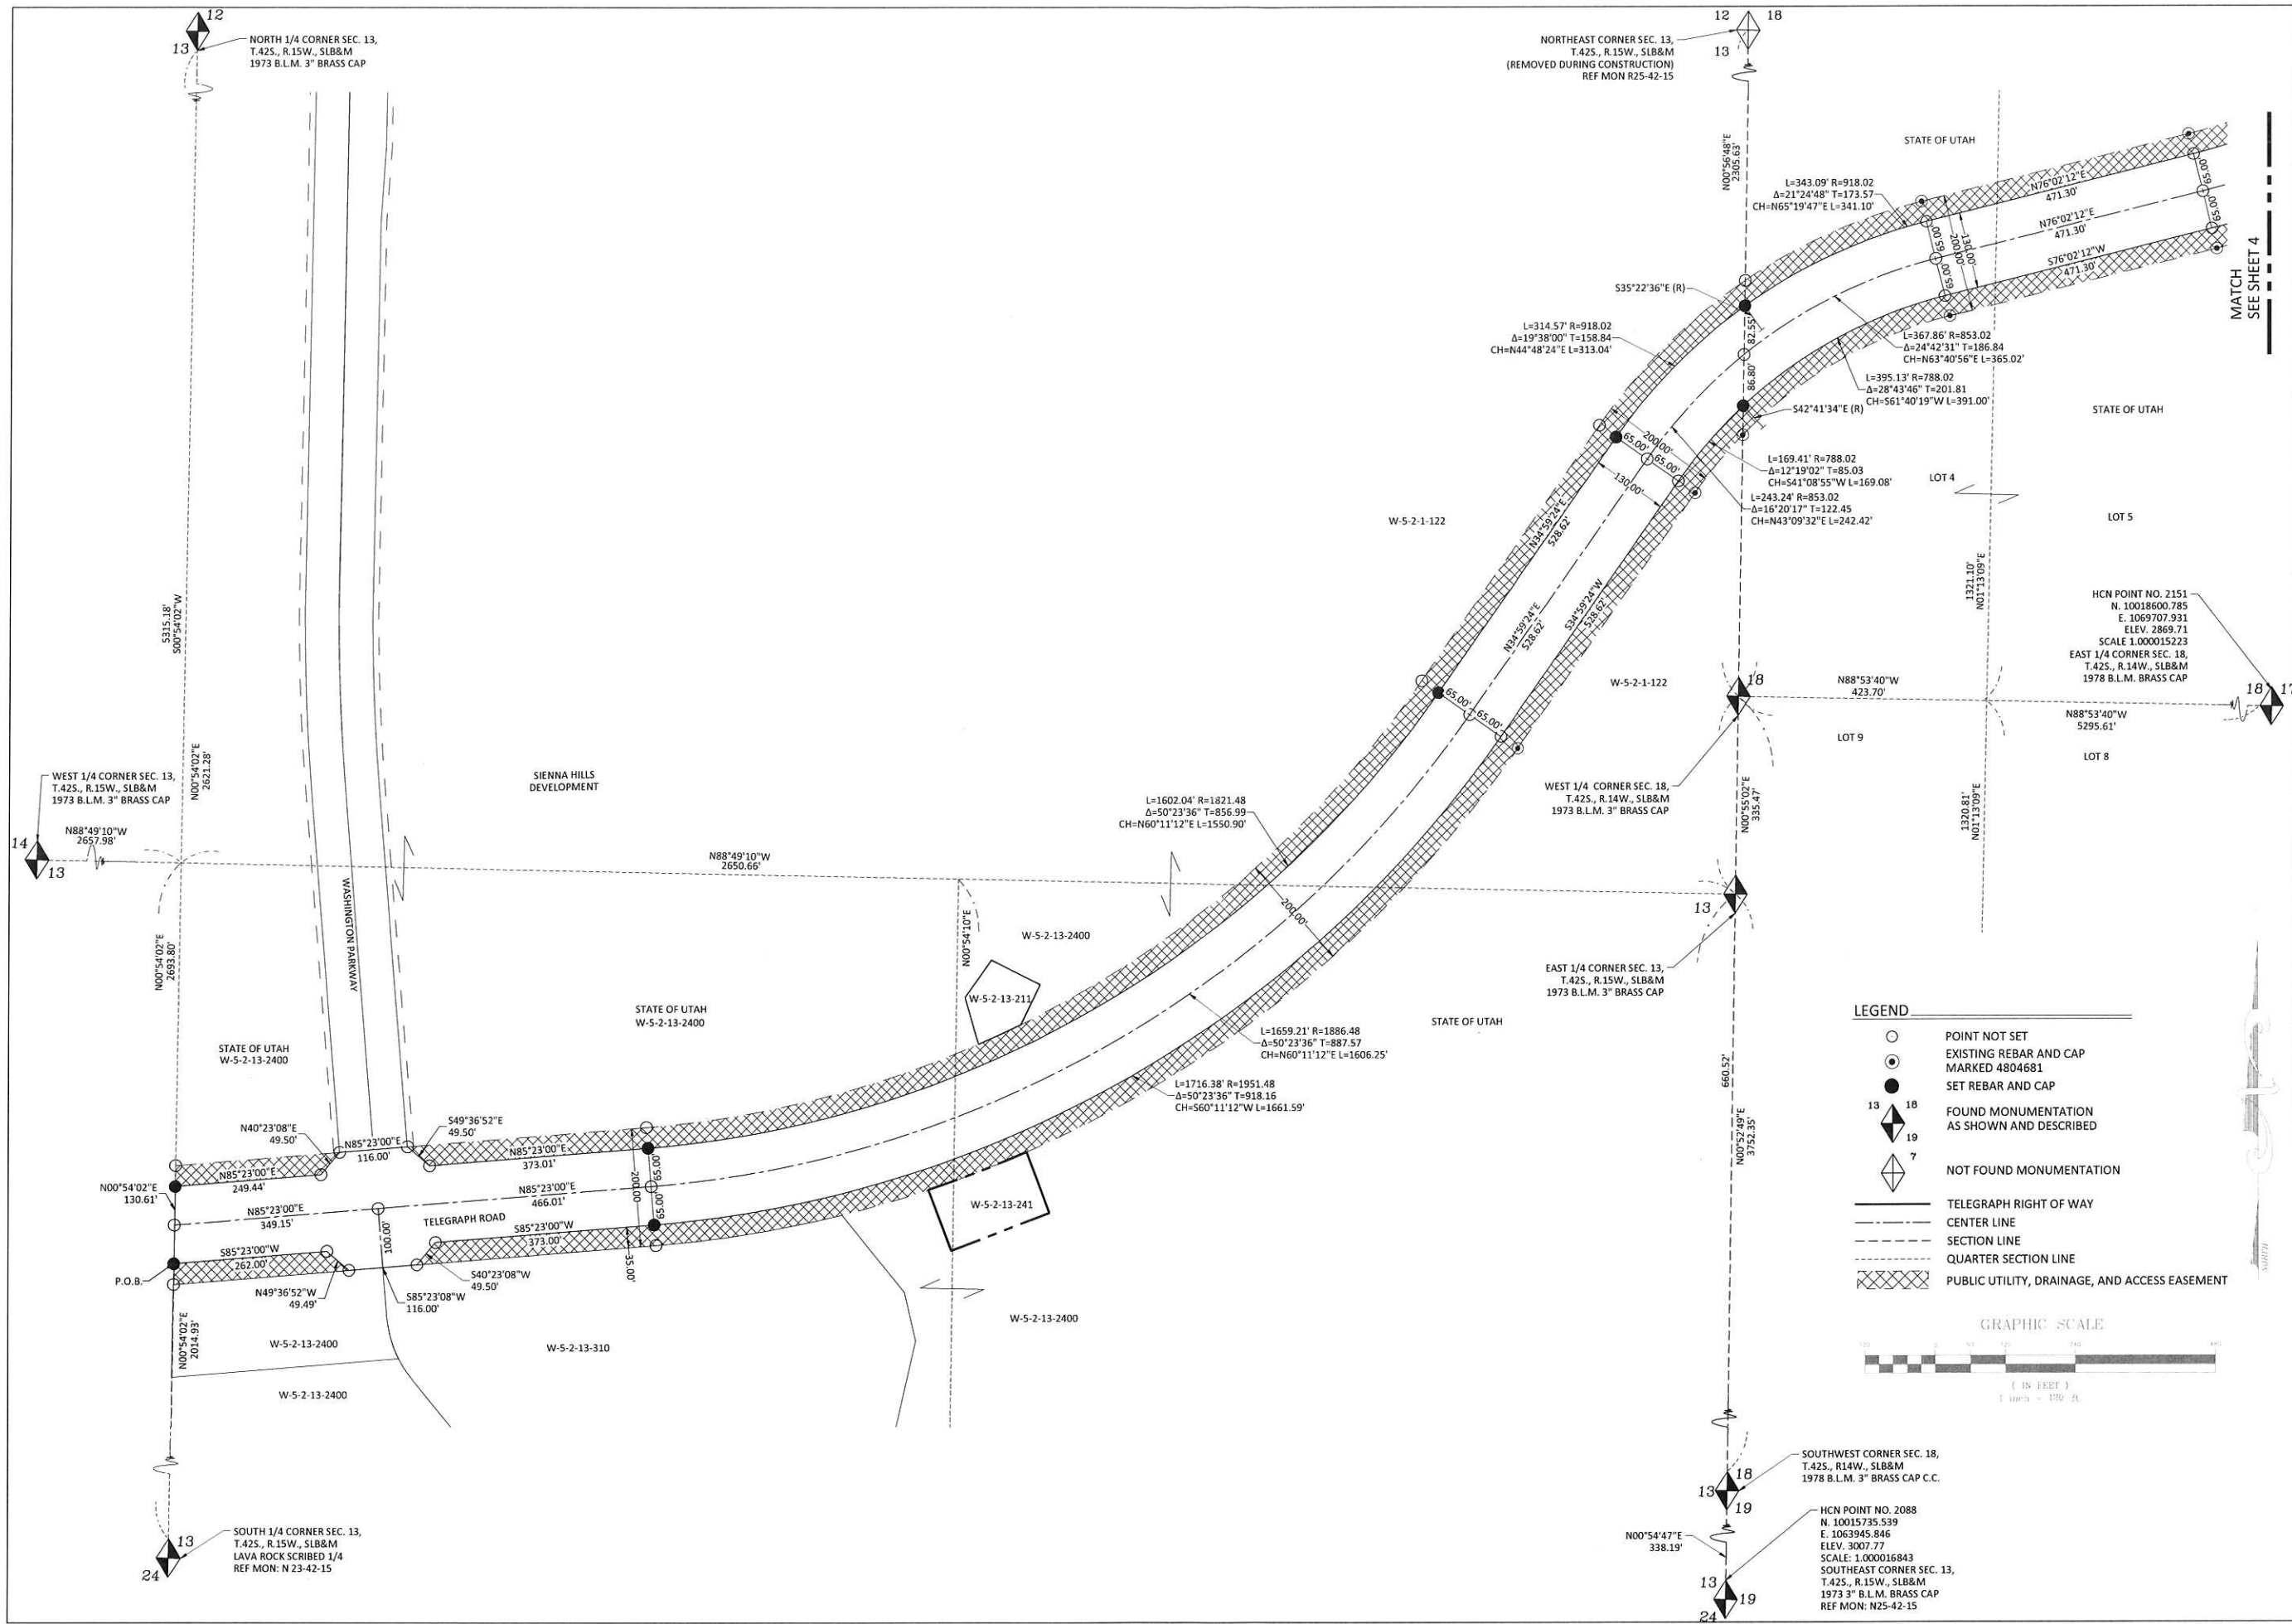

DATE:	9-19-19
JOB NUMBER:	4529
SCALE:	1" = 120'
DRAWN BY:	CJA
CHECKED BY:	CAC
DATE	
REVISIONS	
FILE NAME:	Telegraph P2 Base

ALLIANCE CONSULTING

A Planning and Engineering Firm

2303 N Coral Canyon Blvd, Suite 201 Washington, Utah 84790-0577 Tel: (435) 673-8060 Fax: (435) 673-8065

AMENDED & EXTENDED TELEGRAPH ROAD DEDICATION-PHASE II

FOR
WASHINGTON CITY

LOCATED IN SECTION 13 TOWNSHIP 42 SOUTH, RANGE 15 WEST AND
SECTION 18 TOWNSHIP 42 SOUTH, RANGE 14 WEST SLB&M,
WASHINGTON CITY, WASH. CO., UTAH

SHEET
3
OF 5 SHEETS

LEGEND

○

POINT NOT SET

●

EXISTING REBAR AND CAP
MARKED 4804681

●

SET REBAR AND CAP

◀▶

FOUND MONUMENTATION
AS SHOWN AND DESCRIBED

◀▶

NOT FOUND MONUMENTATION

TELEGRAPH RIGHT OF WAY

CENTER LINE

SECTION LINE


QUARTER SECTION LINE

PUBLIC UTILITY, DRAINAGE, AND ACCESS EASEMENT

GRAPHIC SCALE

(IN FEET)

1" = 120' FT.

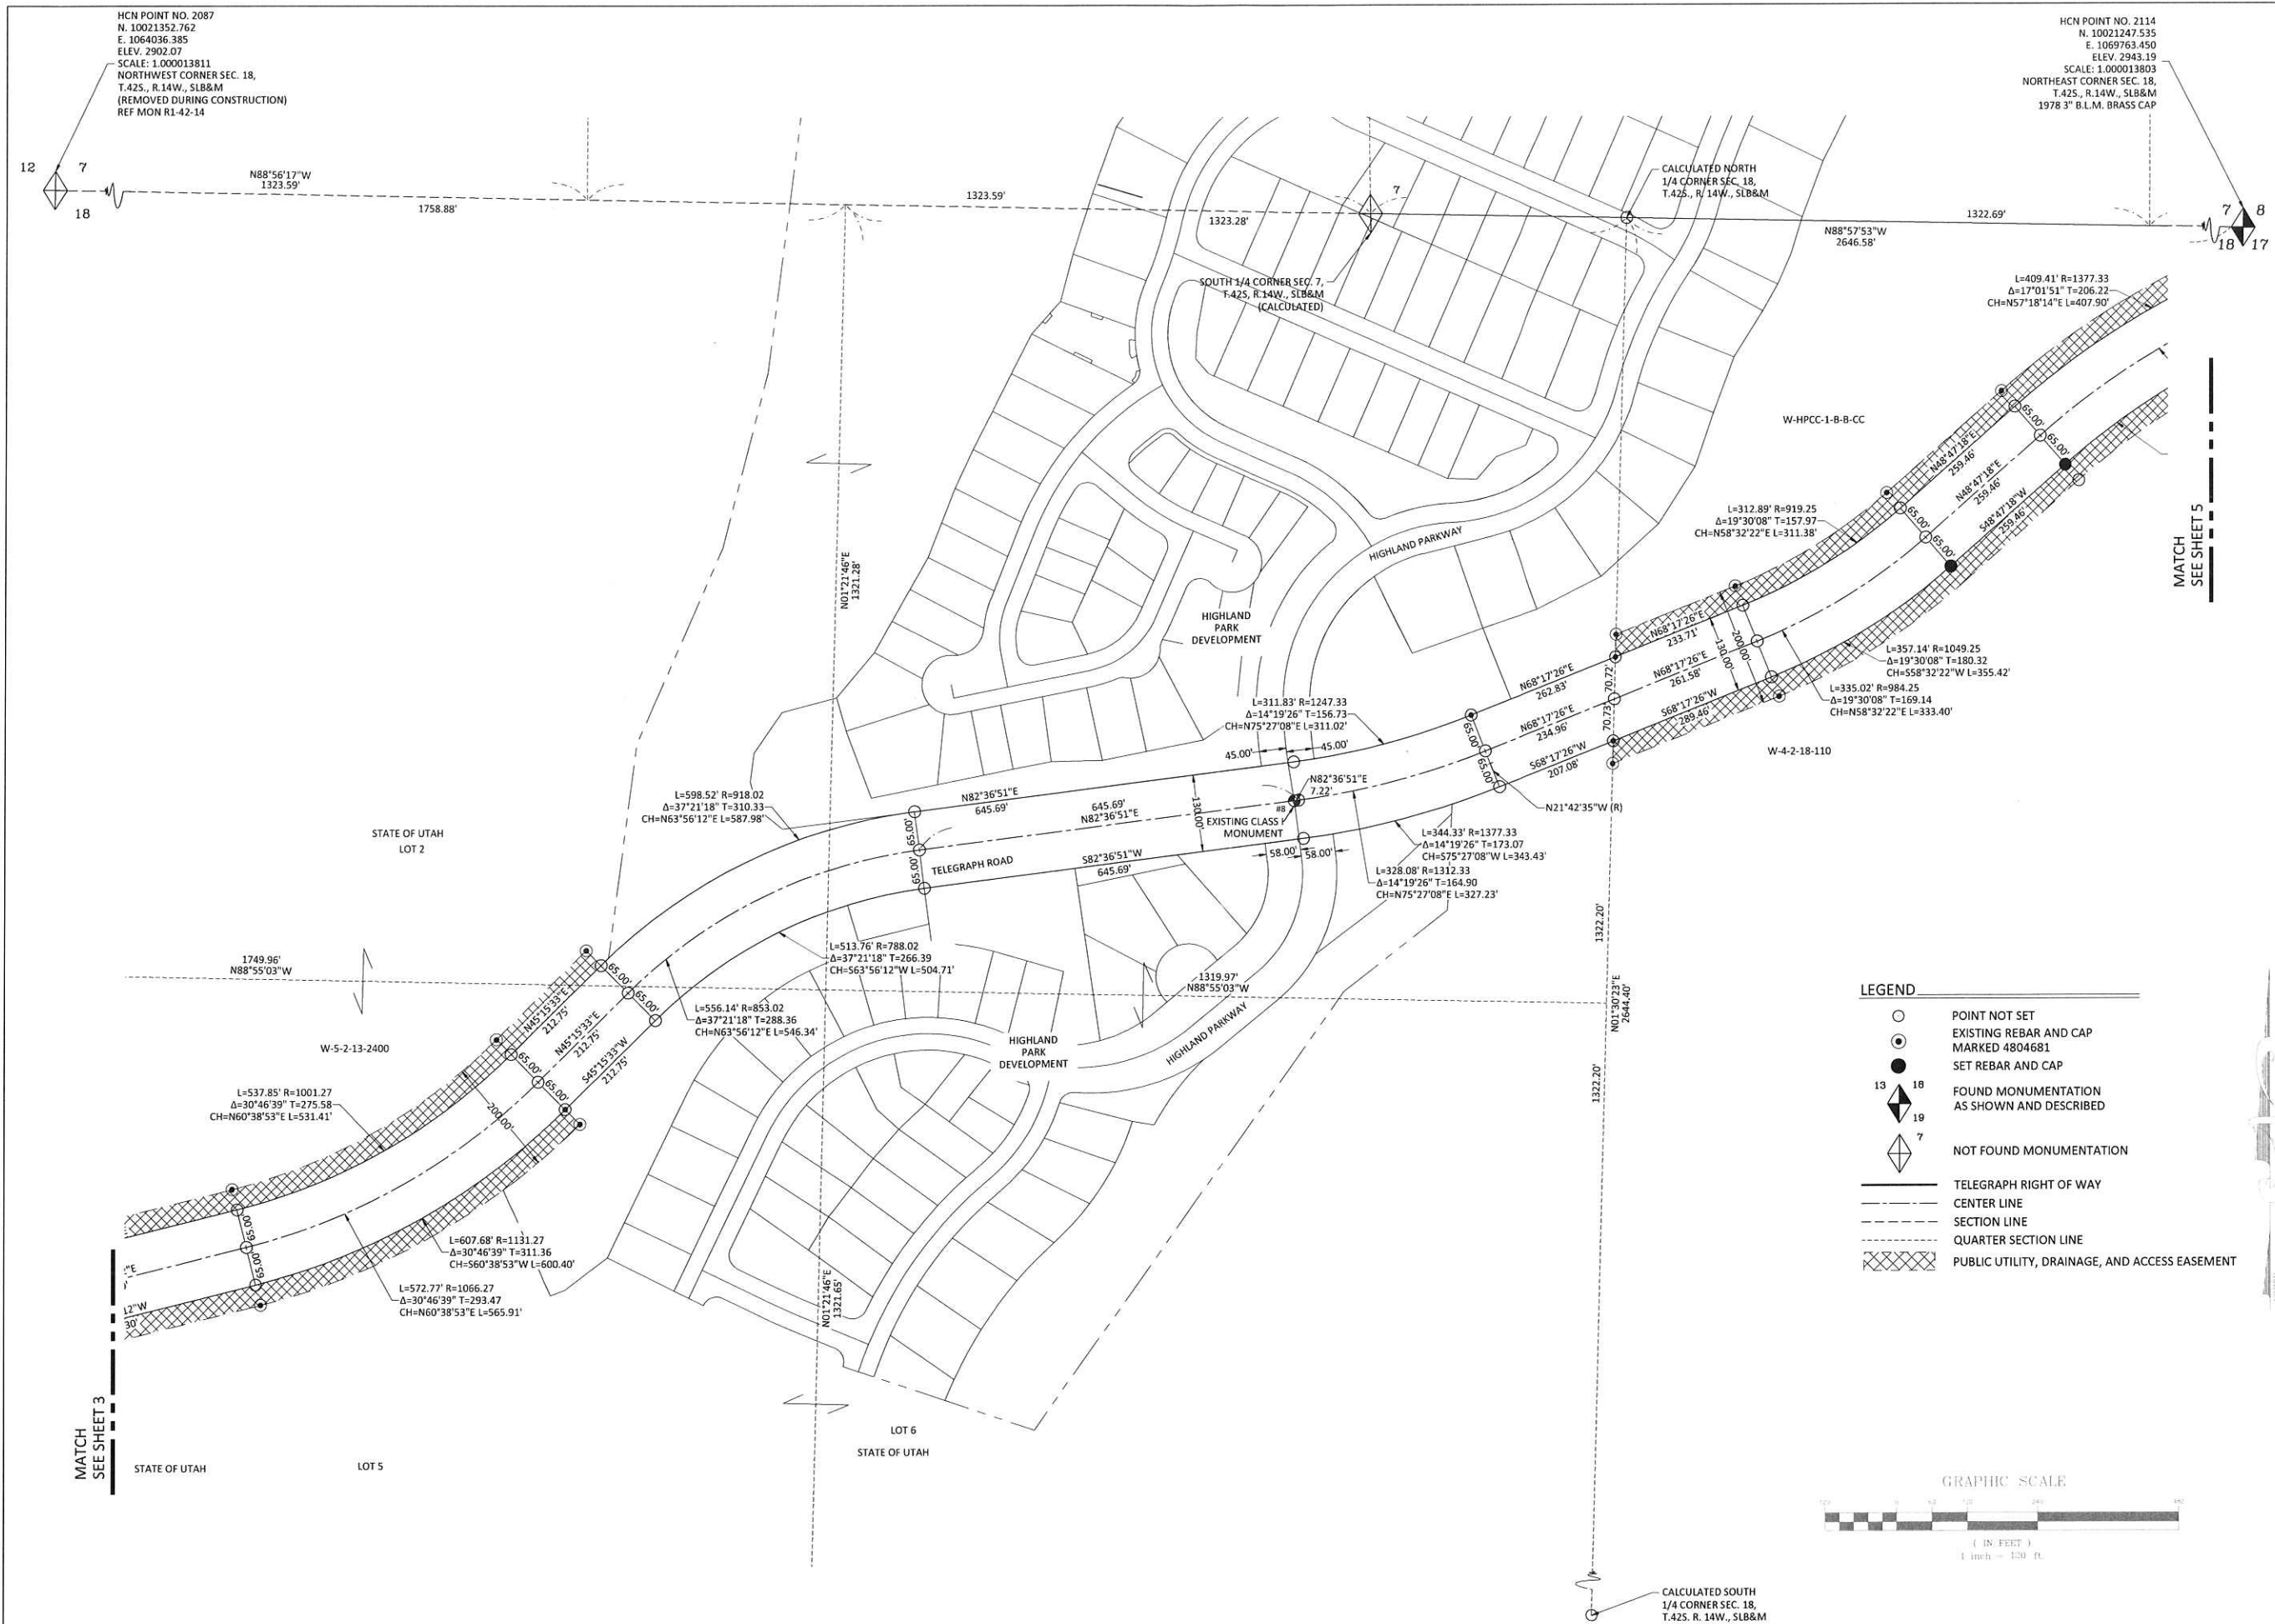[illegible]

ALLIANCE CONSULTING
A Planning and Engineering Firm

2303 N Coral Canyon Blvd. Suite 201 Washington, Ulan 84790-0577 Tel (435) 573-8060 Fax (435) 673-0665



AMENDED & EXTENDED TELEGRAPH ROAD DEDICATION-PHASE II

WASHINGTON CITY
LOCATED IN SECTION 13 TOWNSHIP 42 SOUTH, RANGE 15 WEST AND
SECTION 18 TOWNSHIP 42 SOUTH, RANGE 14 WEST SLB&M,
WASHINGTON CITY, WASH. CO., UTAH

SHEET

4

OF 5 SHEETS

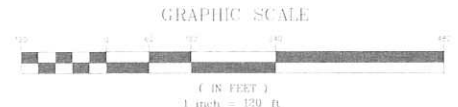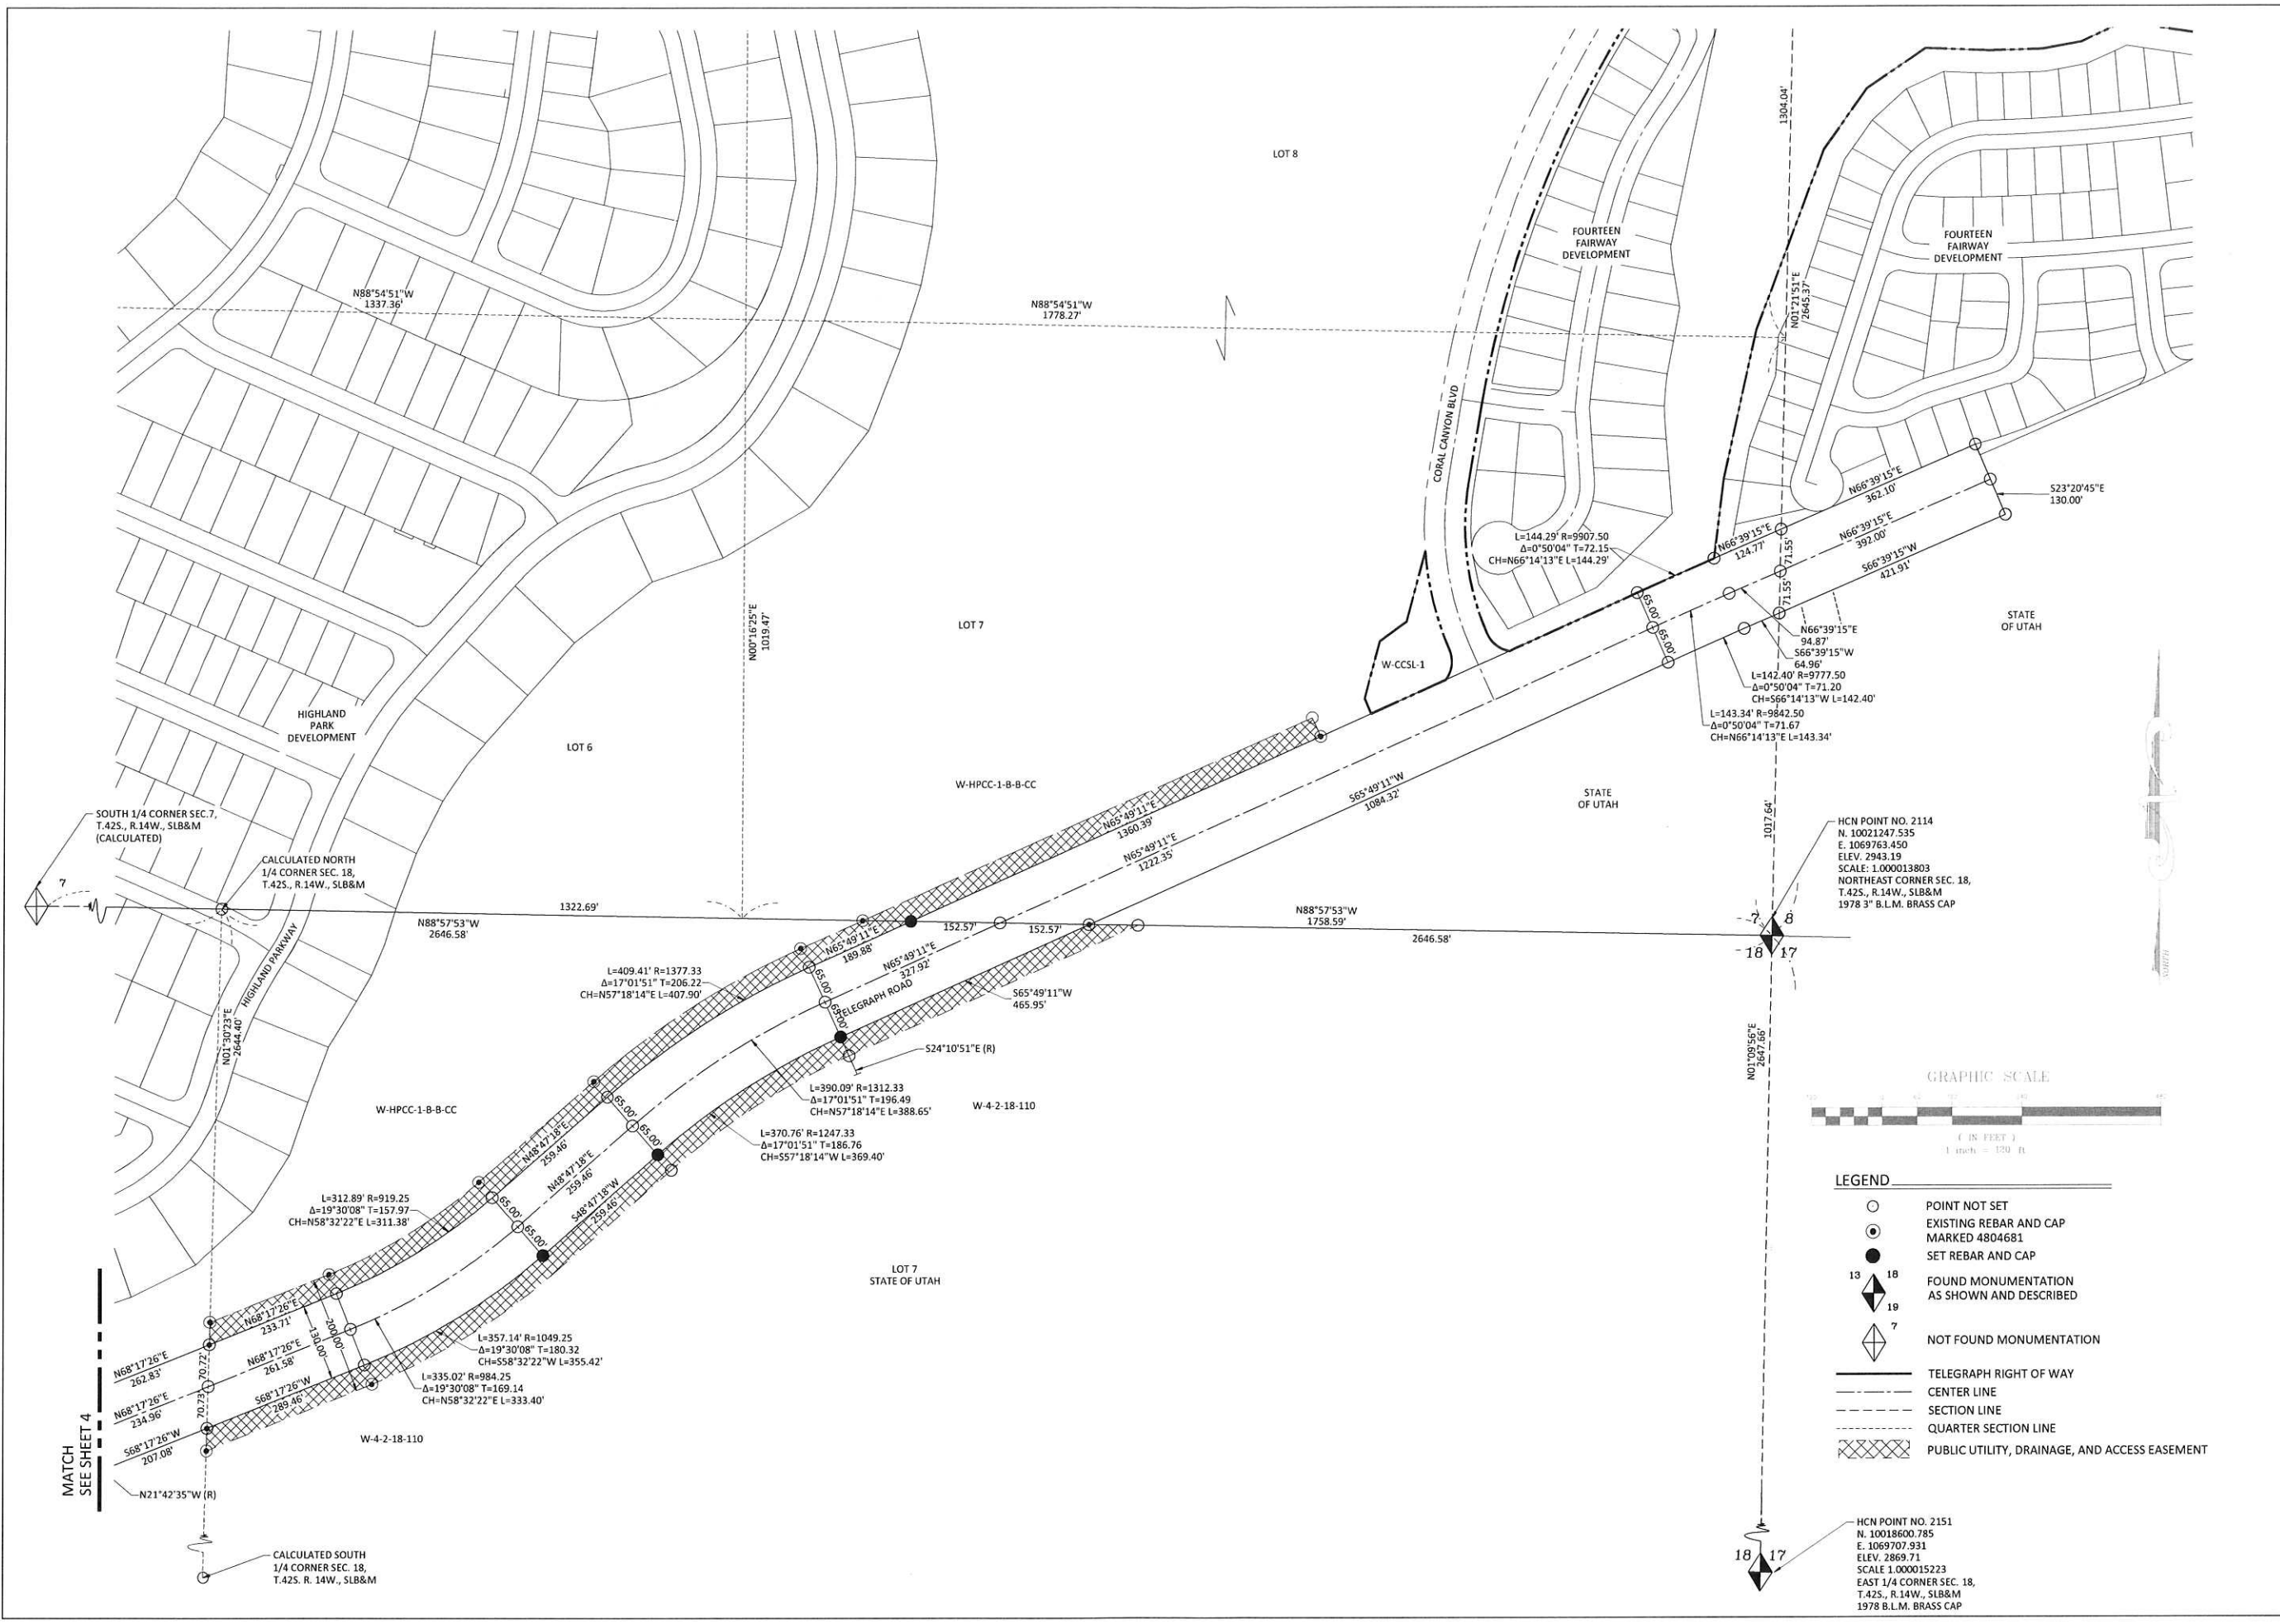

- LEGEND**
- POINT NOT SET
 - EXISTING REBAR AND CAP
 - MARKED 4804681
 - SET REBAR AND CAP
 - 13 18 FOUND MONUMENTATION AS SHOWN AND DESCRIBED
 - 19 7 NOT FOUND MONUMENTATION
 - TELEGRAPH RIGHT OF WAY
 - CENTER LINE
 - SECTION LINE
 - QUARTER SECTION LINE
 - ▨ PUBLIC UTILITY, DRAINAGE, AND ACCESS EASEMENT

HCN POINT NO. 2114
N. 10021247.535
E. 1069763.450
ELEV. 2943.19
SCALE: 1.000013803
NORTHEAST CORNER SEC. 18,
T.42S., R.14W., SLB&M
1978 3" B.L.M. BRASS CAP

HCN POINT NO. 2151
N. 10018600.785
E. 1069707.931
ELEV. 2869.71
SCALE 1.000015223
EAST 1/4 CORNER SEC. 18,
T.42S., R.14W., SLB&M
1978 B.L.M. BRASS CAP

DATE: 9-19-19	
JOB NUMBER: 4529	
SCALE: 1" = 120'	
DRAWN BY: CIA	CHECKED BY: CAC
DATE	REVISIONS
FILE NAME: Telegraph P2 Base	

ALLIANCE CONSULTING
A Planning and Engineering Firm

2303 N Coral Canyon Blvd Suite 201 Washington, Utah 84780-0577 Tel (435) 673-8060 Fax (435) 673-8065

AMENDED & EXTENDED TELEGRAPH ROAD DEDICATION-PHASE II
FOR
WASHINGTON CITY
LOCATED IN SECTION 13 TOWNSHIP 42 SOUTH, RANGE 15 WEST AND
SECTION 18 TOWNSHIP 42 SOUTH, RANGE 14 WEST SLB&M,
WASHINGTON CITY, WASH. CO., UTAH

SHEET
5
OF 5 SHEETS