



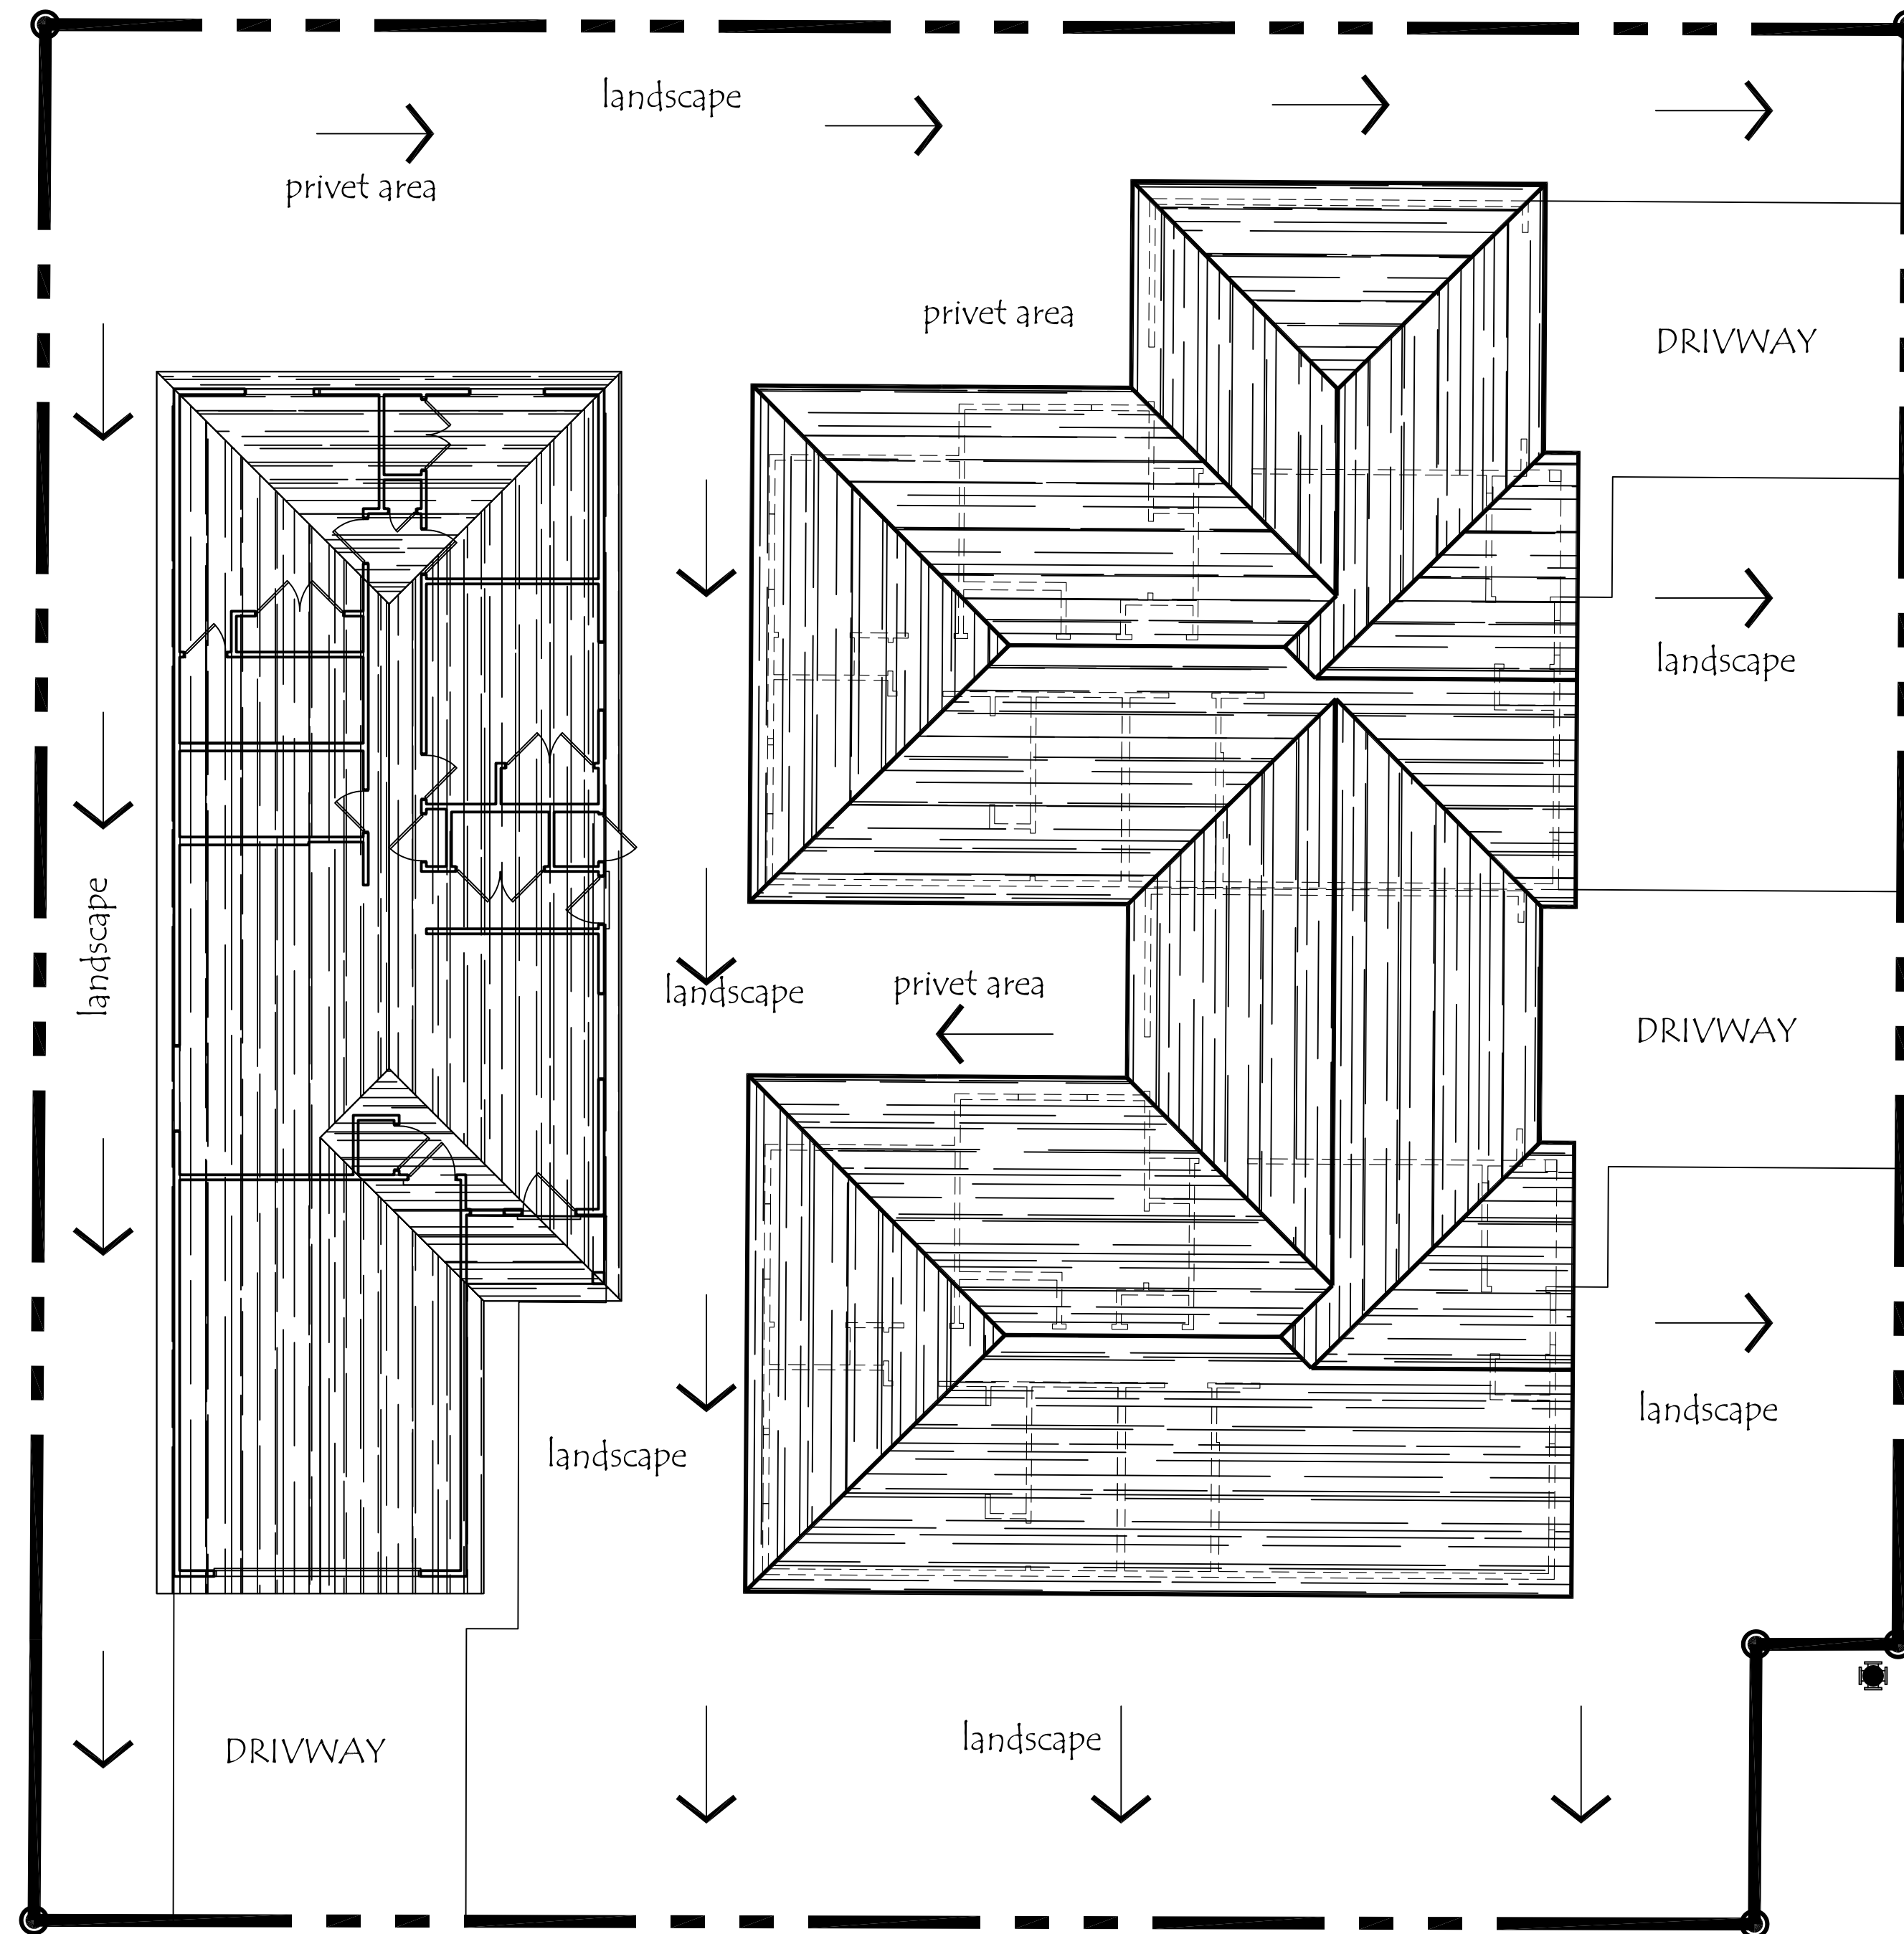

DATA:

LOT = 11,782.62 SQ.FT.
 UNITS A,B & C = 4,616.33 SQ.FT.
 CONC. WALK & DRIVEWAYS = 1,166.34 SQ.FT.
 TOTAL OF UNITS & HARDCAPE = 5,782.67 SQ.FT.
 GREEN AREA = 5,999.95 SQ.FT.

DRAINAGE DIRECTION →

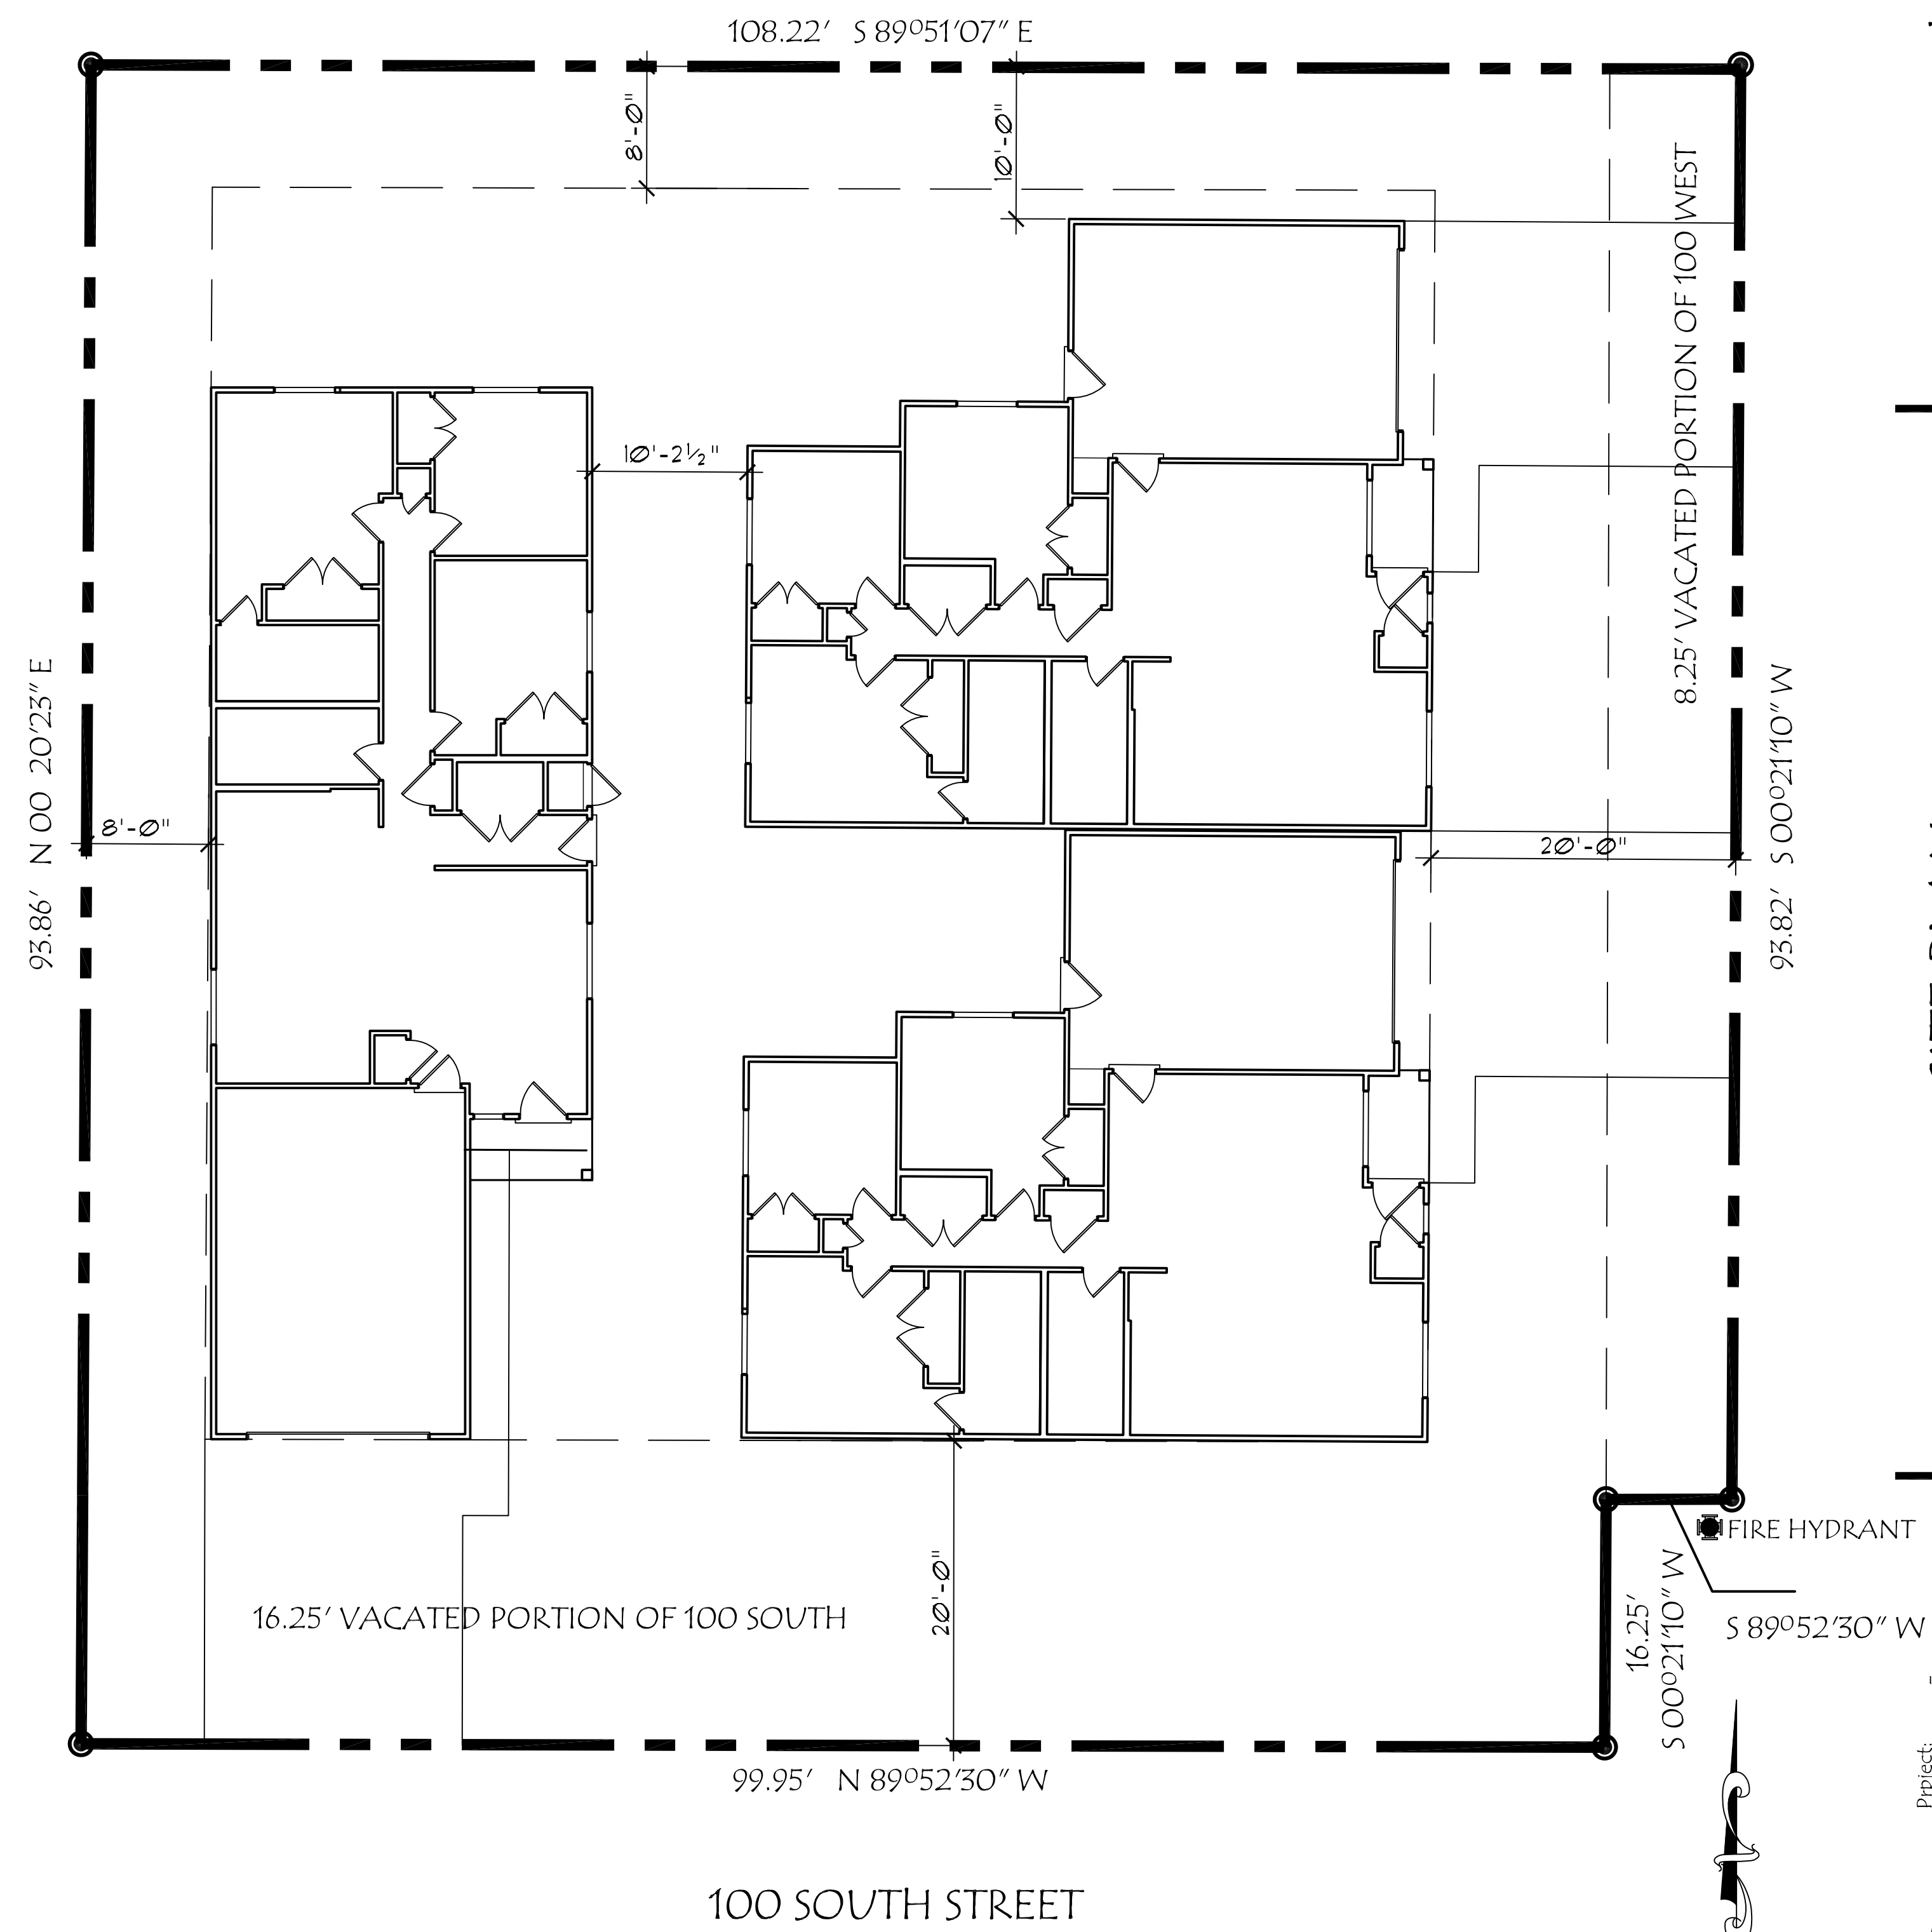

ATTENTION !
 IT IS IMPORTANT FOR THE GENERAL CONTRACTOR AND OWNER TO REVIEW THESE PLANS CAREFULLY BEFORE CONSTRUCTION. THESE PLANS ARE NOT TO BE USED FOR ANY OTHER PURPOSES. THE CONTRACTOR SHALL BE RESPONSIBLE FOR OBTAINING ALL NECESSARY PERMITS AND APPROVALS FROM THE LOCAL AUTHORITIES. 

Scott Leishman
 Residential Architectural
 Design / Drafting / Planning
 Phone: 435-675-6978 115 South Morningside Drive, St. George, Utah 84770

SITE PLAN

Project: -
 Date: -
 Rev. Date: -
 Scale: -

A1