
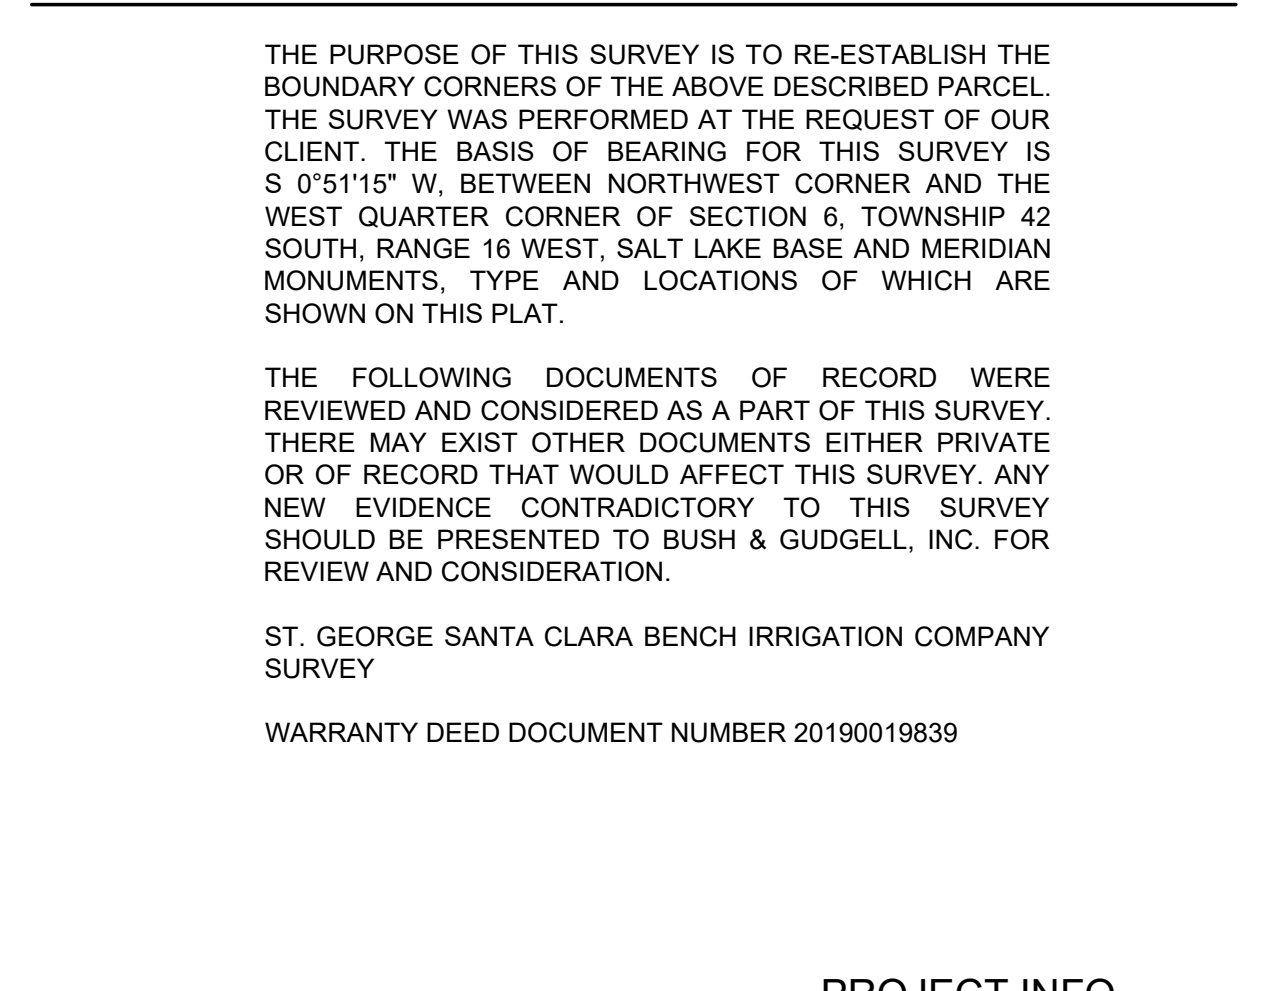
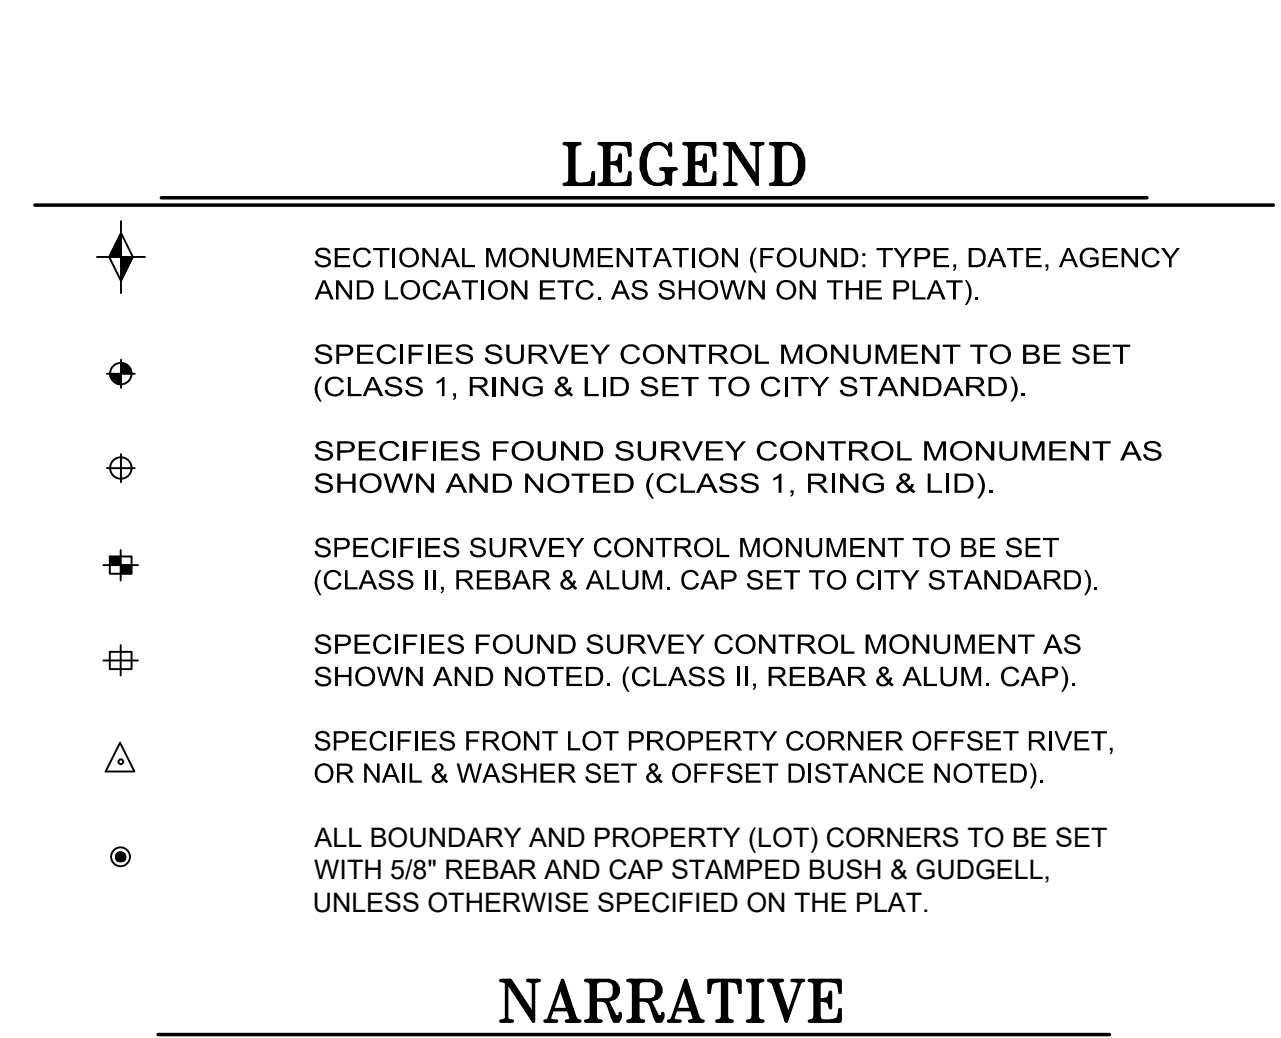
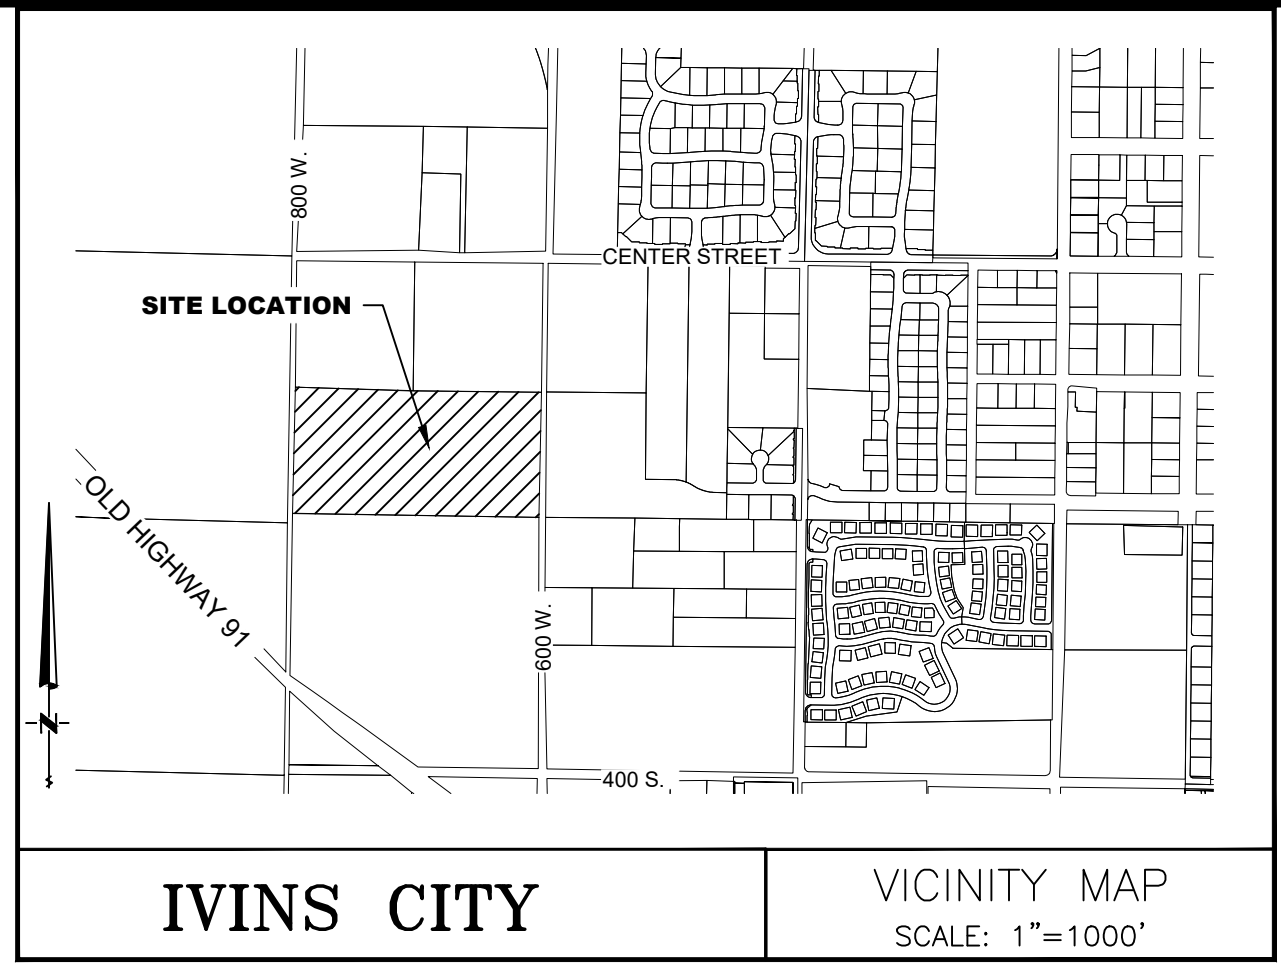


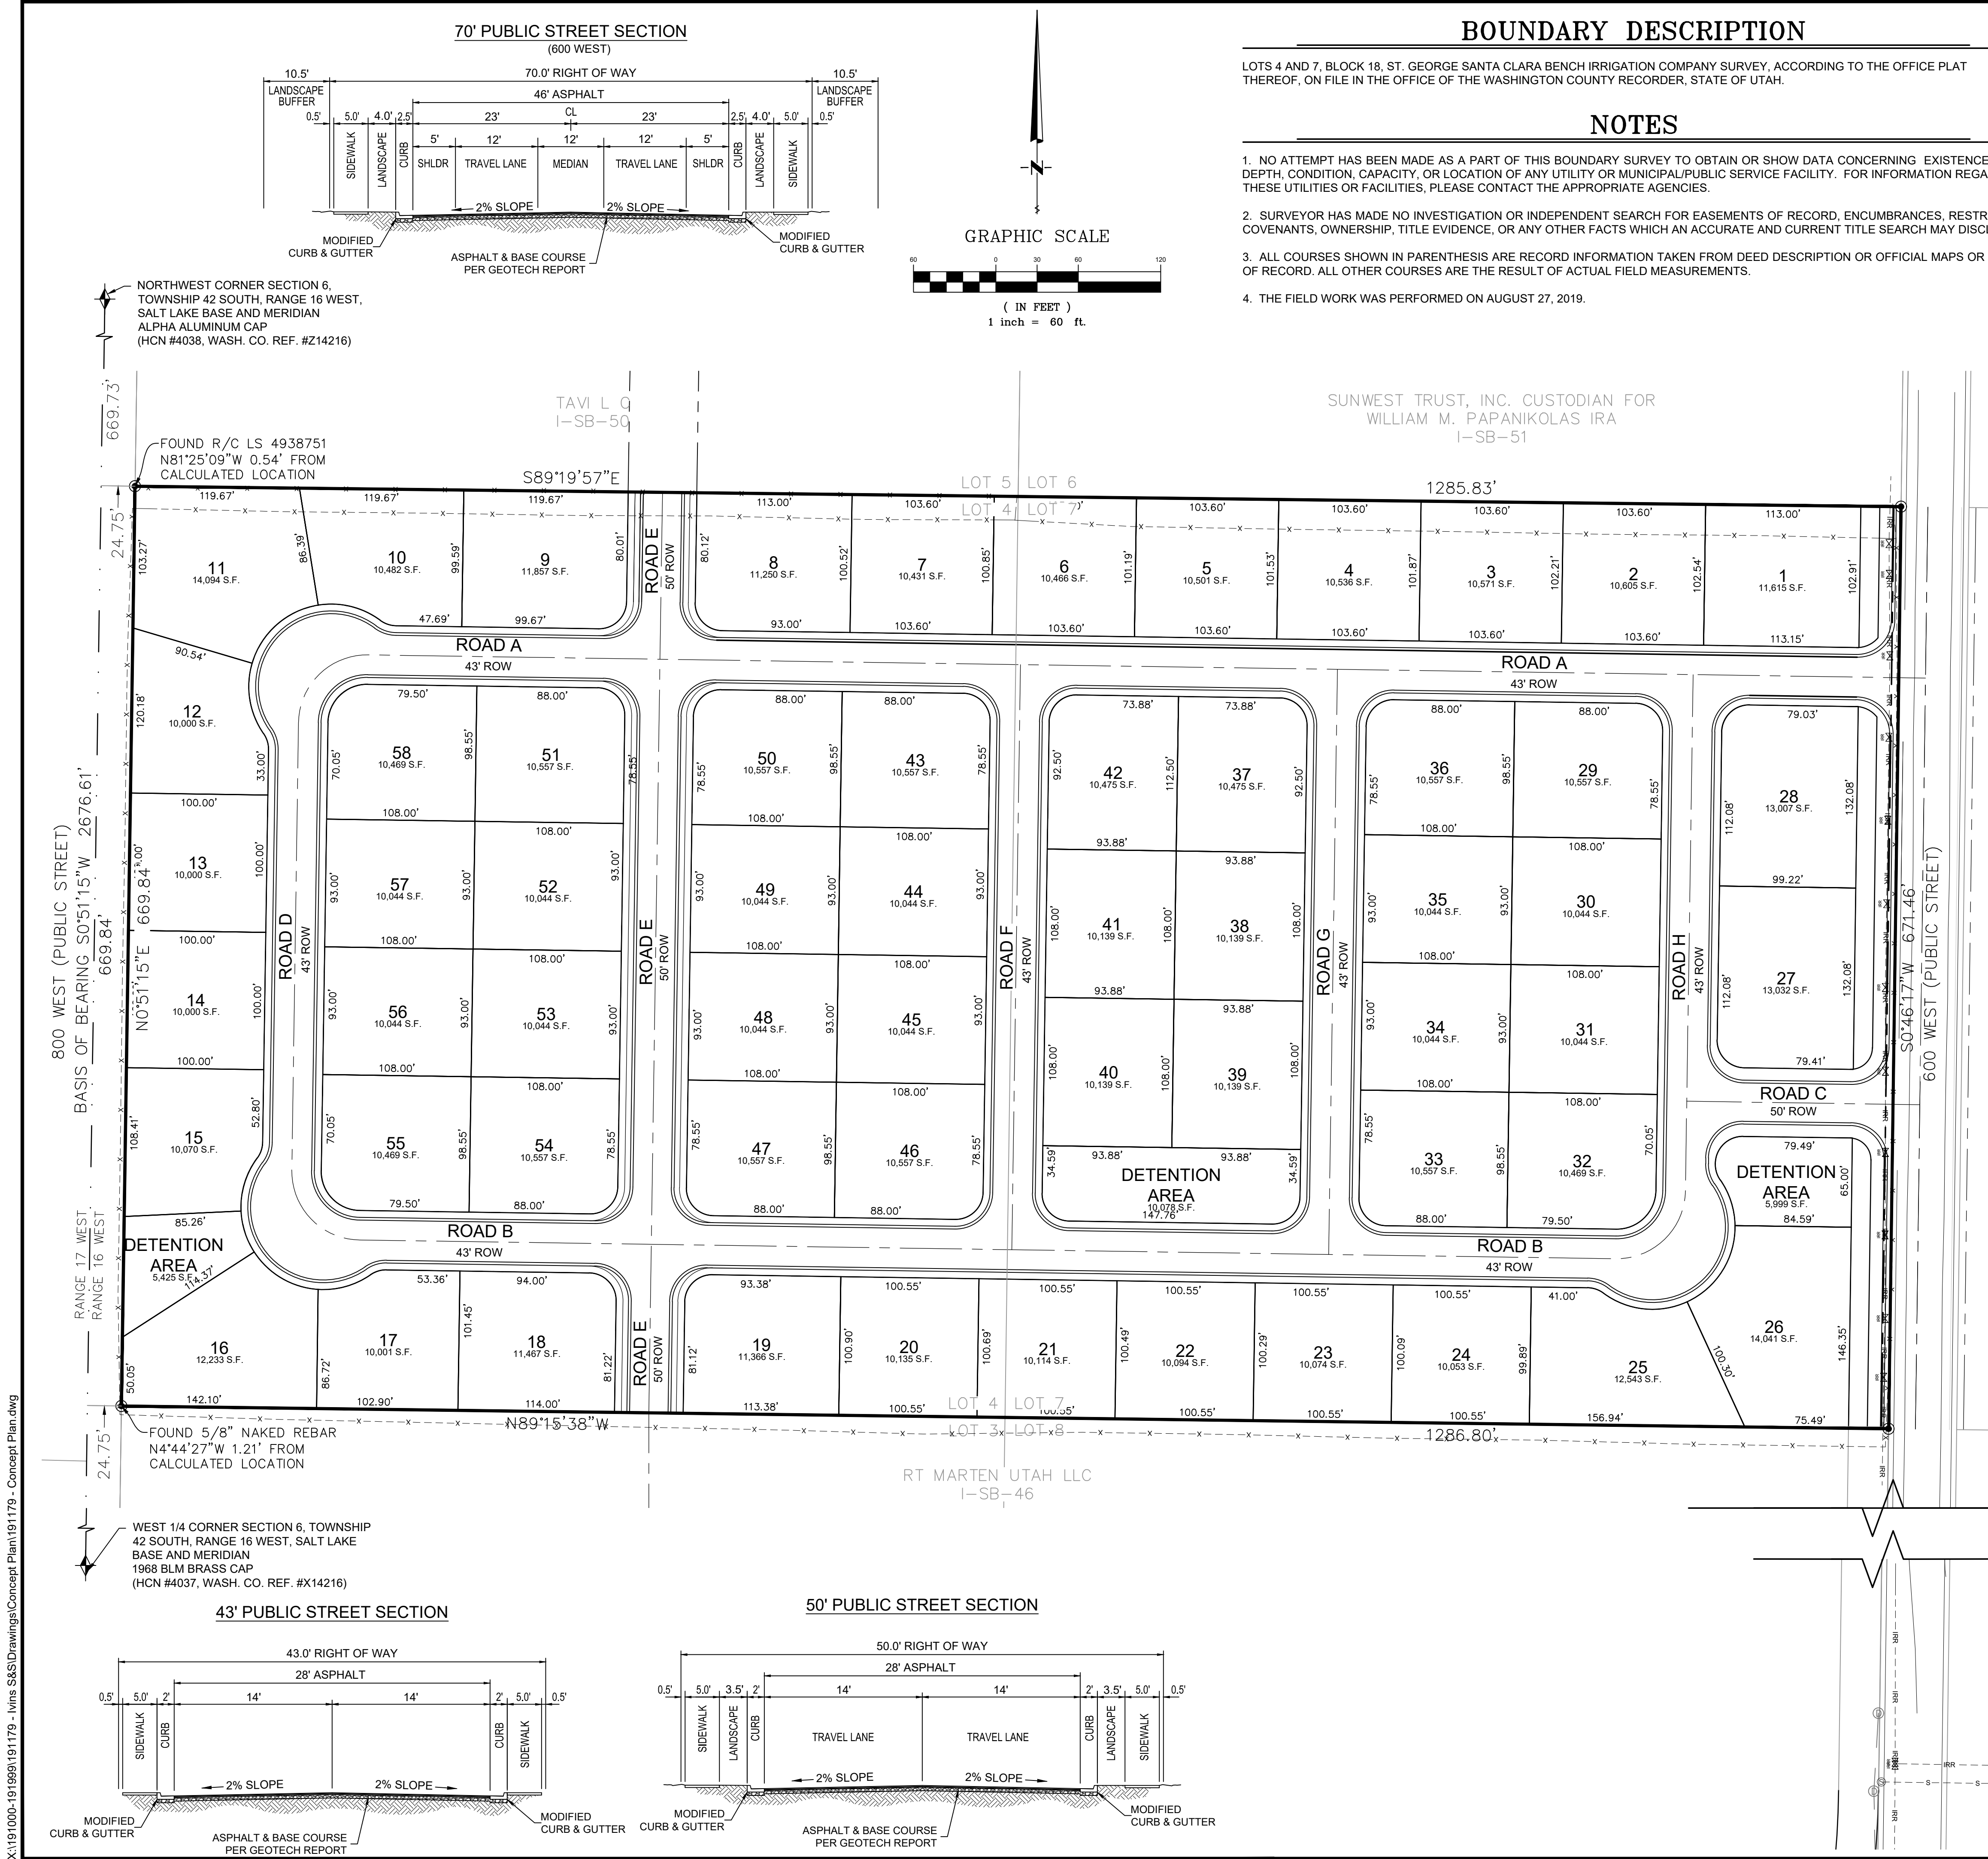

BUSH & GUDGELL, INC.
Engineers - Planners - Surveyors
205 East Tabernacle Suite #4
St. George, Utah 84770
Phone (435) 673-2337 / Fax (435) 673-3161
www.bushandgudgell.com

CONCEPT PLAN ANASAZI VISTA
LOCATED IN IVINS UTAH

DATE: OCT 2019
DRAWN: JNH
APPROVED:
SCALE: 1"=60'
JOB NO.: 191179

SHEET 1 OF 1 SHEETS
FILE: 191179 - Concept Plan