


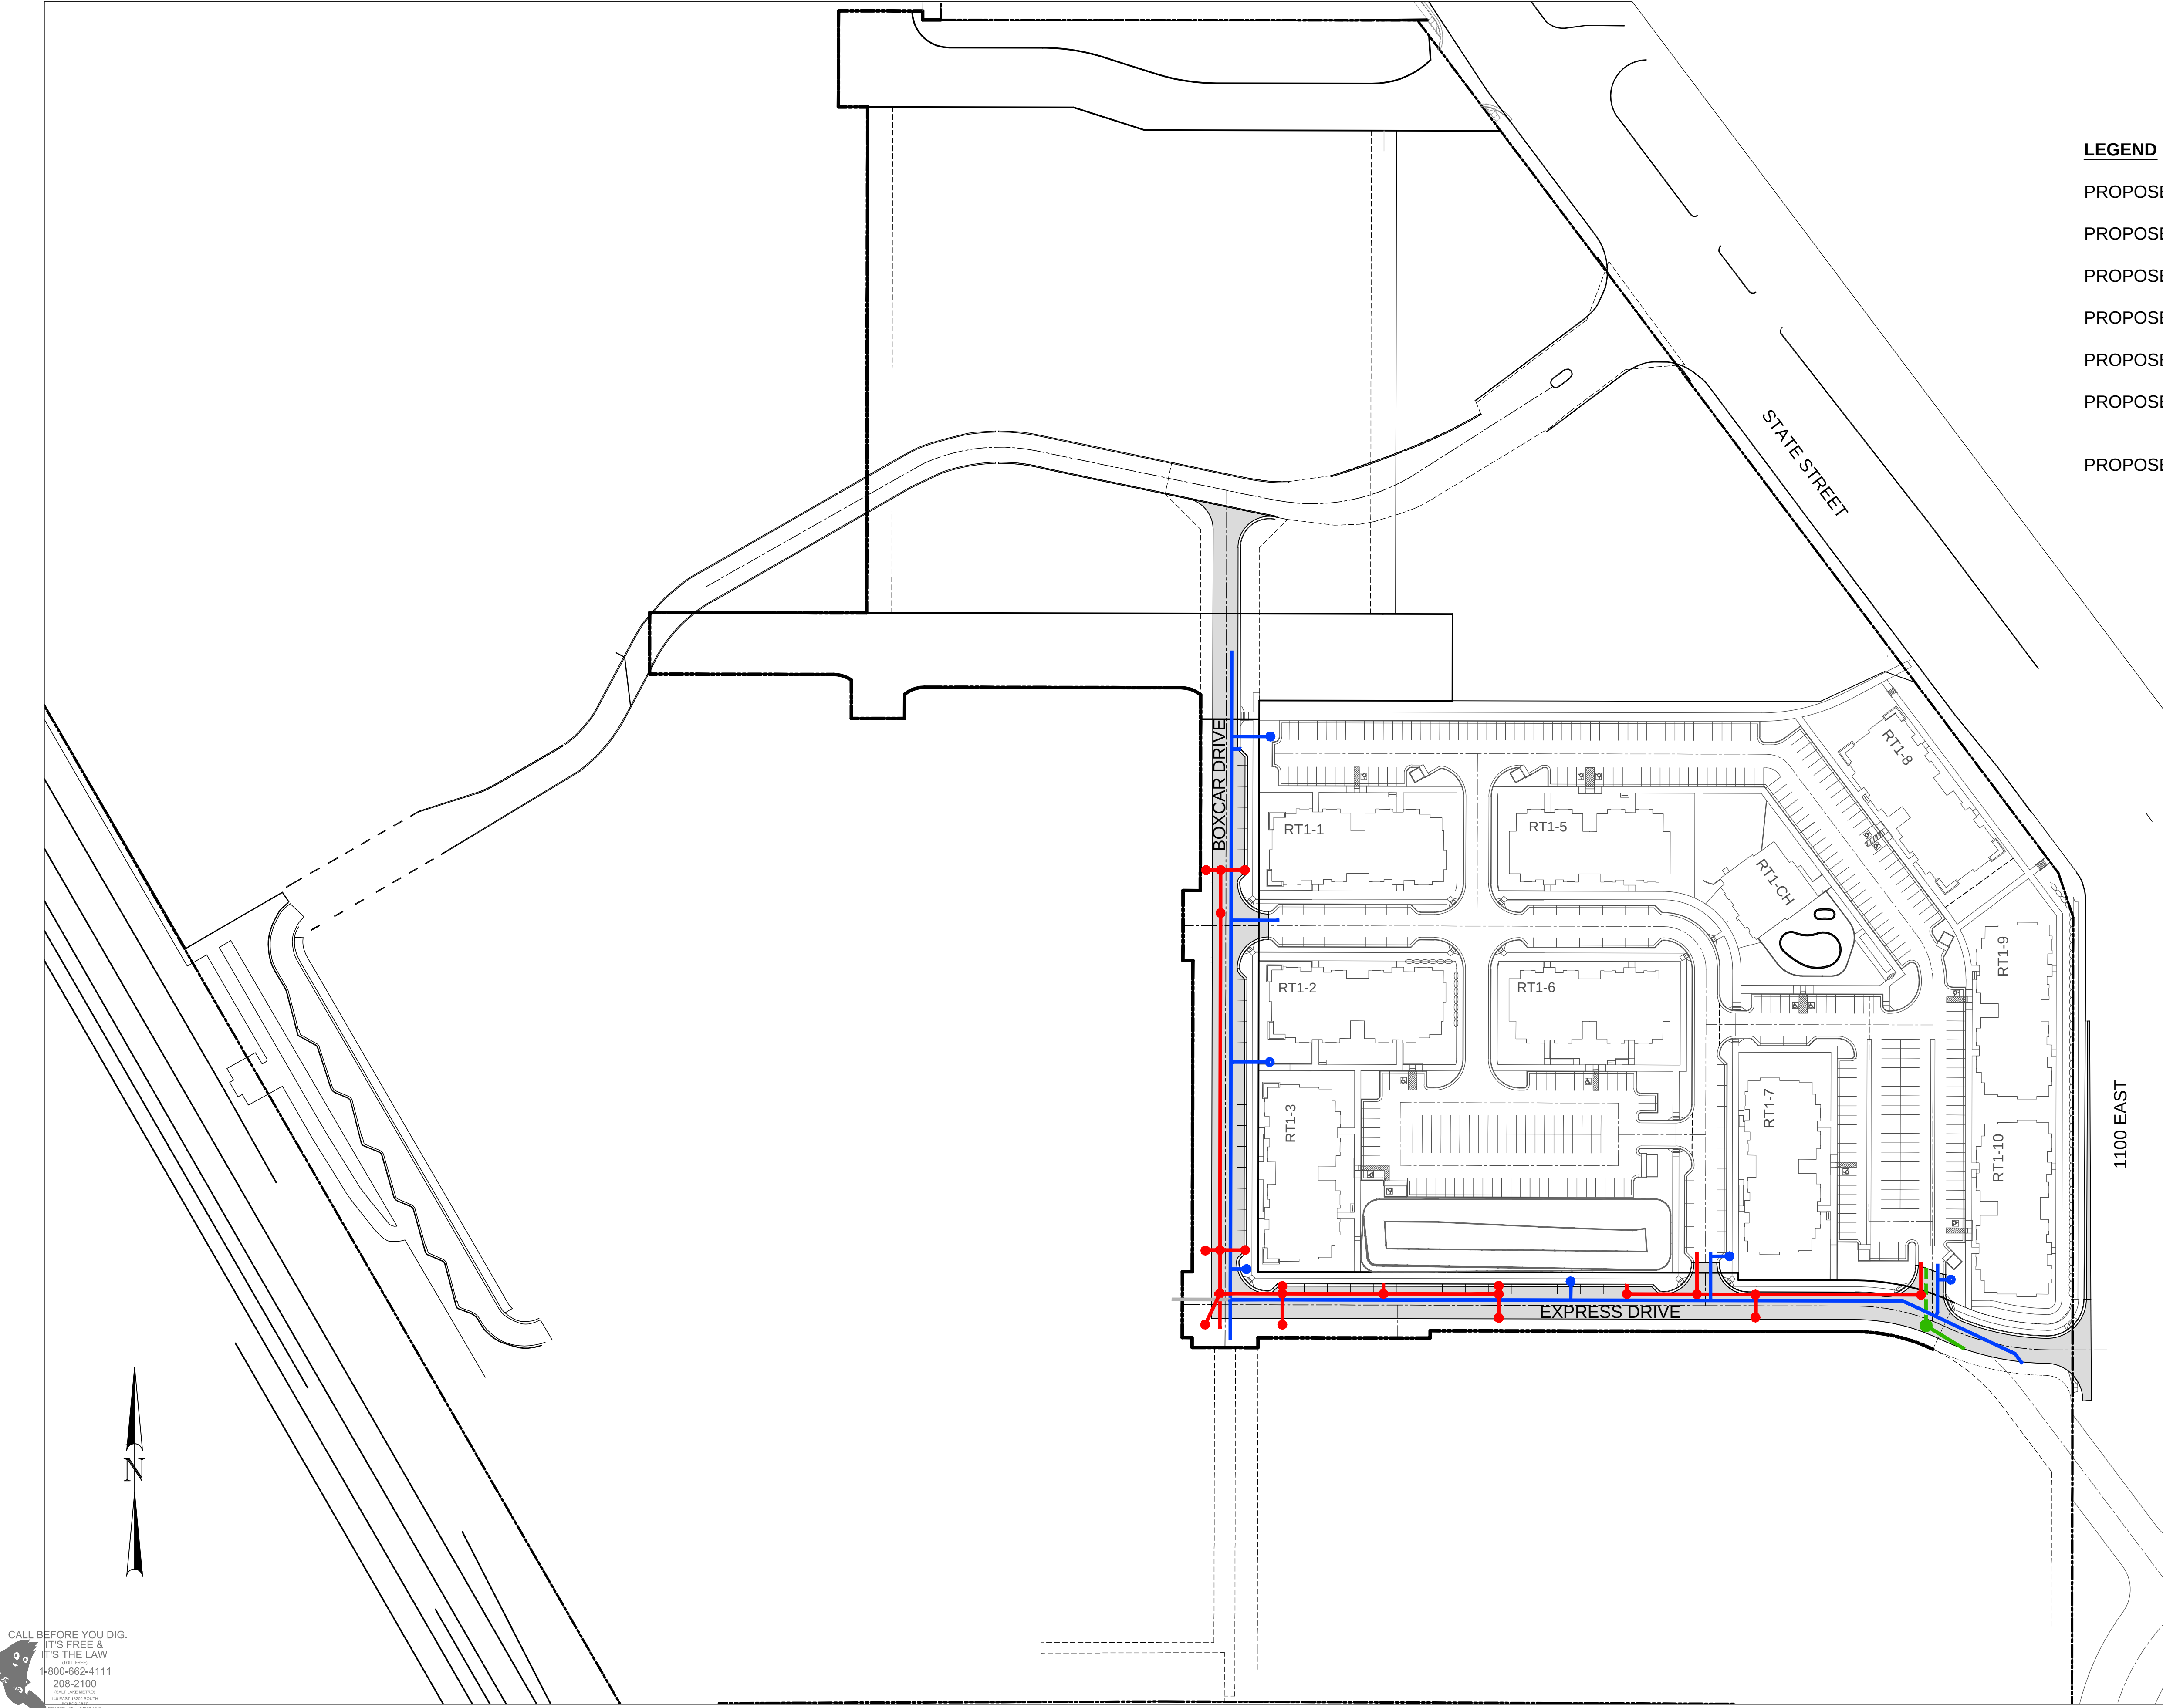

LEGEND

PROPOSED WATER LINE —

PROPOSED SEWER LINE —

PROPOSED STORM DRAIN LINE —


PROPOSED FIRE HYDRANT ●

PROPOSED SEWER MANHOLE ●

PROPOSED STORM DRAIN STRUCTURE ●

PROPOSED ROAD

CALL BEFORE YOU DIG.
IT'S FREE &
IT'S THE LAW
1-800-662-4111
208-2100
SALT LAKE COUNTY
UTAH 84103

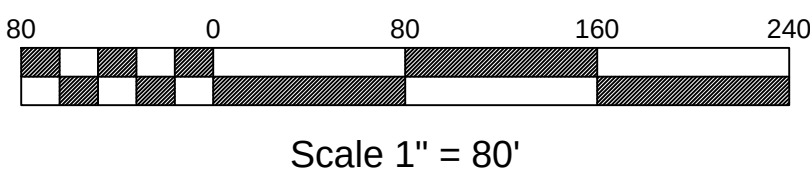

**CLEARFIELD STATION APTS. - INFR.
1000 EAST STATE STREET,
CLEARFIELD, UT
EXHIBIT A**

231 West 800 South Suite A Salt Lake City, Utah 84101
Ward Engineering Group
Planning Engineering Surveying
PH: 801 . 487 . 8040 FX: 801 . 487 . 8668

CLIENT: CLEARFIELD TOD INVEST
DWG: Offsite Infrastructure - Ex A
JOB No: 2420-CT001.13
DO NOT SCALE THIS DRAWING. DIMENSIONS AND NOTES TAKE PRECEDENCE.

DRAWN BY: AMD
DESIGN BY: AMD
CHECKED BY: BHT
DATE: 02/09/2017

REVISIONS

SHEET
EXA-1

