
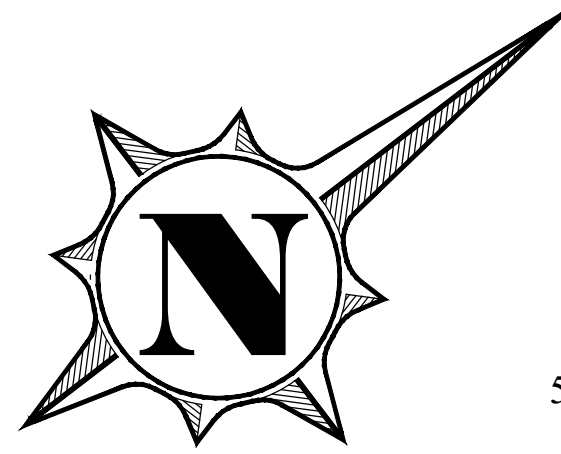
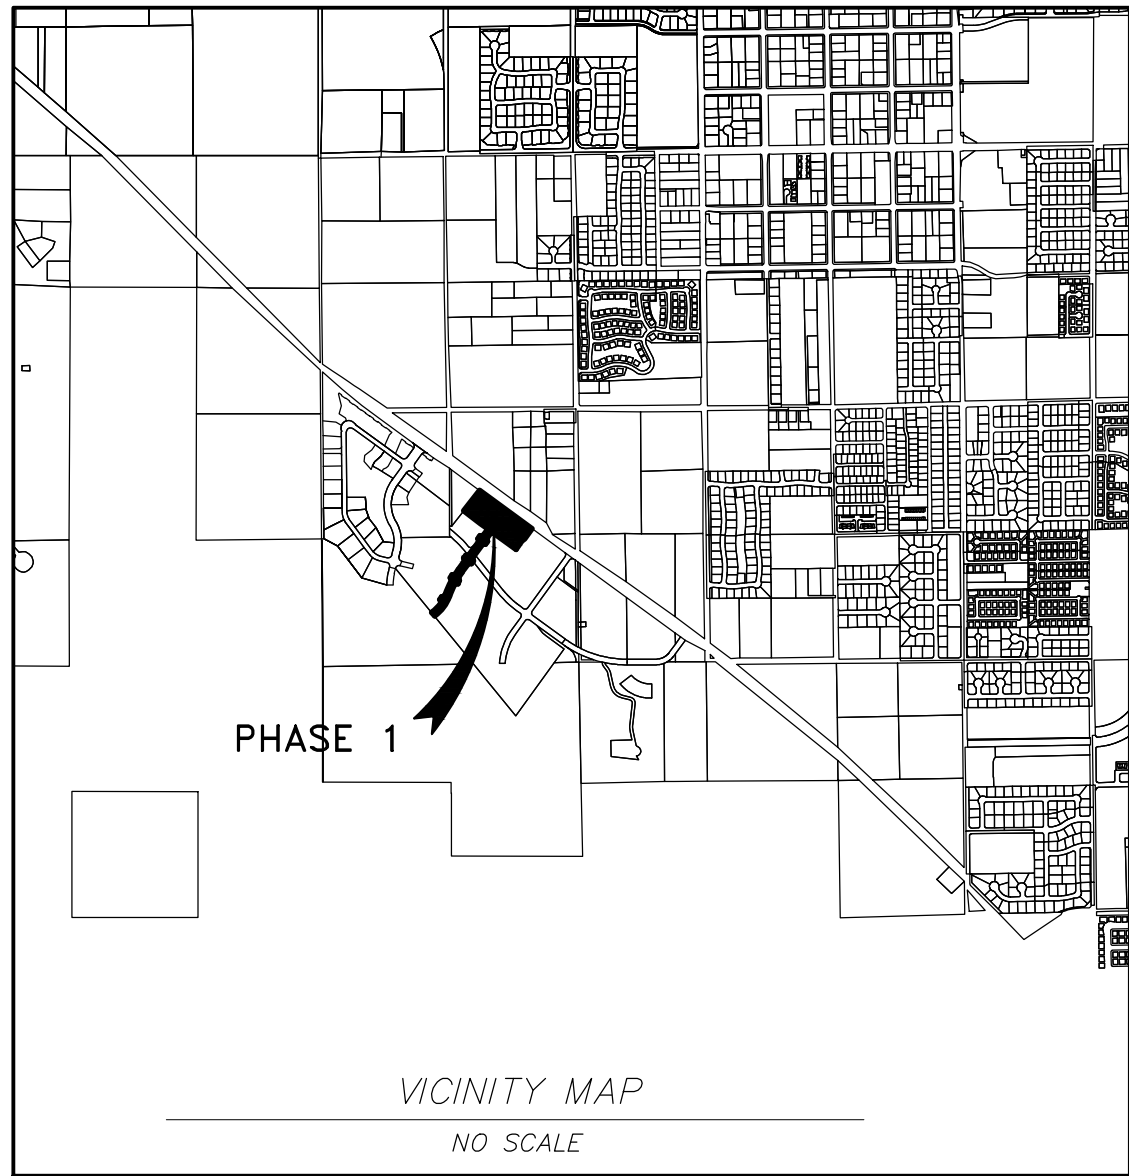


LEGEND

- SECTION CORNER (AS NOTED)
- REBAR & CAP (EXISTING)
- REBAR & CAP (TO BE SET)
- CLASS I MONUMENT (EXISTING)
- CLASS I MONUMENT (TO BE SET)
- CLASS II MONUMENT (TO BE SET)

FUTURE DEVELOPMENT

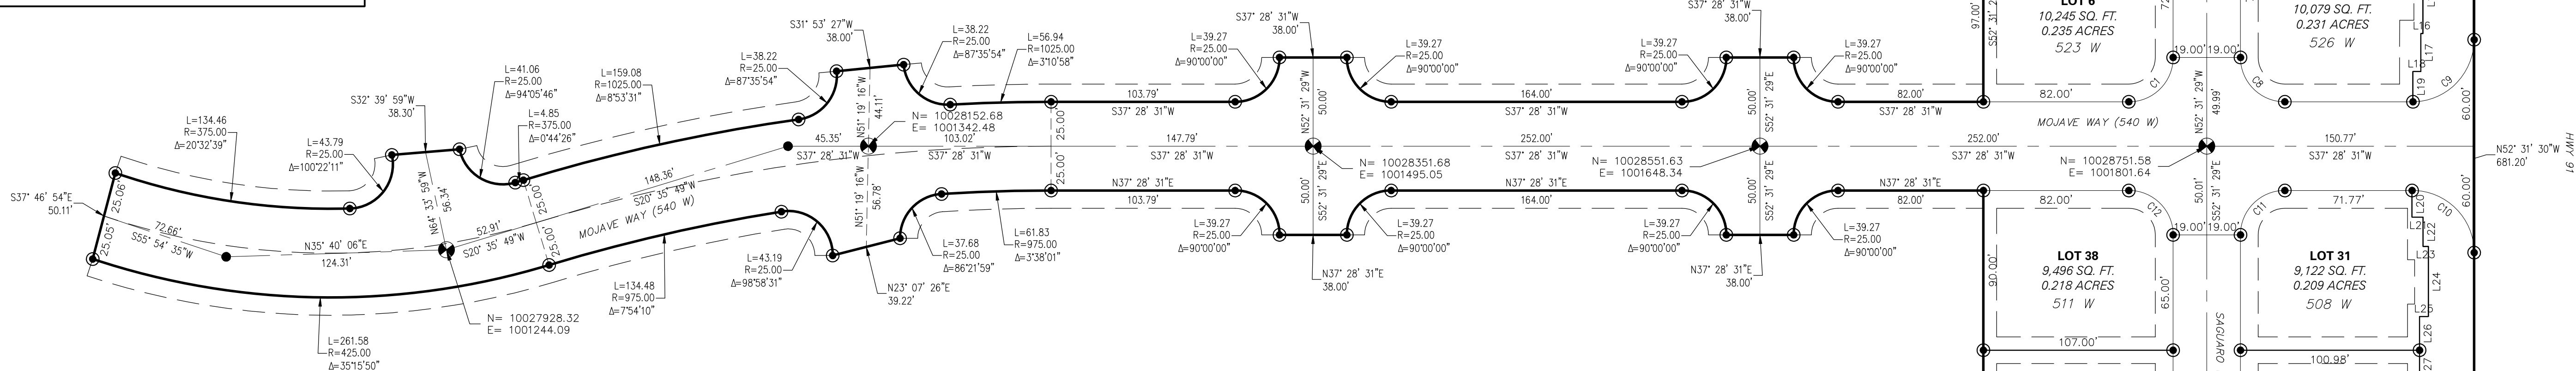

Line Table		
Line #	Length	Direction
L1	31.49	N52° 54' 21"W
L2	2.00	N35° 27' 29"E
L3	40.00	S52° 30' 37"E
L4	4.00	N37° 29' 23"E
L5	11.21	S52° 30' 37"E
L6	28.79	S52° 30' 37"E
L7	8.00	N37° 29' 23"E
L8	40.00	S52° 30' 37"E
L9	1.33	N37° 29' 23"E
L10	40.00	S52° 30' 37"E
L11	8.18	S37° 29' 23"W
L12	19.72	S52° 30' 37"E
L13	20.28	S52° 30' 37"E
L14	5.78	S37° 29' 23"W
L15	40.00	S52° 30' 37"E
L16	1.16	S37° 29' 23"W
L17	21.47	S52° 31' 32"E
L18	4.44	S37° 28' 31"W
L19	17.03	S52° 30' 37"E
L20	15.00	S52° 30' 37"E

Line Table		
Line #	Length	Direction
L21	6.23	N37° 29' 23"E
L22	16.49	S52° 30' 37"E
L23	3.00	N37° 29' 23"E
L24	39.51	S52° 30' 33"E
L25	5.00	S37° 28' 26"W
L26	19.00	S52° 31' 03"E
L27	19.00	S52° 31' 03"E
L28	5.00	N37° 28' 26"E
L29	39.50	S52° 31' 29"E
L30	5.00	S37° 28' 31"W
L31	19.00	S52° 31' 29"E
L32	19.00	S52° 31' 29"E
L33	5.00	N37° 28' 31"E
L34	39.50	S52° 31' 29"E
L35	5.00	S37° 28' 31"W
L36	19.00	S52° 31' 29"E
L37	19.00	S52° 31' 29"E
L38	5.00	N37° 28' 31"E
L39	39.50	S52° 31' 29"E
L40	6.00	S37° 28' 31"W

Line Table		
Line #	Length	Direction
L41	19.00	S52° 31' 29"E

Curve Table			
Curve #	Length	Radius	Delta
C1	39.270	25.000	090°00'00"
C2	24.140	35.000	039°31'04"
C3	51.206	35.000	083°49'31"
C4	19.981	35.000	032°42'31"
C5	24.894	35.000	040°45'06"
C6	57.136	35.000	093°31'58"
C7	24.140	35.000	039°31'04"
C8	39.270	25.000	090°00'00"
C9	26.017	35.000	042°35'28"
C10	54.978	35.000	089°59'59"
C11	39.270	25.000	090°00'00"
C12	39.270	25.000	090°00'00"

FUTURE DEVELOPMENT

SOUTHWEST CORNER
SECTION 6 T.42S. R.16W. S.L.B.&M.



N 89°38'23" W 2585.06 MEAS (GROUND)
(SIN COR TO S 1/4 COR.)

SOUTH QUARTER CORNER
SECTION 6 T.42S. R.16W. S.L.B.&M.

MOJAVE MESA PHASE 1 SHEET 2 OF 2

A RESIDENTIAL COMMUNITY

LOCATED IN SECTIONS 6, TOWNSHIP 42 SOUTH, RANGE 16 WEST, SALT LAKE BASE & MERIDIAN