NOT FOR CONSTRUCTION

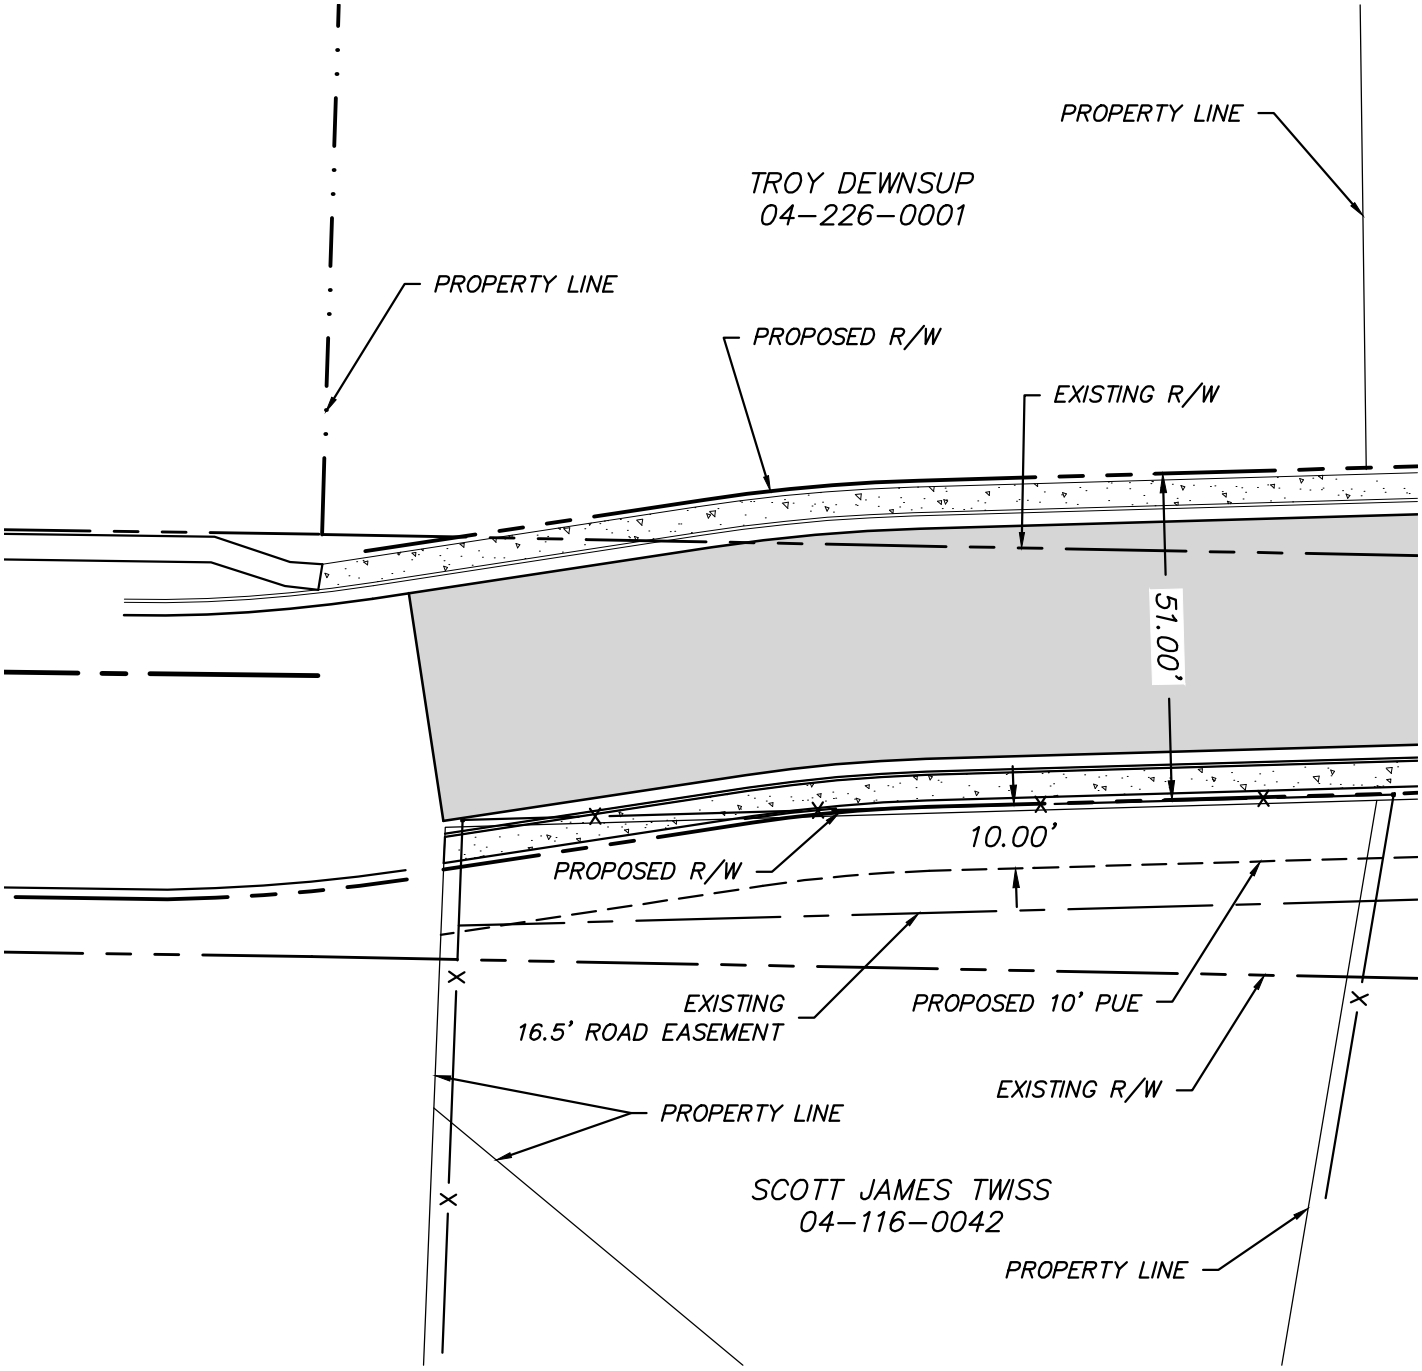

600 EAST TWISS EXHIBIT

SCALE: 1"=30'

0 7.5' 15' 30'

GRAPHIC SCALE 1"= 30'

PROJECT: 600 EAST R/W EXHIBIT
NORTH LOGAN, UTAH

SHEET DESCRIPTION: TWISS PROPERTY EXHIBIT

APPROVED Lance Anderson PROFESSIONAL ENGINEER 12/12/19 DATE

Cache • Landmark
95 Golf Course Rd.
Suite 101
Logan, UT 84321
435.713.0099

DATE: 12 DECEMBER 2019
DRAFTING BY: J. DAY
CHECKED BY: L. ANDERSON
APPROVED BY: L. ANDERSON
PROJECT NUMBER 680-1601
SHEET NO. : 1/1

PLOTTED December 12, 2019 BY Joey Day FILE Z:\2016 PROJECTS\680-1601 600 E RIGHT-OF-WAY SURVEY (2200 N TO 2700 N)\ACAD\CONCEPTS\680-1601 600 E RIGHT-OF-WAY TWISS BENNET EXHIBITS.DWG