MOUNTAIN GATES 5 SUBDIVISION

PART OF THE SOUTHEAST QUARTER OF SECTION 2,
TOWNSHIP 12 NORTH, RANGE 1 EAST,
SALT LAKE BASELINE AND MERIDIAN
HYDE PARK, UTAH

CONCEPT PLAN

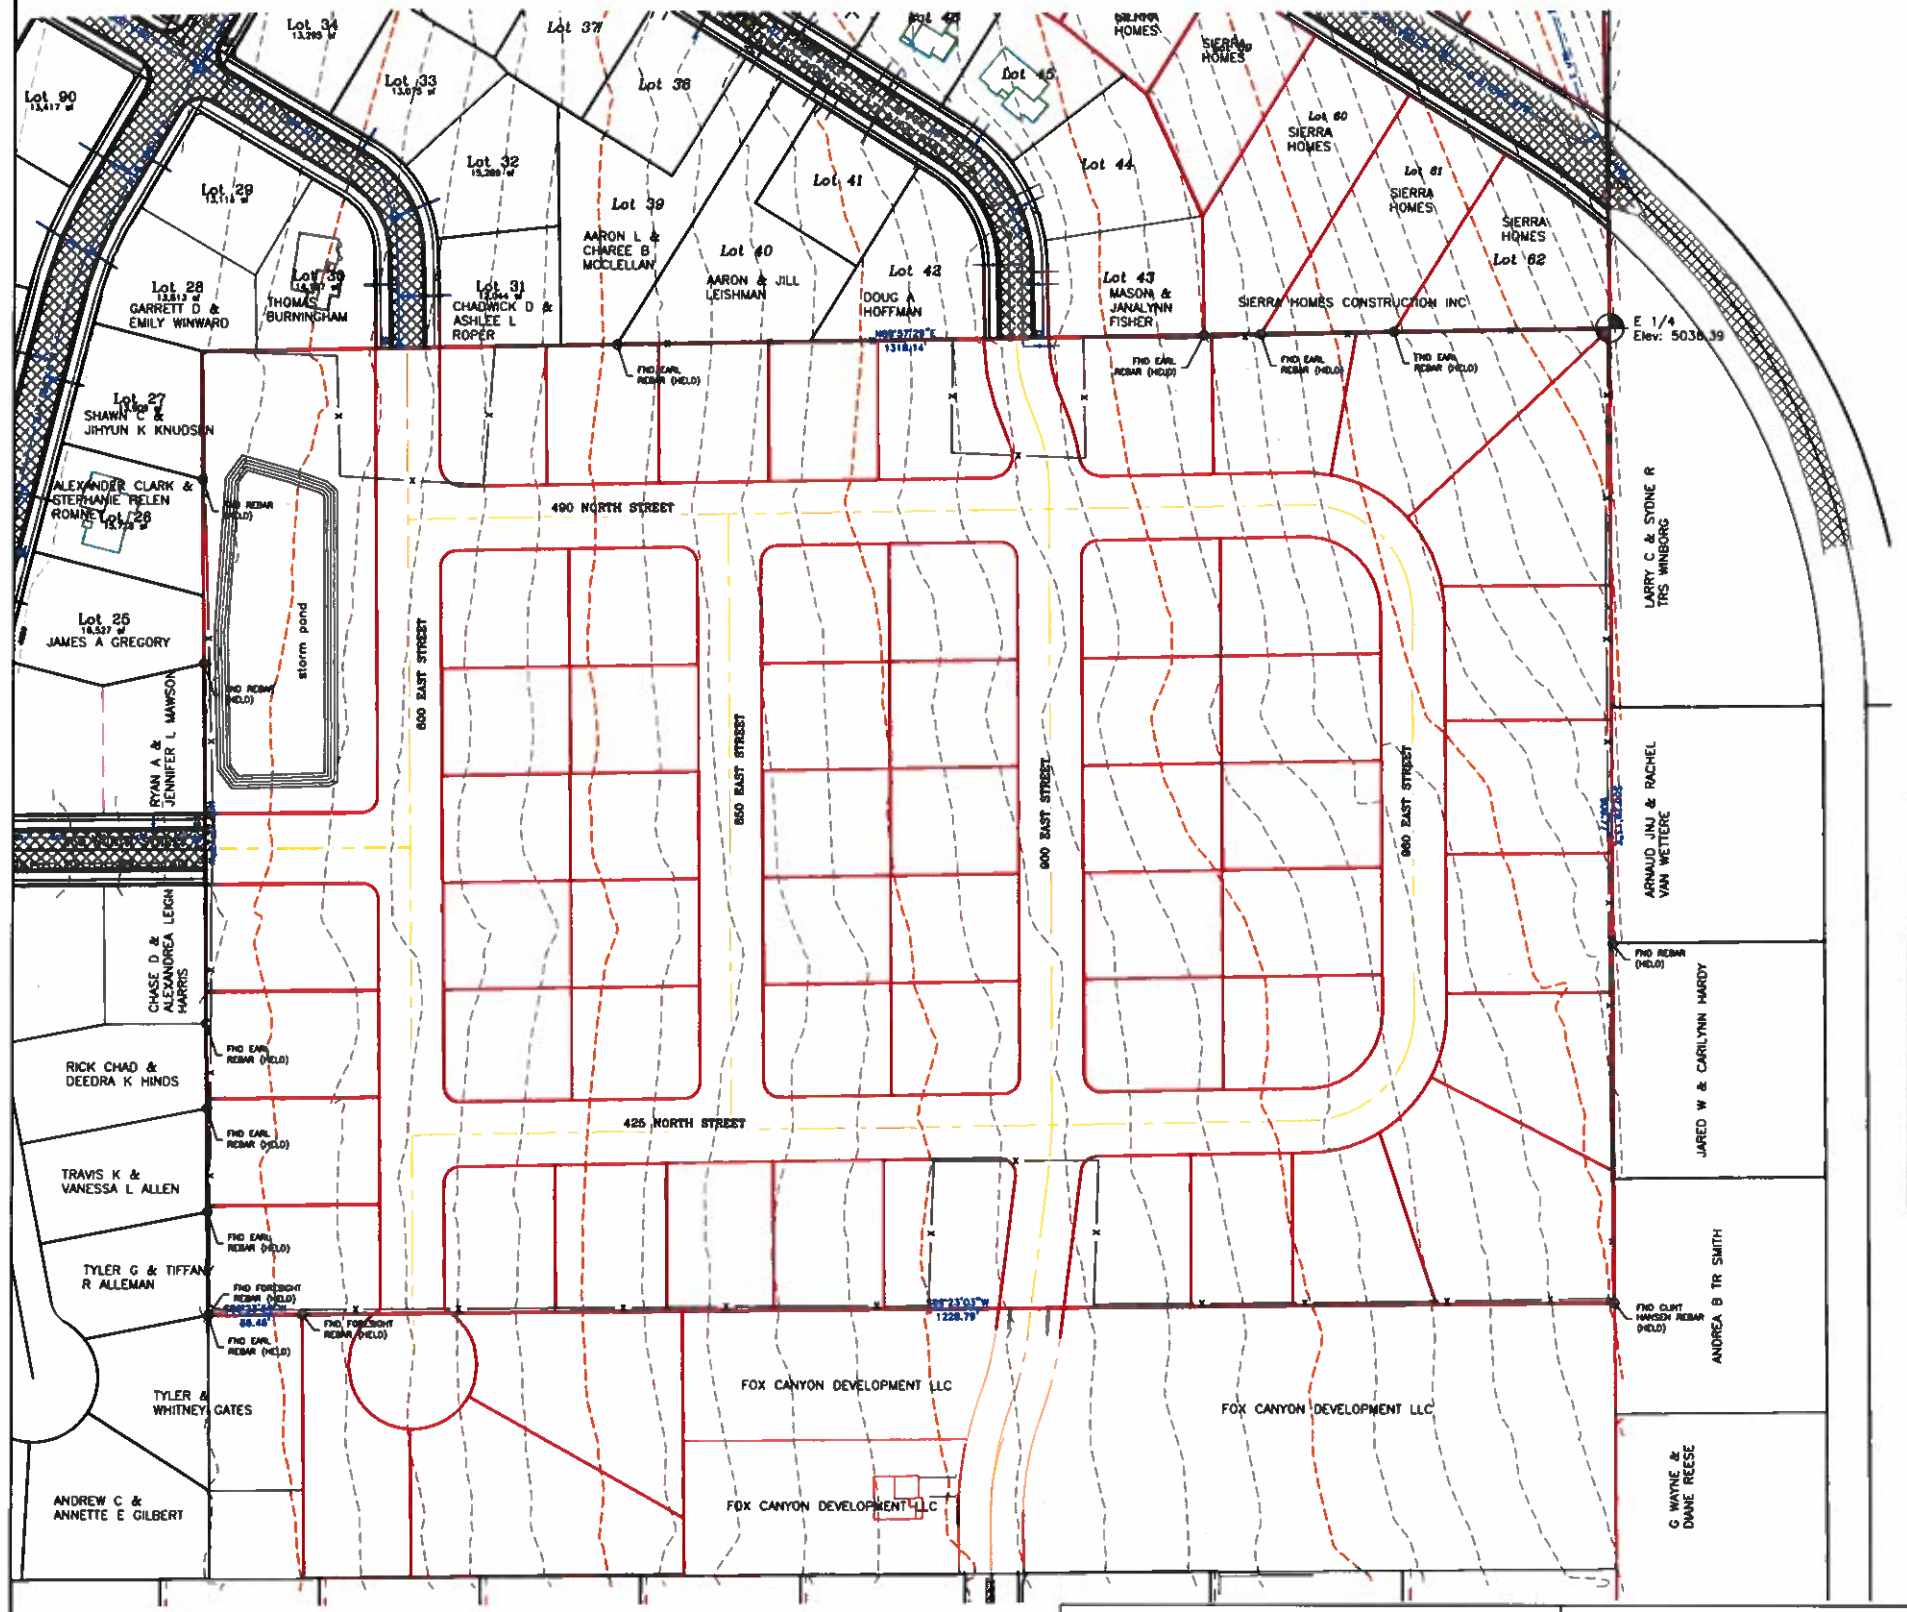

LEGEND

SECTION CORNER

- BOUNDARY LINE
- STREET CENTERLINE
- EASEMENT
- E @ C900 WTR — EXISTING WATER AS NOTED
- @ WATER — PROPOSED WATER AS NOTED
- E @ PVC SEWER — EXISTING SEWER AS NOTED
- @ PVC SEWER — PROPOSED SEWER AS NOTED
- 18 E ABS SD — EXISTING STORM AS NOTED
- 15 ABS SD — PROPOSED STORM AS NOTED
- EXISTING MAJOR CONTOUR (25')
- EXISTING MINOR CONTOUR (5')
- CORPORATE LIMIT LINE

NOTES:
1. Total acres: 29.38
   Density allowed is 2.0 units per acre. (59 lots)
   proposed: 59
2. Project to be built in four phase.
3. Existing zone: RE-20
4. Development method- planned residential subdivision with open space.
5. Owner: Sierra Homes
   Developer: River Valley Development
   470 North 2450 West
   Tremonton, Utah 84337

VICINITY MAP

REGISTERED PROFESSIONAL ENGINEER
NO.368590
ADAM V. MACKELPRANG
2-10-2020
STATE OF UTAH
SEAL

ALLIANCE CONSULTING ENGINEERS
150 EAST 200 NORTH SUITE P
LOGAN, UTAH 84321
(435)755-5121
dfiorcelogan@yahoo.com

CONFIDENTIALITY AND COPYRIGHT NOTICE
UNAUTHORIZED USE, DISCLOSURE, OR COPYING OF THIS DRAWING IS PROHIBITED.
CONSTRUCTION DOCUMENTS THAT ARE DISTRIBUTED FOR BIDDING PURPOSES SHALL NOT BE RETURNED AND SHALL BE DESTROYED WITHIN 30 DAYS AFTER THE BID OPENING BY THE PLAN HOLDER.
COPYRIGHT 2005

NO.	REVISIONS/ SUBMISSIONS	DATE

DESIGNED:
DRAWN:
REVIEWED:
PROJECT NO.:
CAD FILE:

PROJECT TITLE: MOUNTAIN GATES 4 SUBDIVISION
PART OF THE SOUTHEAST QUARTER OF SECTION 2, TOWNSHIP 12 NORTH, RANGE 1 EAST, SALT LAKE BASELINE AND MERIDIAN, HYDE PARK, UTAH

DRAWING TITLE: PRELIMINARY PLAT

DATE: JAN, 2017
DRAWING No. 1

PLANNING AND ZONING APPROVAL

APPROVED BY THE CITY OF HYDE PARK PLANNING AND ZONING COMMISSION THIS _____ DAY OF _____, 20____ A.D.

_____ _____

CITY ENGINEER APPROVAL

APPROVED THIS _____DAY OF _____, 20____ BY THE HYDE PARK CITY ENGINEER

HYDE PARK CITY ENGINEER

UTILITIES APPROVAL

THE UTILITY EASEMENTS SHOWN ON THIS PLAT ARE APPROVED.

ROCKY MNTN POWER REPRESENATIVE — OWEST COMMUNICATIONS REPRESENATIVE

QUESTAR REPRESENATIVE — COMCAST CABLE REPRESENTATIVE