



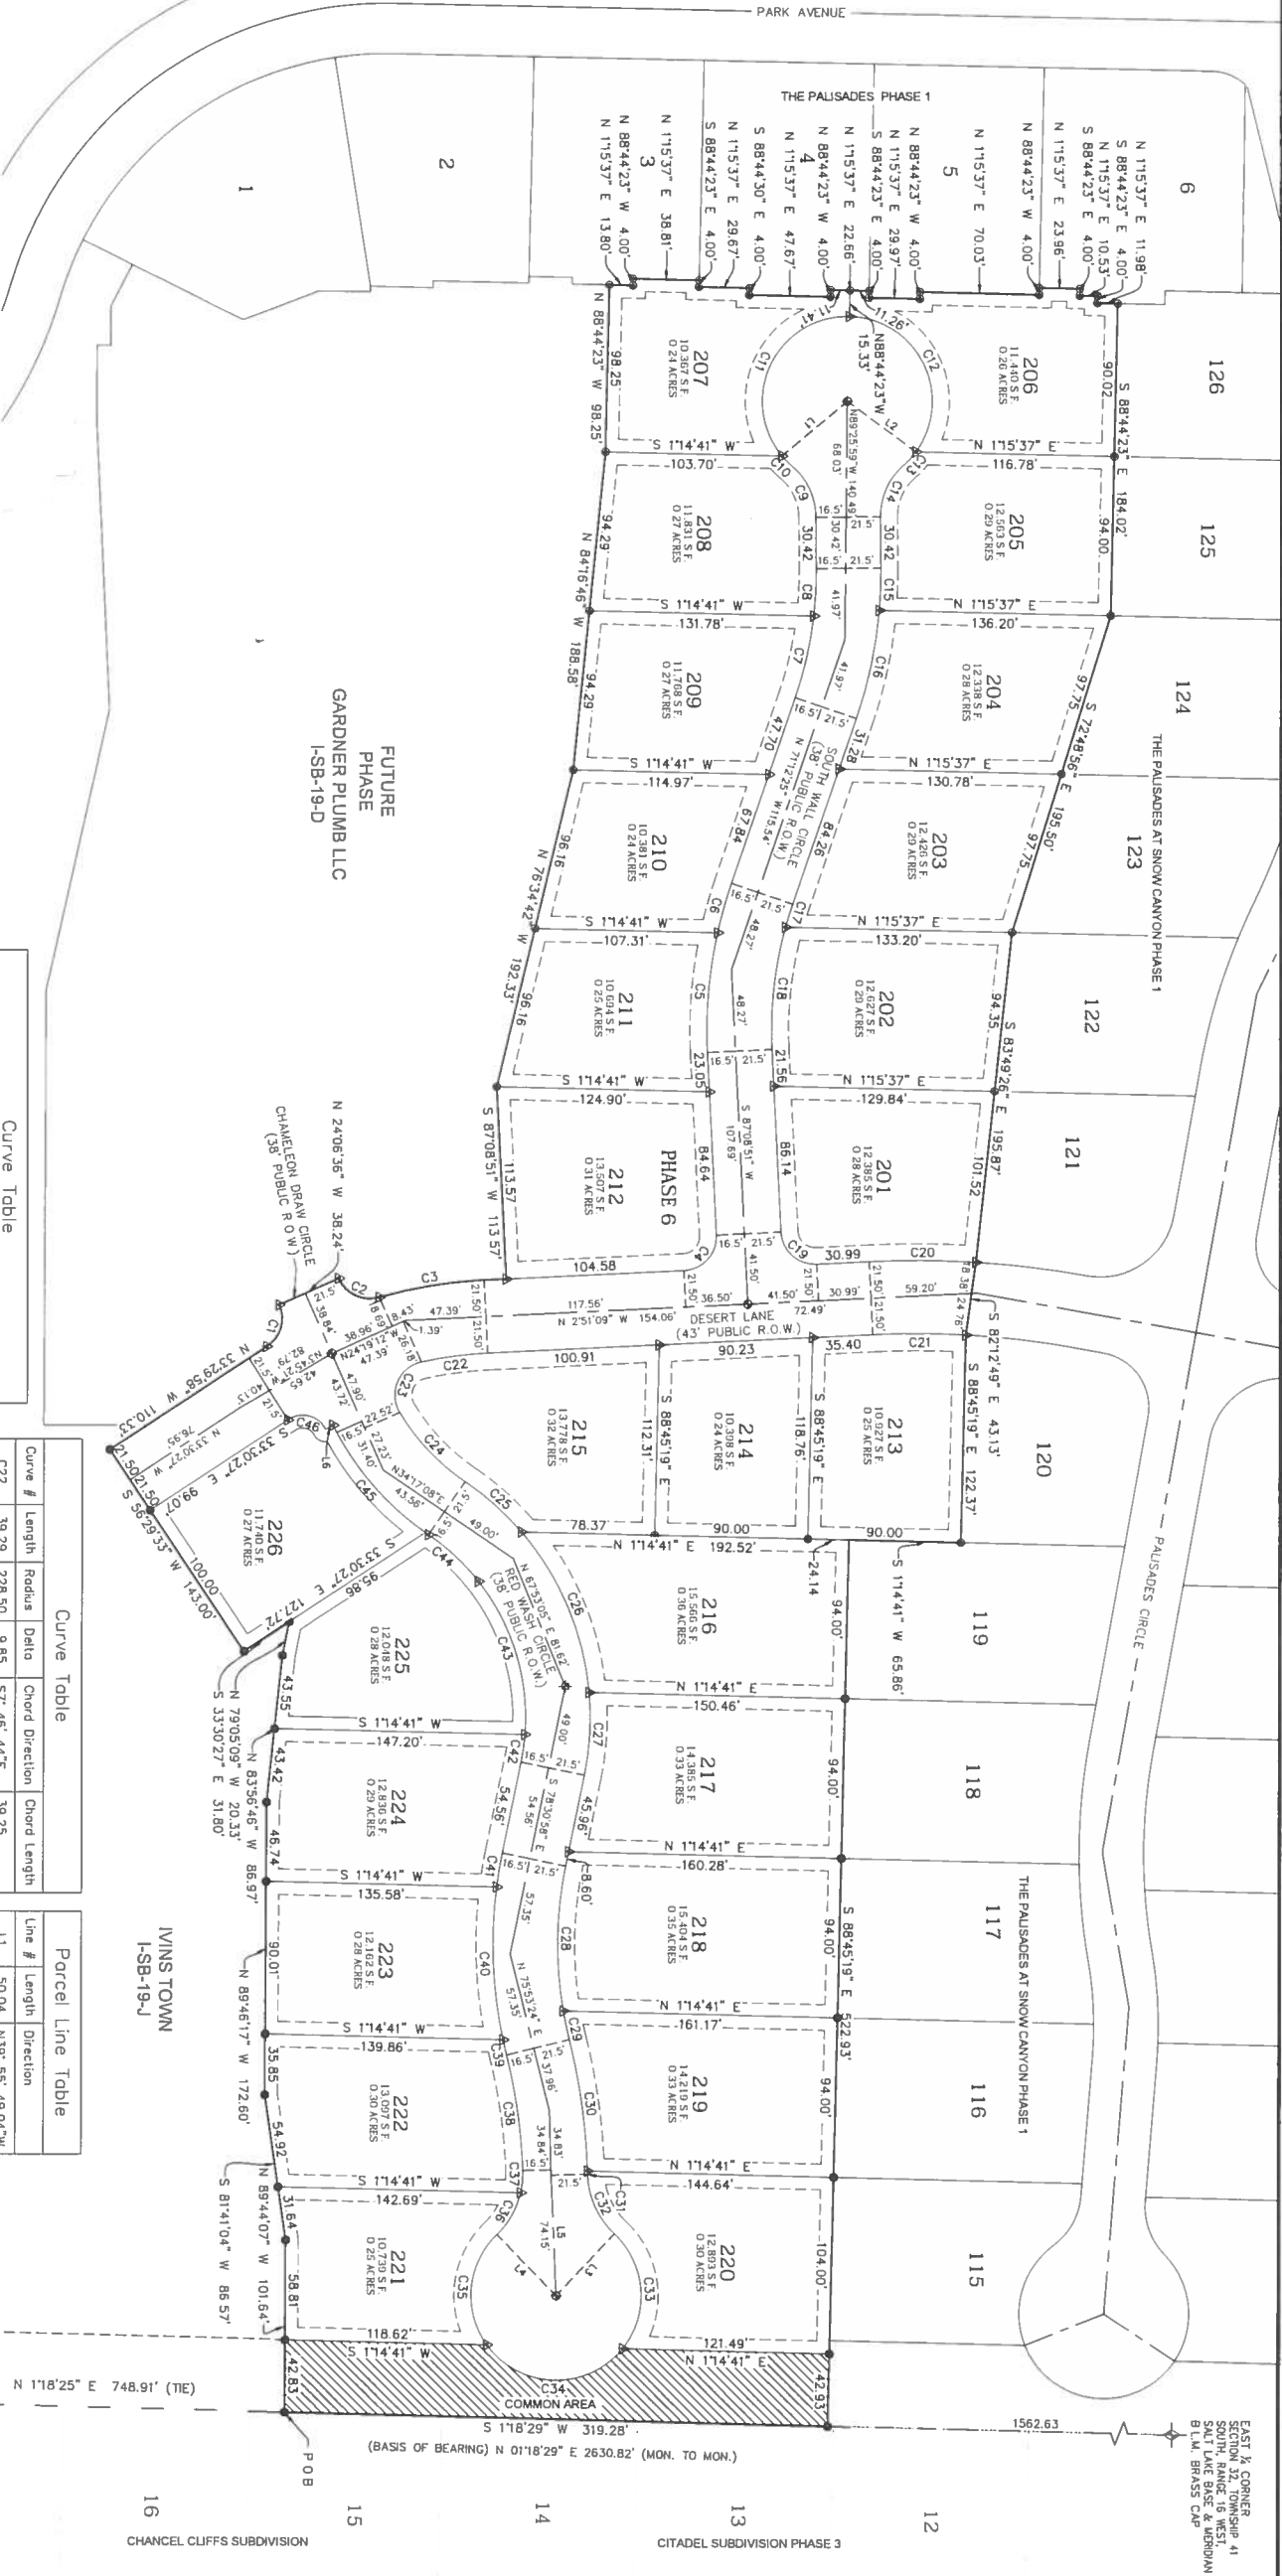

LEGEND

- 5/8" REBAR AND CAP
- SECTIONAL MONUMENTATION (TYPE LOCATION ETC. AS SHOWN ON THE PLAN)
- SURVEY CONTROL MONUMENT TO BE SET (CLASS I, RING AND UD)
- SURVEY CONTROL MONUMENT TO BE SET (CLASS II, REBAR & ALUM. CAP)
- 5/8" REBAR AND CAP AT ACTUAL CORNER WITH A RIVET SET AT OFFSET ON THE PROJECTION OF THE SIDE LOT LINE IN THE TOP OF CURB (UNLESS OTHERWISE SPECIFIED)
- SURVEY CONTROL MONUMENT EXISTING (CLASS I, RING AND UD)
- SURVEY CONTROL MONUMENT EXISTING (CLASS II, REBAR & ALUM. CAP)
- PUBLIC UTILITY AND DRAINAGE EASEMENT LINE
- COMMON AREA

GRAPHIC SCALE

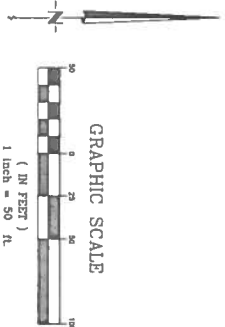

Curve Table

Curve #	Length	Radius	Delta	Chord Direction	Chord Length
C1	28.41	19.51	83.46	N72° 37' 50" W	23.97
C2	28.71	20.00	82.24	N25° 03' 01" E	28.31
C3	75.61	285.90	15.15	S8° 19' 34" E	75.39
C4	31.42	20.00	90.00	N47° 51' 09" W	28.28
C5	71.35	269.00	15.20	S85° 15' 14" E	71.14
C6	30.27	269.00	6.45	S74° 25' 52" E	30.26
C7	49.59	231.00	12.30	N77° 21' 28" W	49.50
C8	28.01	231.00	6.95	N86° 58' 51" W	27.99
C9	34.24	40.00	49.04	S85° 01' 35" W	33.20
C10	8.39	50.00	9.61	N45° 18' 50" E	8.38
C11	114.44	50.00	131.14	S64° 18' 35" E	91.05
C12	109.10	50.00	125.02	S63° 46' 04" W	88.71
C13	10.74	50.00	12.31	N47° 34' 13" W	10.72
C14	34.24	40.00	49.04	S85° 56' 07" E	33.20
C15	24.93	269.00	5.31	N87° 47' 59" W	24.92
C16	65.44	269.00	13.94	N78° 10' 33" W	65.28
C17	14.19	231.00	3.52	S72° 58' 02" E	14.19
C18	73.08	231.00	18.13	S83° 47' 28" E	72.77
C19	31.42	20.00	90.00	N42° 08' 51" E	28.28
C20	62.72	571.50	6.29	S0° 17' 28" W	62.68
C21	54.72	528.50	5.93	S0° 06' 50" W	54.70
C22	39.29	228.50	9.85	S7° 46' 44" E	39.25
C23	37.80	20.00	108.29	S86° 50' 59" E	32.42

Curve Table

Curve #	Length	Radius	Delta	Chord Direction	Chord Length
C22	39.29	228.50	9.85	S7° 46' 44" E	39.25
C23	37.80	20.00	108.29	S86° 50' 59" E	32.42
C24	56.52	131.00	24.72	N46° 38' 45" E	56.08
C25	44.59	169.00	15.12	S41° 50' 40" W	44.46
C26	104.64	169.00	35.48	S67° 08' 30" W	102.98
C27	48.98	169.00	16.60	N86° 49' 05" W	48.80
C28	86.03	231.00	21.34	S89° 11' 08" E	85.54
C29	17.15	231.00	4.26	N78° 01' 03" E	17.15
C30	78.47	368.00	12.18	S81° 58' 56" W	78.33
C31	1.83	369.00	0.28	S88° 13' 01" W	1.83
C32	39.49	50.00	45.25	N65° 43' 55" E	38.47
C33	74.45	50.00	85.31	S85° 45' 39" W	67.76
C34	92.52	50.00	106.02	N1° 25' 33" E	79.87
C35	71.02	50.00	81.38	S84° 52' 32" E	65.20
C36	28.69	50.00	32.67	N60° 37' 21" W	28.30
C37	13.20	50.00	15.12	N84° 37' 13" W	13.16
C38	68.91	331.00	11.93	S81° 51' 15" W	68.79
C39	9.30	269.00	1.98	N76° 52' 50" E	9.30
C40	90.62	269.00	19.30	N87° 31' 19" E	90.19
C41	20.24	269.00	4.31	S80° 40' 18" E	20.24
C42	16.39	131.00	7.17	N82° 06' 05" W	16.38
C43	107.18	131.00	46.88	S70° 52' 26" W	104.22
C44	30.06	131.00	13.15	S40° 51' 36" W	30.00
C45	81.88	169.00	27.76	N46° 09' 53" E	81.08
C46	25.57	14.90	99.67	S13° 55' 41" W	22.81

Parcel Line Table

Line #	Length	Direction
L1	50.04	N39° 55' 49.04" W
L2	50.03	N36° 19' 56.99" E
L3	50.00	S46° 53' 43.43" E
L4	50.00	N45° 48' 51.59" E
L5	74.15	S87° 30' 21.54" W
L6	5.00	S28° 17' 46.95" E

SOUTHEAST CORNER AT SQUA RANGE
SECTION 32, TOWNSHIP 41 SOUTH,
RANGE 16 WEST, SALT LAKE BASE & UTERIAN CAP
WASHINGTON COUNTY ALUMINUM CAP

THE PALISADES AT SNOW CANYON
FINAL PLAT PHASE 6

A RESIDENTIAL SUBDIVISION LOCATED IN
SOUTHEAST 1/4 OF SECTION 32, TOWNSHIP 41 SOUTH,
RANGE 16 WEST,
SALT LAKE BASE AND MERIDIAN