

LOT 3
0.21 ACRES
9,000 SQ. FT.
365 SOUTH 100 EAST


LOT 1
0.94 ACRES
41,078.25 SQ. FT.



195 EAST 400 SOUTH

LOT 2
0.232 ACRES
10,086 SQ. FT.

156 EAST 400 SOUTH

LOT 3
0.230 ACRES
10,050 SQ. FT.
198 EAST 400 SOUTH

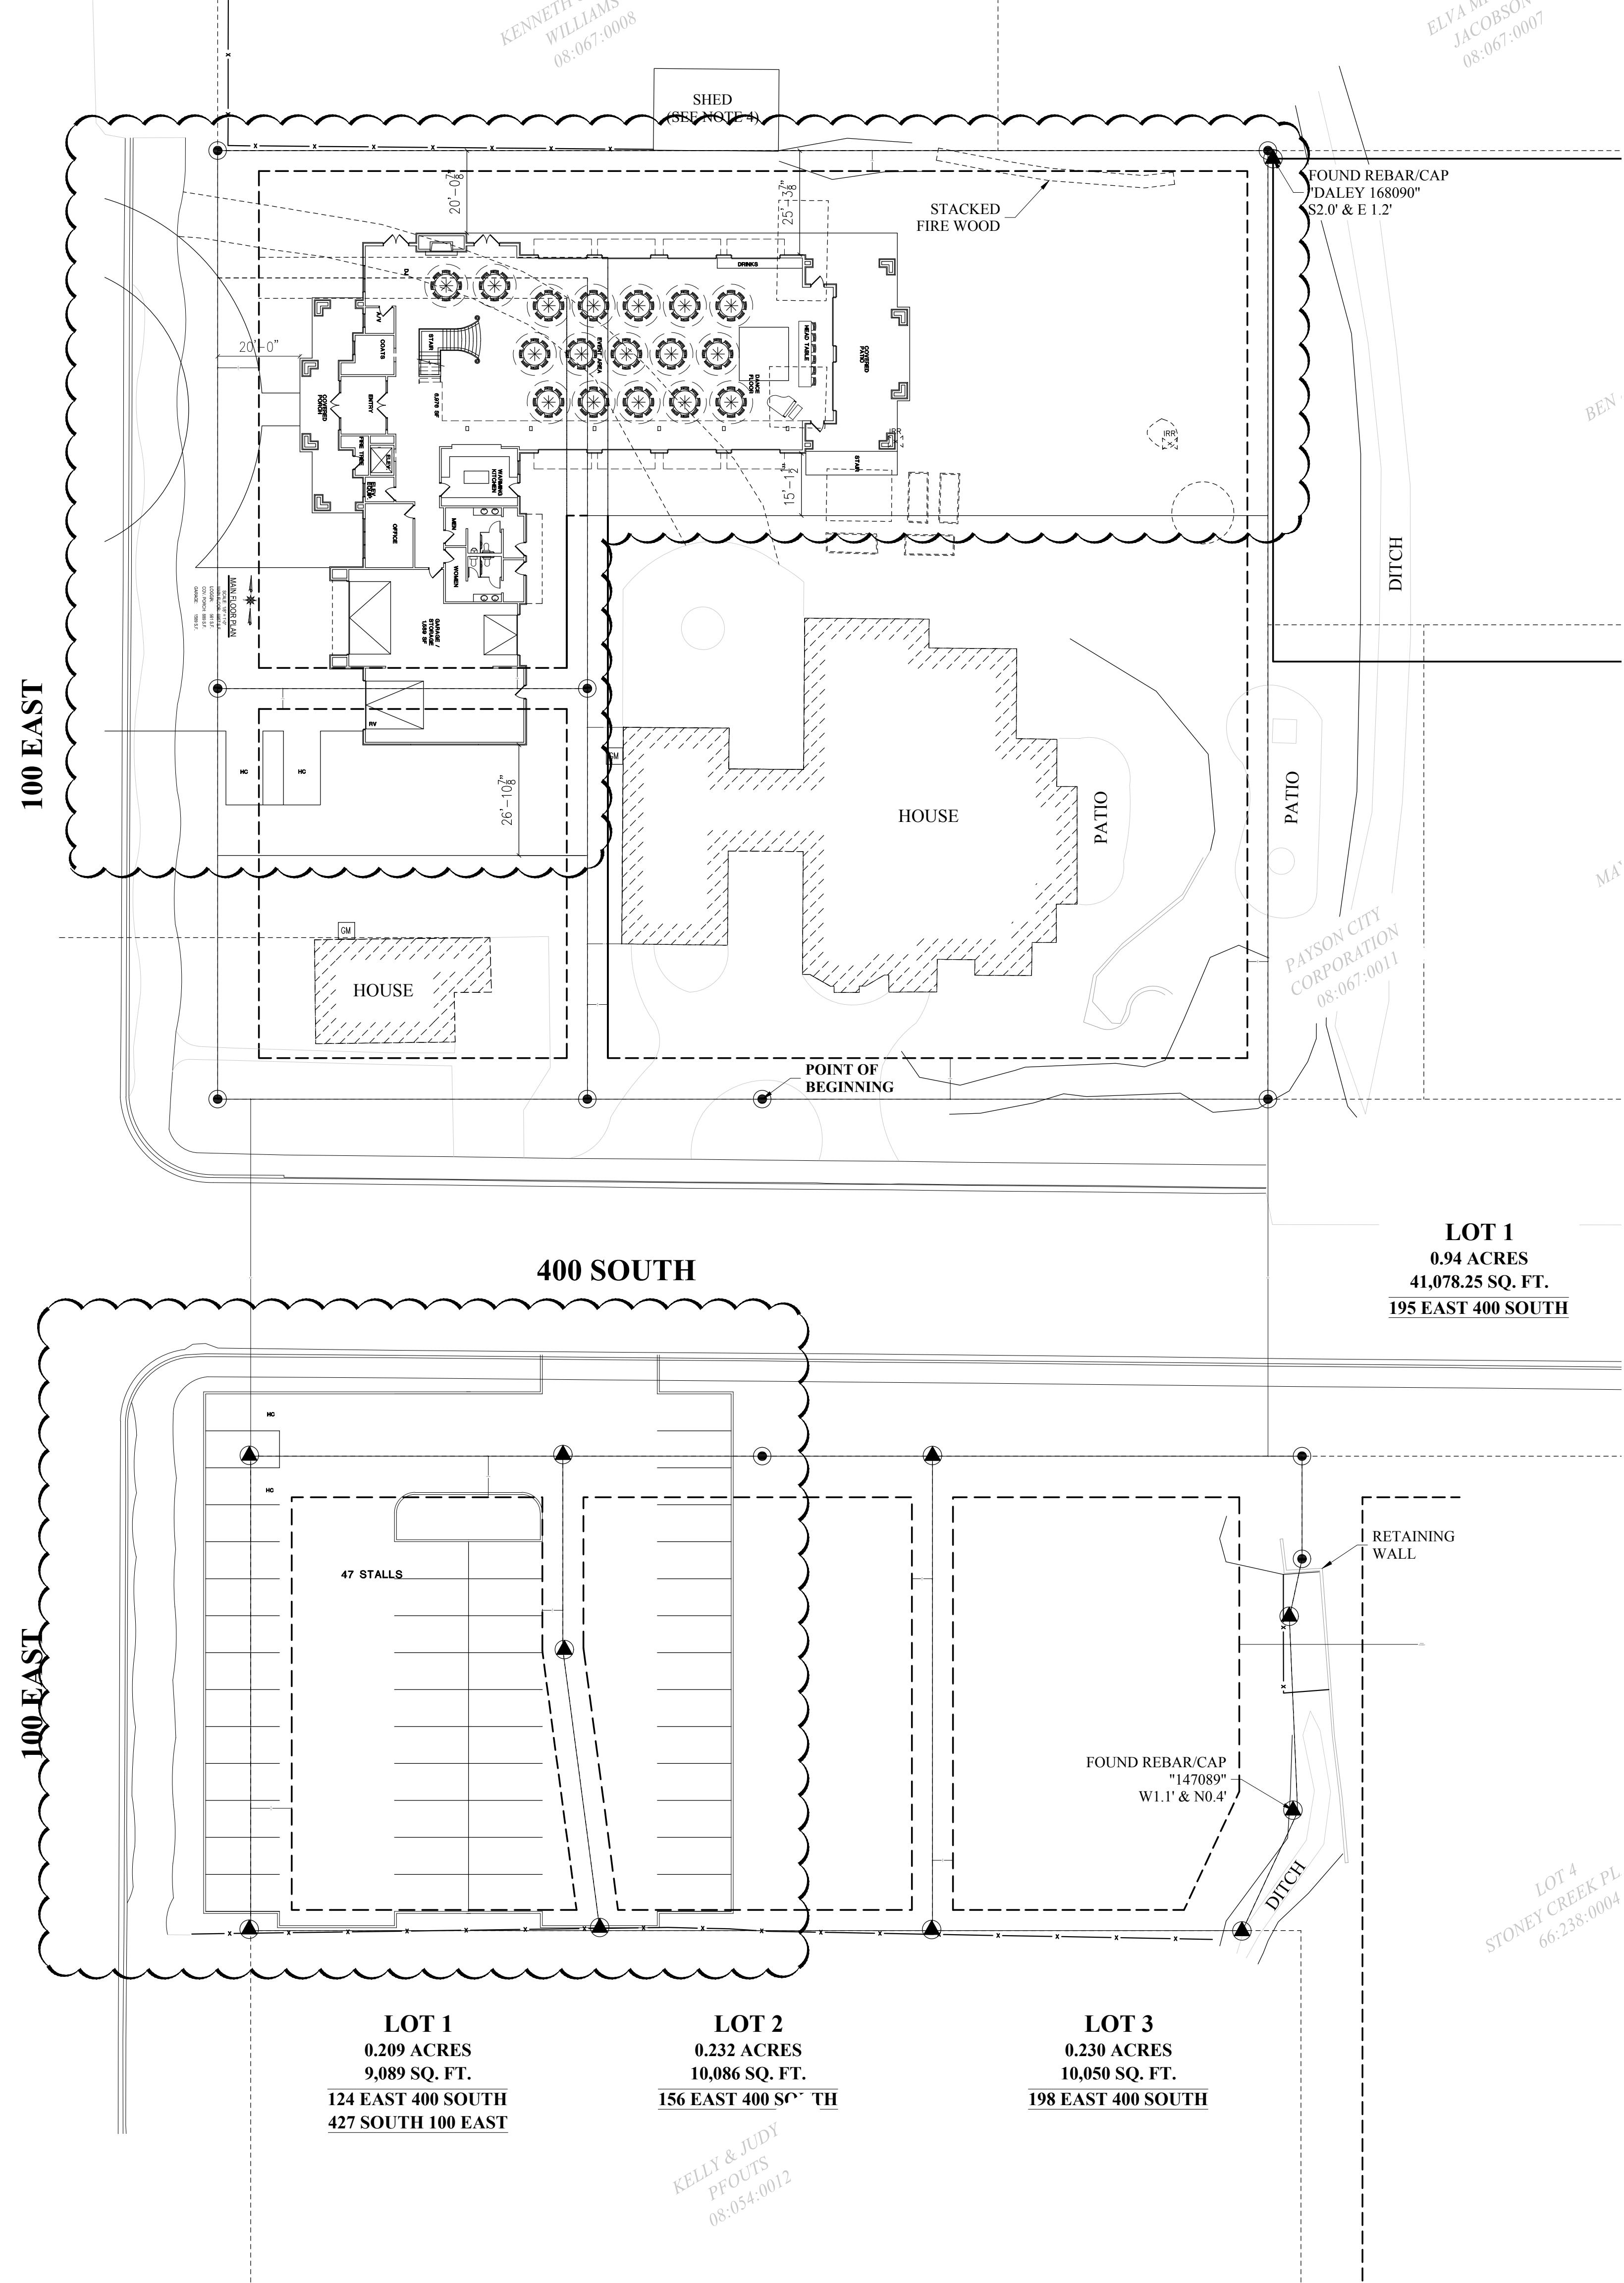

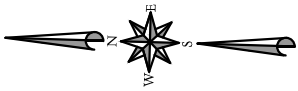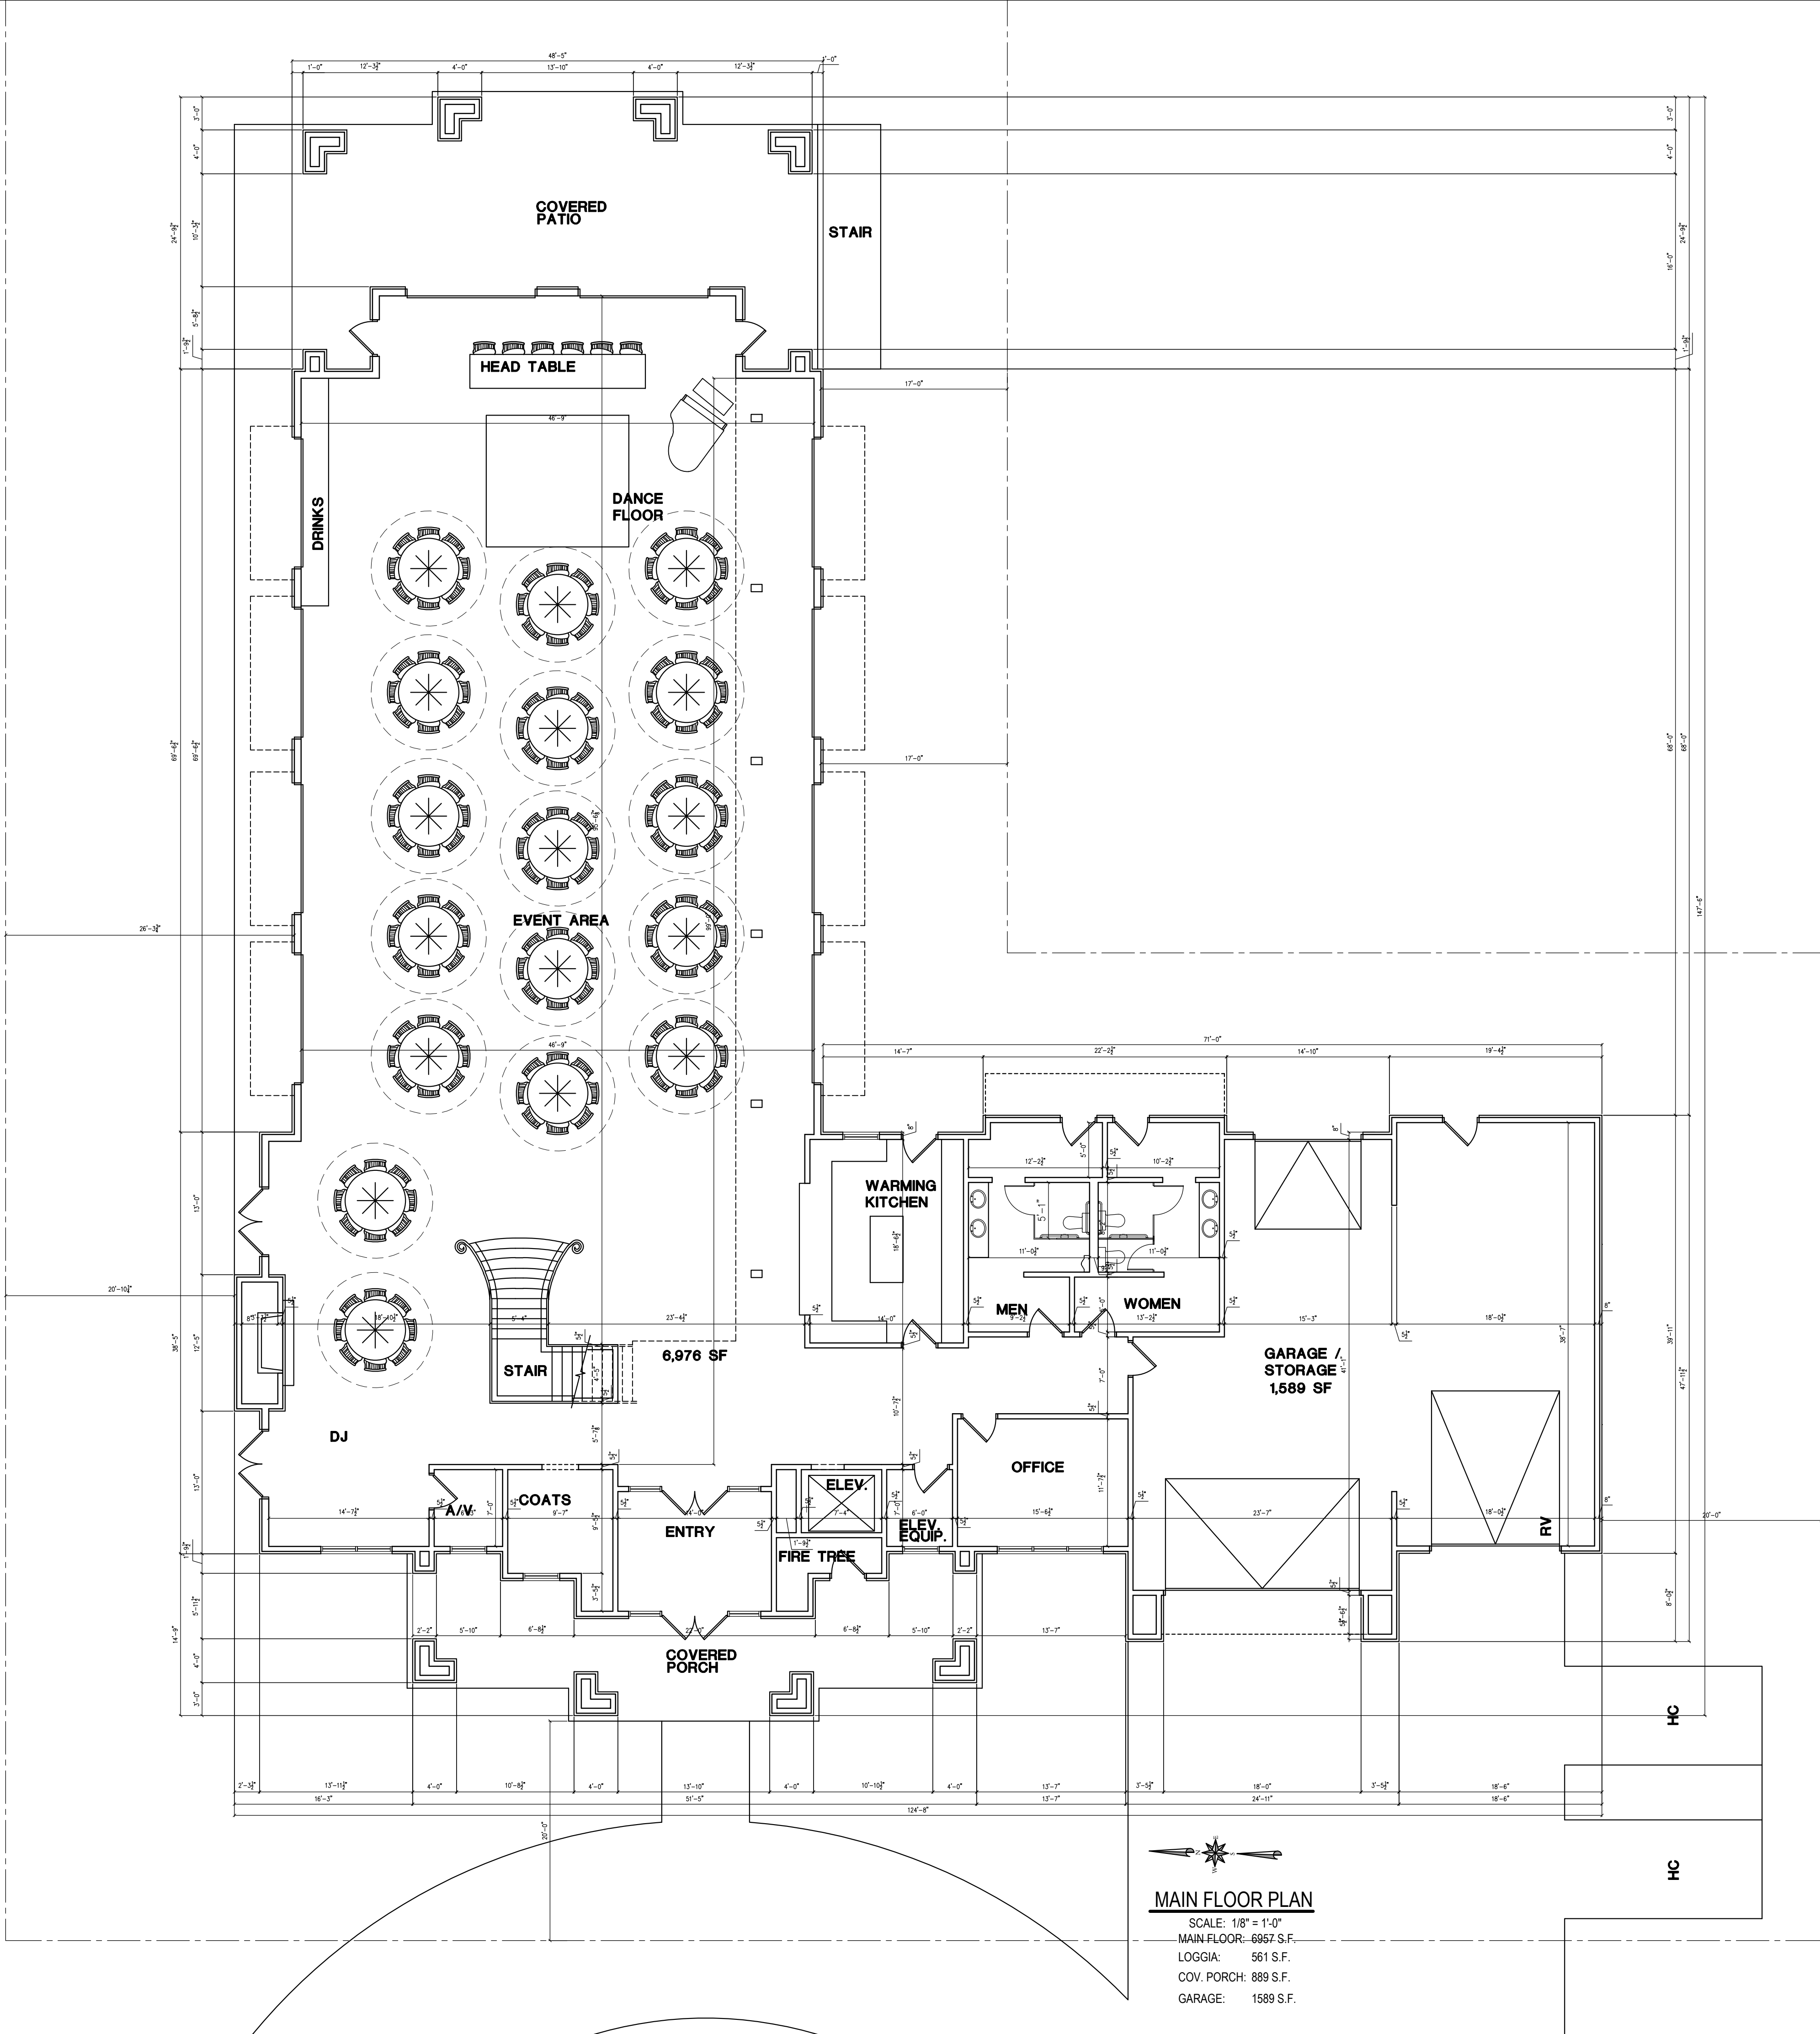

MAIN FLOOR PLAN

SCALE: 1/8" = 1'-0"

MAIN FLOOR: 6967 S.F.

LOGGIA: 561 S.F.

COV. PORCH: 889 S.F.

GARAGE: 1589 S.F.

PRELIMINARY - NOT FOR CONSTRUCTION

THESE DRAWINGS OR ANY PARTS THEREOF, AS INSTRUMENTS OF SERVICE, REMAIN THE PROPERTY OF THE ARCHITECTS AND MAY NOT BE REPRODUCED OR USED ON OTHER WORK WITHOUT THEIR WRITTEN CONSENT

PLOT DATE: 4/6/2020 Q:\ACADFILES\RECEPTION CENTER\Plans\SEC-A2-A-ELEV.dwg




WEST ELEVATION

NORTH ELEVATION

PRELIMINARY - NOT FOR CONSTRUCTION

A2.1

A NEW EVENTS CENTER FOR
RANDY AND KIM EAVES
ELEVATIONS

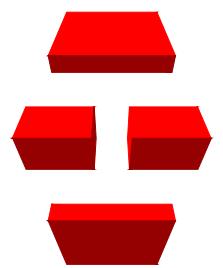 **HARRIS ARCHITECTURE**
920 EAST 800 NORTH, #201, CREST UT 84057 801-377-6303 WWW.HARRIS-ARCHITECTURE.COM

DRAWN BY
BKH

REVISIONS



PRELIMINARY - NOT FOR CONSTRUCTION