


11-101-027 Toquerville -Lower Highway Parcel/Drainage/Easements Drawing-1103-22-02B - CHOLLALANE, 7/18/2018 04:08:01 PM

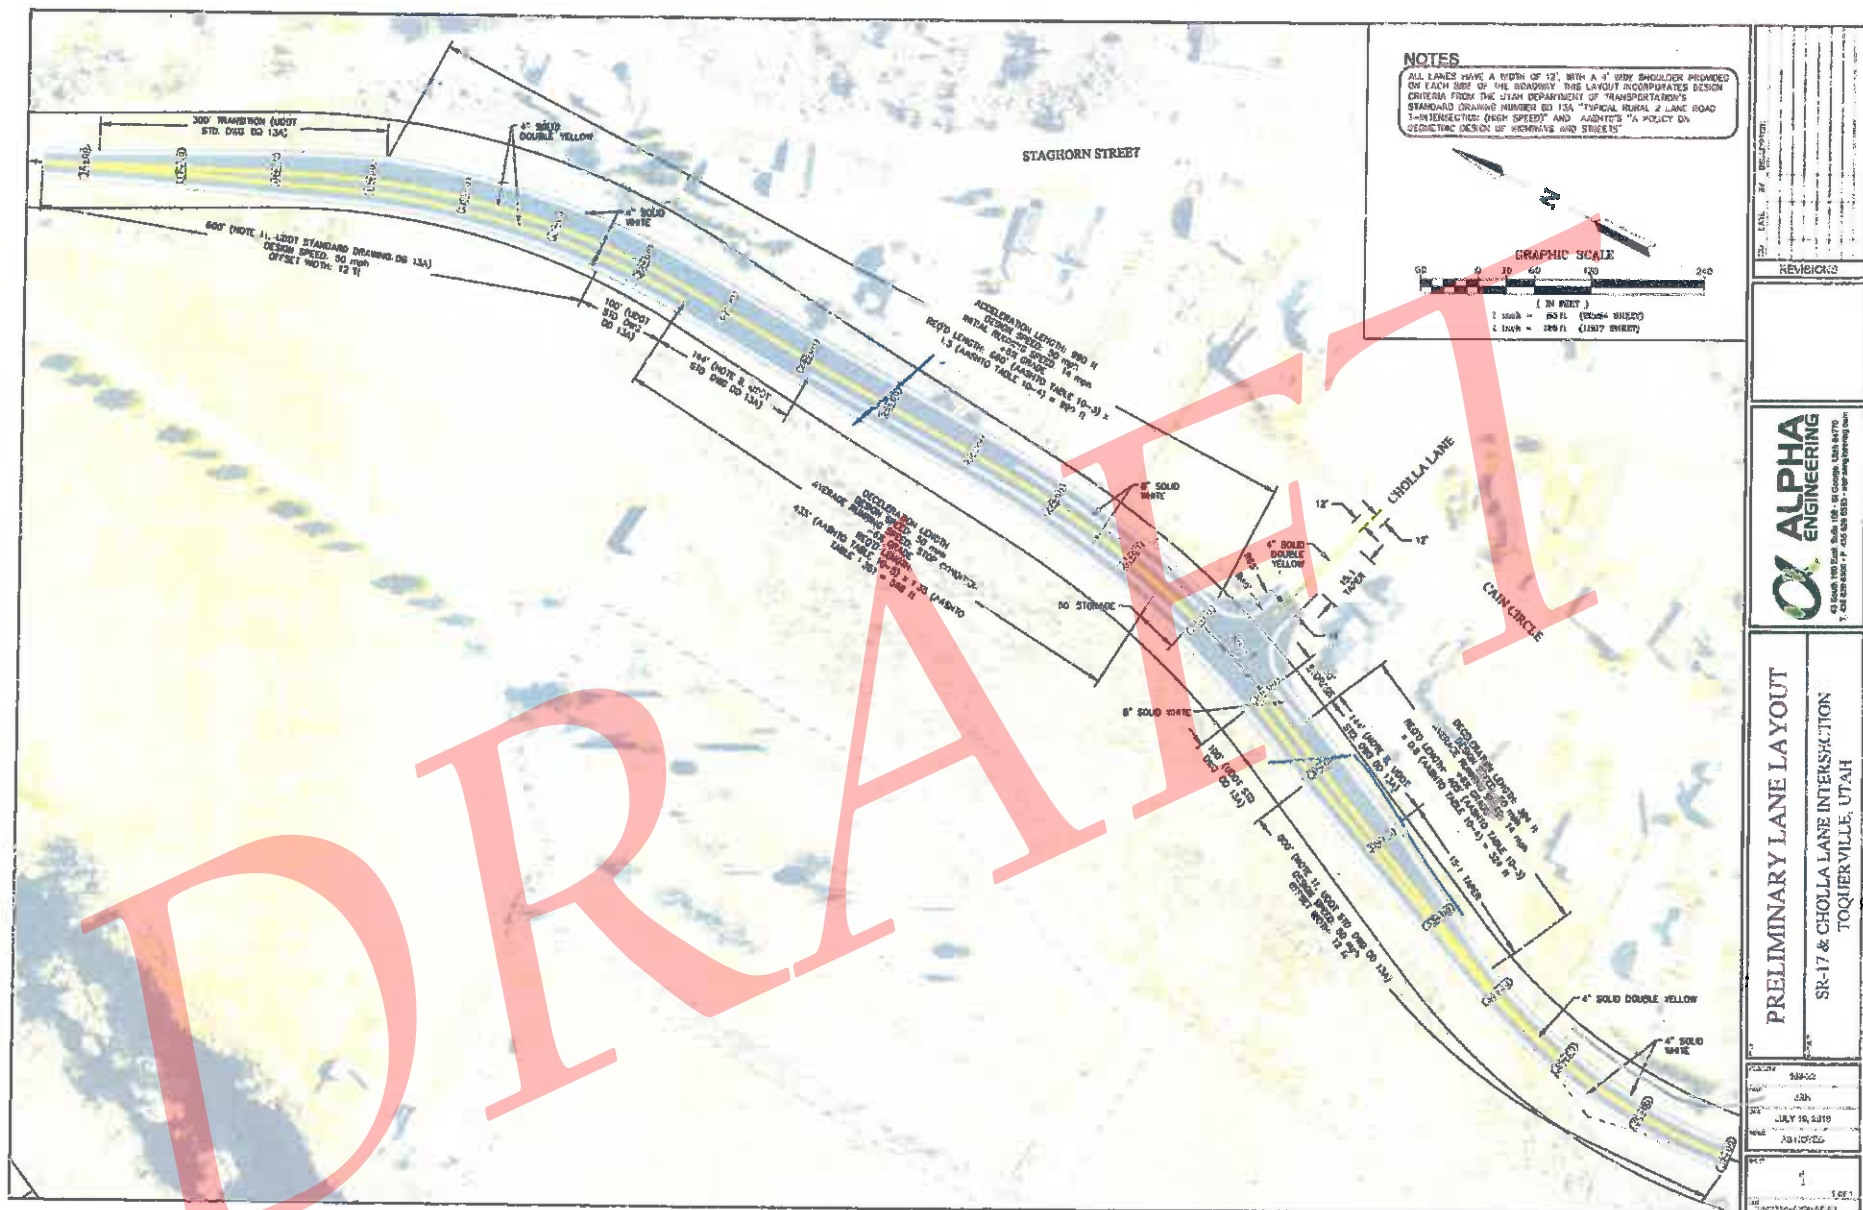

Take Heart

435-628-6500